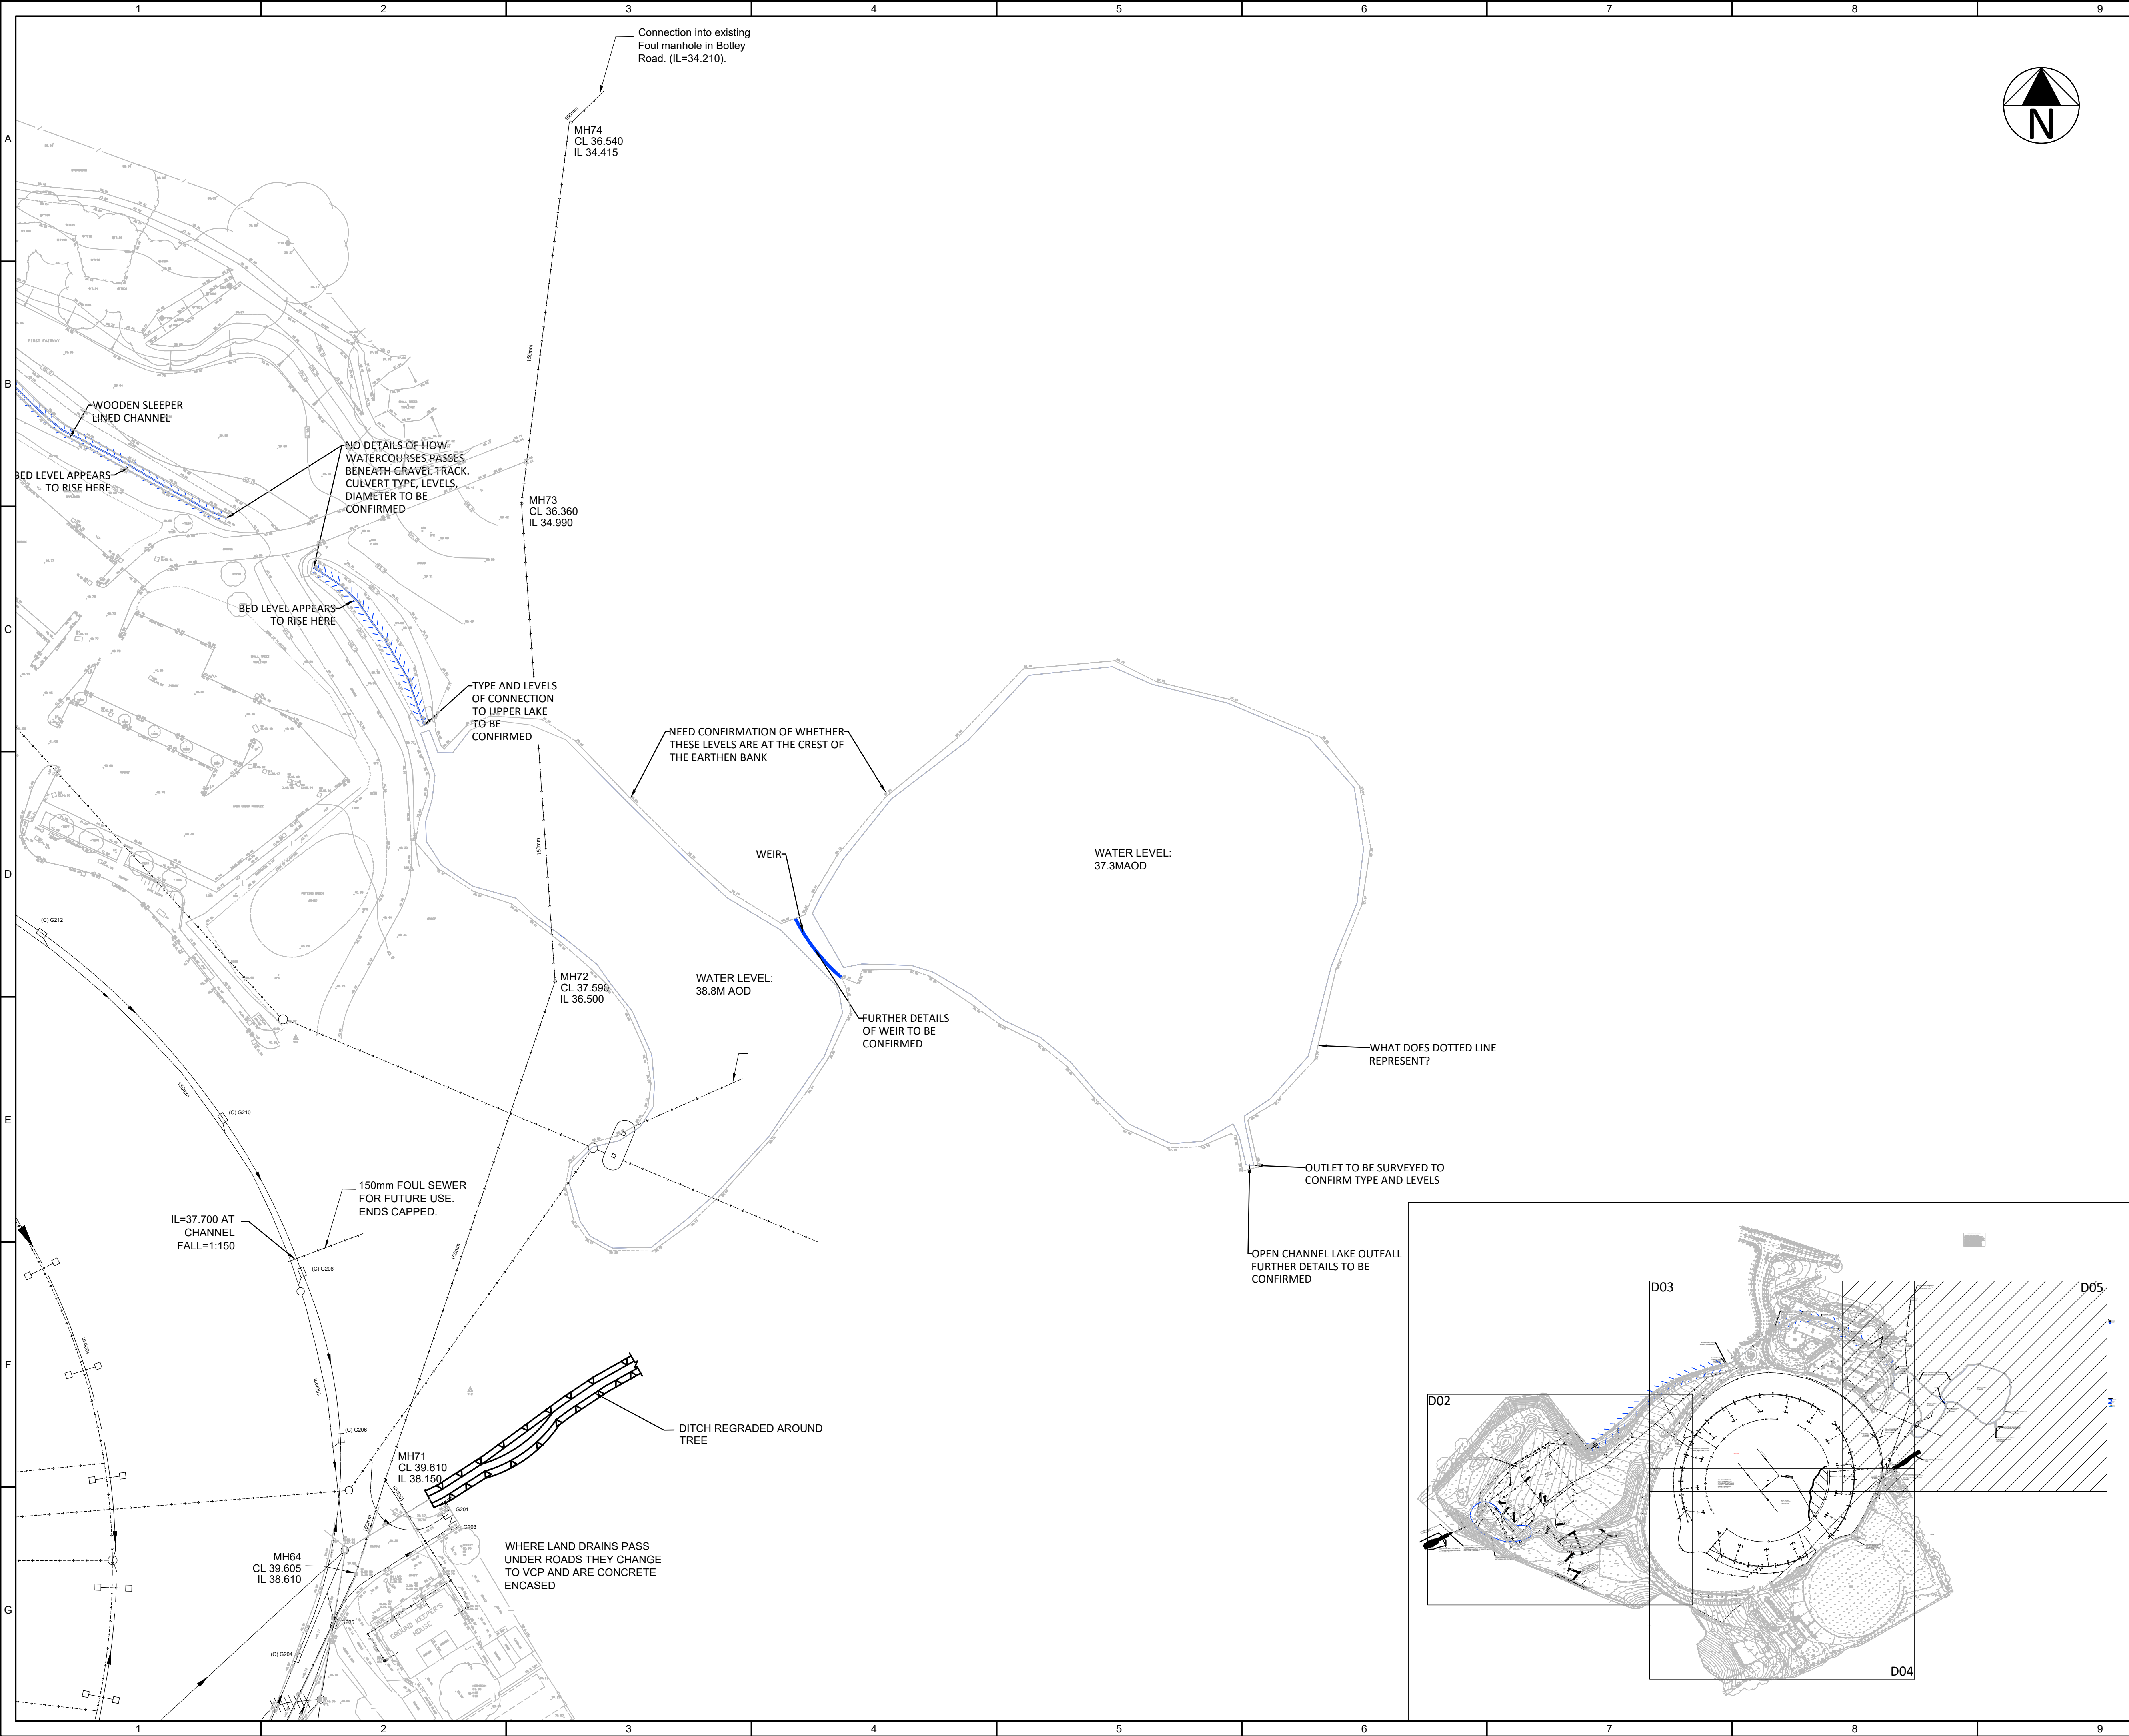


KEY

EXISTING DRAINAGE

- PRIVATE SURFACE WATER SEWER
- PRIVATE FOUL WATER SEWER
- EXISTING GROUND DRAIN
- EXISTING WATERCOURSE
- EXISTING POND LAKE

A	FIRST ISSUE	28.07.21	JE	PS
REV.	DESCRIPTION	Date	BY	CHK

DESIGN BY:

CLIENT:

LDA/HCCC

andyclay consulting
flood risk and drainage

DRAWING STATUS:

PLANNING APPLICATION

SCALE @ A1:

0 1:500 25 metres

PROJECT:

AGEAS GOLF CLUB

TITLE:

EXISTING DRAINAGE
4 OF 4

PROJECT No:	DRAWING No:	REV:
19320	D05	A

