



EXISTING ELEVATIONS 1:100


REVISION

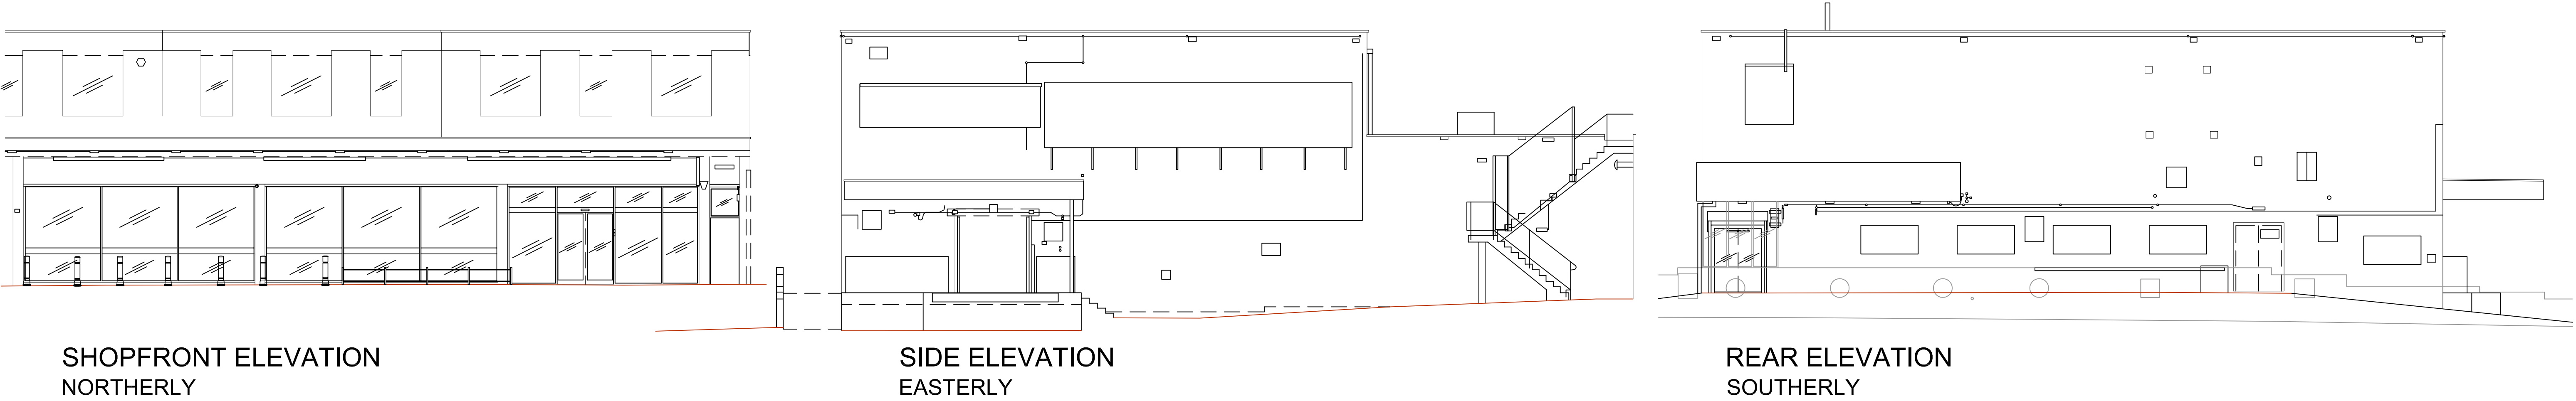

PROPOSED ELEVATIONS 1:100

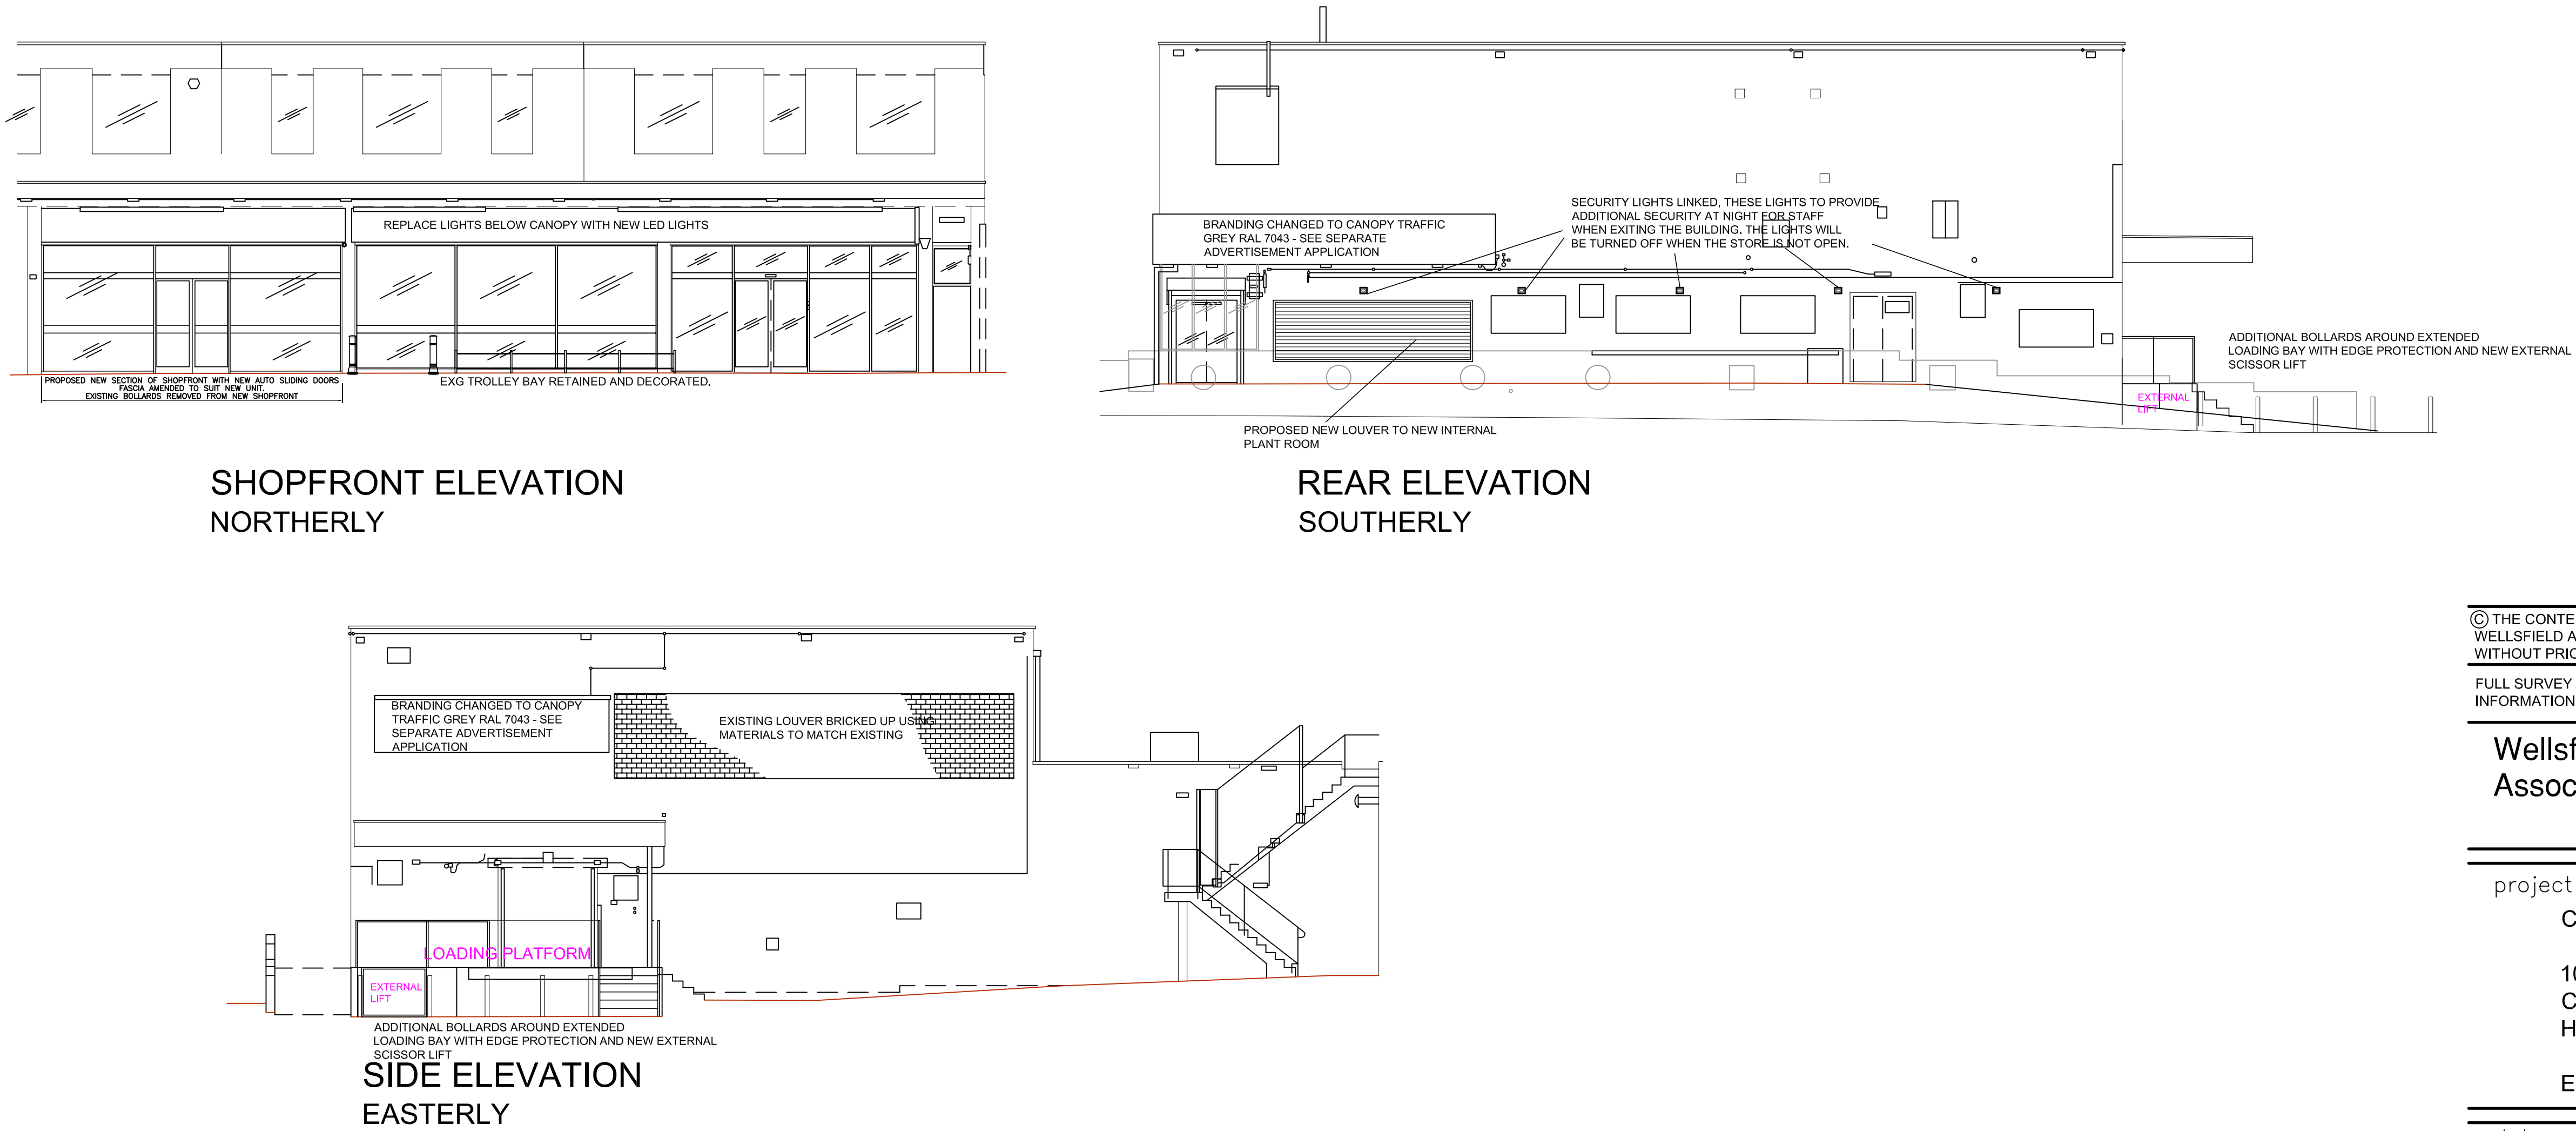

SCALE 1:100

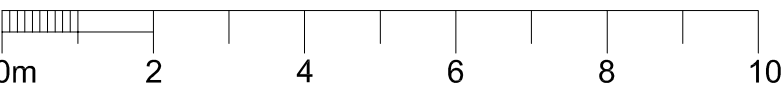

© THE CONTENTS OF THIS DRAWING REMAIN THE SOLE PROPERTY OF WELLSFIELD ASSOCIATES AND MUST NOT BE COPIED OR REPRODUCED WITHOUT PRIOR PERMISSION.

FULL SURVEY NOT CARRIED OUT, DRAWING PRODUCED USING INFORMATION SUPPLIED BY THE CLIENT

Wellsfield Associates

York House
Westview Drive
Rayleigh, Essex.
SS6 7AU
Mob No 07766 221958
chris@wellsfieldassociates.co.uk

project
CO-OP SUPERMARKET

105-111 WINCHESTER ROAD,
CHANDLERS FORD, EASTLEIGH,
HAMPSHIRE SO53 2GH

EXG & PROP ELEVATIONS

date NOV 22 drawn C.J.J.

scale 1:100 @A1 drg no. 3759.12