




NOTES

- Existing levels based on topographical information.
- Proposed levels based on designs submitted for planning.
- Reference should be made to external works drawings.

LEGEND

— DIRECTION OF FLOW

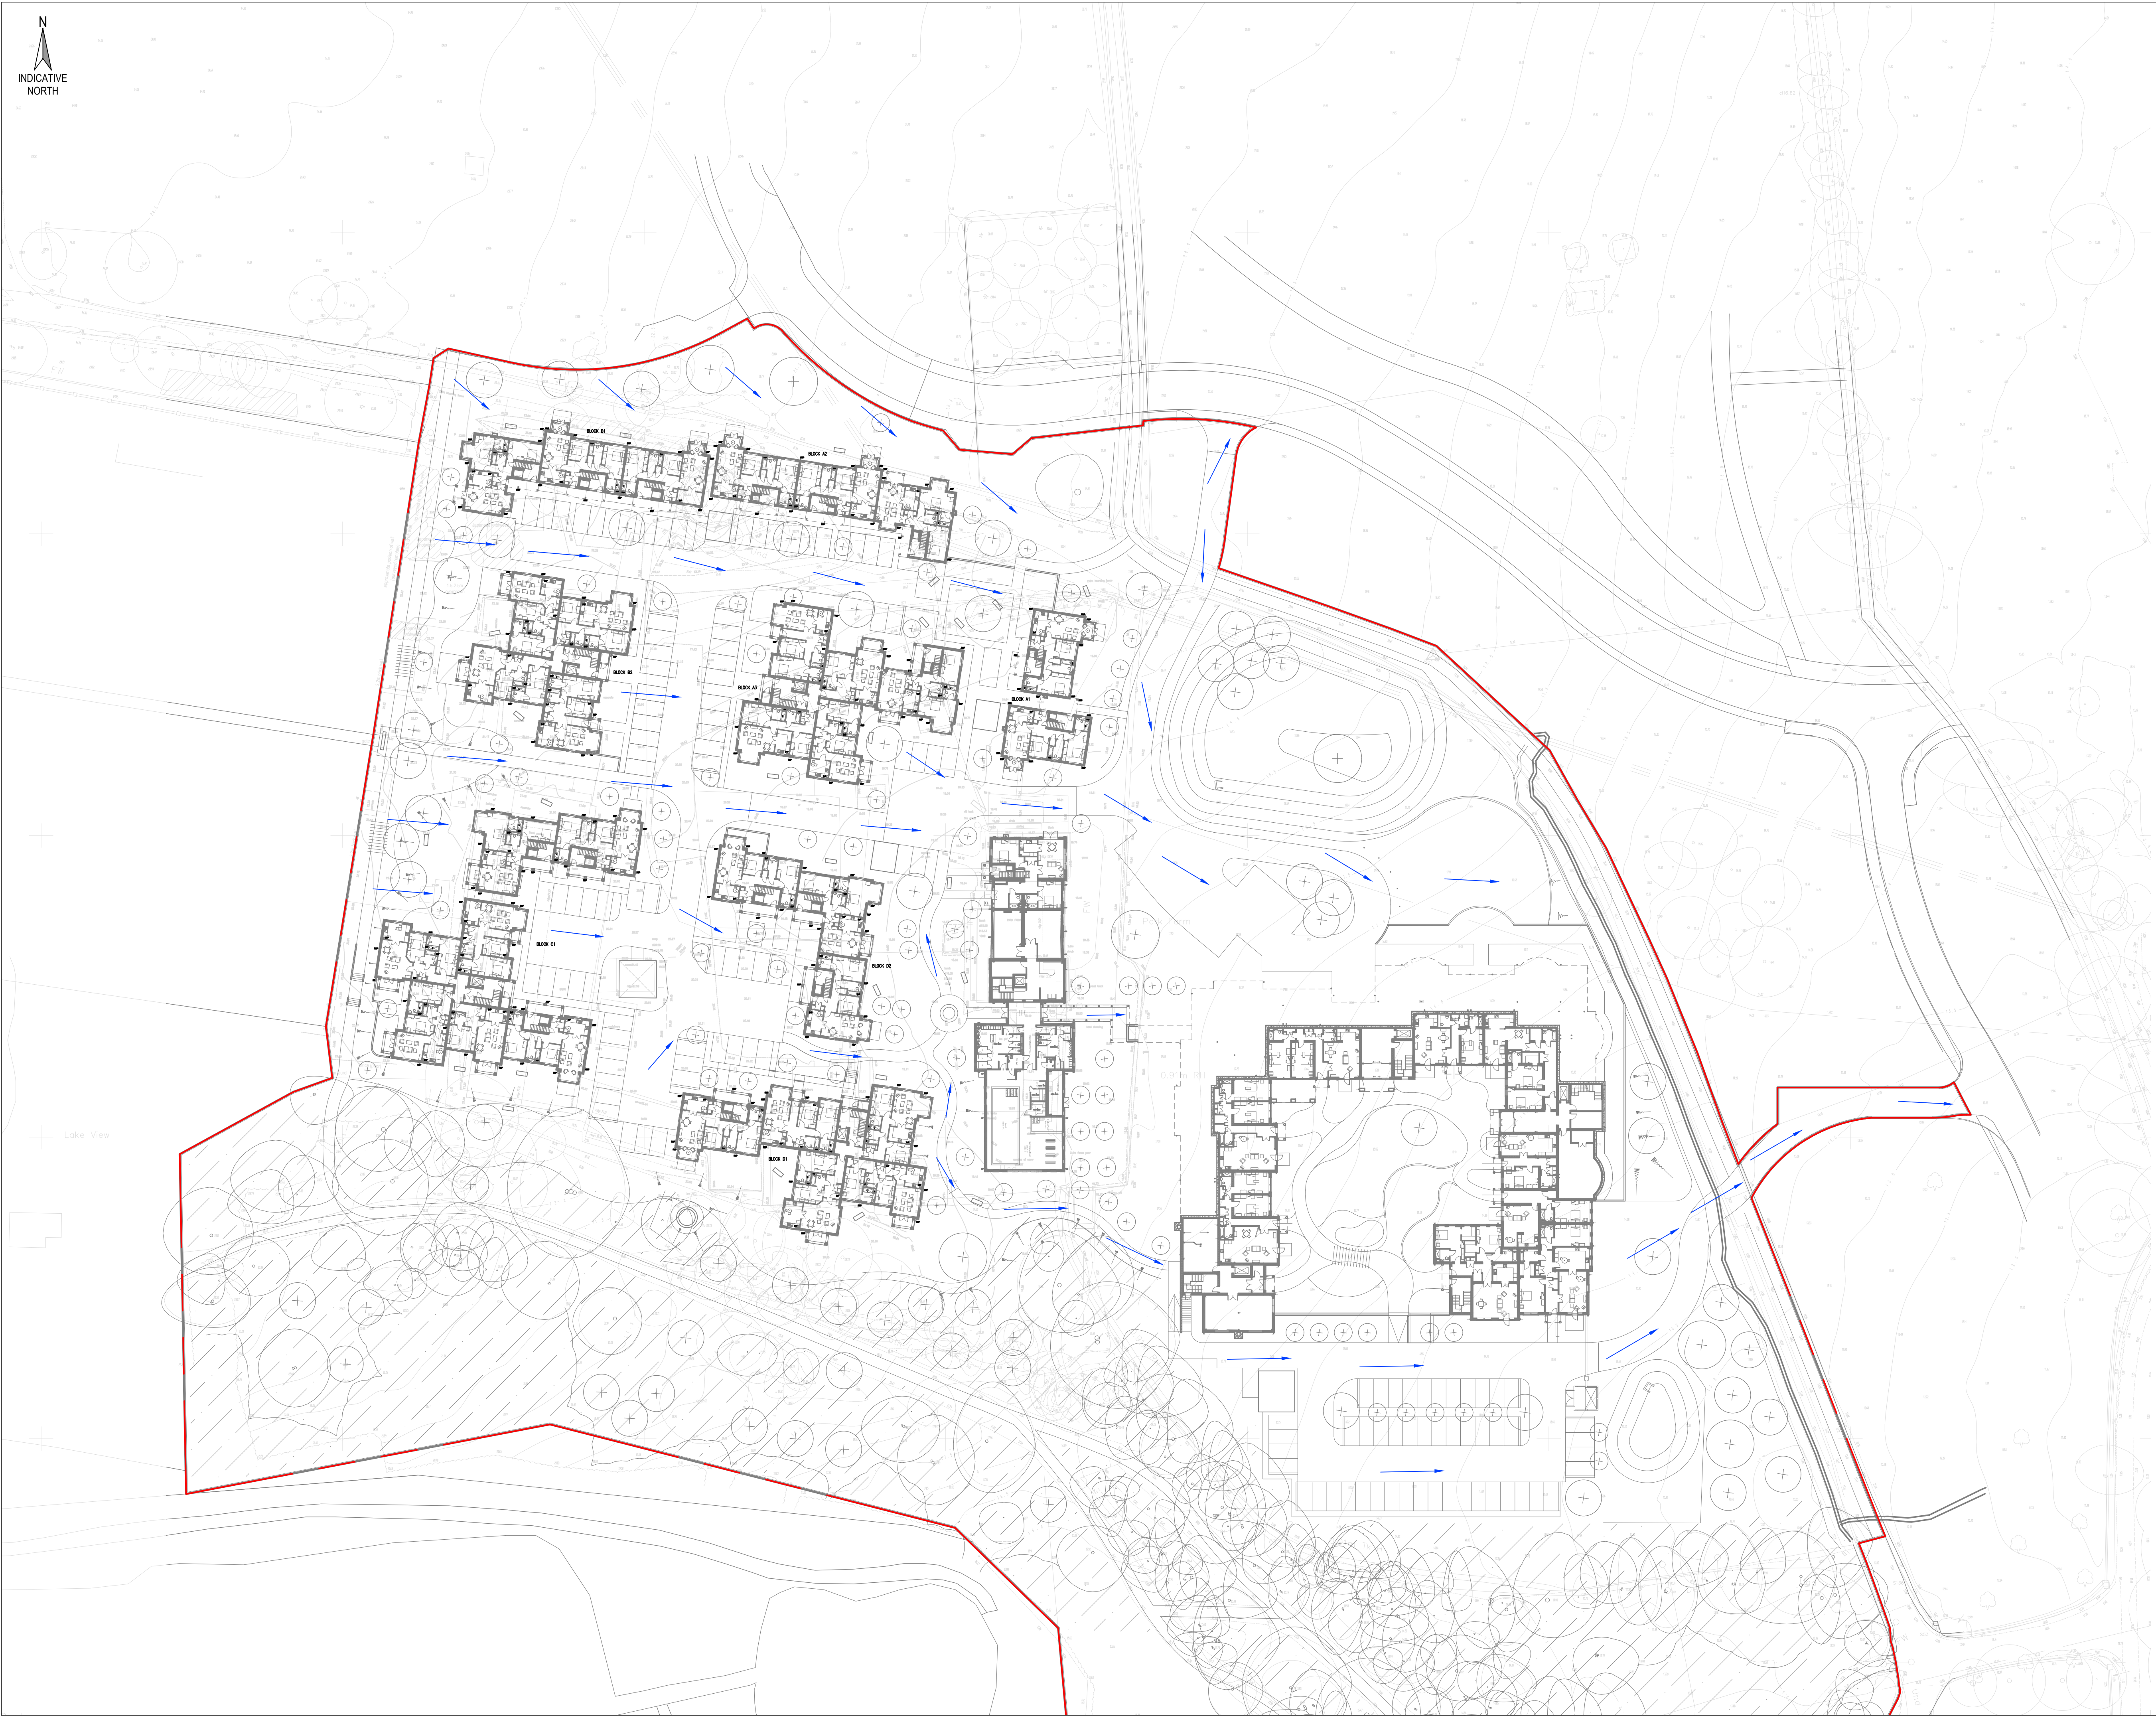

T1	13.01.23	First Issue	KG	RL
Rev	Date	Description	By	Apvd

PROJECT:
CCRC STONEHAM

TITLE:
OVERLAND FLOWS

CLIENT:
MEEDHURST PROJECT MANAGEMENT

SCALE@A1:
1:500

PROJECT REF:
22133
DRAWING No:
JUBB_XX_XX_DR_C_0520
Revision Referencing
P = Preliminary A = Approval T = Tender C = Construction

REV:
T1

