





1:200

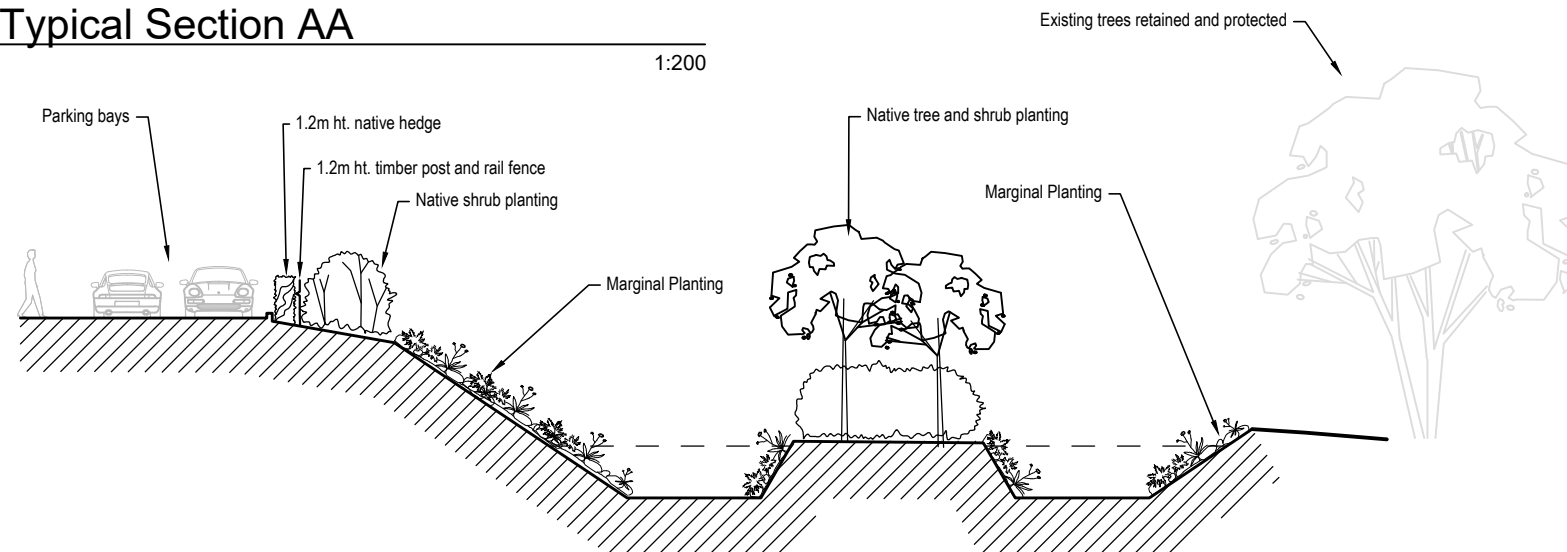

1:200

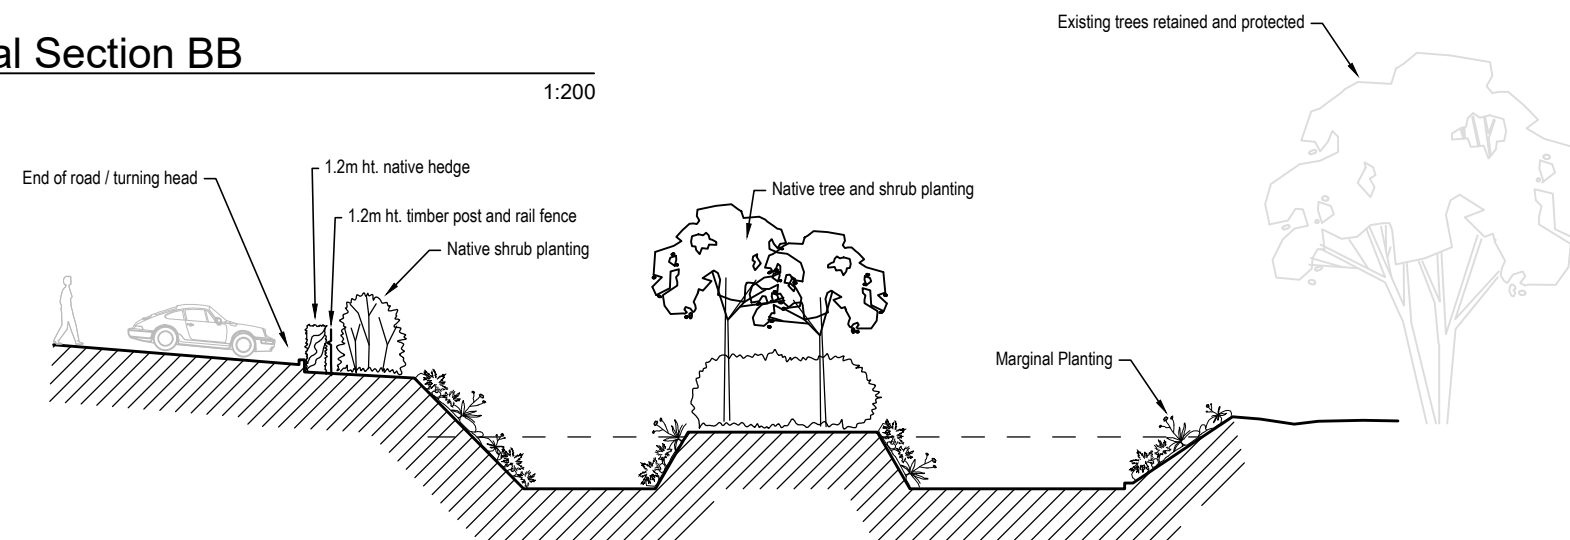

Key plan

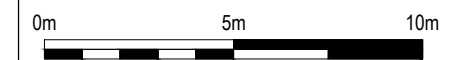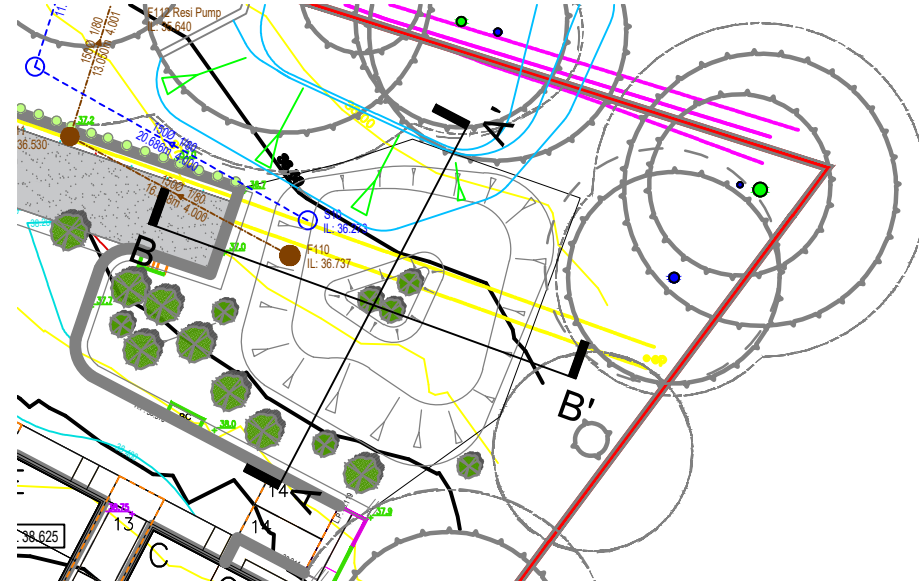

- All dimensions in millimetres unless otherwise indicated. All levels in metres relative to Ordnance Datum and are positive (AOD) unless otherwise indicated.
- Figure dimensions only to be taken from this drawing, do not scale except for planning purposes. Dimensions to be checked on site.
- For civil and structural matters including existing and proposed services, sub-base construction and site structures (including retaining walls over 900mm height) refer to information by others.
- The original version of this drawing was produced in colour - monochrome copies should not be relied upon to accurately reflect all drawing elements.
- This drawing has been prepared for planning purposes only and should not be used for quantification, tender or construction.

P03	19.12.22	RB	-	Trees added to island; gradient of basin altered
P02	01.12.22	RB	-	Revised to reflect updated basin design
P01	20.10.22	LC	RB	First issue
01	rev.	date	by	chk notes

project	2252 Providence Hill, Bursledon Sovereign Housing
----------------	---

title	Indicative Sections - Drainage Basin
--------------	--------------------------------------

status	Planning	scale @ A3	1:200
---------------	----------	-------------------	-------

dwg no 2252-TF-XX-00-DR-L-5001

references

references

terrafirma
LANDSCAPE ARCHITECTS

Suite B, Ideal House, Bedford Road, Tel: +44 (0)1730 262 040 © Copyright reserved 2022
Petersfield, Hampshire GU32 3QA Web: www.terrafirmaconsultancy.com