


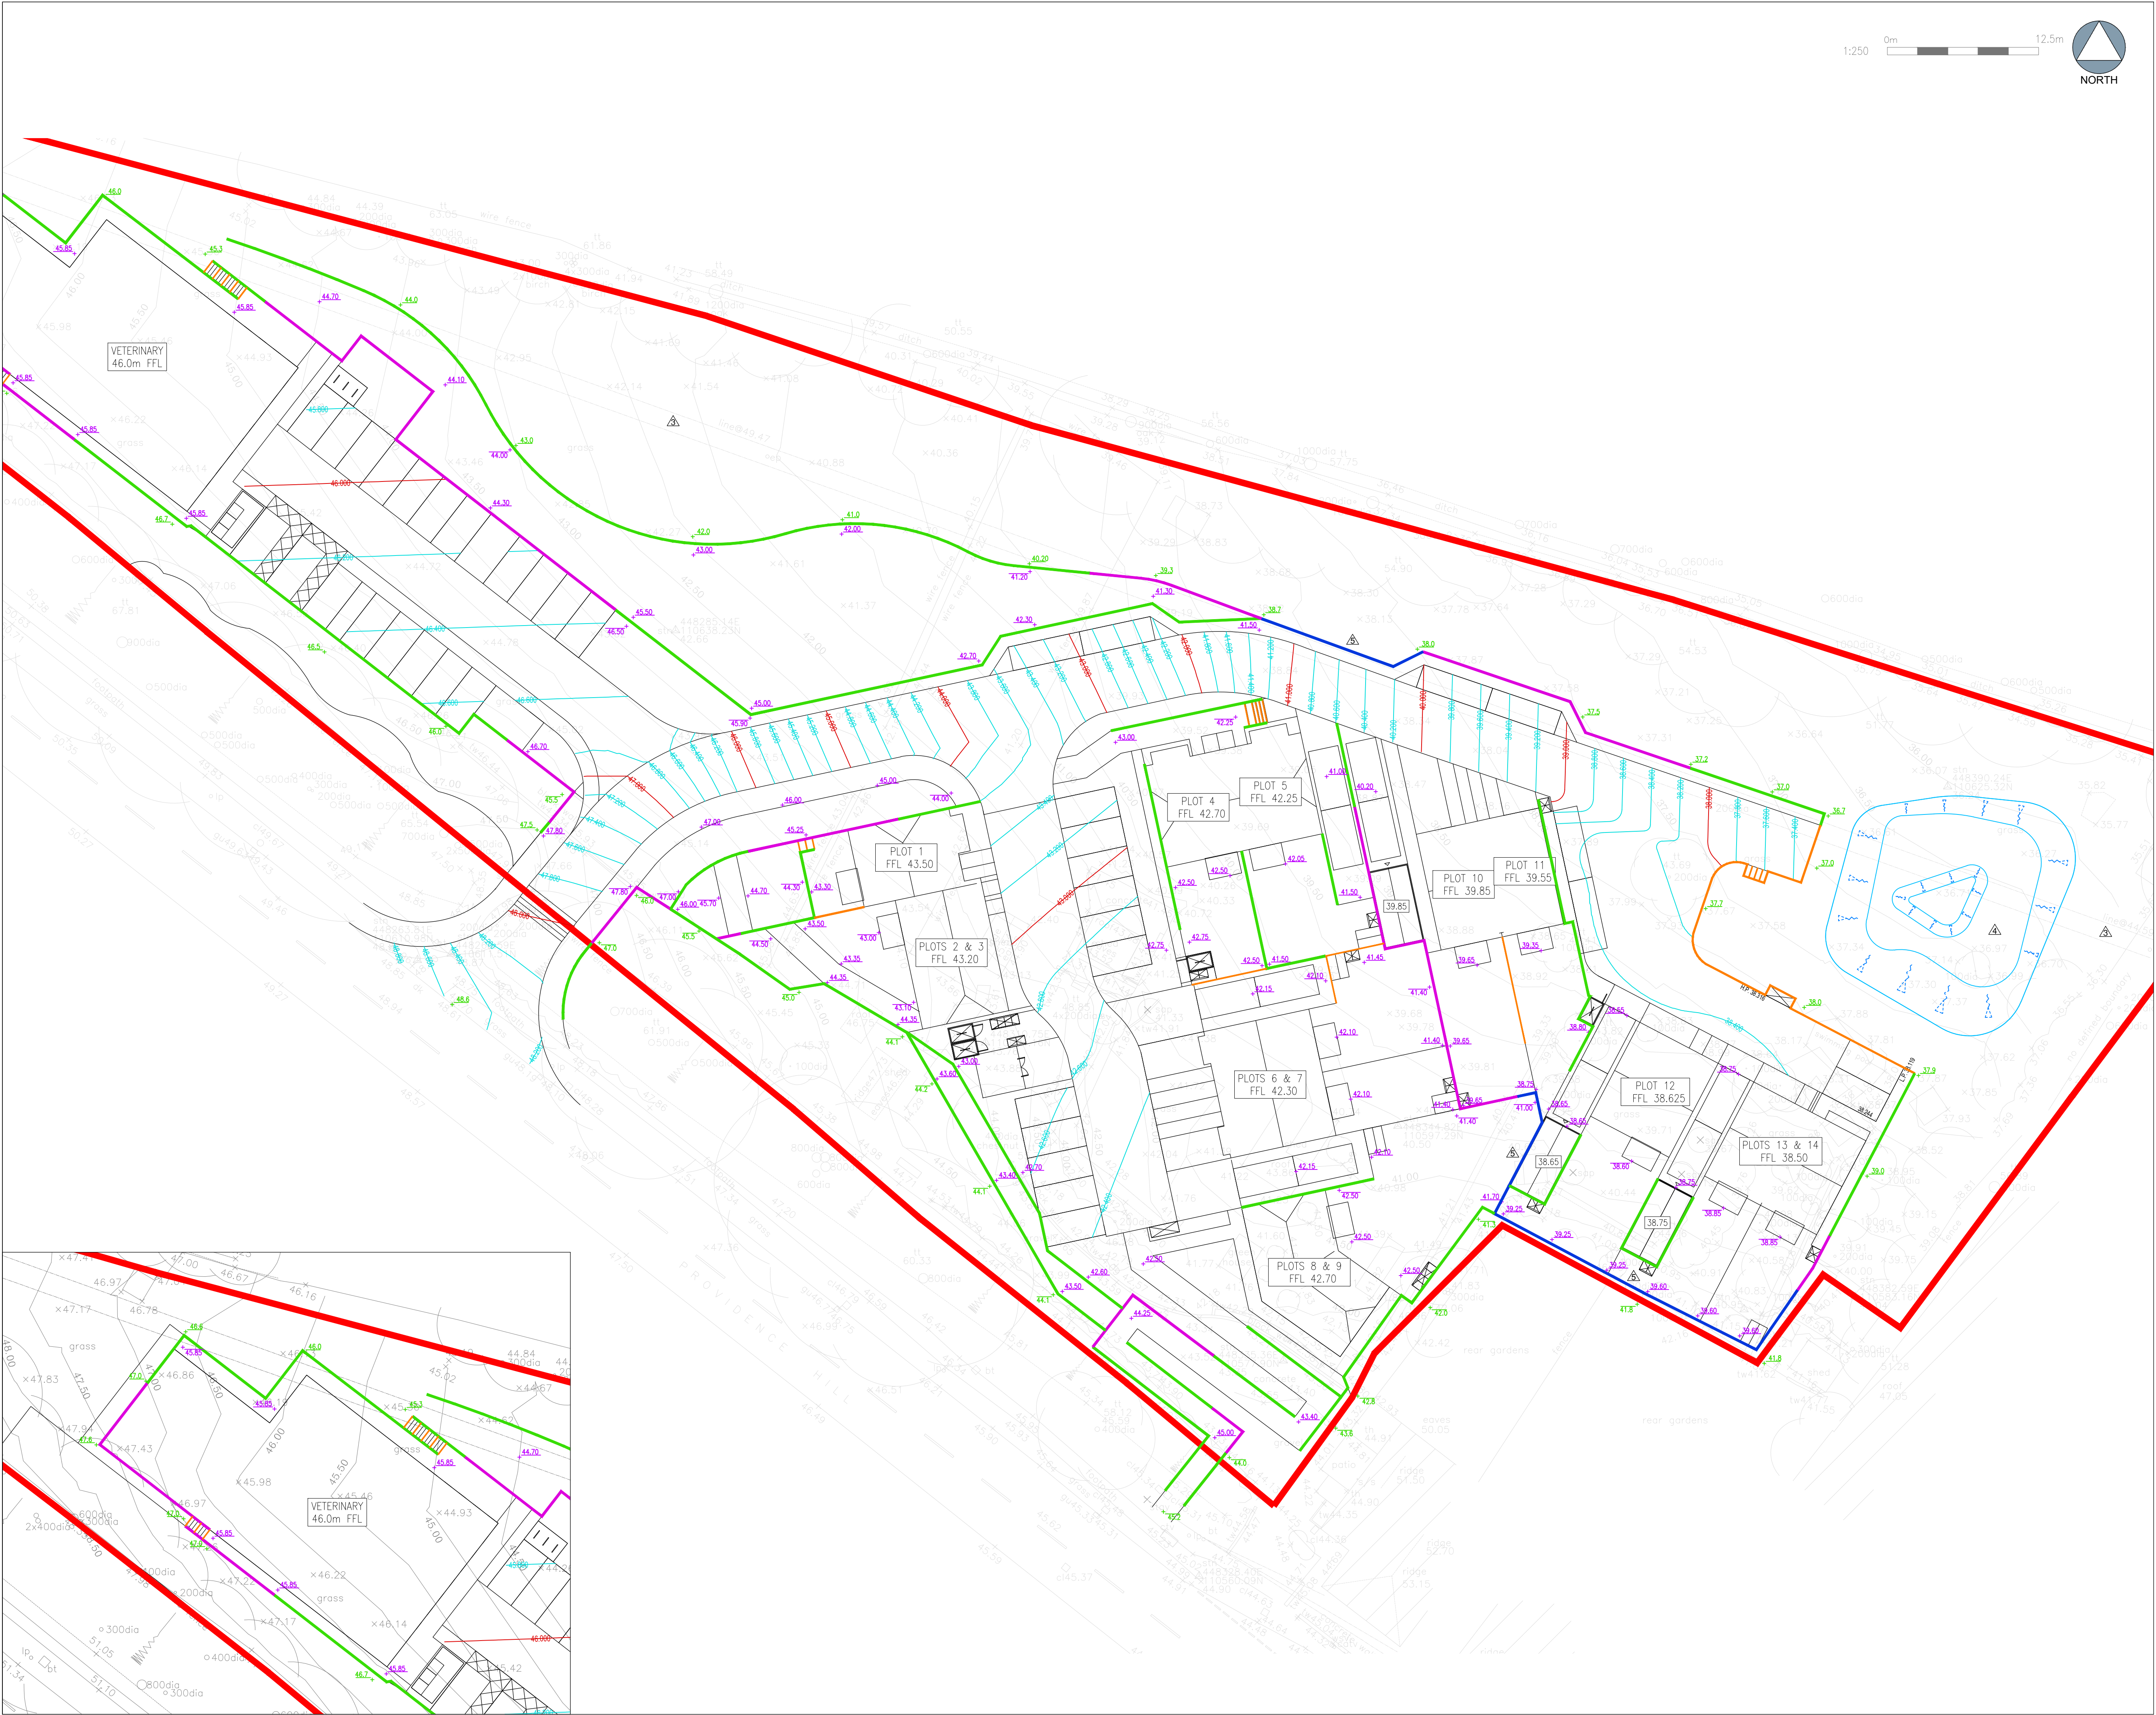

The drawings, information and data recorded in this document ("the information") is the property of Paul Basham Associates. This document and the information are solely for the use of the authorized recipient and this document may not be used, copied or reproduced in whole or part for any purposes other than which it was supplied by Paul Basham Associates. Paul Basham Associates makes no representation, undertakes no duty and accepts no responsibilities to any third party who may use or rely upon this document or the information.

- ### GENERAL NOTES
- THIS DRAWING IS INTENDED TO BE VIEWED IN COMBINATION WITH ALL RELEVANT ARCHITECTS, ENGINEERS, SERVICES AND SPECIALIST DRAWINGS AND SPECIFICATION.
 - ANY VARIATIONS OR DISCREPANCIES BETWEEN THESE DRAWINGS IN TERMS OF DIMENSIONS OR DETAILS SHOULD BE DRAWN TO THE ATTENTION OF THE ARCHITECT AND/OR THE ENGINEER FOR CLARIFICATION.
 - PAUL BASHAM ASSOCIATES ACCEPTS NO RESPONSIBILITY FOR THE ACCURACY OF BACKGROUND INFORMATION PRODUCED BY THIRD PARTIES - THIS MUST BE TREATED AS INDICATIVE ONLY.
 - ALL DIMENSIONS AND LEVELS ARE IN METRES. DO NOT SCALE THIS DRAWING, PRINT, PLOT OR DISK.
 - THIS DRAWING SHOULD ONLY BE USED FOR CONSTRUCTION IF THE PROJECT PHASE IN THE TITLE FRAME BELOW IS SHOWN AS "CONSTRUCTION". PAUL BASHAM ASSOCIATES TAKE NO RESPONSIBILITY FOR CONSTRUCTION WORKS UNDERTAKEN TO DRAWINGS WHICH ARE NOT MARKED UNDER THIS PHASE.

- ### RETAINING STRUCTURES
- ALL RETAINING STRUCTURES RESULTING IN A DIFFERENCE IN LEVELS OF MORE THAN 600mm (CRITICAL FALL HEIGHT) ARE TO HAVE SAFETY RAILS IN THE FORM OF POST & RAIL FENCE, PARAPET WALL OR OTHER EFFECTIVE FORMS OF RESTRAINT SYSTEM.
 - WHERE RETAINING WALL STRUCTURES ARE LOCATED WITHIN ROOT PROTECTION AREAS A KING POST RETAINING WALL SYSTEM MUST BE USED.
 - WHERE THE FACE OF A RETAINING STRUCTURE IS VISIBLE TO PUBLIC SPACE, EITHER TIMBER KING POST OR GABION RETAINING WALLS ARE TO BE UTILISED TO SOFTEN APPEARANCE.

CDM Regulations 2015 : Reg. 9
None of the below is deemed to relieve any contractor of his obligations under all applicable health and safety legislation.
In preparing the design shown on this and related drawings Paul Basham Associates has considered and, where reasonably practicable, eliminated foreseeable risks. Any further abnormal or unusual risks, which remain, are numbered below and identified thus (A) and should be given particular attention by all those carrying out construction or of future maintenance works.
1. Abnormal or unusual risks (site wide) 2. Unknown underground services (site wide) 3. Overhead cables 4. Depth of open water 5. Large steps in levels

LEVELS LEGEND

44.25	PROPOSED SITE LEVEL
48.6	EXISTING SITE LEVEL
38.75	BUILDING LEVEL
Gravel Board < 450mm Retained Step	
Retaining Structure < 1m Level Difference	
Retaining Structure < 2m Level Difference	
Retaining Structure < 3m Level Difference	
Stair / Ramp Structure	

SITE LEGEND

Site Boundary	
---------------	--

PRELIMINARY
DRAWING/DESIGN IS STILL "IN DEVELOPMENT"
YOU ARE ADVISED TO MAKE DUE ALLOWANCE

Rev	Description	Date	By	Chkd
H	REVISED TO SUIT LATEST ARCHITECT SITE LAYOUT	21/12/2022	JAC	RW
G	REVISED TO SUIT LATEST ARCHITECT SITE LAYOUT	21/12/2022	JAC	RW
F	REMOVED PLOTS 1 & 2, ADDED TIERED RETAINING WALLS, BASIN BANK ADJUSTED	14/12/2022	JAC	RW
E	REVISED PLOTS 1 & 2 AREA & SOUTH-EAST FOOTWAY ARRANGEMENT	25/11/2022	JAC	RW
D	REVISED TO SUIT LATEST ARCHITECT SITE LAYOUT	12/09/2022	JAC	RW
C	RETAINING WALLS AROUND VETS ADJUSTED TO PROVIDE ACCESS	25/05/2022	JAC	RW
B	UPDATED TO SUIT LATEST ARCHITECT SITE LAYOUT, STAIRS / RAMPS INCLUDED	12/05/2022	JAC	RW
A	UPDATED TO SUIT LATEST ARCHITECT SITE LAYOUT	04/05/2022	JAC	RW

Paul Basham Associates Ltd
The Botley, Cams Hall Estate, Fareham, PO16 8UT
01329 711 000
info@paulbashamassociates.com www.paulbashamassociates.com

Client

Project Name
LAND AT 4 BROOKFIELD
PROVIDENCE HILL, BURSLEDON

Title
LEVELS & RETAINING STRUCTURES

Project Phase
PRELIMINARY

Checked By RW	Checked Date 07/04/2022	Drawn By JAC	Drawn Date 07/04/2022
Client Drawing No. -	Scale 1:250	(AT A1 SIZE)	
PBA Drawing No. 150.5002.601			Revision H