



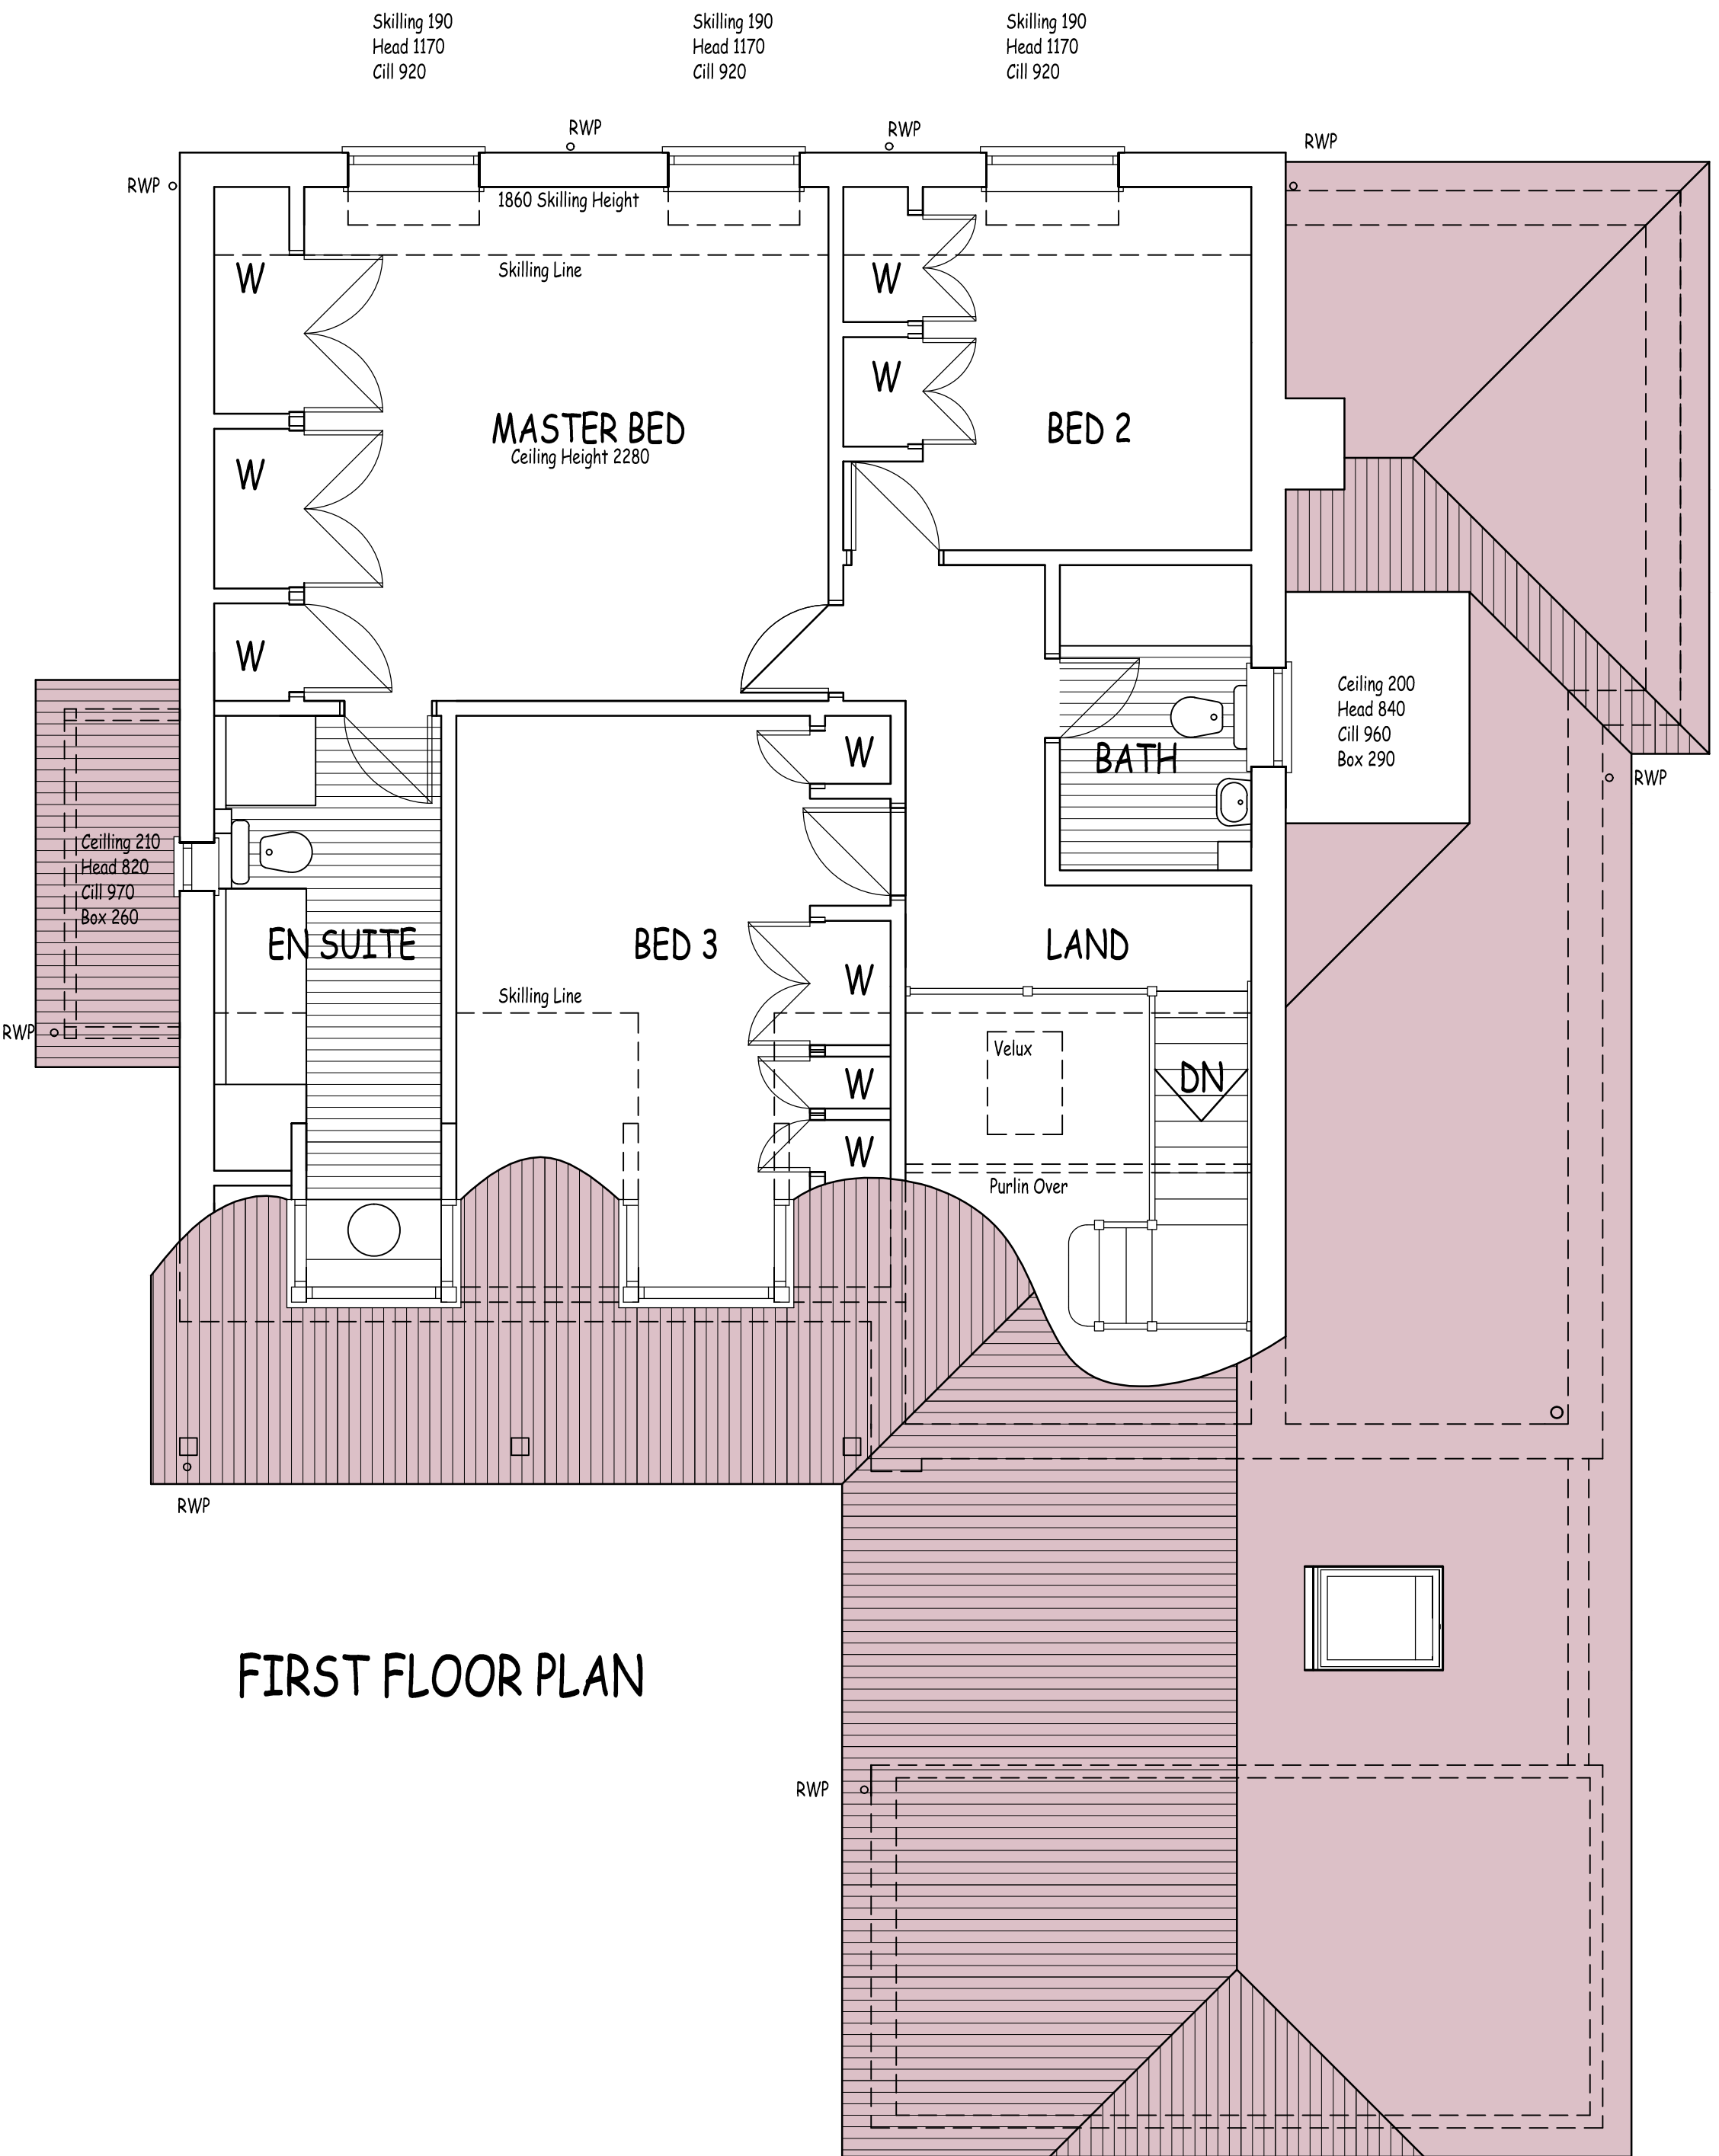

A 26/01/23 CLIENTS OBSERVATIONS NOTED
This drawing is protected by copyright and may not be copied or disclosed to third parties without the expressed permission of Town & Country Architecture.
Preference should be given to written figured dimensions over scale measurements. Discrepancies of any kind must be reported to Town & Country Architecture.

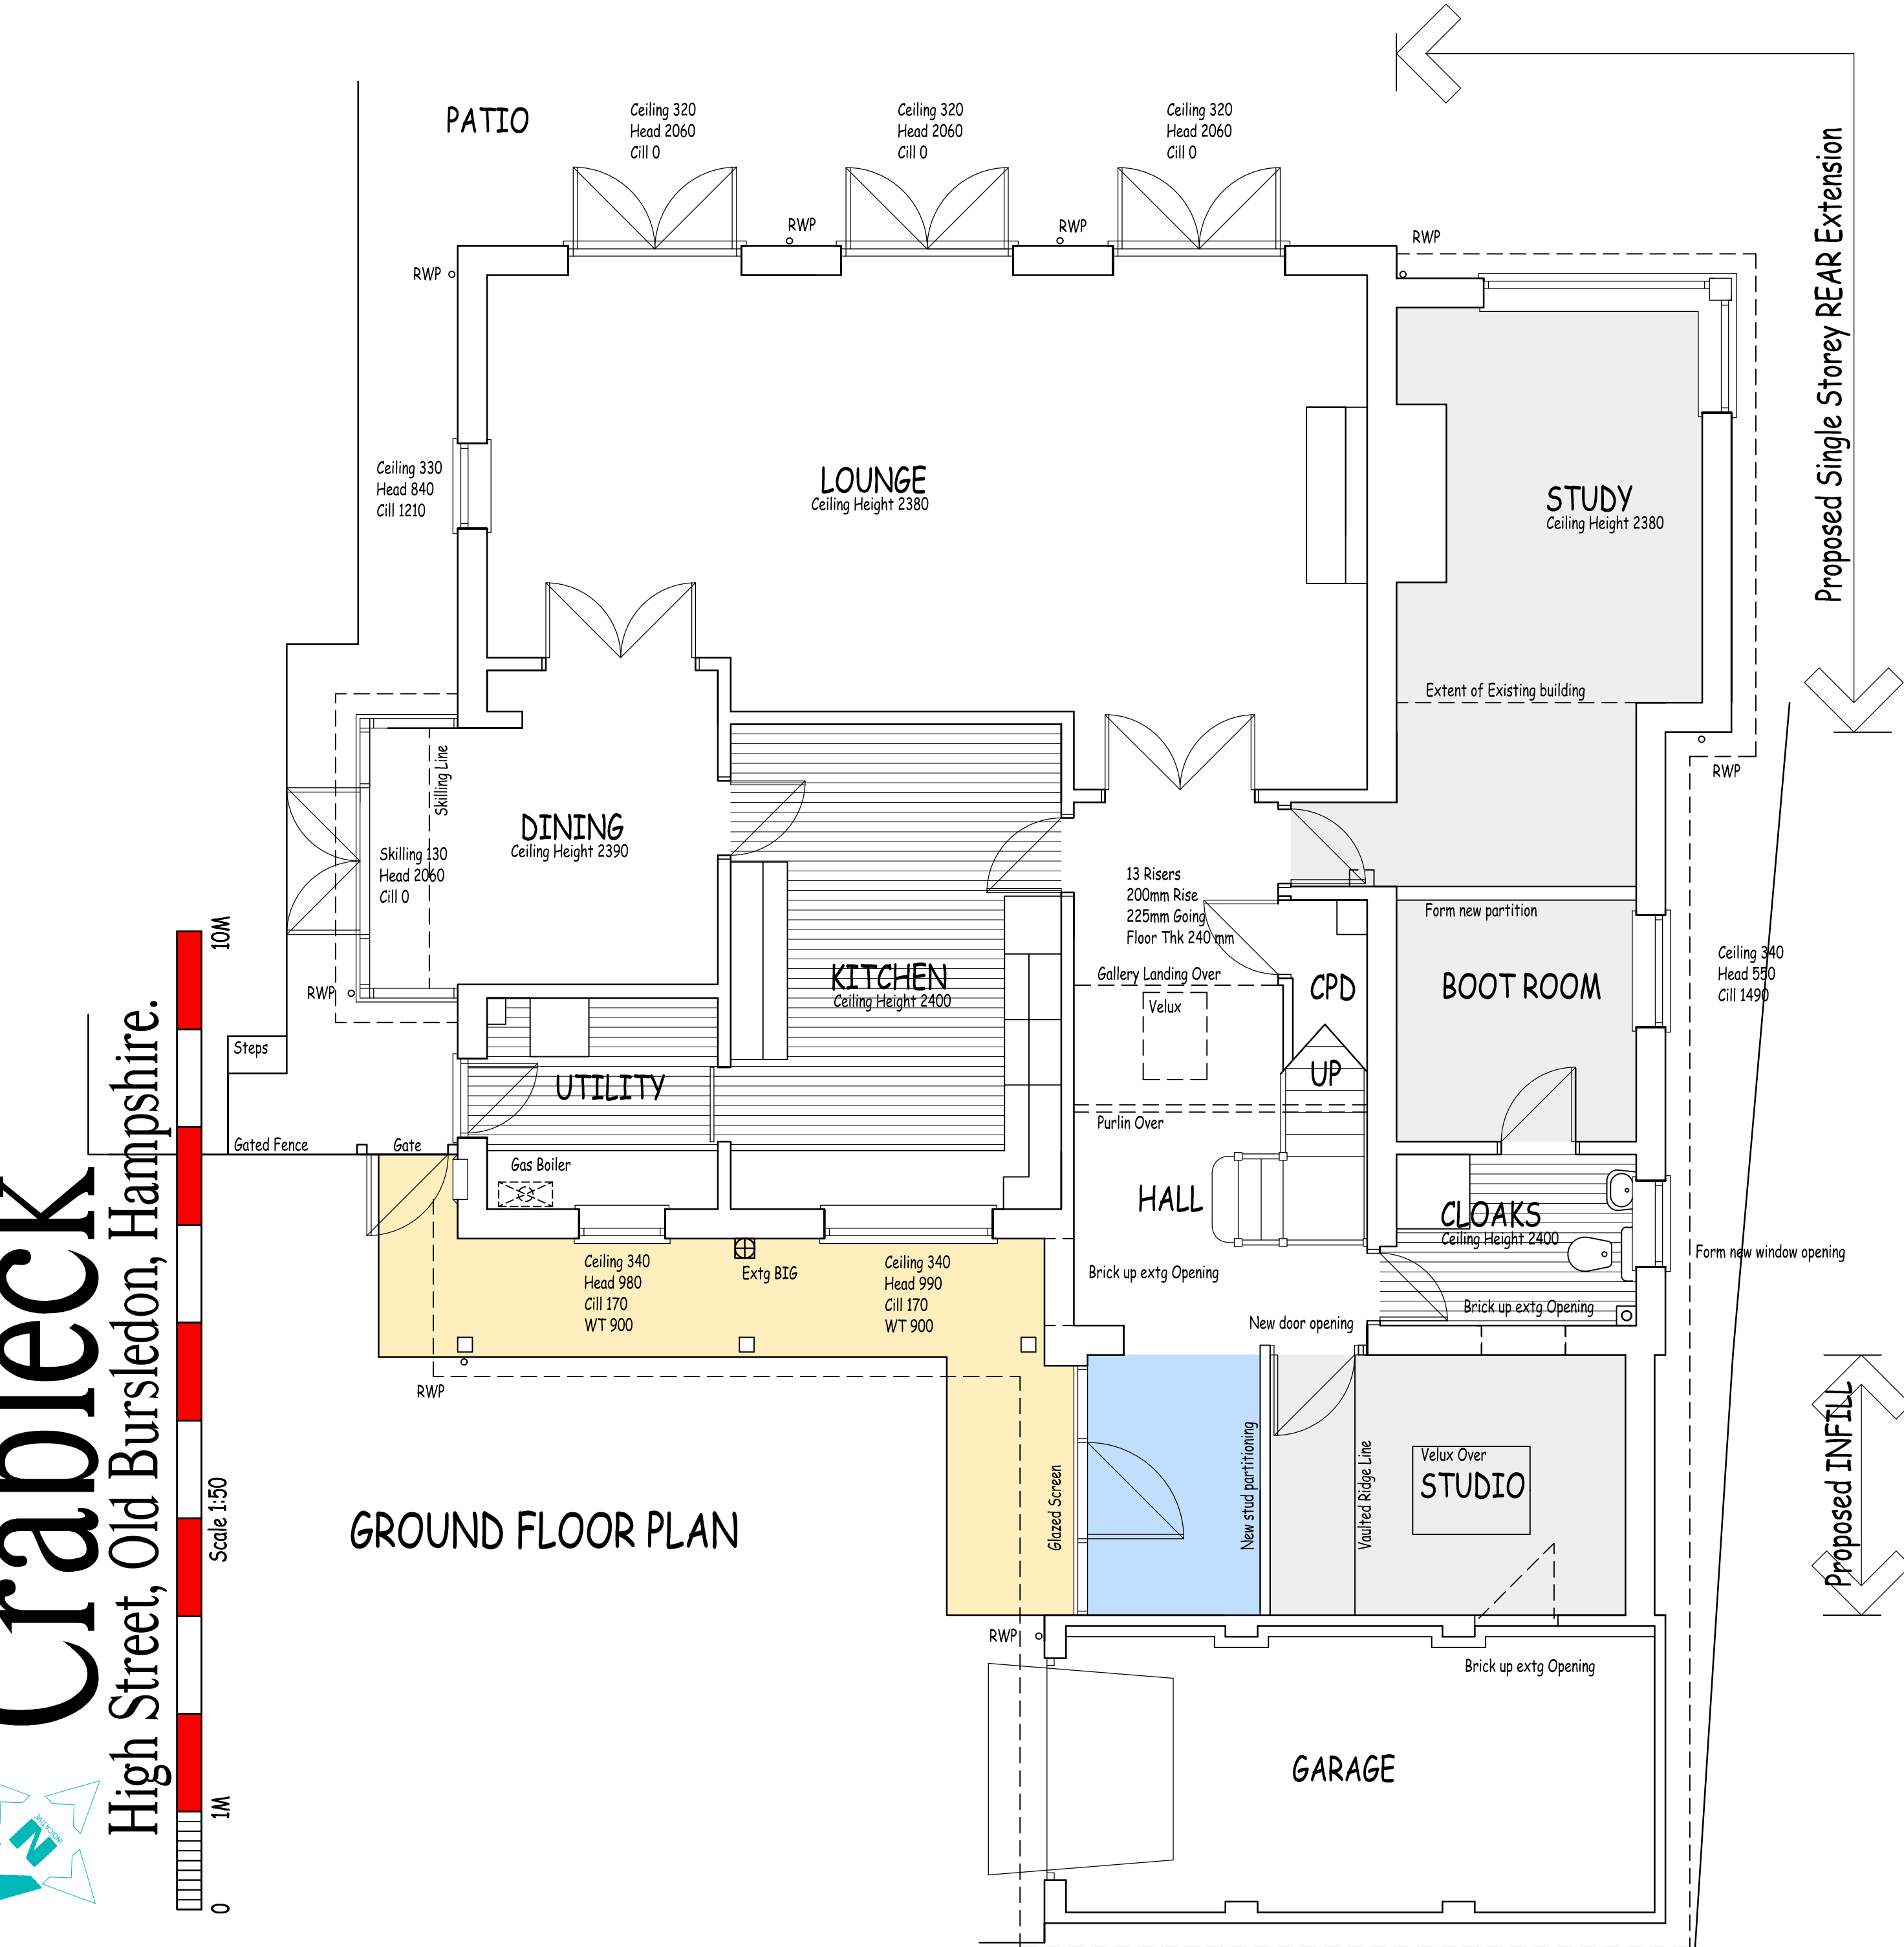

TOWN & COUNTRY ARCHITECTURE
ARCHITECTURAL TECHNOLOGISTS
4 FOXGLOVES
THE MEADOWS
FARNHAM
HAMPSHIRE PO16 8UN
TELEPHONE: (01259) 238492
FACSIMILE: (01259) 238492

PROJECT
PROPOSED EXTENSION
Crableck, High Street
Old Bursledon
Hampshire

CLIENT
Mr & Mrs J. Burke

SCALE
1:100 1:50 1:500 1:1250 (A1)

DRAWN
P.T.E MCIAT

DRWG. NO.
22/24/02

DATE
-

CHECKED
-

REVISION
A

Crableck
High Street, Old Bursledon, Hampshire.