


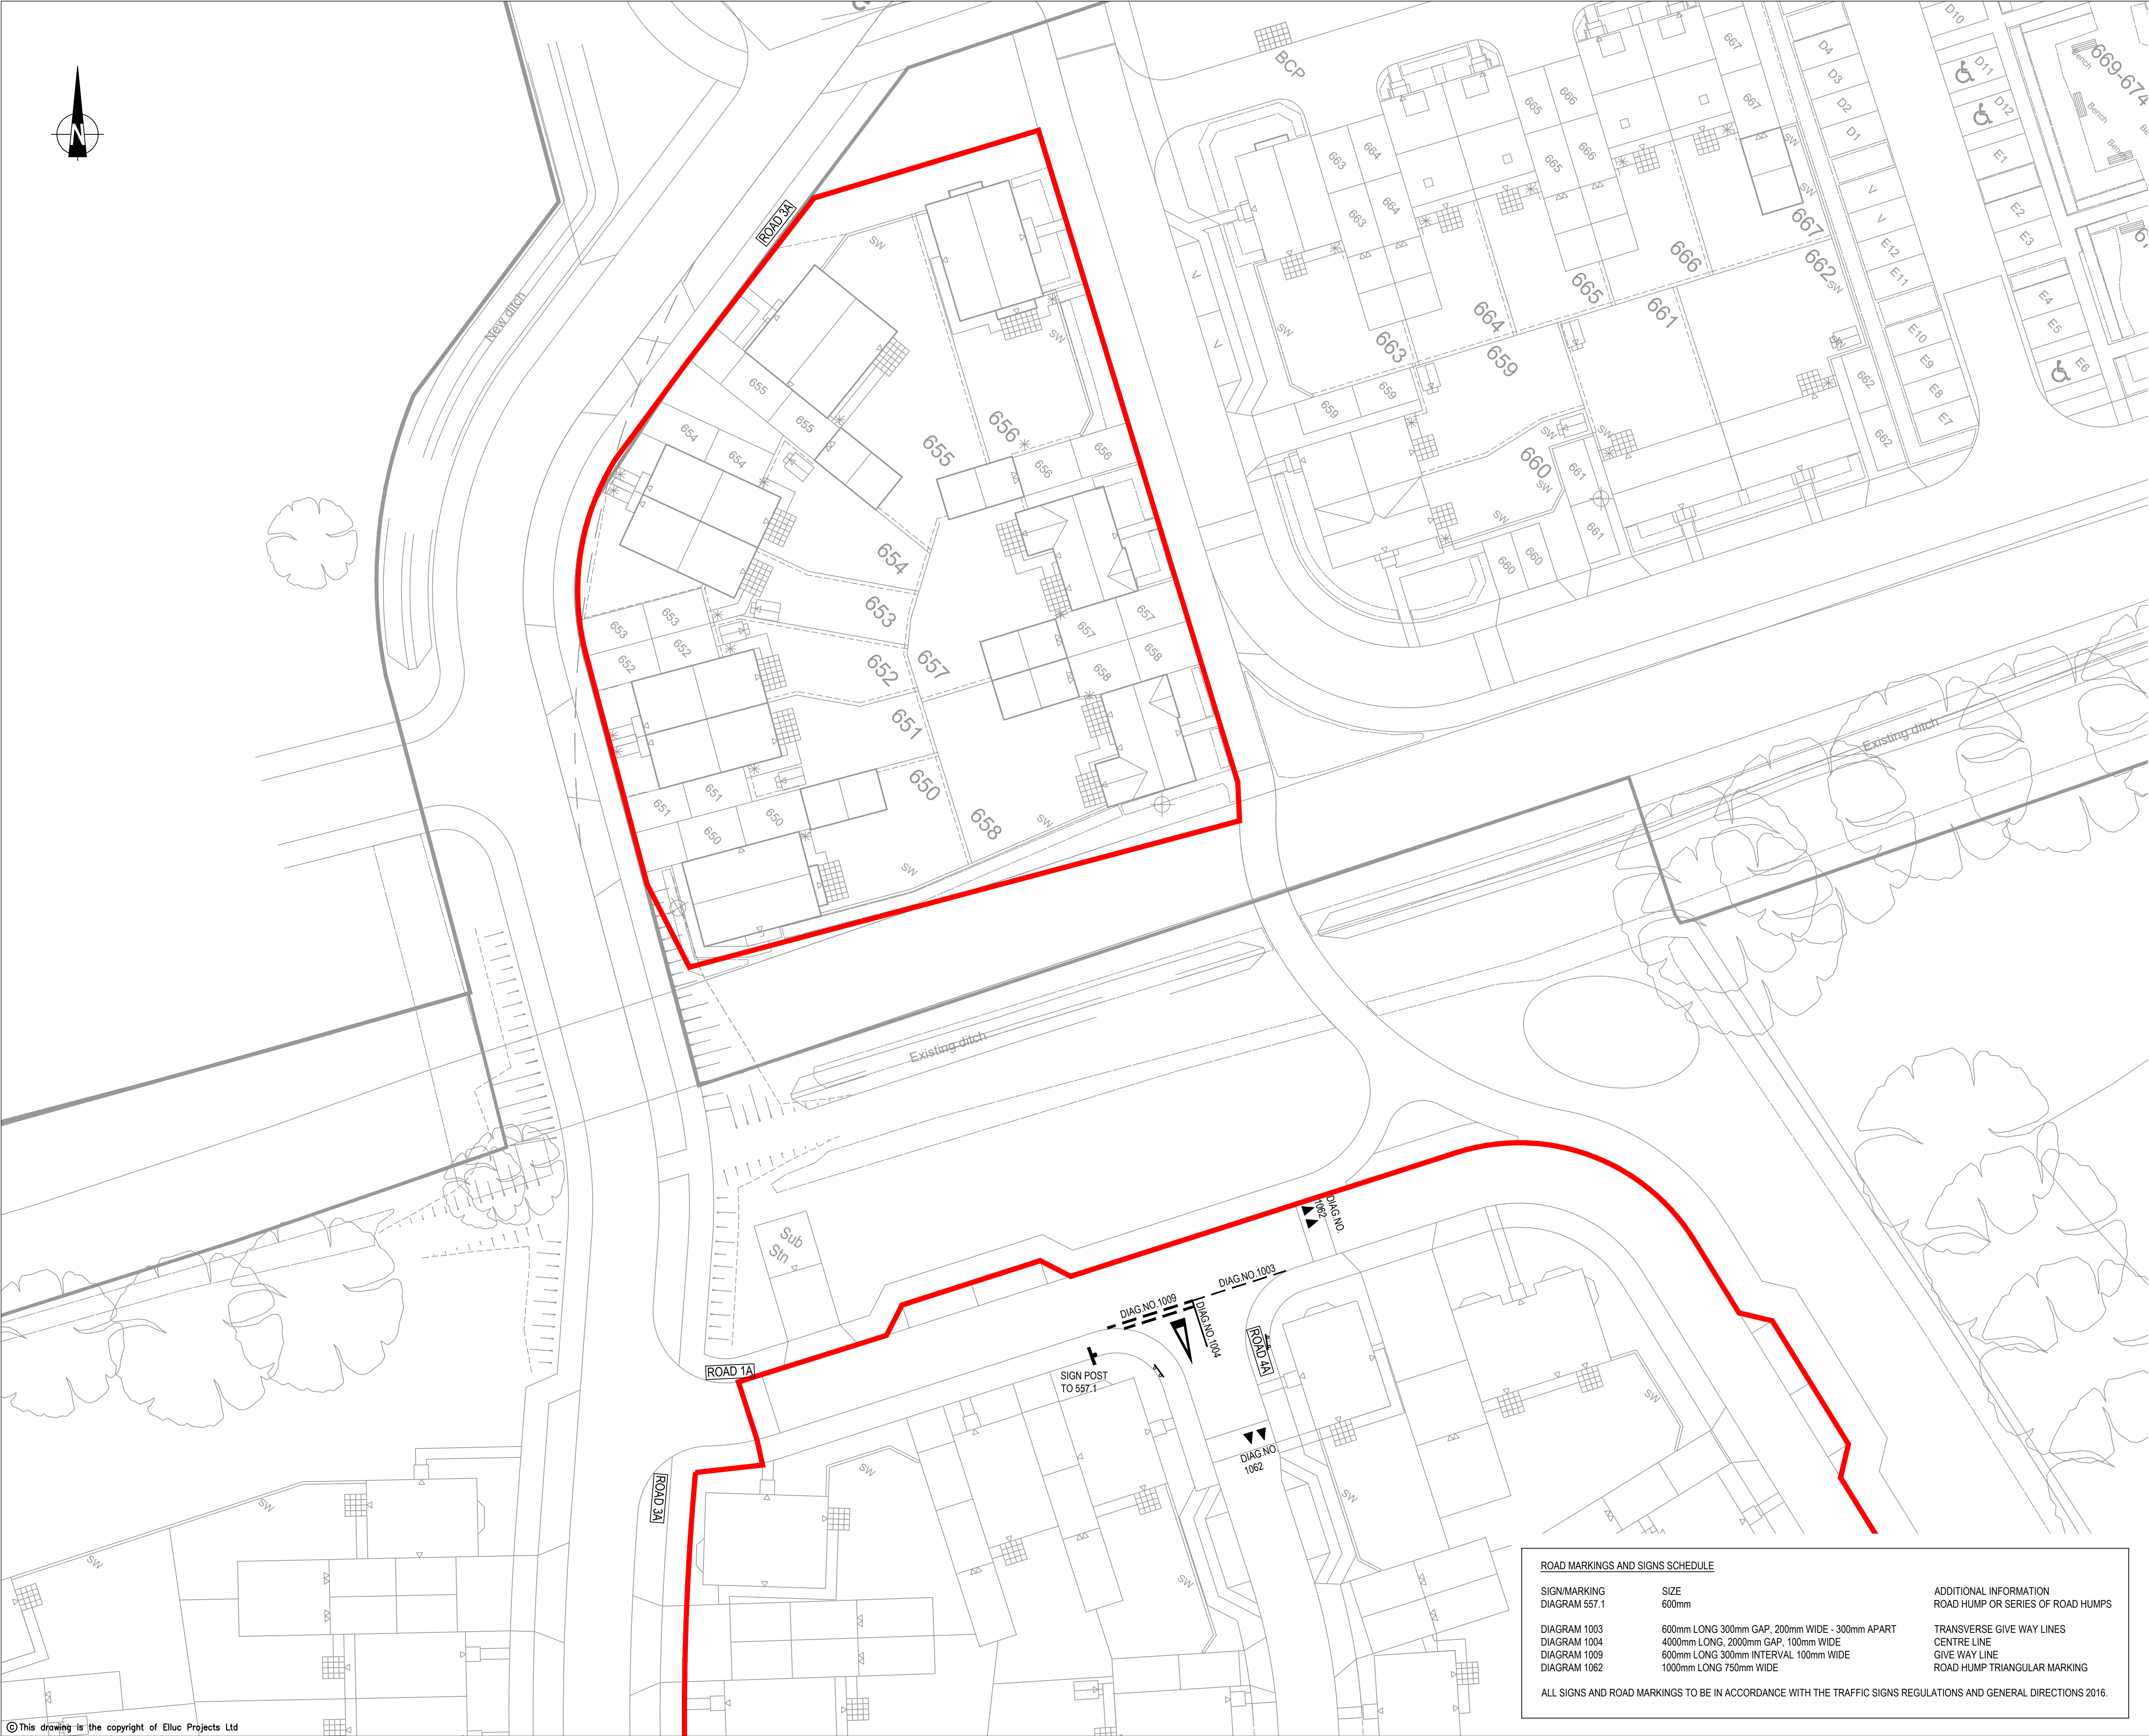

NOTES:

- THIS DRAWING IS TO BE READ IN CONJUNCTION WITH ALL RELEVANT ARCHITECTS AND ENGINEERS DRAWINGS AND SPECIFICATIONS.
- DO NOT SCALE THIS DRAWING. ALL DETAILS AND DIMENSIONS ARE TO BE CHECKED BY THE CONTRACTOR PRIOR TO COMMENCEMENT OF CONSTRUCTION. ANY DISCREPANCIES TO BE REPORTED TO THE ENGINEER.
- ALL DIMENSIONS ARE IN METERS UNLESS NOTED OTHERWISE.
- ALL TRAFFIC MARKINGS AND SIGNS SHALL BE IN ACCORDANCE WITH THE TRAFFIC SIGNS REGULATIONS AND GENERAL DIRECTIONS 2016.
- ALL ROAD MARKINGS SHALL BE THERMOPLASTIC WITH RETRO REFLECTIVE GLASS BEADS.
- ALL EXISTING ROAD MARKINGS WITHIN THE EXTENT OF HIGHWAY WORKS TO BE REMOVED AS REQUIRED.
- EXACT POSITIONING OF STREET NAME PLATES TO BE DETERMINED ON SITE AND AGREED WITH THE COUNCILS AREA TECHNICAL OFFICER.

KEY

- PROPOSED WHITE LINING TO DIAGRAM 1009
- PROPOSED WHITE LINING TO DIAGRAM 1003
- PROPOSED WHITE LINING TO DIAGRAM 1004
- PROPOSED WHITE ARROW TO DIAGRAM 1023
- PROPOSED STREET NAME PLATE
- SIGN POSTS (REFER TO TSRGD DIAGRAM NUMBER)
- PROPOSED S38 EXTENTS

C	UPDATED ARCHITECT LAYOUT TO P1388 PHASE 3 LAYOUT-ZZZD.	21.06.22	IC	MC
B	UPDATED TO SUIT CLIENT COMMENTS.	30.05.22	JT	IC
A	RENAMED DRAWING AND ADDED JUNCTION MARKINGS TO SUIT CLIENT COMMENTS.	05.05.22	IC	MUS
Rev:	Description:	Date:	By:	Chkd:

FOR CONSTRUCTION

Client: BELLWAY WESSEX

Project: BOORLEY GREEN

Orig Title: ROAD MARKING LAYOUT SHEET 1 OF 2

ELLUC Projects

ELLUC PROJECTS
423 KIRKSTALL ROAD
AIREDALE HOUSE
LEEDS
LS4 2EW

t: (0113) 357 2100
info@ellucprojects.co.uk
www.ellucprojects.co.uk

Scale:	Size:	First Issue:	Drawn:	Checked:	Rev:
1:250	A1	04.02.2022	JT	IC	C

Drawing No: ELL-21191-BW-L-551

ROAD MARKINGS AND SIGNS SCHEDULE

SIGN/MARKING	SIZE	ADDITIONAL INFORMATION
DIAGRAM 557.1	600mm	ROAD HUMPS OR SERIES OF ROAD HUMPS
DIAGRAM 1003	600mm LONG 300mm GAP, 200mm WIDE - 300mm APART	TRANSVERSE GIVE WAY LINES
DIAGRAM 1004	4000mm LONG, 2000mm GAP, 100mm WIDE	CENTRE LINE
DIAGRAM 1009	600mm LONG 300mm INTERVAL 100mm WIDE	GIVE WAY LINE
DIAGRAM 1062	1000mm LONG 750mm WIDE	ROAD HUMPS TRIANGULAR MARKING

ALL SIGNS AND ROAD MARKINGS TO BE IN ACCORDANCE WITH THE TRAFFIC SIGNS REGULATIONS AND GENERAL DIRECTIONS 2016.