


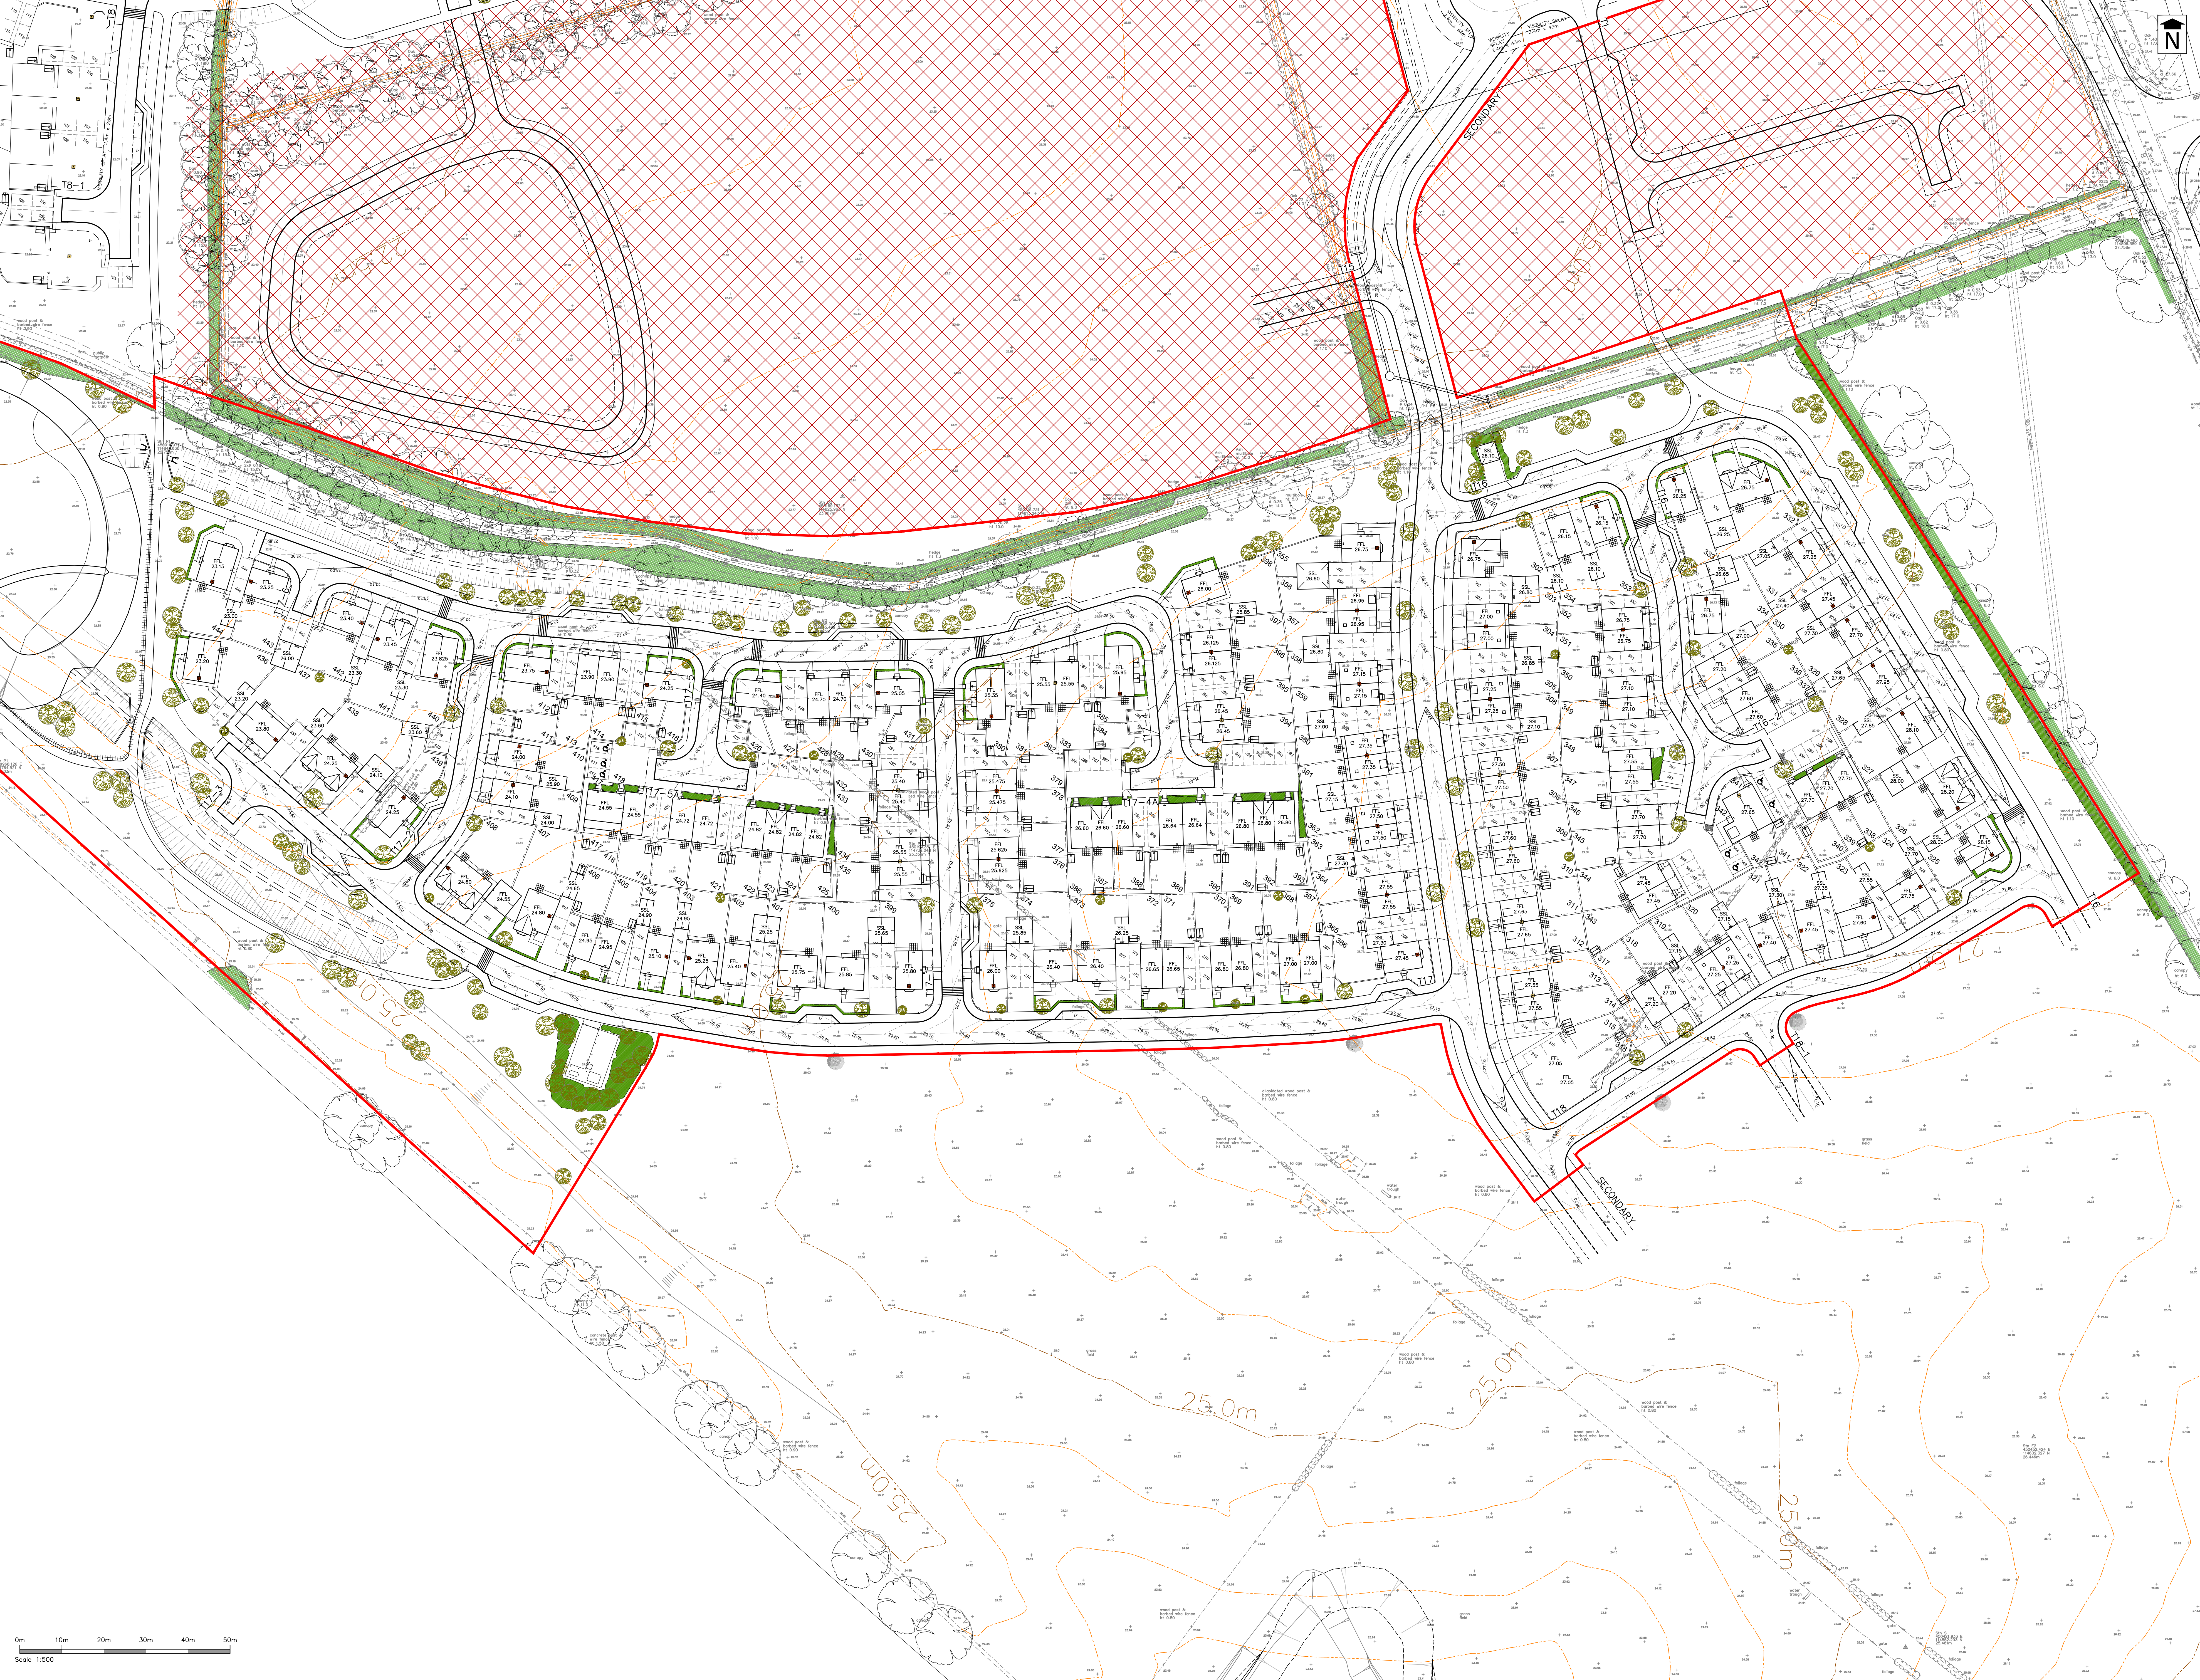



Stratton Park House, Wanborough Road
Swindon, SN3 4HG

Telephone
01793 828000

Website
www.pfapl.com

For Planning
These drawings are produced for the purposes of supporting a planning application and should not be relied upon for tender, pricing, or construction purposes.

- NOTES
1. Drawing based on Topographical Survey by Anthony Brookes Surveys Ltd, drawing number A258/7834/1, dated June 2014.
 2. On-site road layout based on AMP Architecture's Drawing Number: P1388.02, Revision J, dated 13 October 2018.
 3. The works shown on this drawing could affect Statutory Undertaker's apparatus and the Contractor is required to verify the location and depth of all such apparatus prior to commencement of the works and to take any precautions necessary when working in the vicinity of any such apparatus.
 4. All adoptable highway works to be in accordance with the Hampshire County Council's 'Companion Document to Manual for Streets' and the Specification for Highway Works (S18) November 2009 as amended published by The Stationery Office.
 5. Subject to detailed design.
 6. All plots to have access to Part M (The Building Regulations 2010 as amended).

- KEY
- Existing Major Contours
 - Existing Minor Contours
 - Proposed Major Contours
 - Proposed Minor Contours

Rev	Date	Description	Drawn	Check
#	15/10/18	First Issue	DBB	C

Status
FOR PLANNING

Client


Project
**Boorley Gardens
Winchester Road
Hedge End
Phase 2**

Drawing Title
**Planning Application
Proposed Levels
and Contours**

Drawing No. **M380/71**
Date: October 2018 Scale: 1:500 @ A0
E-Mail: dbrock@pfapl.com