


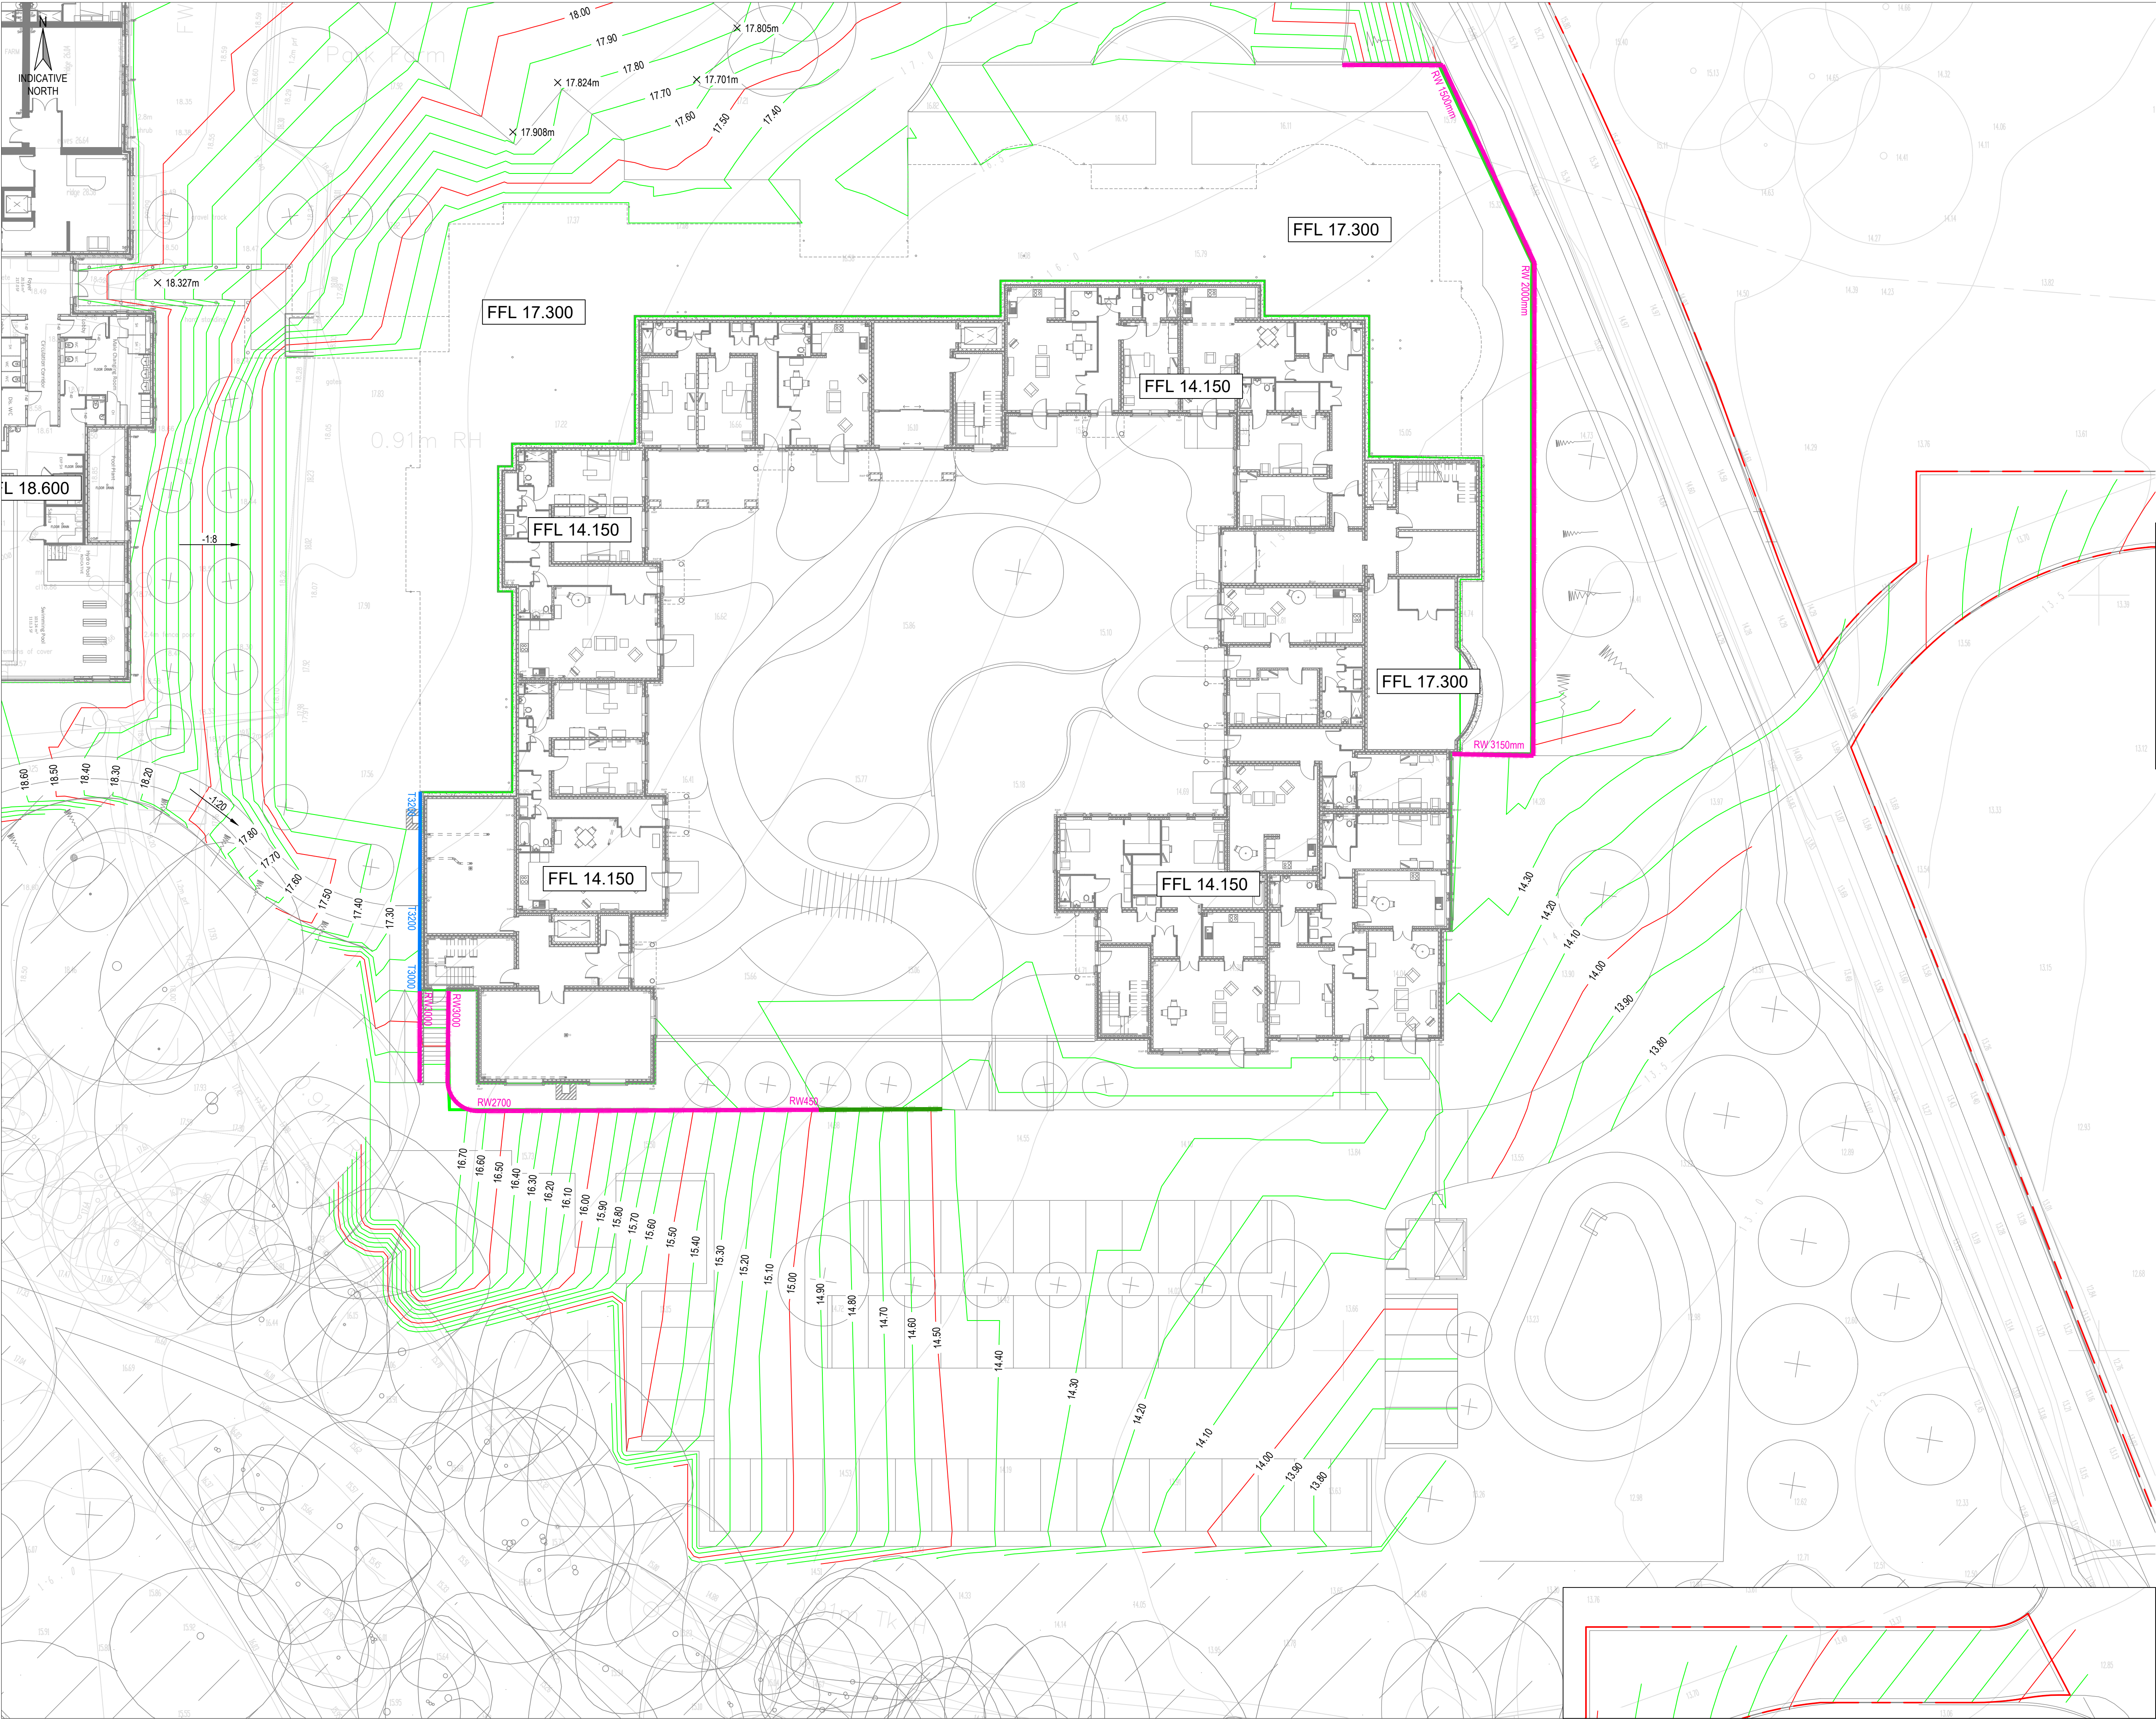

NOTES

- Existing levels based on topographical information.
- Proposed levels based on designs submitted for planning.
- Underbuild a level of 0mm is taken to be 150mm below FFL
- Tanking a level of 0mm is taken to be FFL
- Retaining wall heights shown are above finished ground level and height is shown on the low side of the wall.

LEGEND

- UNDERBUILD
- TANKING
- RETAINING WALL (450mm or higher above ground)
- W 0.5m
- Wall (450mm or lower above ground)

Sheet 1

Sheet 2

Sheet 3

Sheet 4

T1	30.06.22	Tender issue	JPH	RL
Rev	Date	Description	By	Apvd

PROJECT:

CCRC STONEHAM

TITLE:

EXTERNAL WORKS

SHEET 4

CLIENT:

MEEDHURST PROJECT MANAGEMENT

SCALE@A1:

1:200

PROJECT REF:

22133

DRAWING No:

JUBB_XX_XX_DR_C_0604

Revision Referencing

P = Preliminary A = Approval T = Tender C = Construction

REV:

T1