


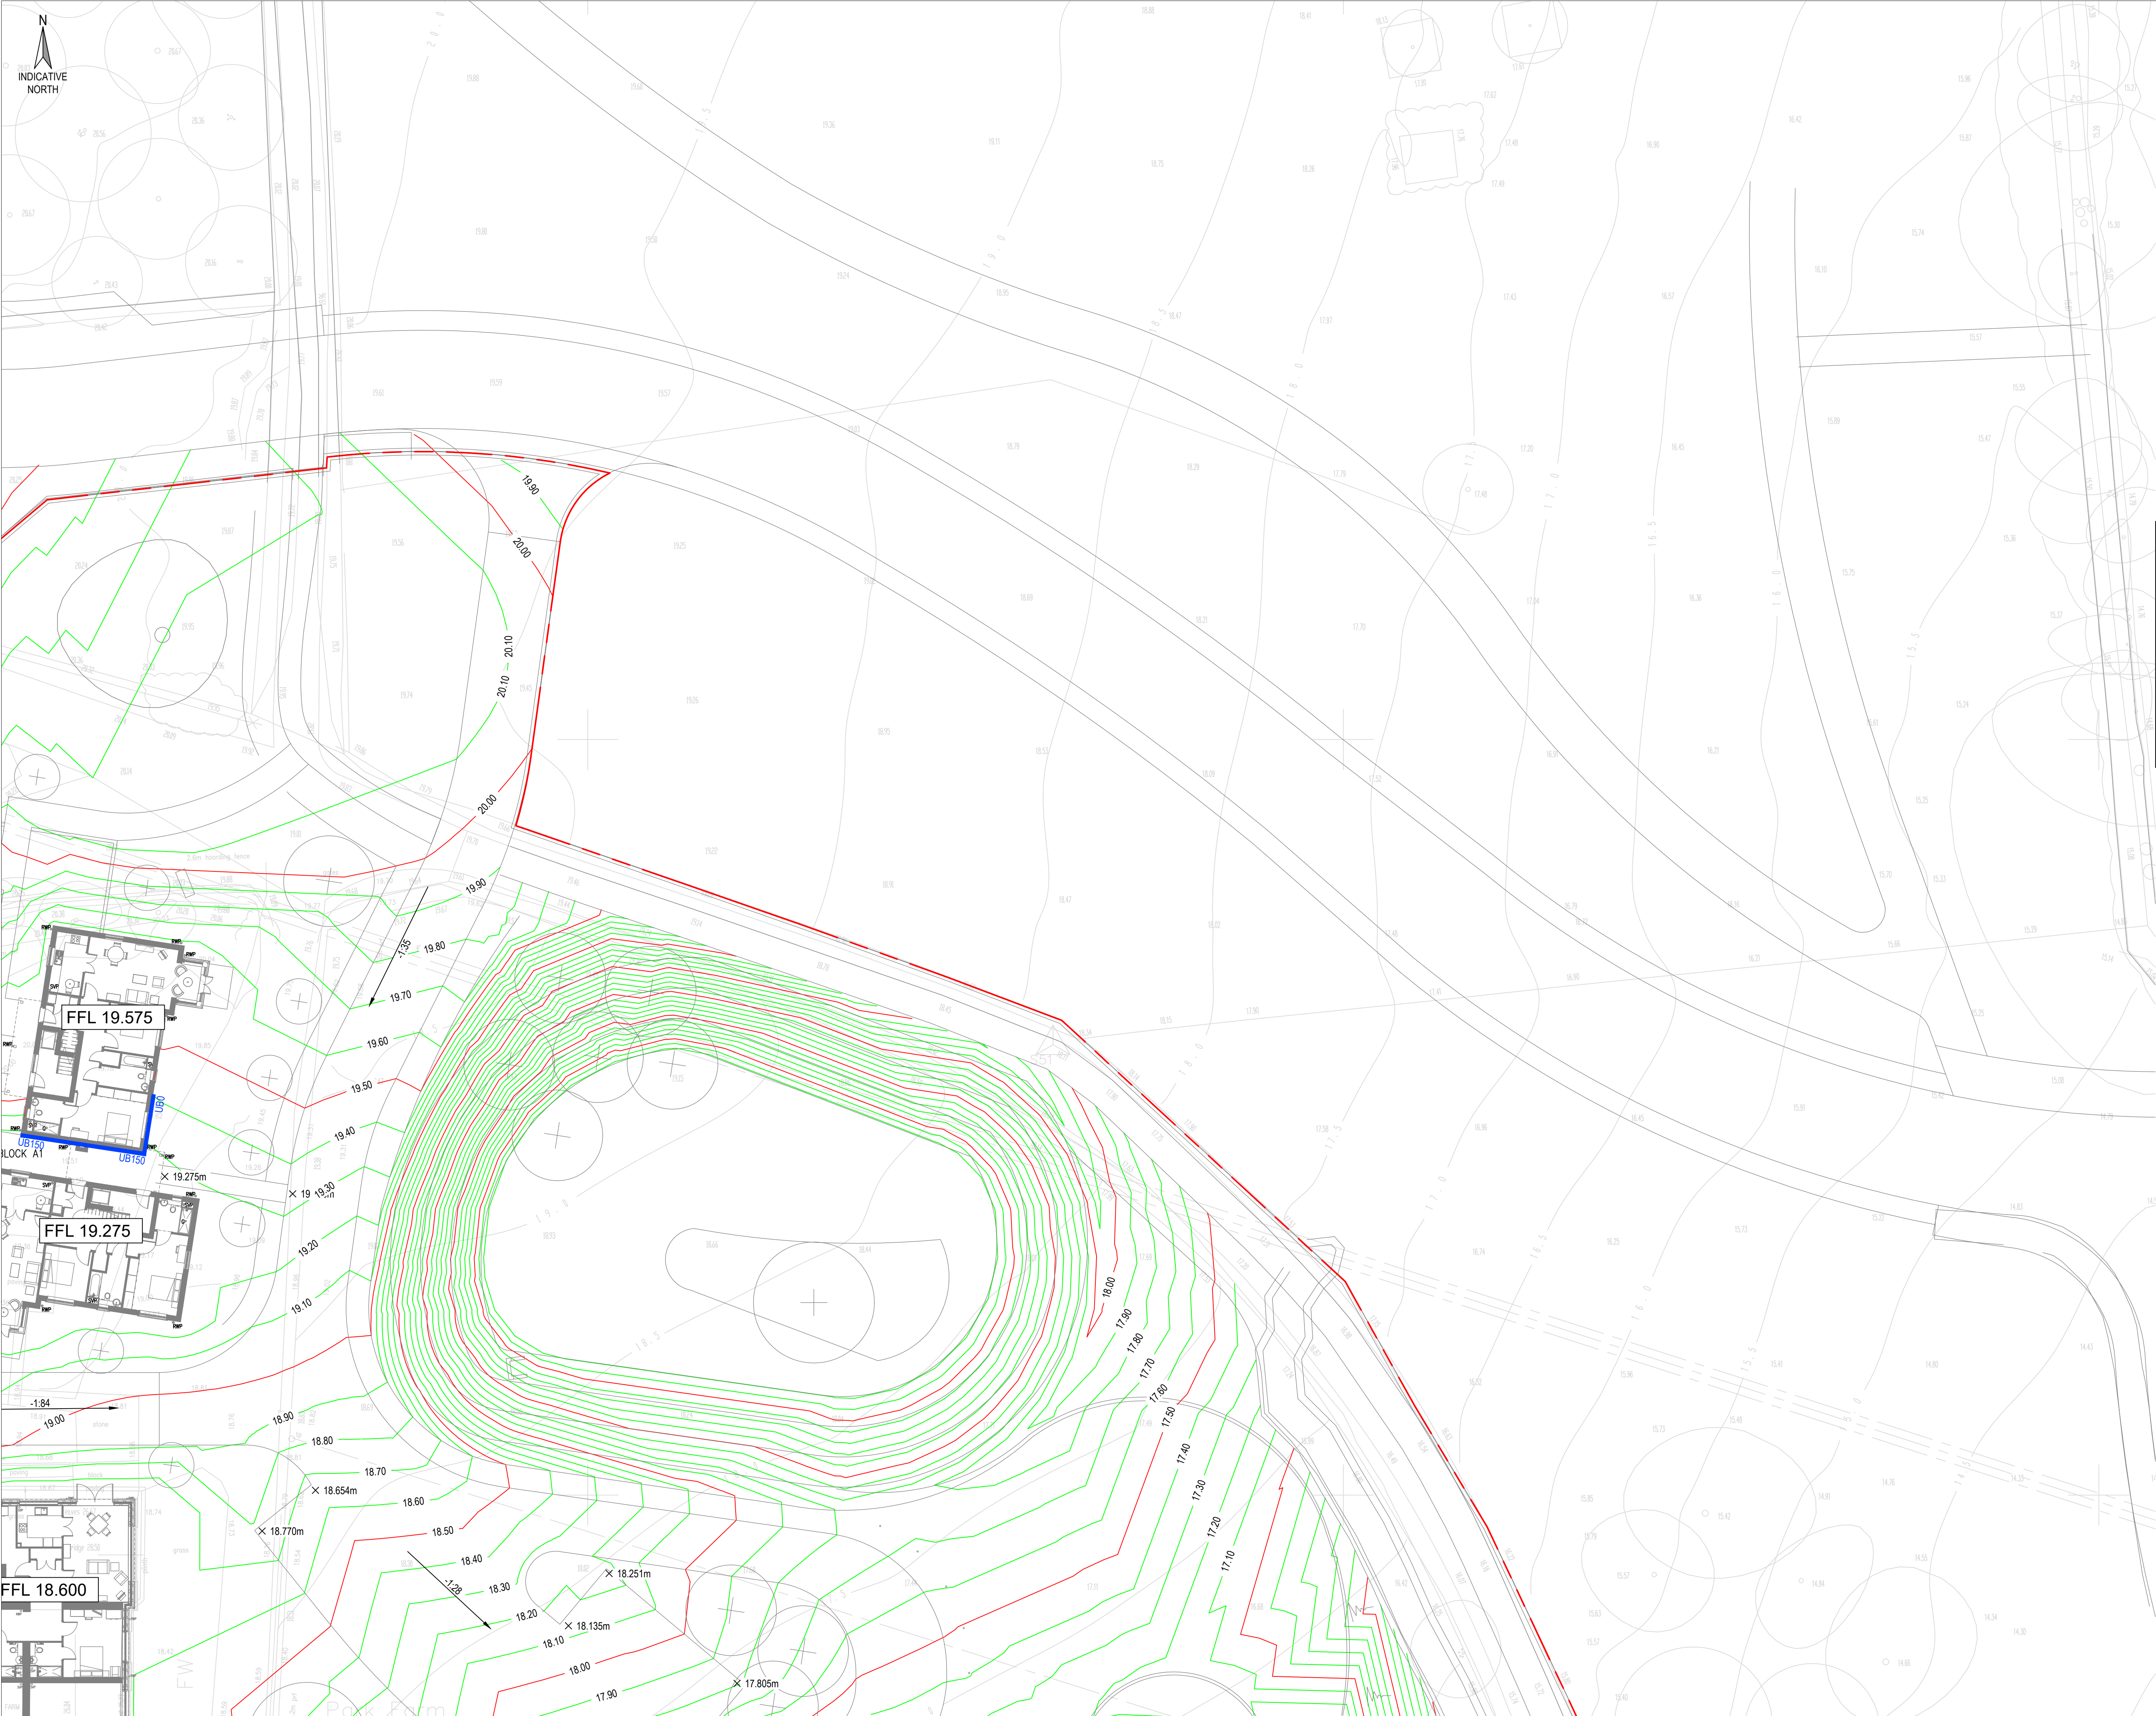

NOTES

- Existing levels based on topographical information.
- Proposed levels based on designs submitted for planning.
- Underbuild an level of 0mm is taken to be 150mm below FFL
- Retaining wall heights shown are above finished ground level and height is shown on the low side of the wall.

LEGEND

UNDERBUILD

RETAINING WALL (450mm or higher above ground)

W 0.3m

Sheet 1

Sheet 2

Sheet 3

Sheet 4

T1	30.06.22	Tender issue	JPH	RL
Rev	Date	Description	By	Apvd

PROJECT:
CCRC STONEHAM

TITLE:
EXTERNAL WORKS
SHEET 2

CLIENT:
MEEDHURST PROJECT MANAGEMENT

SCALE@A1:
1:200

PROJECT REF:
22133

DRAWING No:
JUBB_XX_XX_DR_C_0602

REV:
T1

Revision Referencing
P = Preliminary A = Approval T = Tender C = Construction

Jubb

Bristol, Cardiff, Plymouth, Winchester
St James Court, St James Parade, Bristol BS1 3LH

jubb.uk.com
+44(0)117 922 6266