


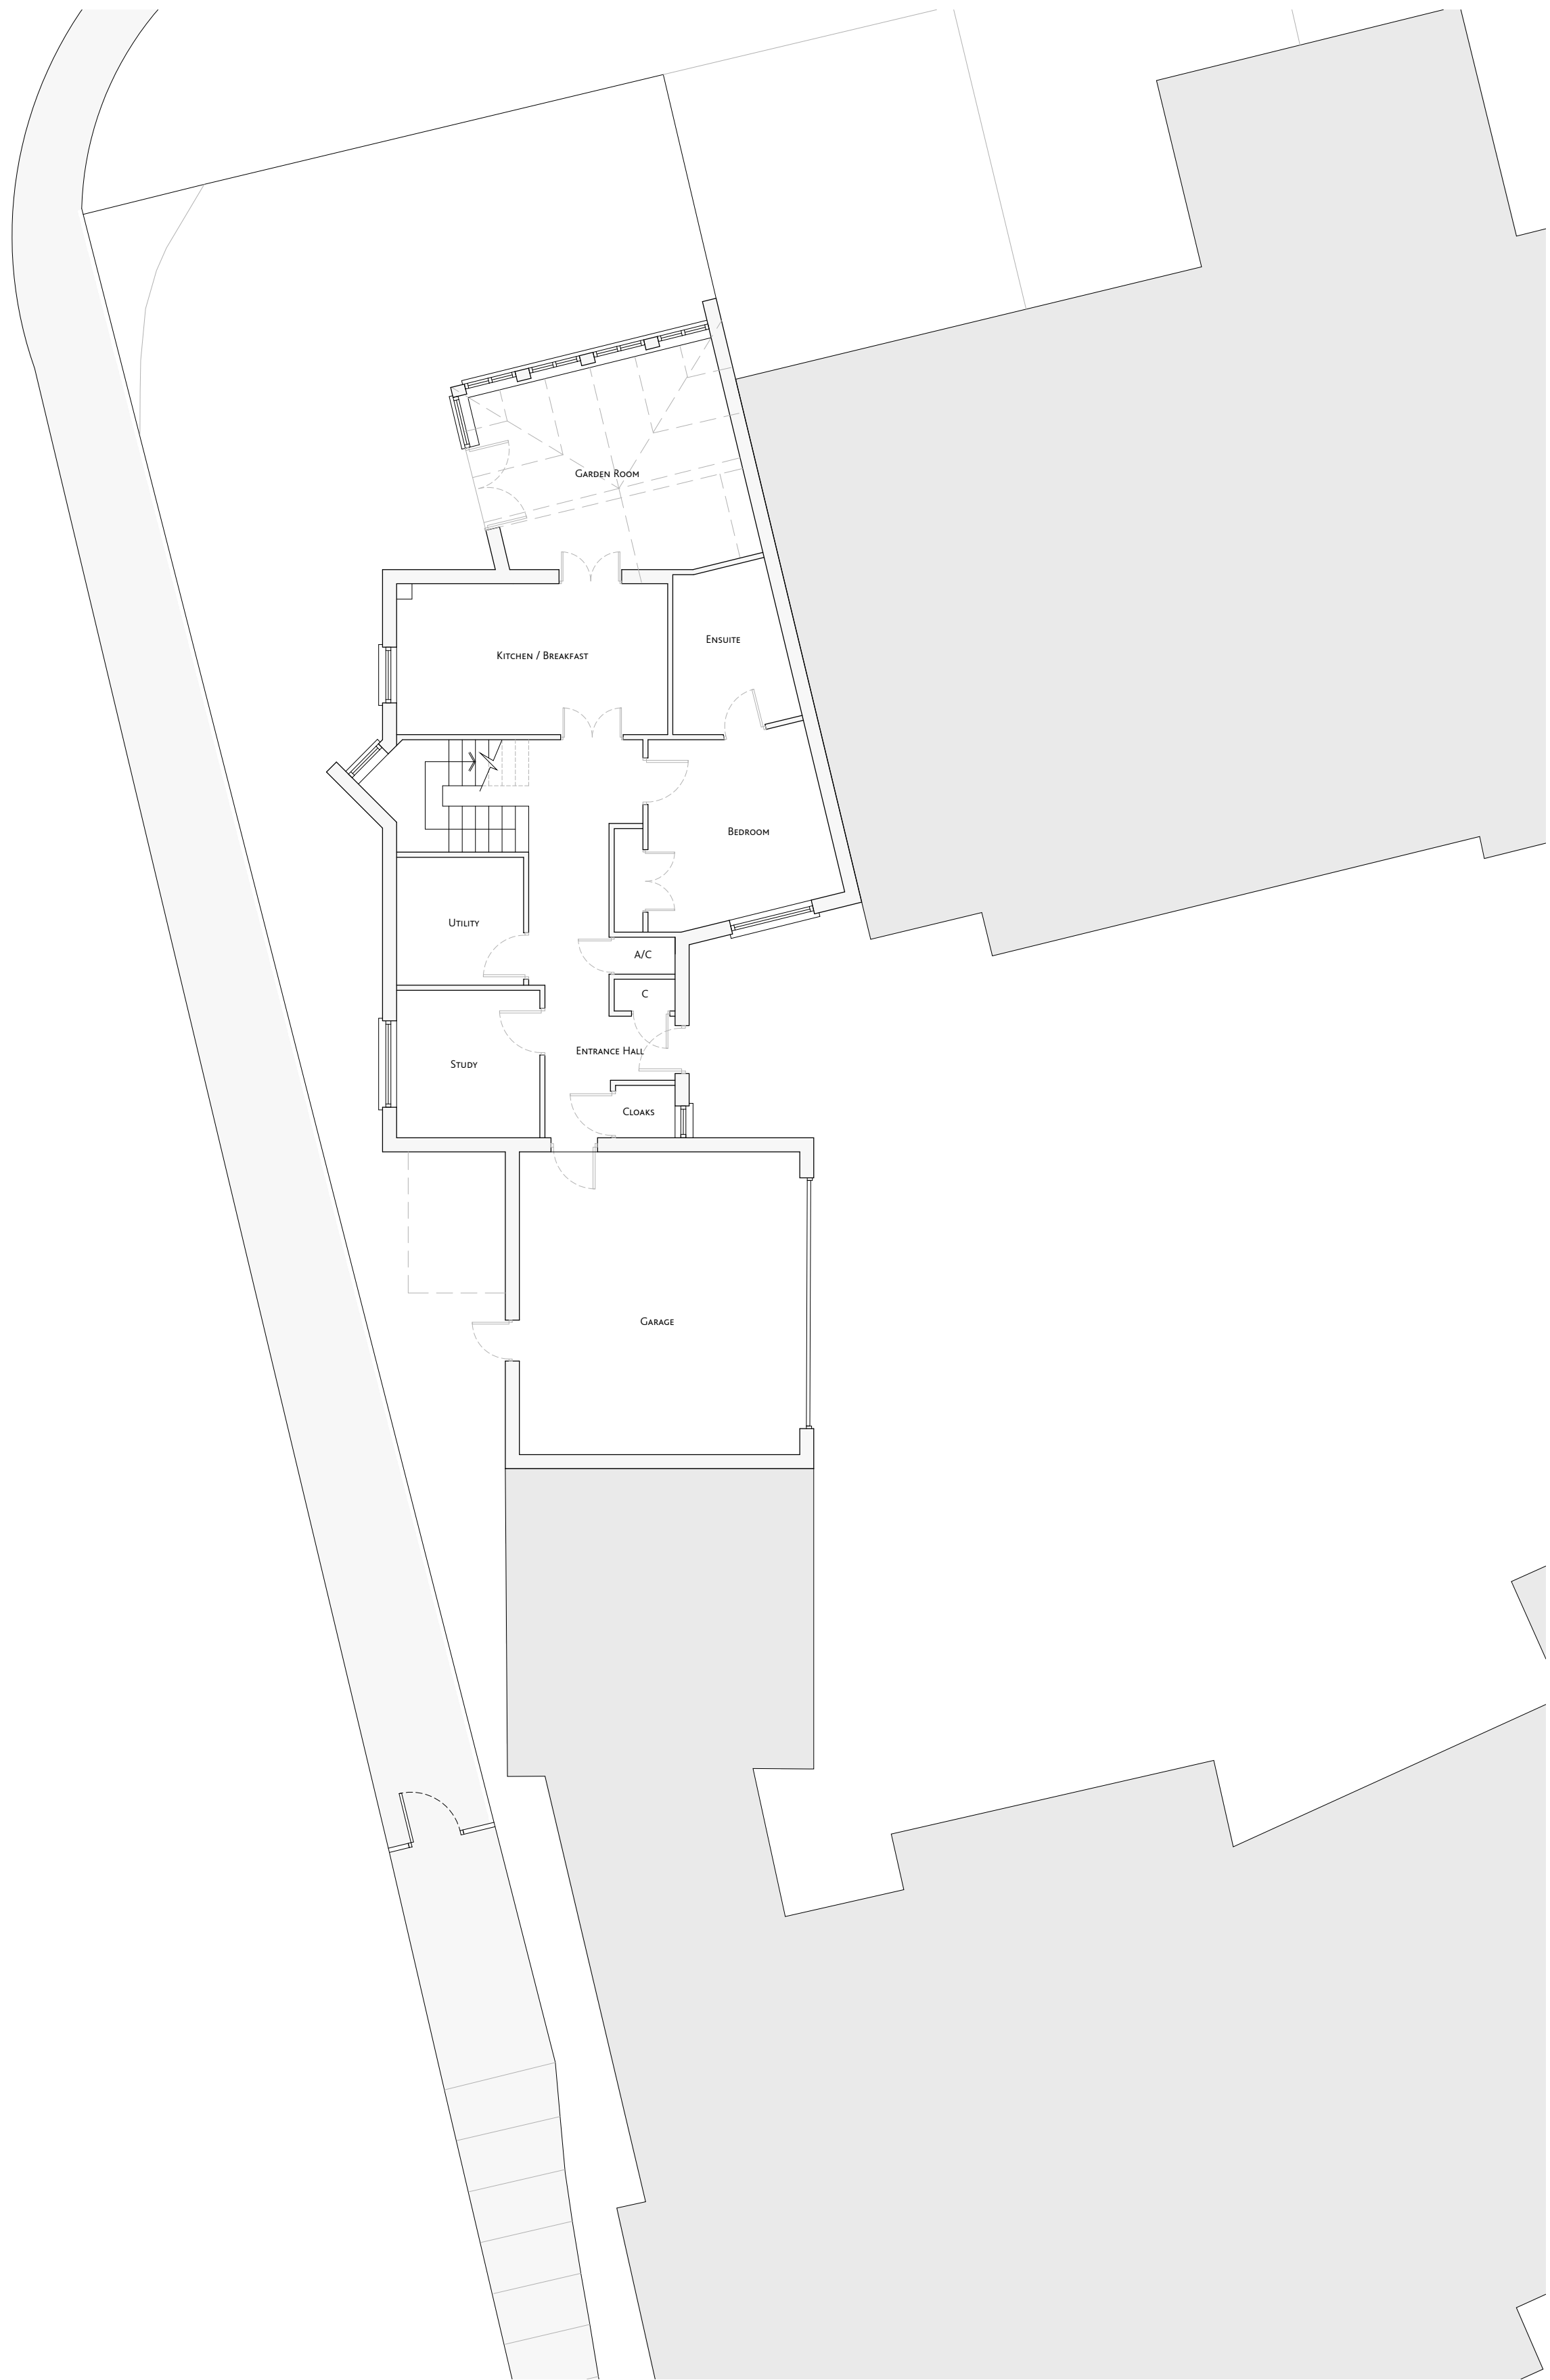


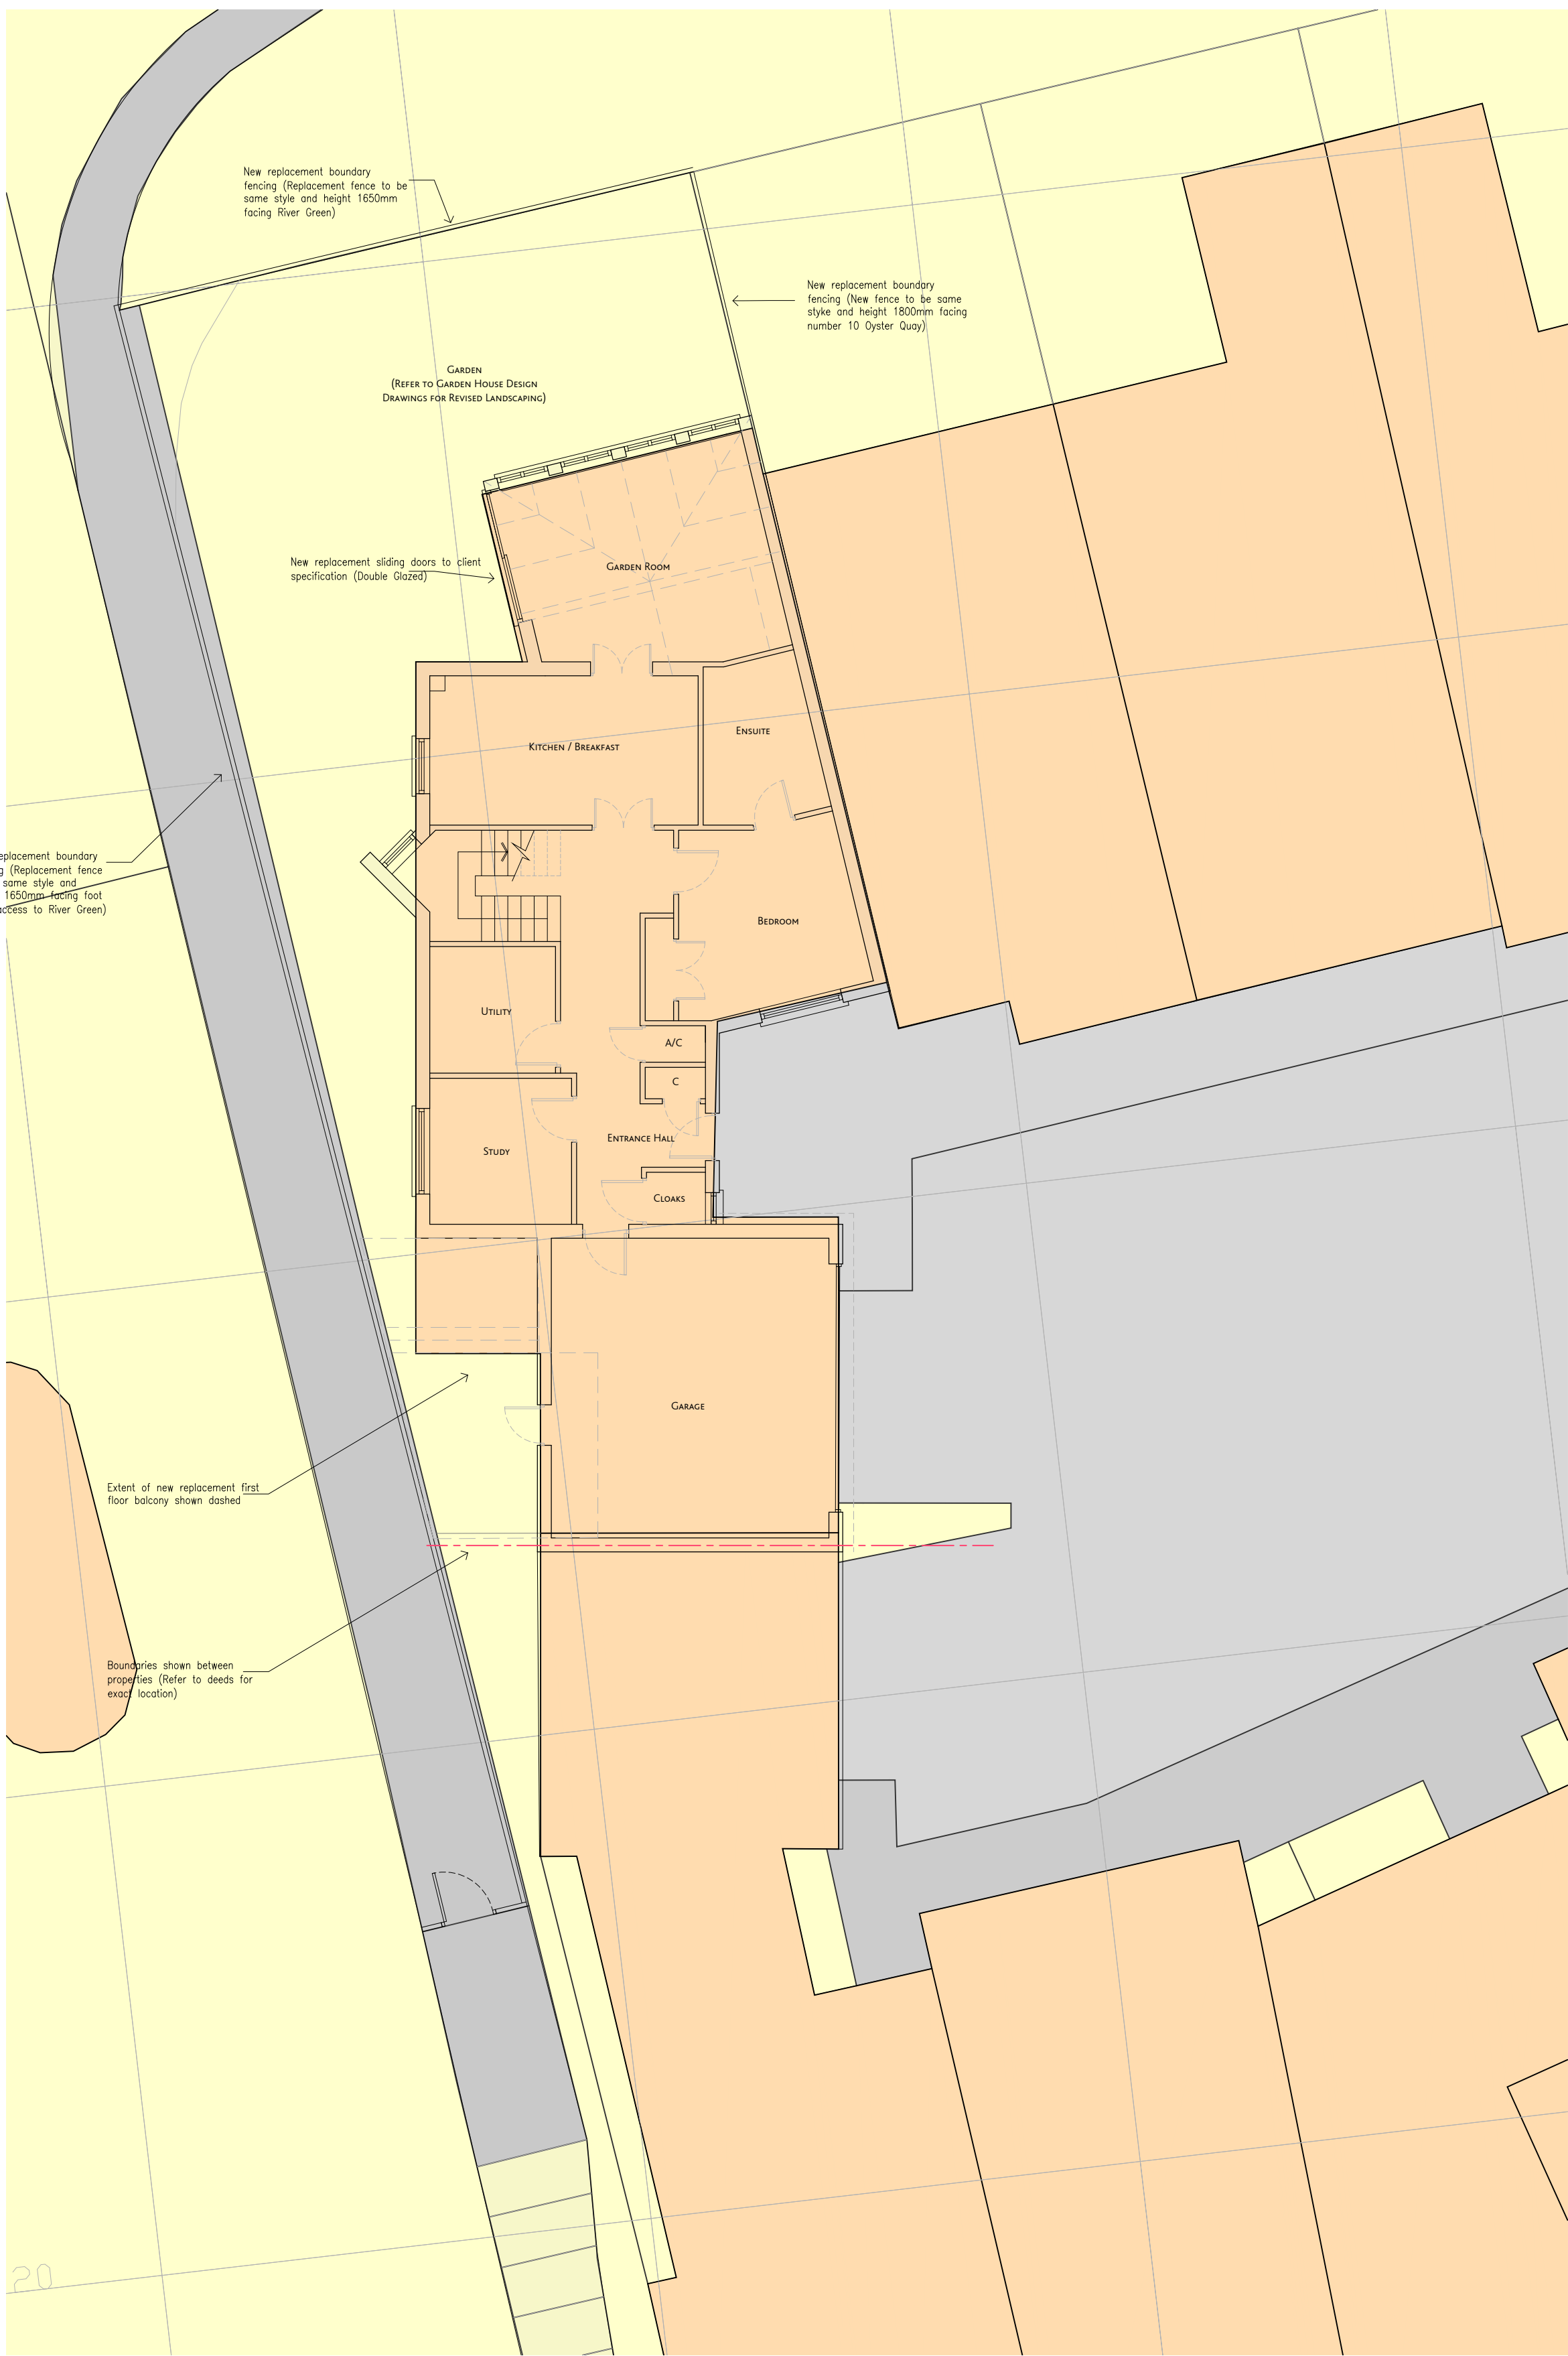

EXISTING GROUND FLOOR PLAN

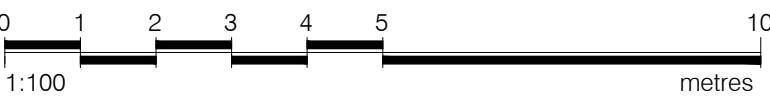

PROPOSED GROUND FLOOR PLAN

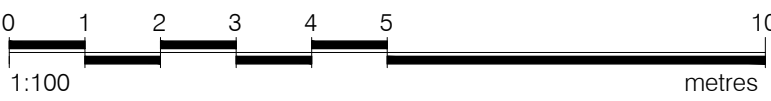

PROPOSED ALTERATIONS AT 9 OYSTER QUAY, HAMBLE