




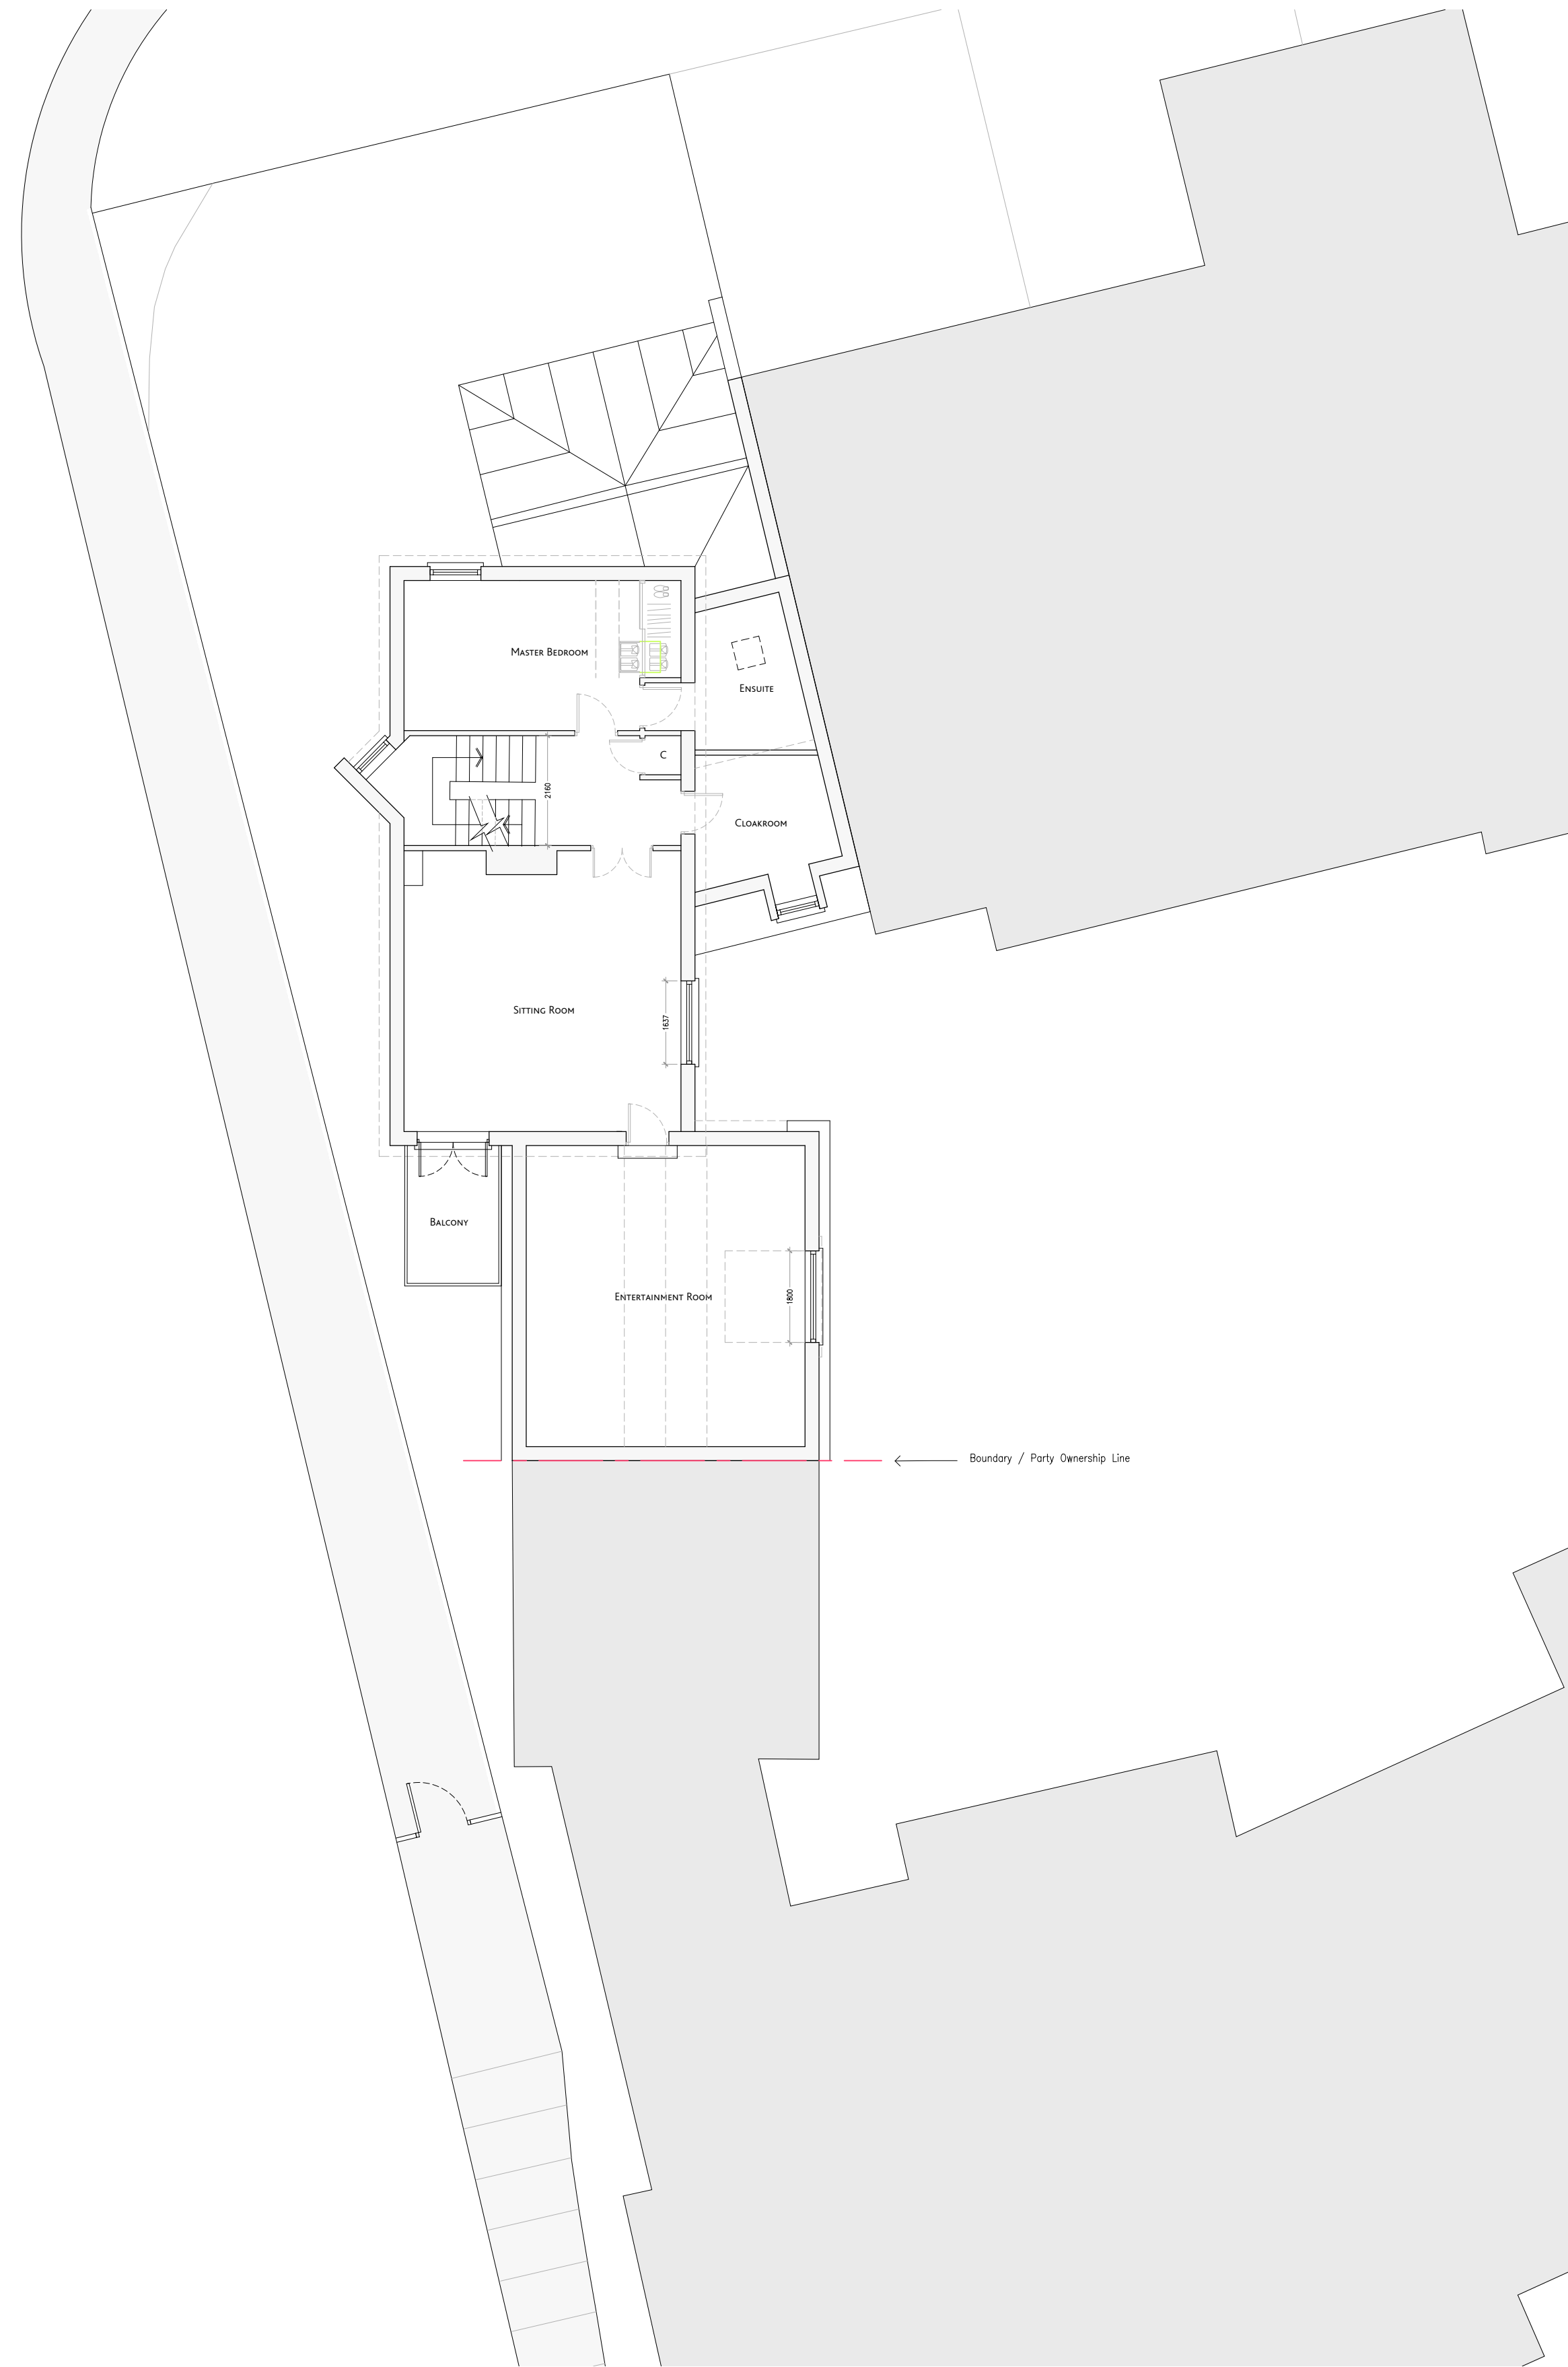

EXISTING FIRST FLOOR PLAN

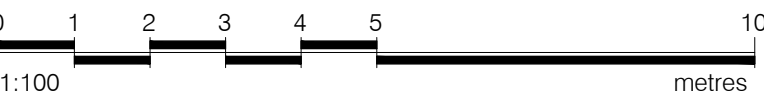

PROPOSED FIRST FLOOR PLAN

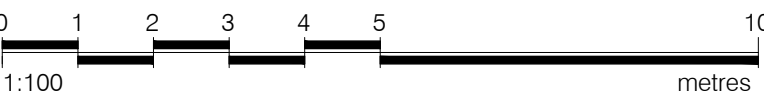

PROPOSED ALTERATIONS AT 9 OYSTER QUAY, HAMBLE