


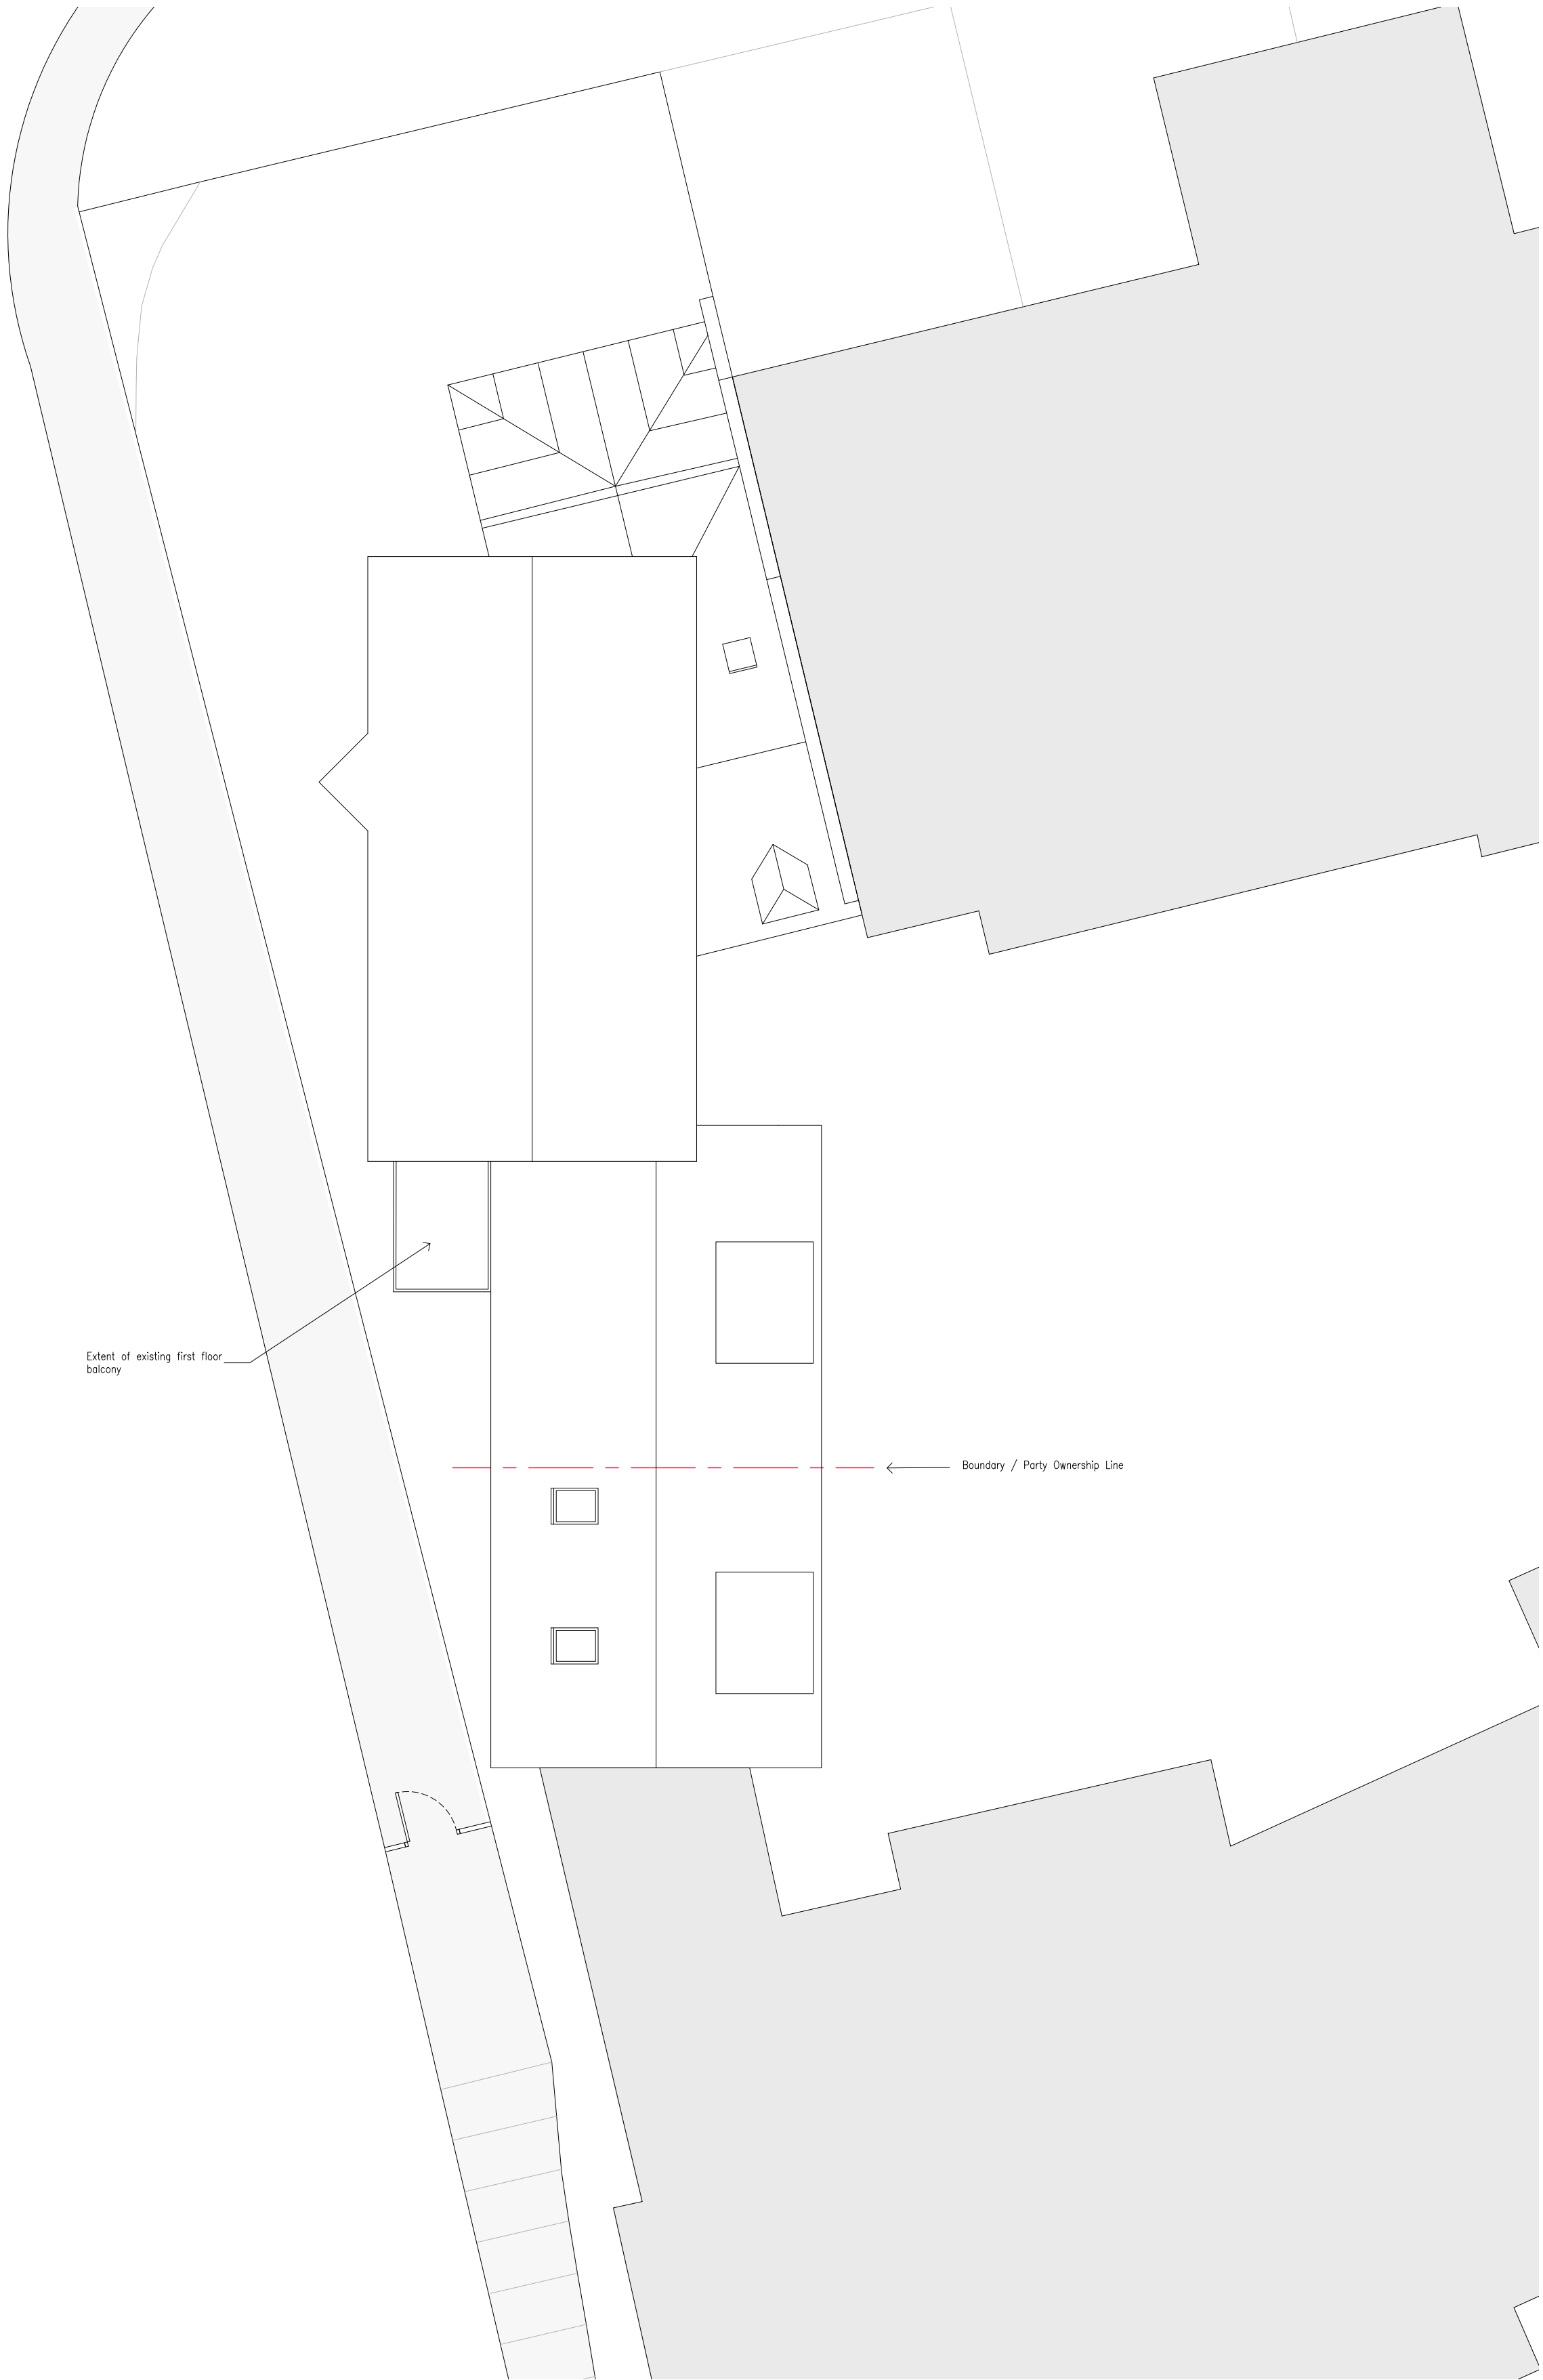


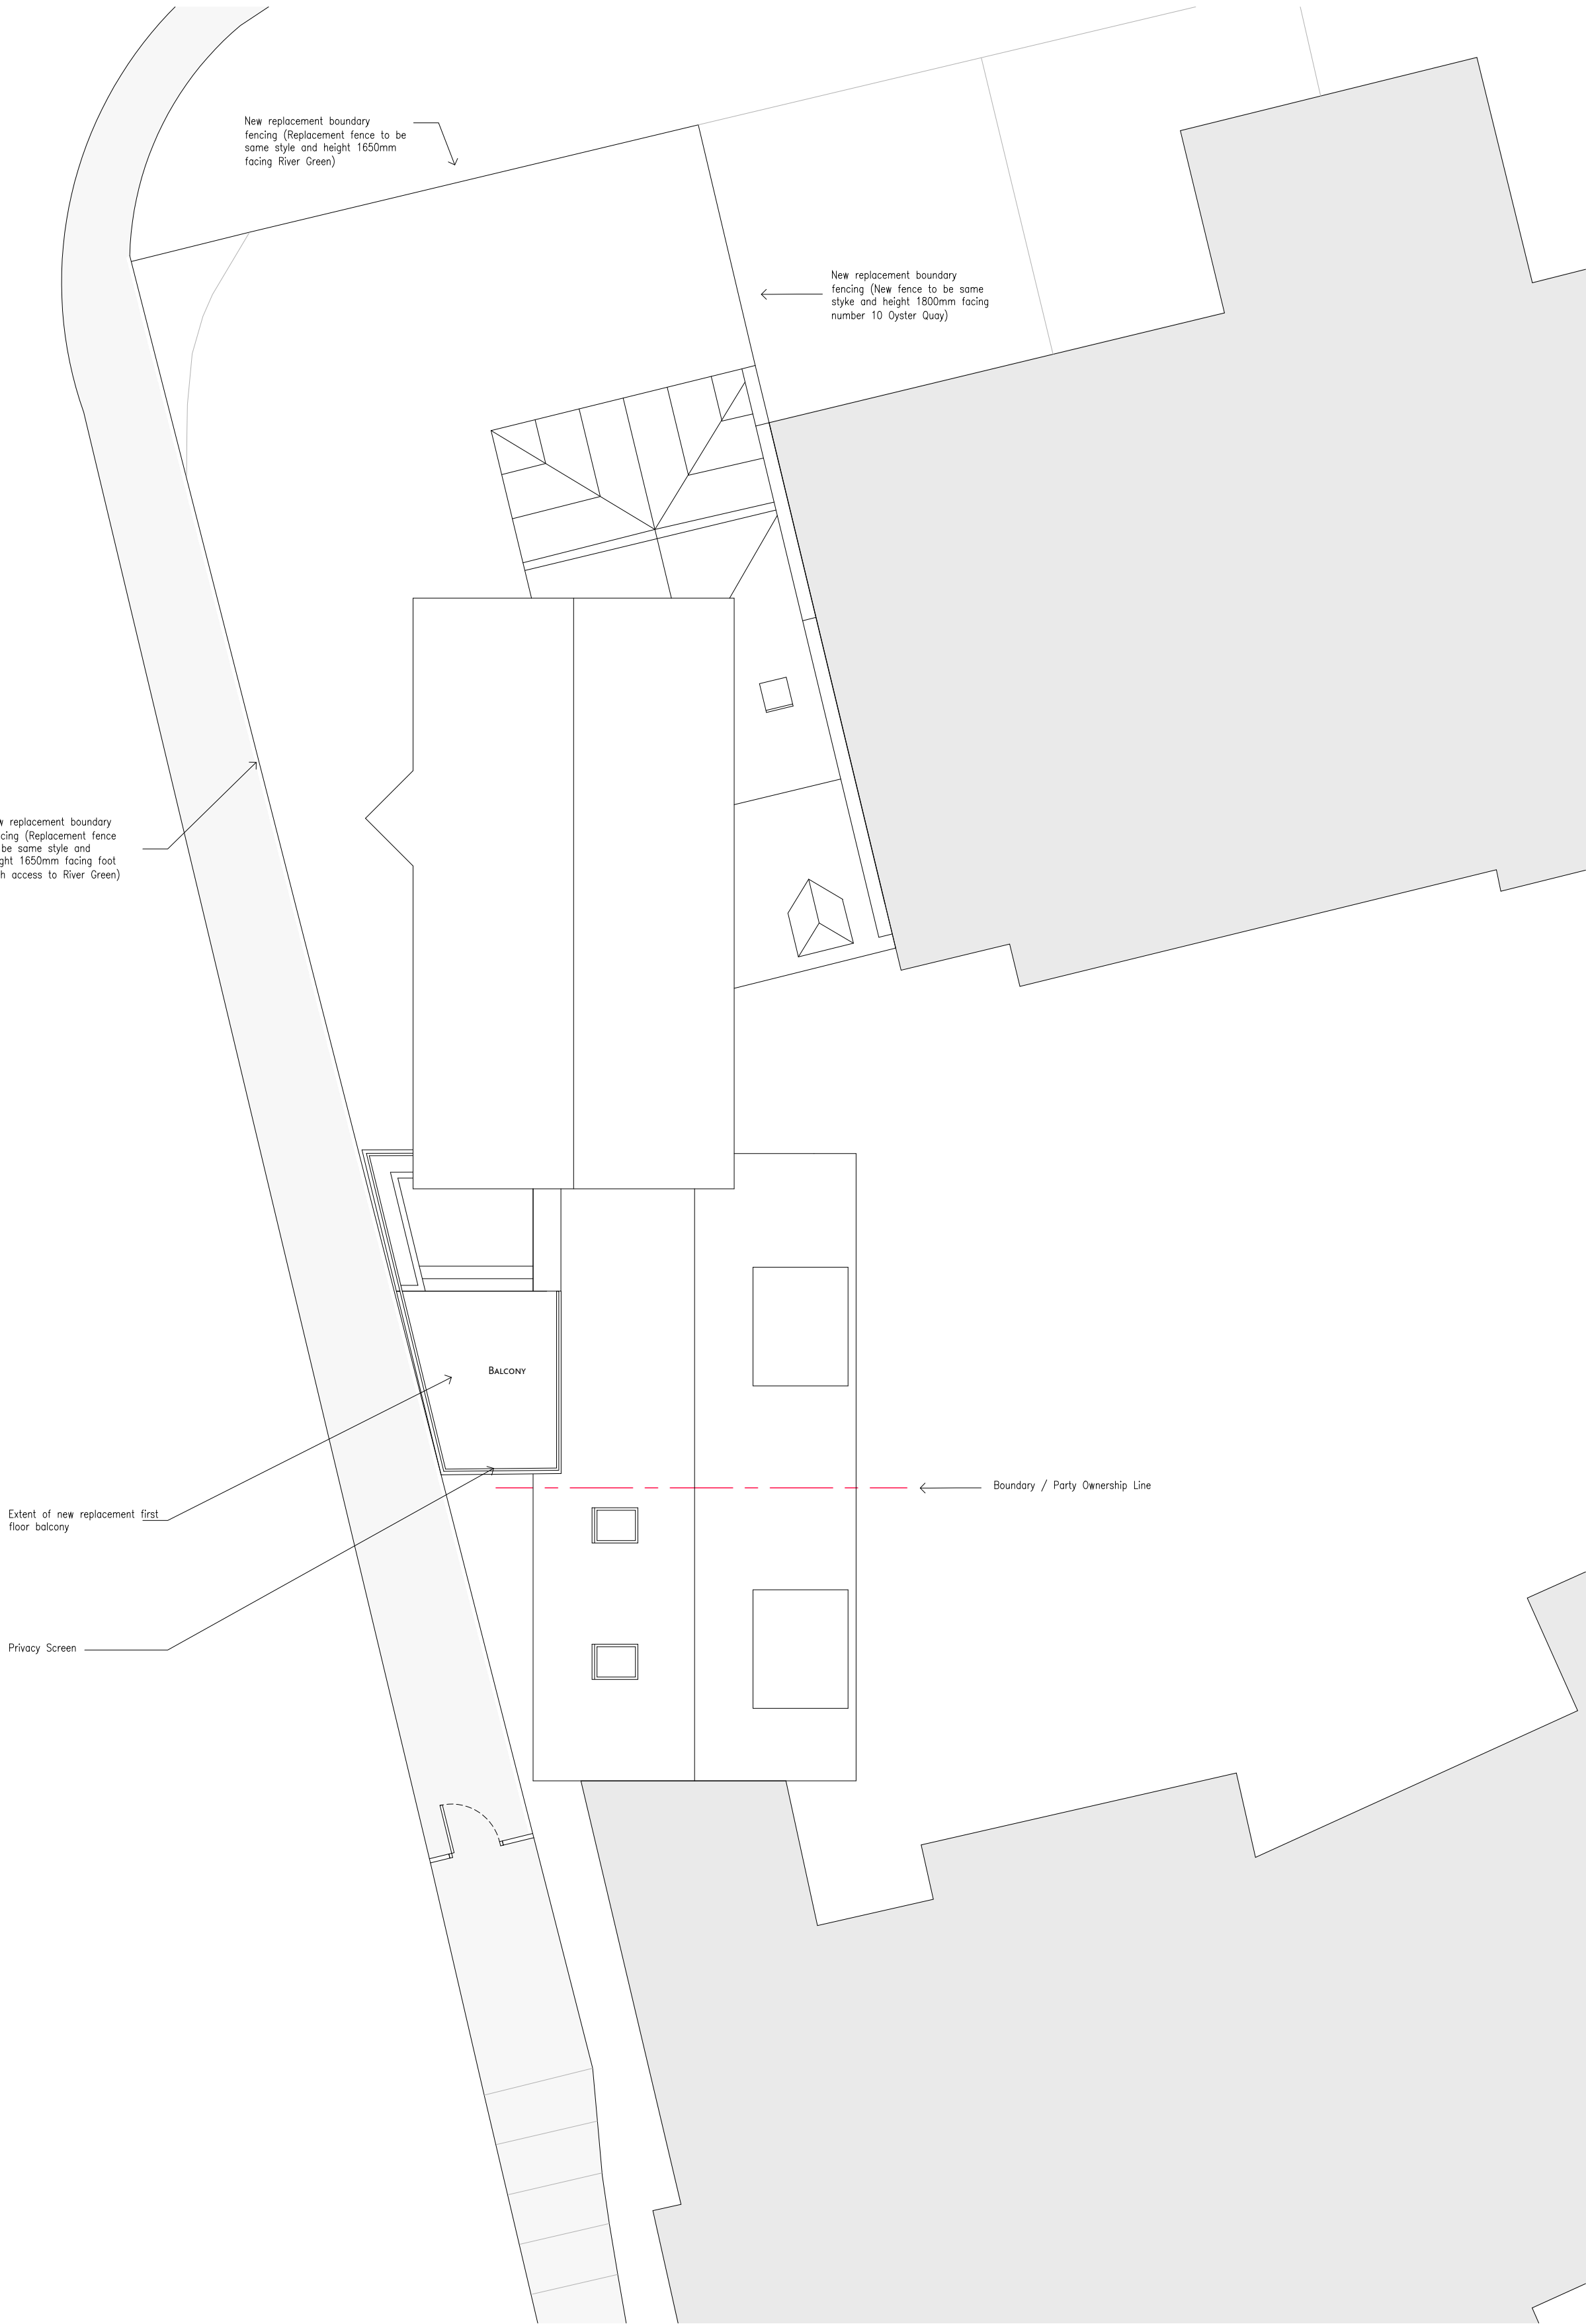

EXISTING ROOF PLAN

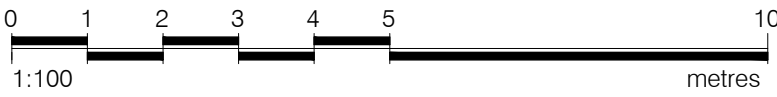

PROPOSED ROOF PLAN

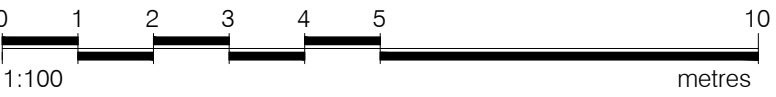

PROPOSED ALTERATIONS AT 9 OYSTER QUAY, HAMBLE