


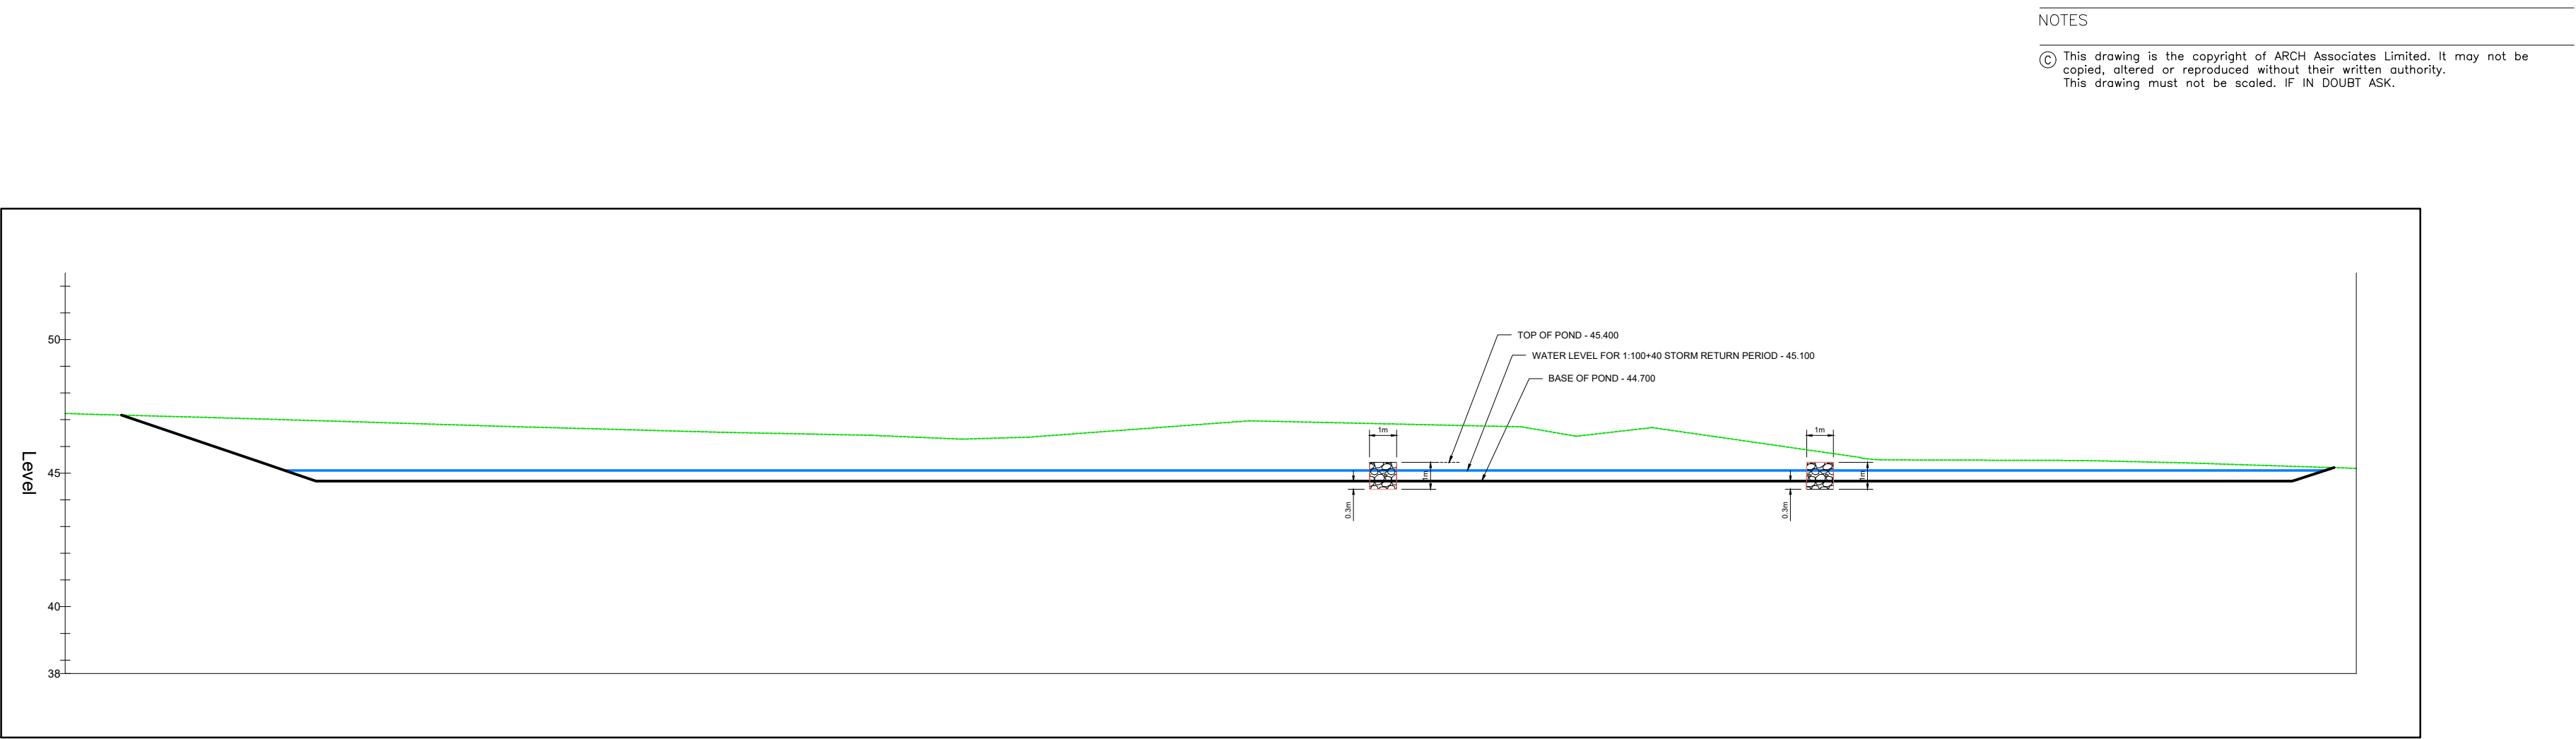


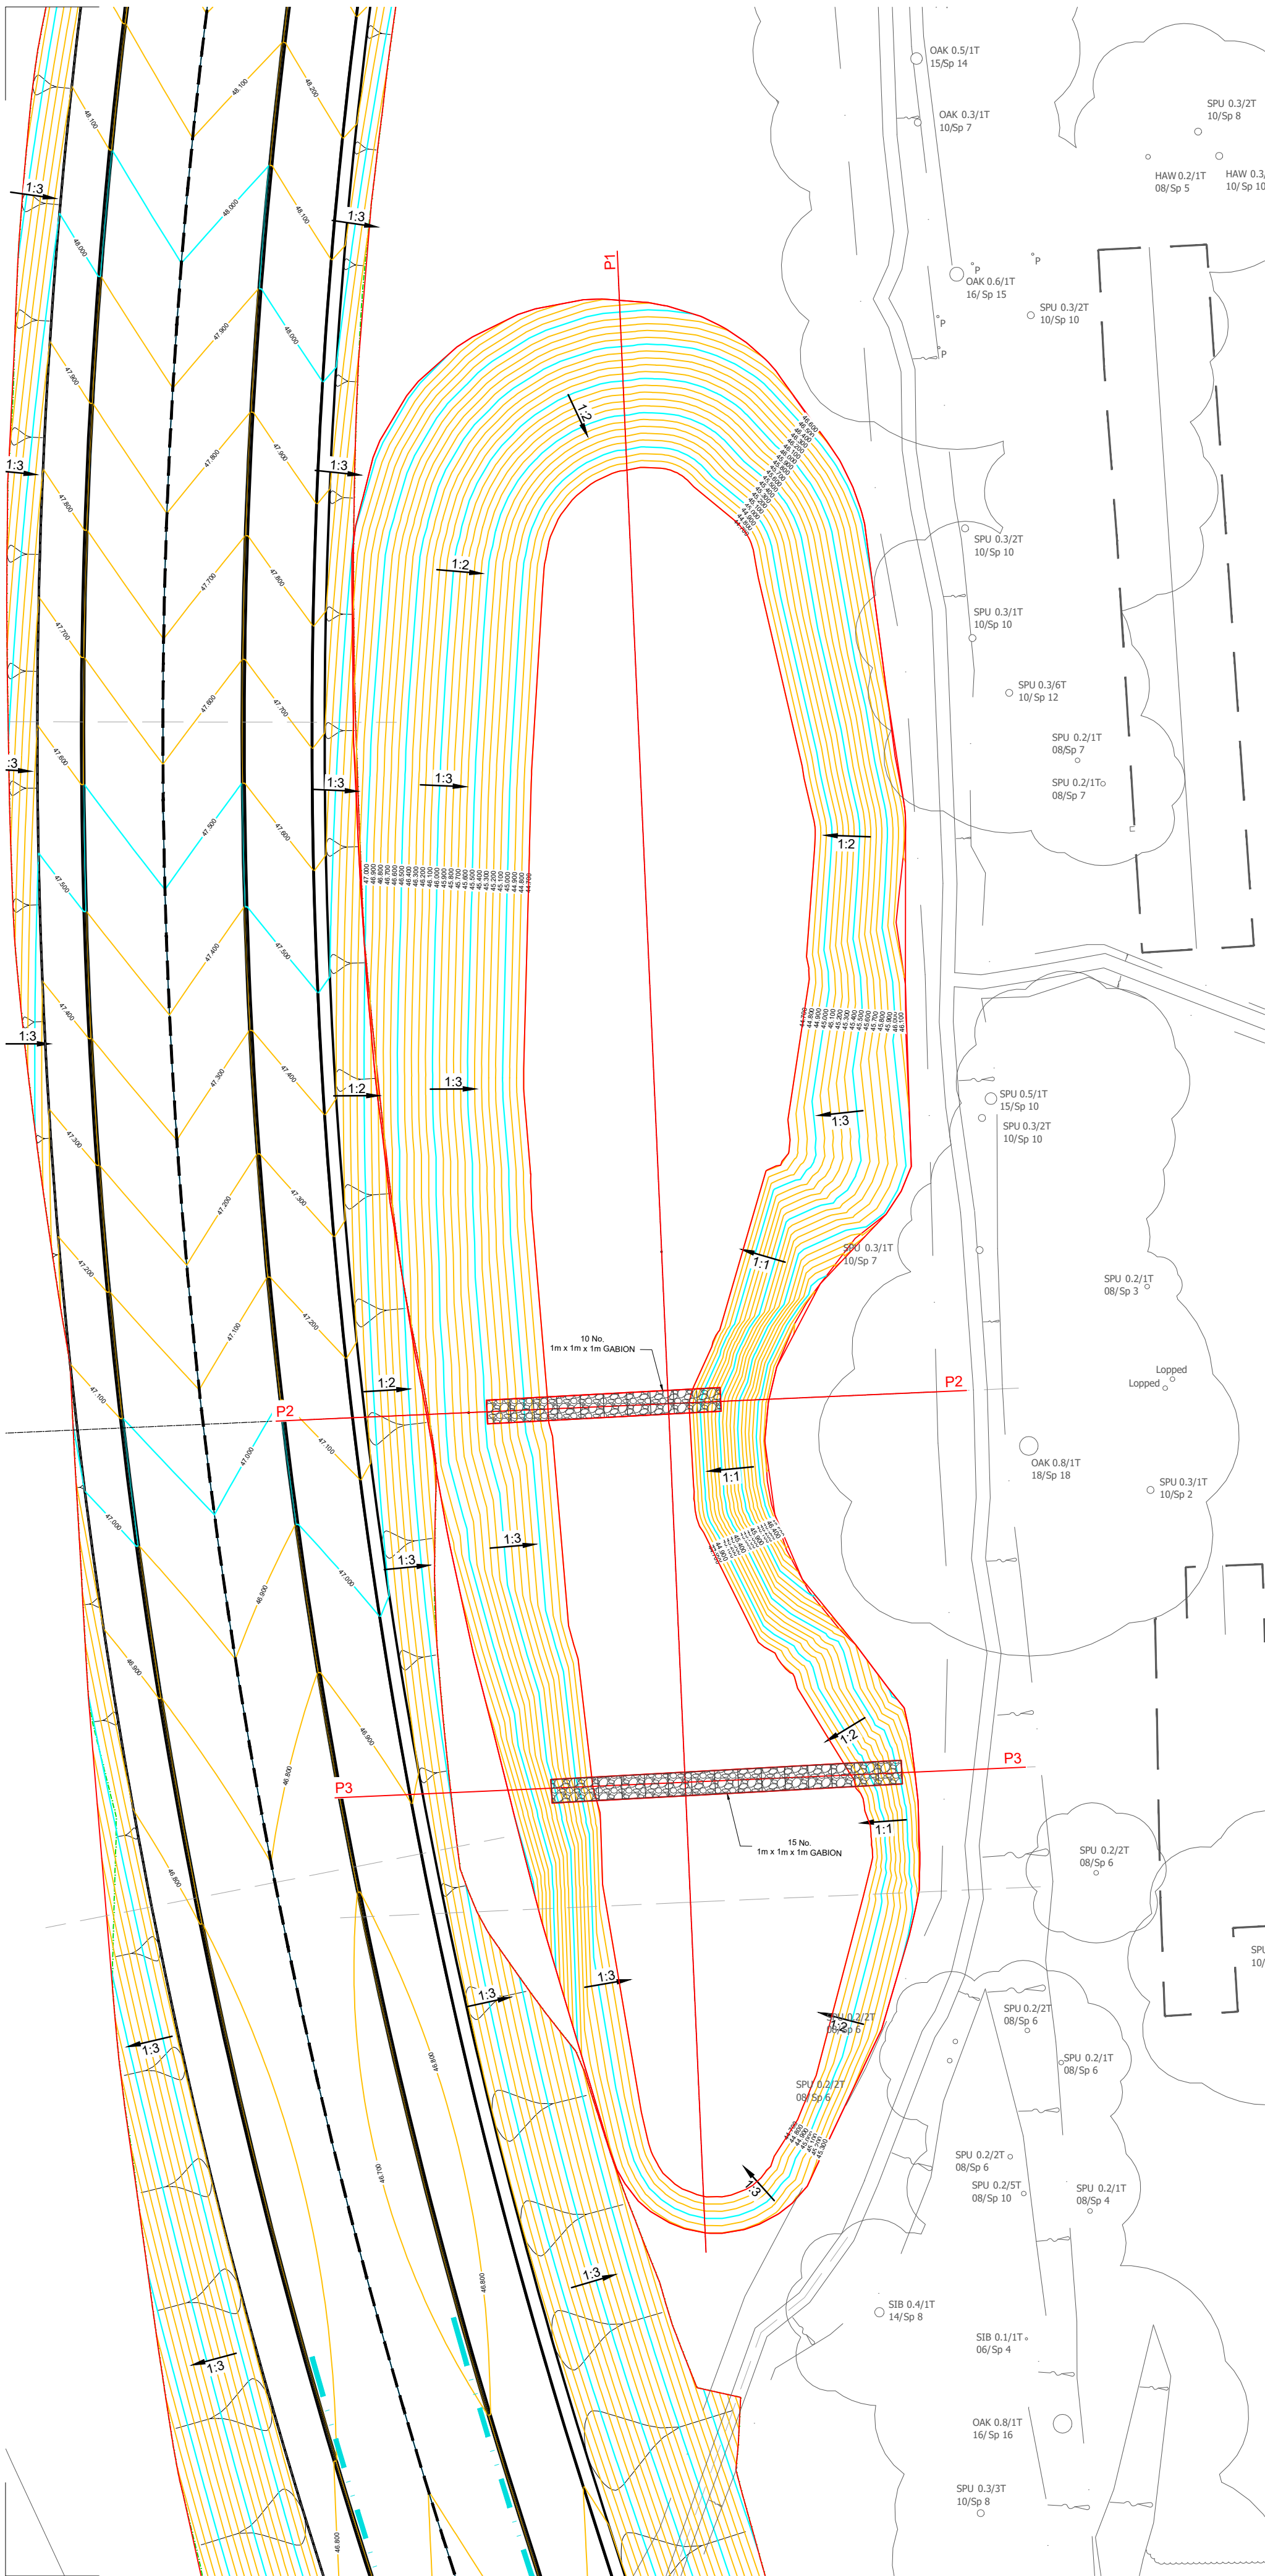

PROPOSED POND SECTION
P1-P1

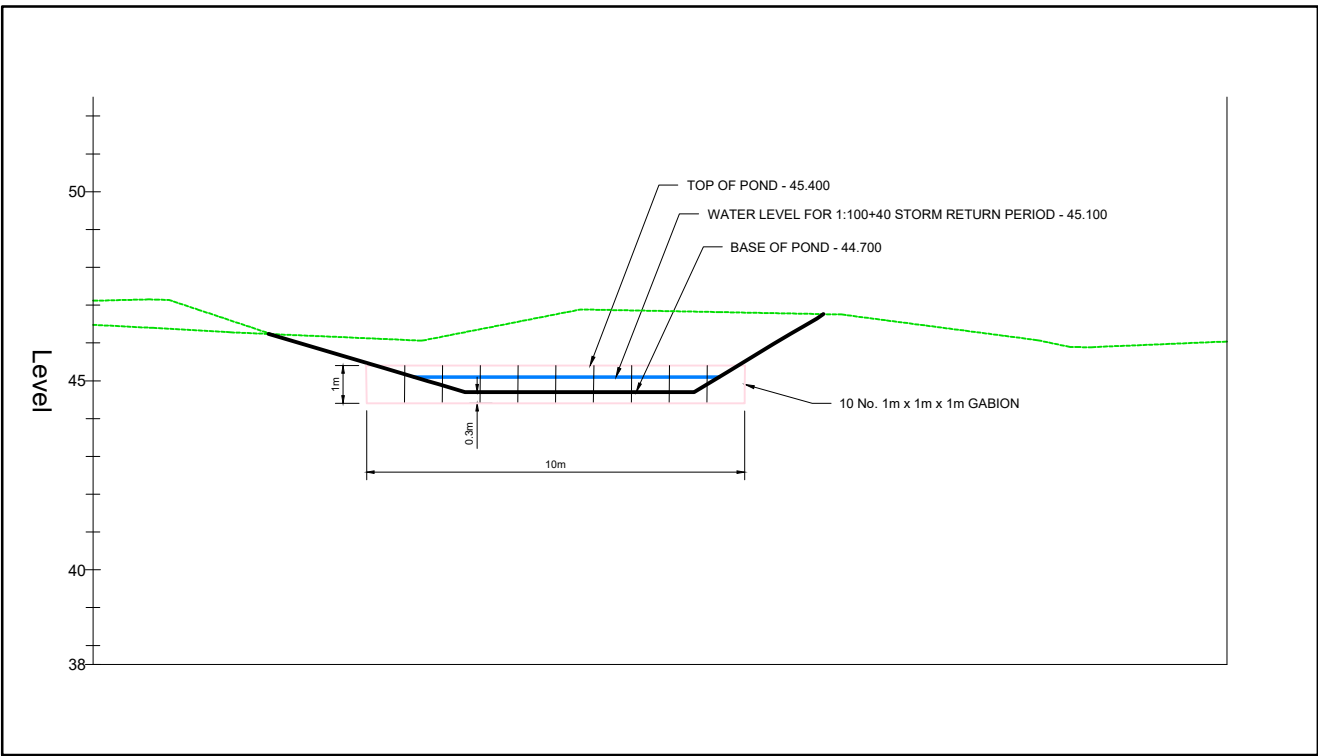

PROPOSED POND SECTION
P2-P2

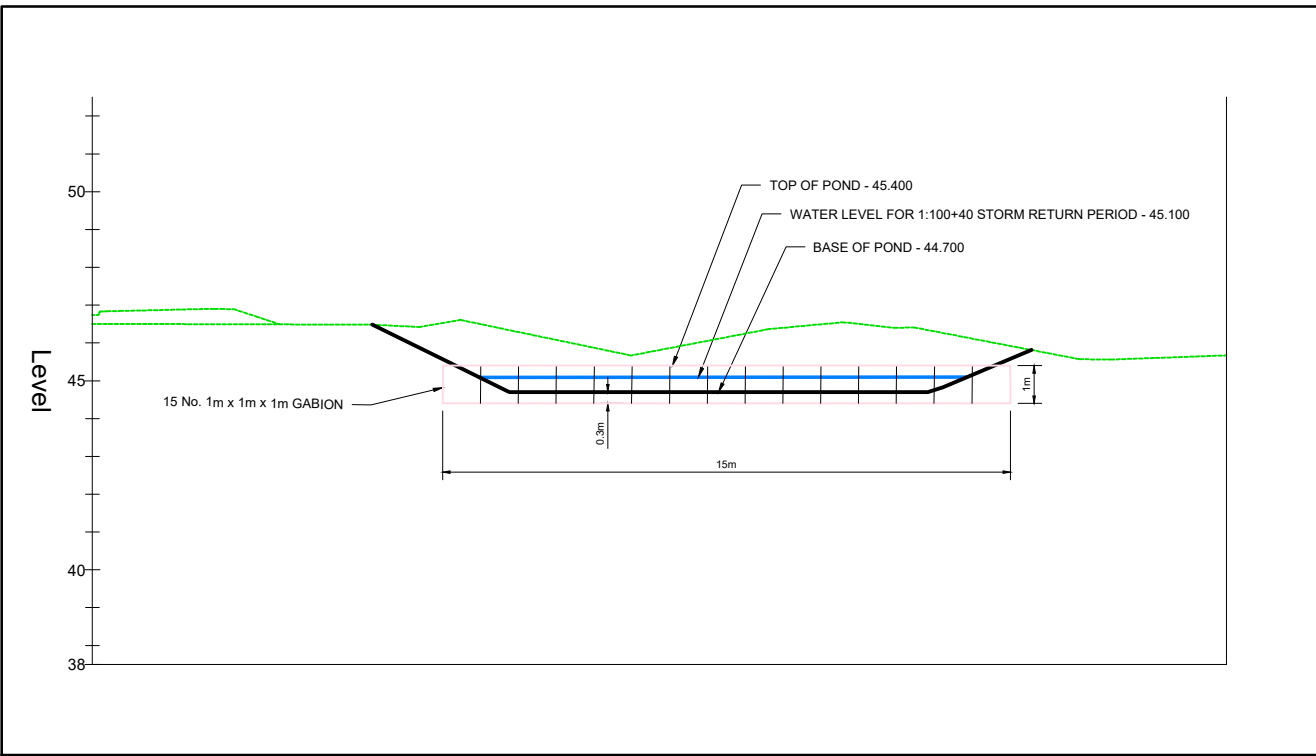

PROPOSED POND SECTION
P3-P3

NOTES

© This drawing is the copyright of ARCH Associates Limited. It may not be copied, altered or reproduced without their written authority. This drawing must not be scaled. IF IN DOUBT ASK.

P01	07/02/23	PRELIMINARY ISSUE FOR COMMENT	SPB
Rev.	Date	Description	By



ARCH ASSOCIATES

01489 890004

admin@archassociates.co.uk

www.archassociates.co.uk

Client
FOREMAN HOMES

Architect
N/A

Project title
PHASE 3,
ST JOHN'S ROAD,
HEDGE END.

Drawing title
PROPOSED POND SECTIONS



IMPORTANT NOTE: CAUTION

ALL INFORMATION SHOWN ON THIS DRAWING FOR UNDERGROUND SERVICES/STATUTORY UNDERTAKERS' PLANT IS APPROXIMATE AND IS PROVIDED FOR THE CONTRACTORS' INFORMATION ONLY. IT SHOULD NOT BE RELIED ON FOR EXCAVATION OR ANY OTHER WORKS PURPOSES AND CONTRACTORS MUST SATISFY THEMSELVES OF THEIR LOCATIONS PRIOR TO THE COMMENCEMENT OF WORKS.

Scale	Paper size	Date	Drawn by	Checked by	Status
1:250	A1	DEC 2022	SPB	SPB	S4

Name
Project code / No. 101910101Zone1Level1Type1Role1 Number 1Revision
FHL013 -AAL-00-XX-DR-C-0522-P01