


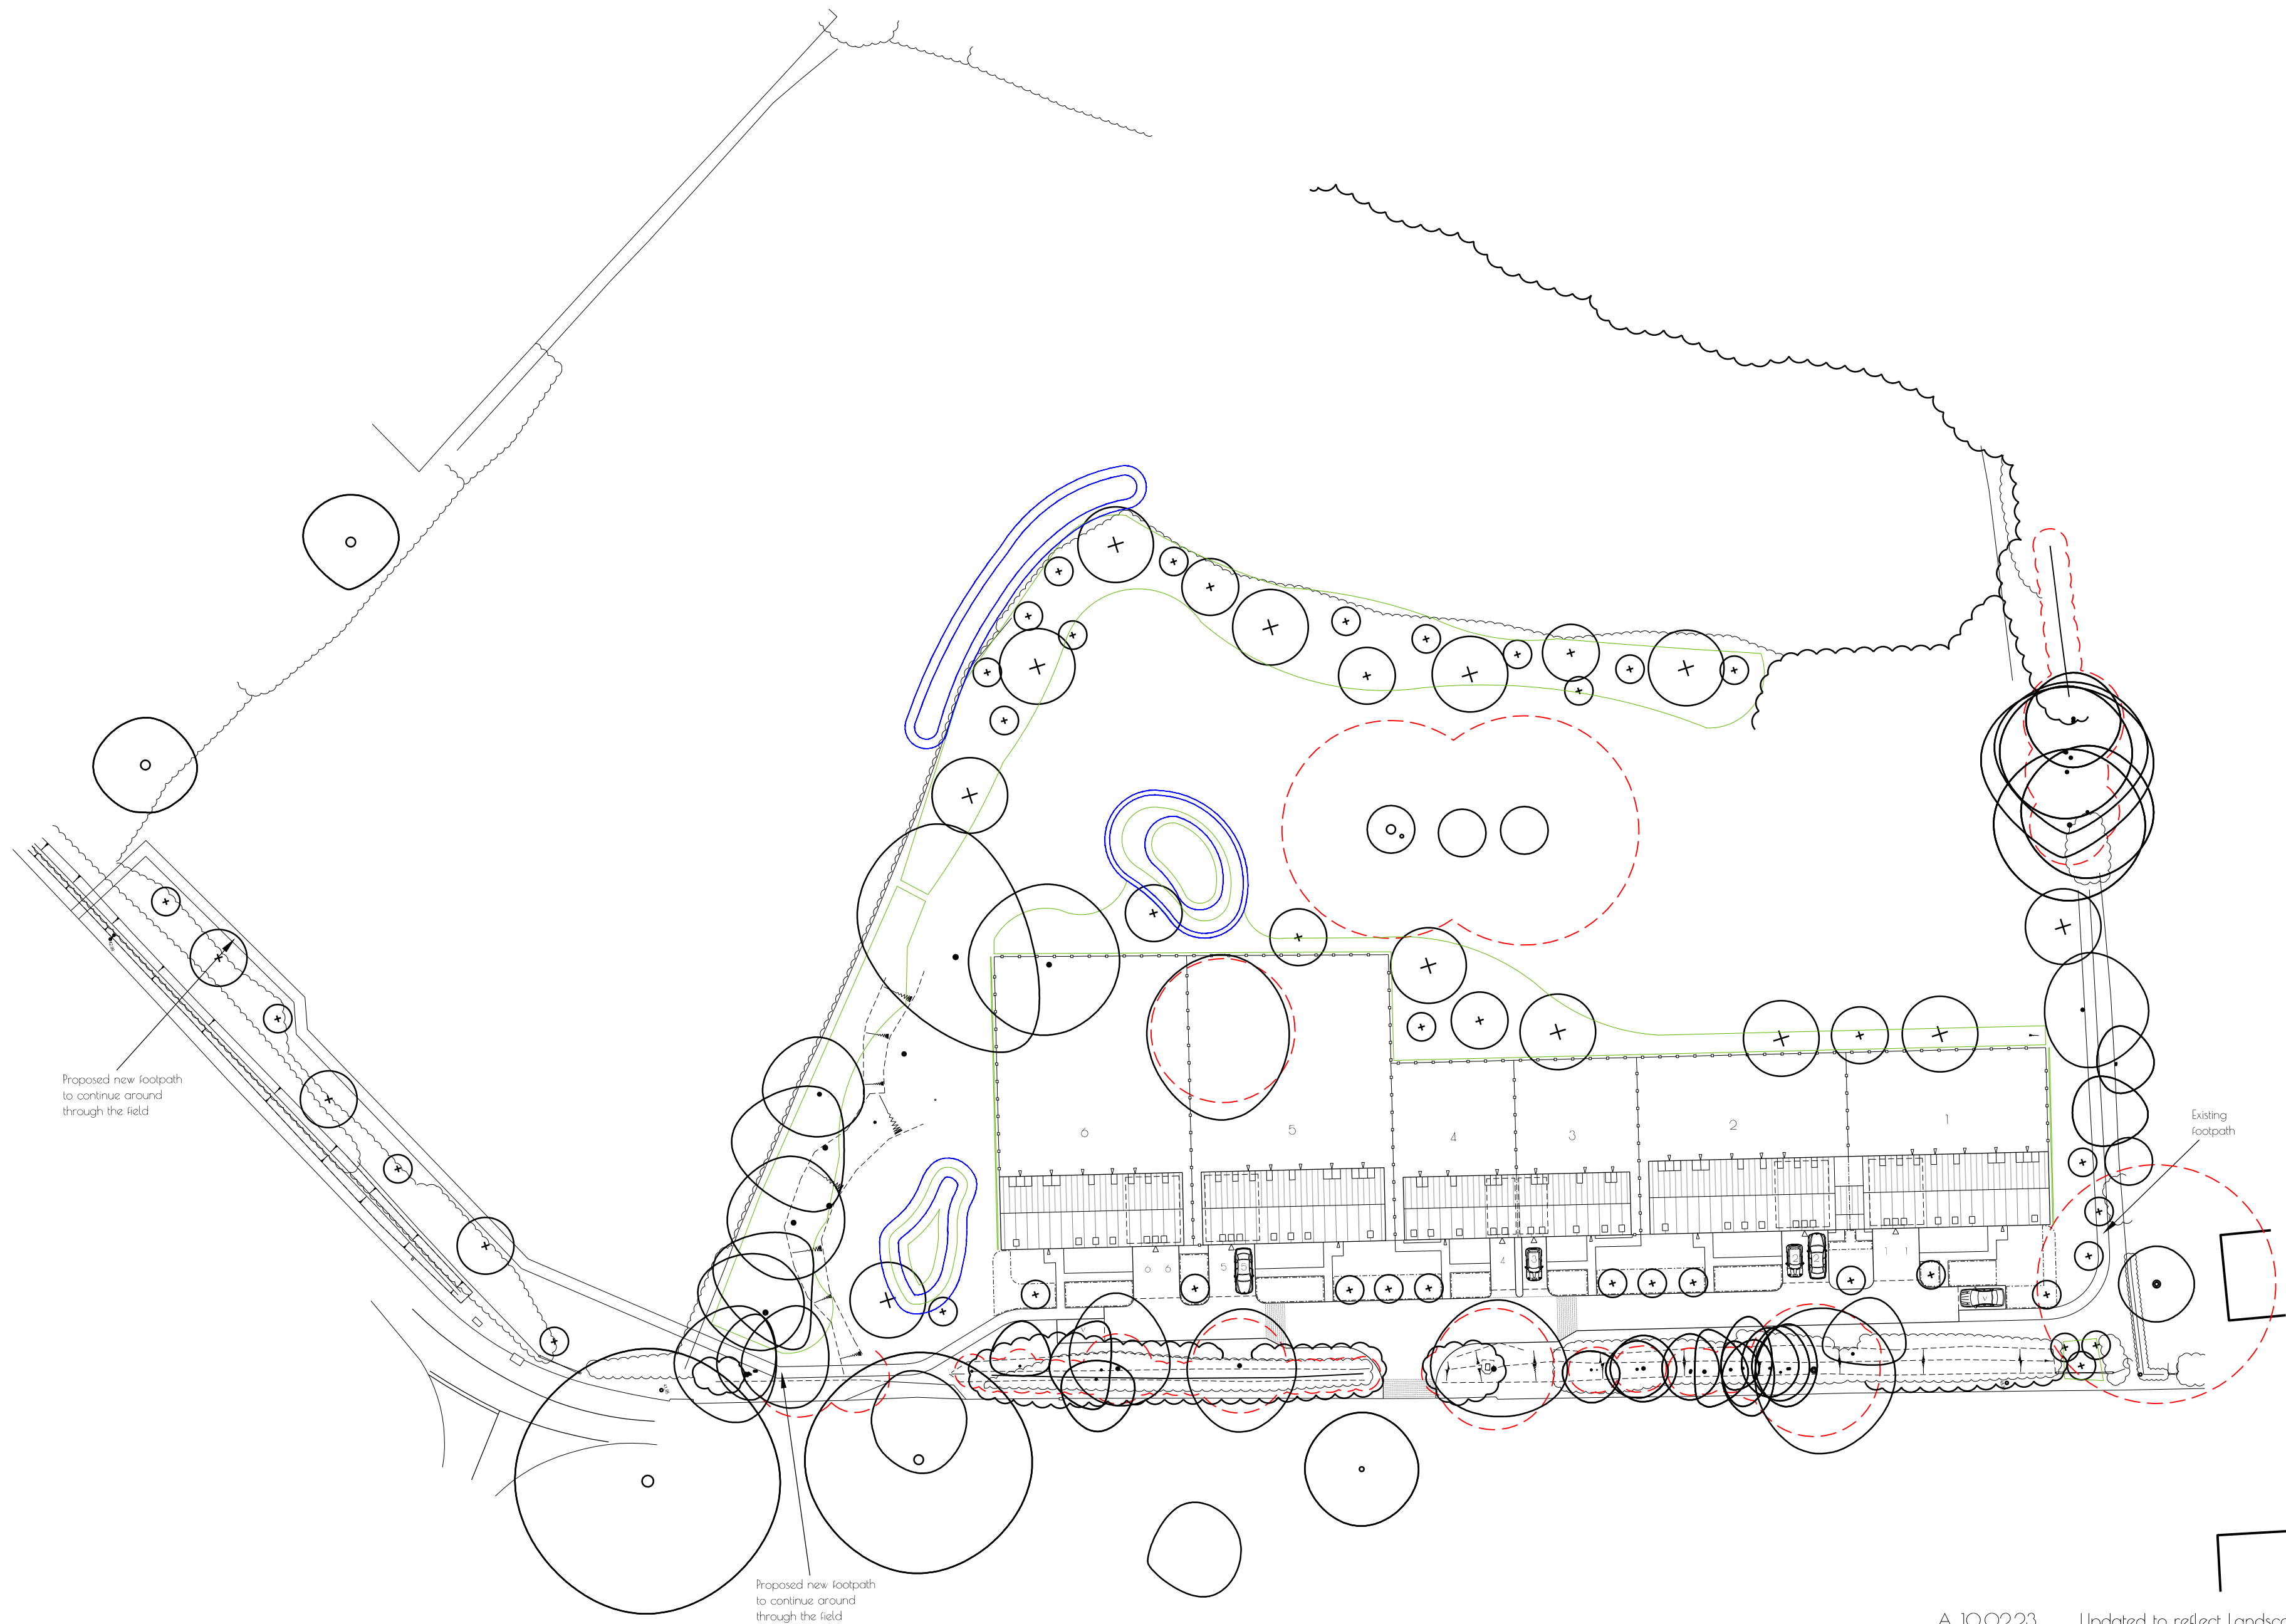

Proposed new footpath
to continue around
through the field

Existing
footpath

Proposed new footpath
to continue around
through the field

A 10.02.23 Updated to reflect Landscape Architects details

JON DALE ARCHITECT LTD.

Jon Dale RIBA 7 Crestwood View, Eastleigh, Hampshire, SO50 4NF Tel: 07787 575126 E-mail: jondalearchitect@gmail.com

Project
Land Off Knowle Lane (Replan)
Cockpits farm
Fairbairn

Title
Site Layout

Scale	Date	Drawn	Checked	Job No.	Drawing. No.	Revision
1:500@A2	Jan '23	RDP	JD	JD_121	SL01	A



scale 1:500
0 10m 20m

Note: All new planting is shown
indicative Please refer to landscape
architects drawings for details