


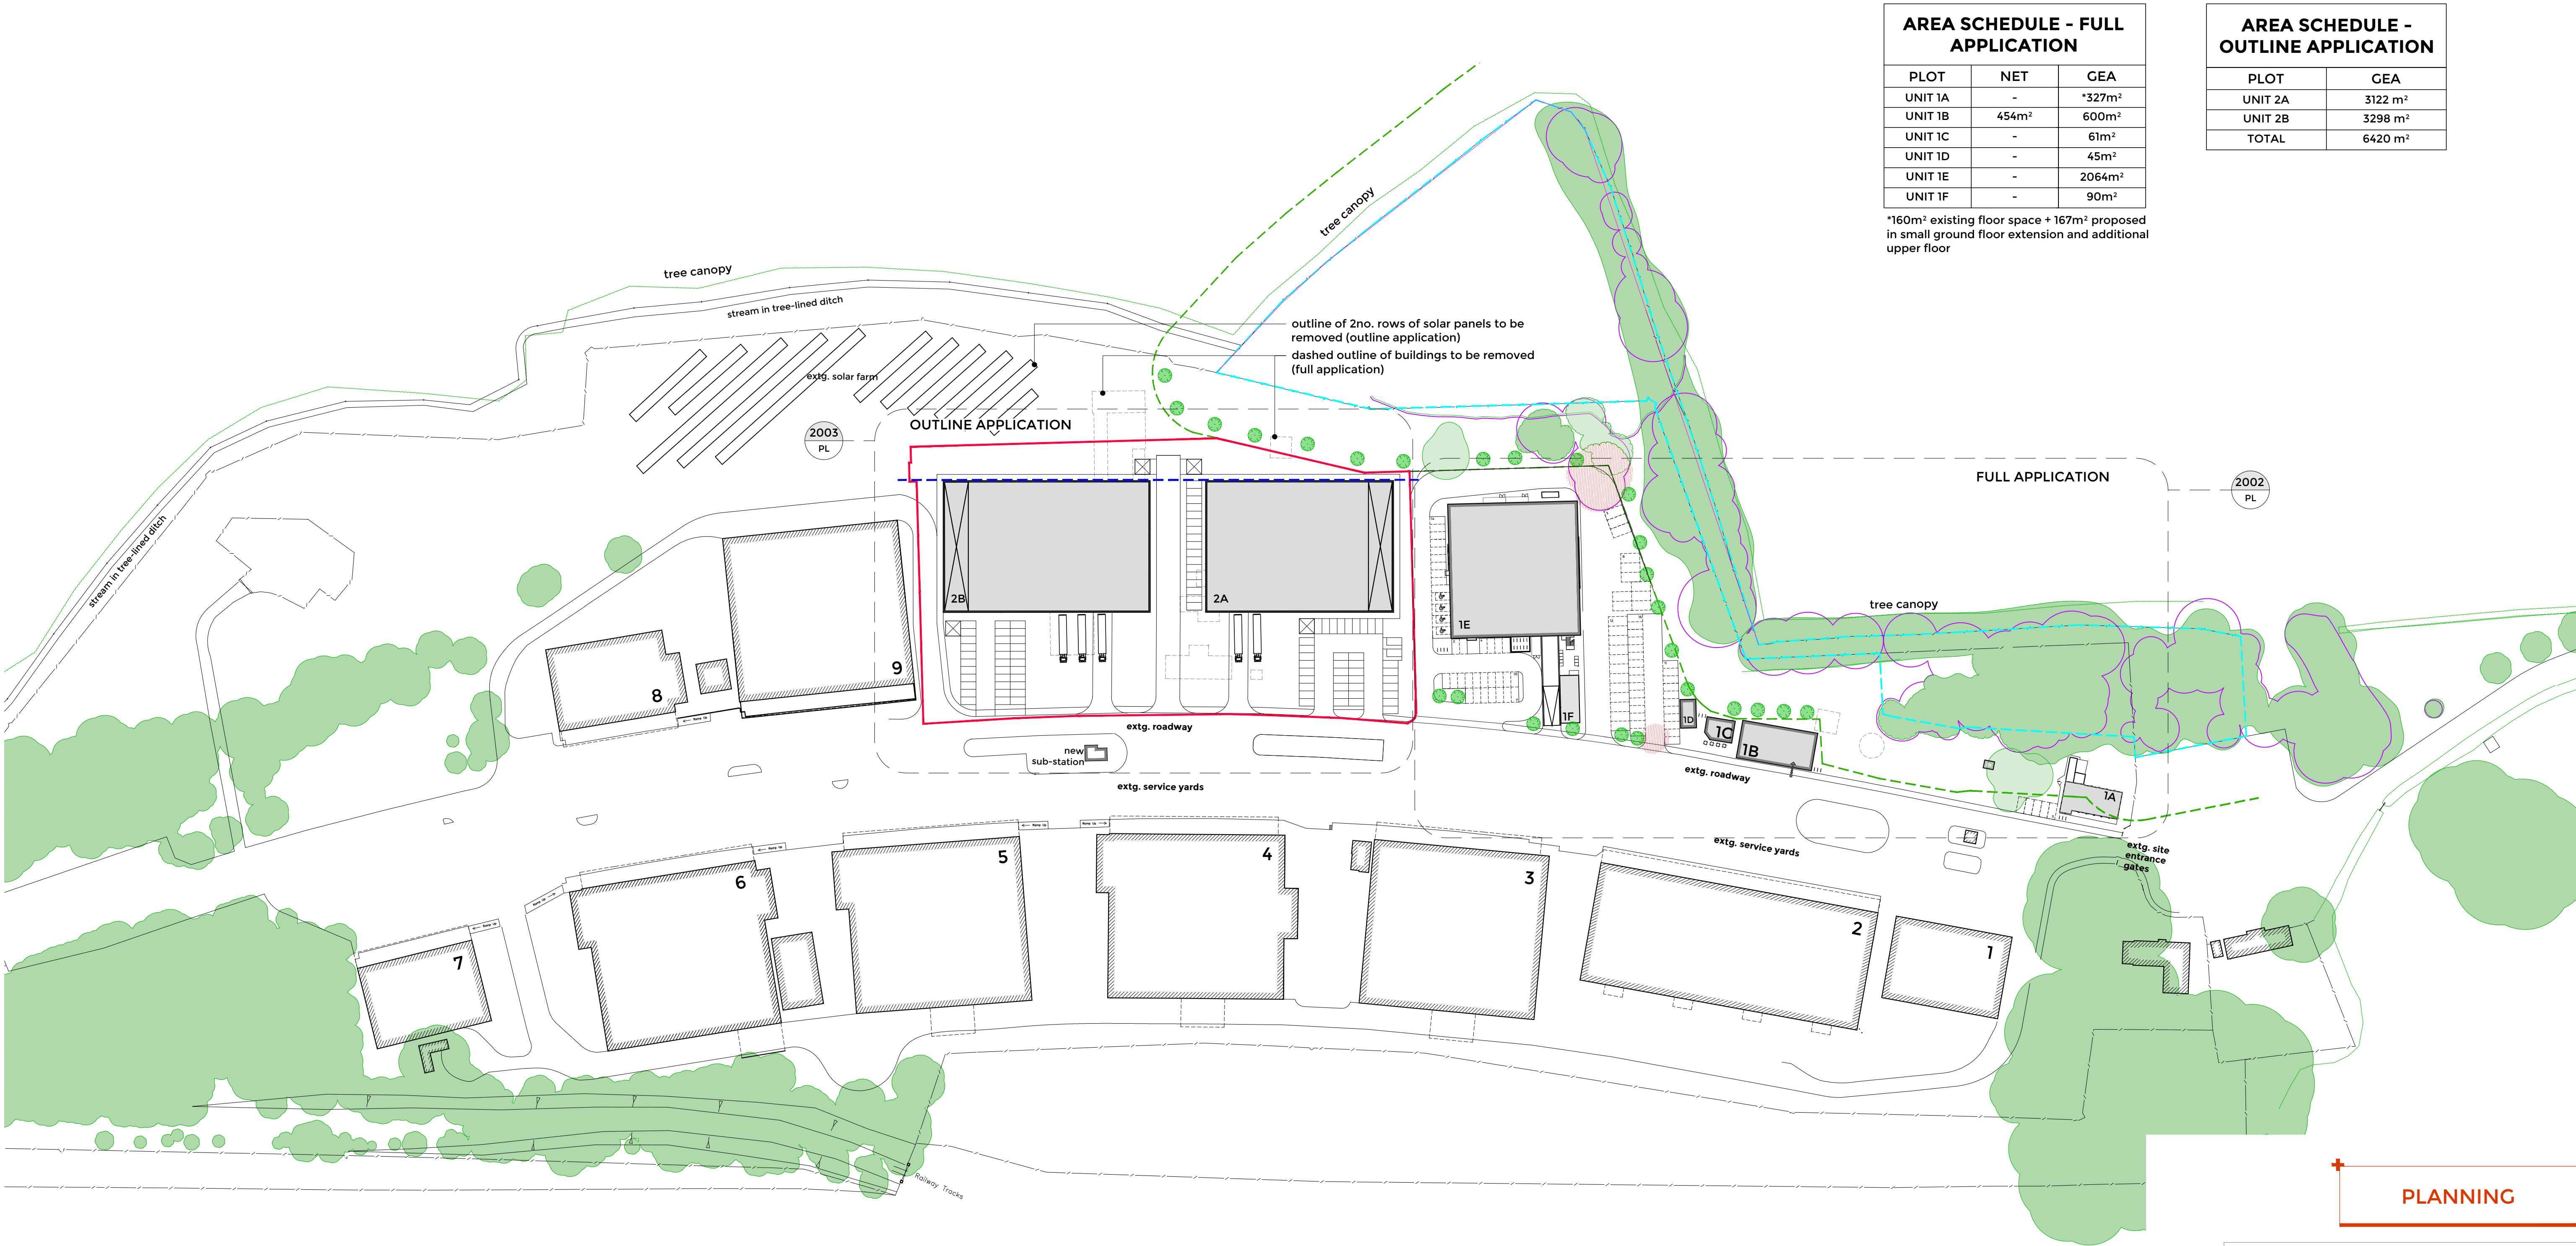

AREA SCHEDULE - FULL APPLICATION		
PLOT	NET	GEA
UNIT 1A	-	*327m ²
UNIT 1B	454m ²	600m ²
UNIT 1C	-	61m ²
UNIT 1D	-	45m ²
UNIT 1E	-	2064m ²
UNIT 1F	-	90m ²

*160m² existing floor space + 167m² proposed in small ground floor extension and additional upper floor

AREA SCHEDULE - OUTLINE APPLICATION	
PLOT	GEA
UNIT 2A	3122 m ²
UNIT 2B	3298 m ²
TOTAL	6420 m ²

PLANNING

CHALCROFT 2

F	17-02-23	Illustrative layout amended	FN	TB
E	02-10-19	Revised planning issue - trees added	TB	TB
D	19-07-19	Revised planning issue	TB	TB
C	02-07-19	Further amendments to Units 1A and 1E	TB	TB
B	21-06-19	Masterplan amended	JG	TB
A	31-08-18	PLANNING APPLICATION ISSUE	AC	PF
Rev.	Date	Description	Drawn	Check

**BOYLE+SUMMERS**
ARCHITECTURE AND MASTERPLANNING

Canute Chambers
Canute Road
Southampton
Hampshire
SO14 3AB

Client	FIP (WEST END) LTD
Project	CHALCROFT BUSINESS PARK
Title	MASTERPLAN - FULL & OUTLINE APPLICATION

B+S Ref.	Date	Scale @ A1	Drawn	Checked
15001	AUG 2018	1:1000	AC	PF

Tel: 023 8063 1432 www.boyleandsummers.co.uk

Other than for the purposes of planning, do not scale these drawings. Use written dimensions only. All dimensions to be checked on site prior to commencement of work.

This drawing is © Boyle+Summers Ltd and may not be reproduced, copied or altered in any way without written authority.

