

NOTES:

i. THIS DRAWING IS COPYRIGHT AND SHOULD NOT BE REPRODUCED WITHOUT APPROVAL.

ii. THIS DRAWING TO BE READ IN CONJUNCTION WITH OTHER CONSULTANTS DRAWINGS. ANY DISCREPANCIES ARE TO BE BROUGHT TO THE ATTENTION OF FOREMAN HOMES.


iii. DIMENSIONS ARE IN MILLIMETERS AND ELEVATIONS ARE IN METERS UNLESS NOTED OTHERWISE.

iv. DO NOT SCALE DRAWING.

KEY

TREE PROTECTION

ROAD SETTING OUT

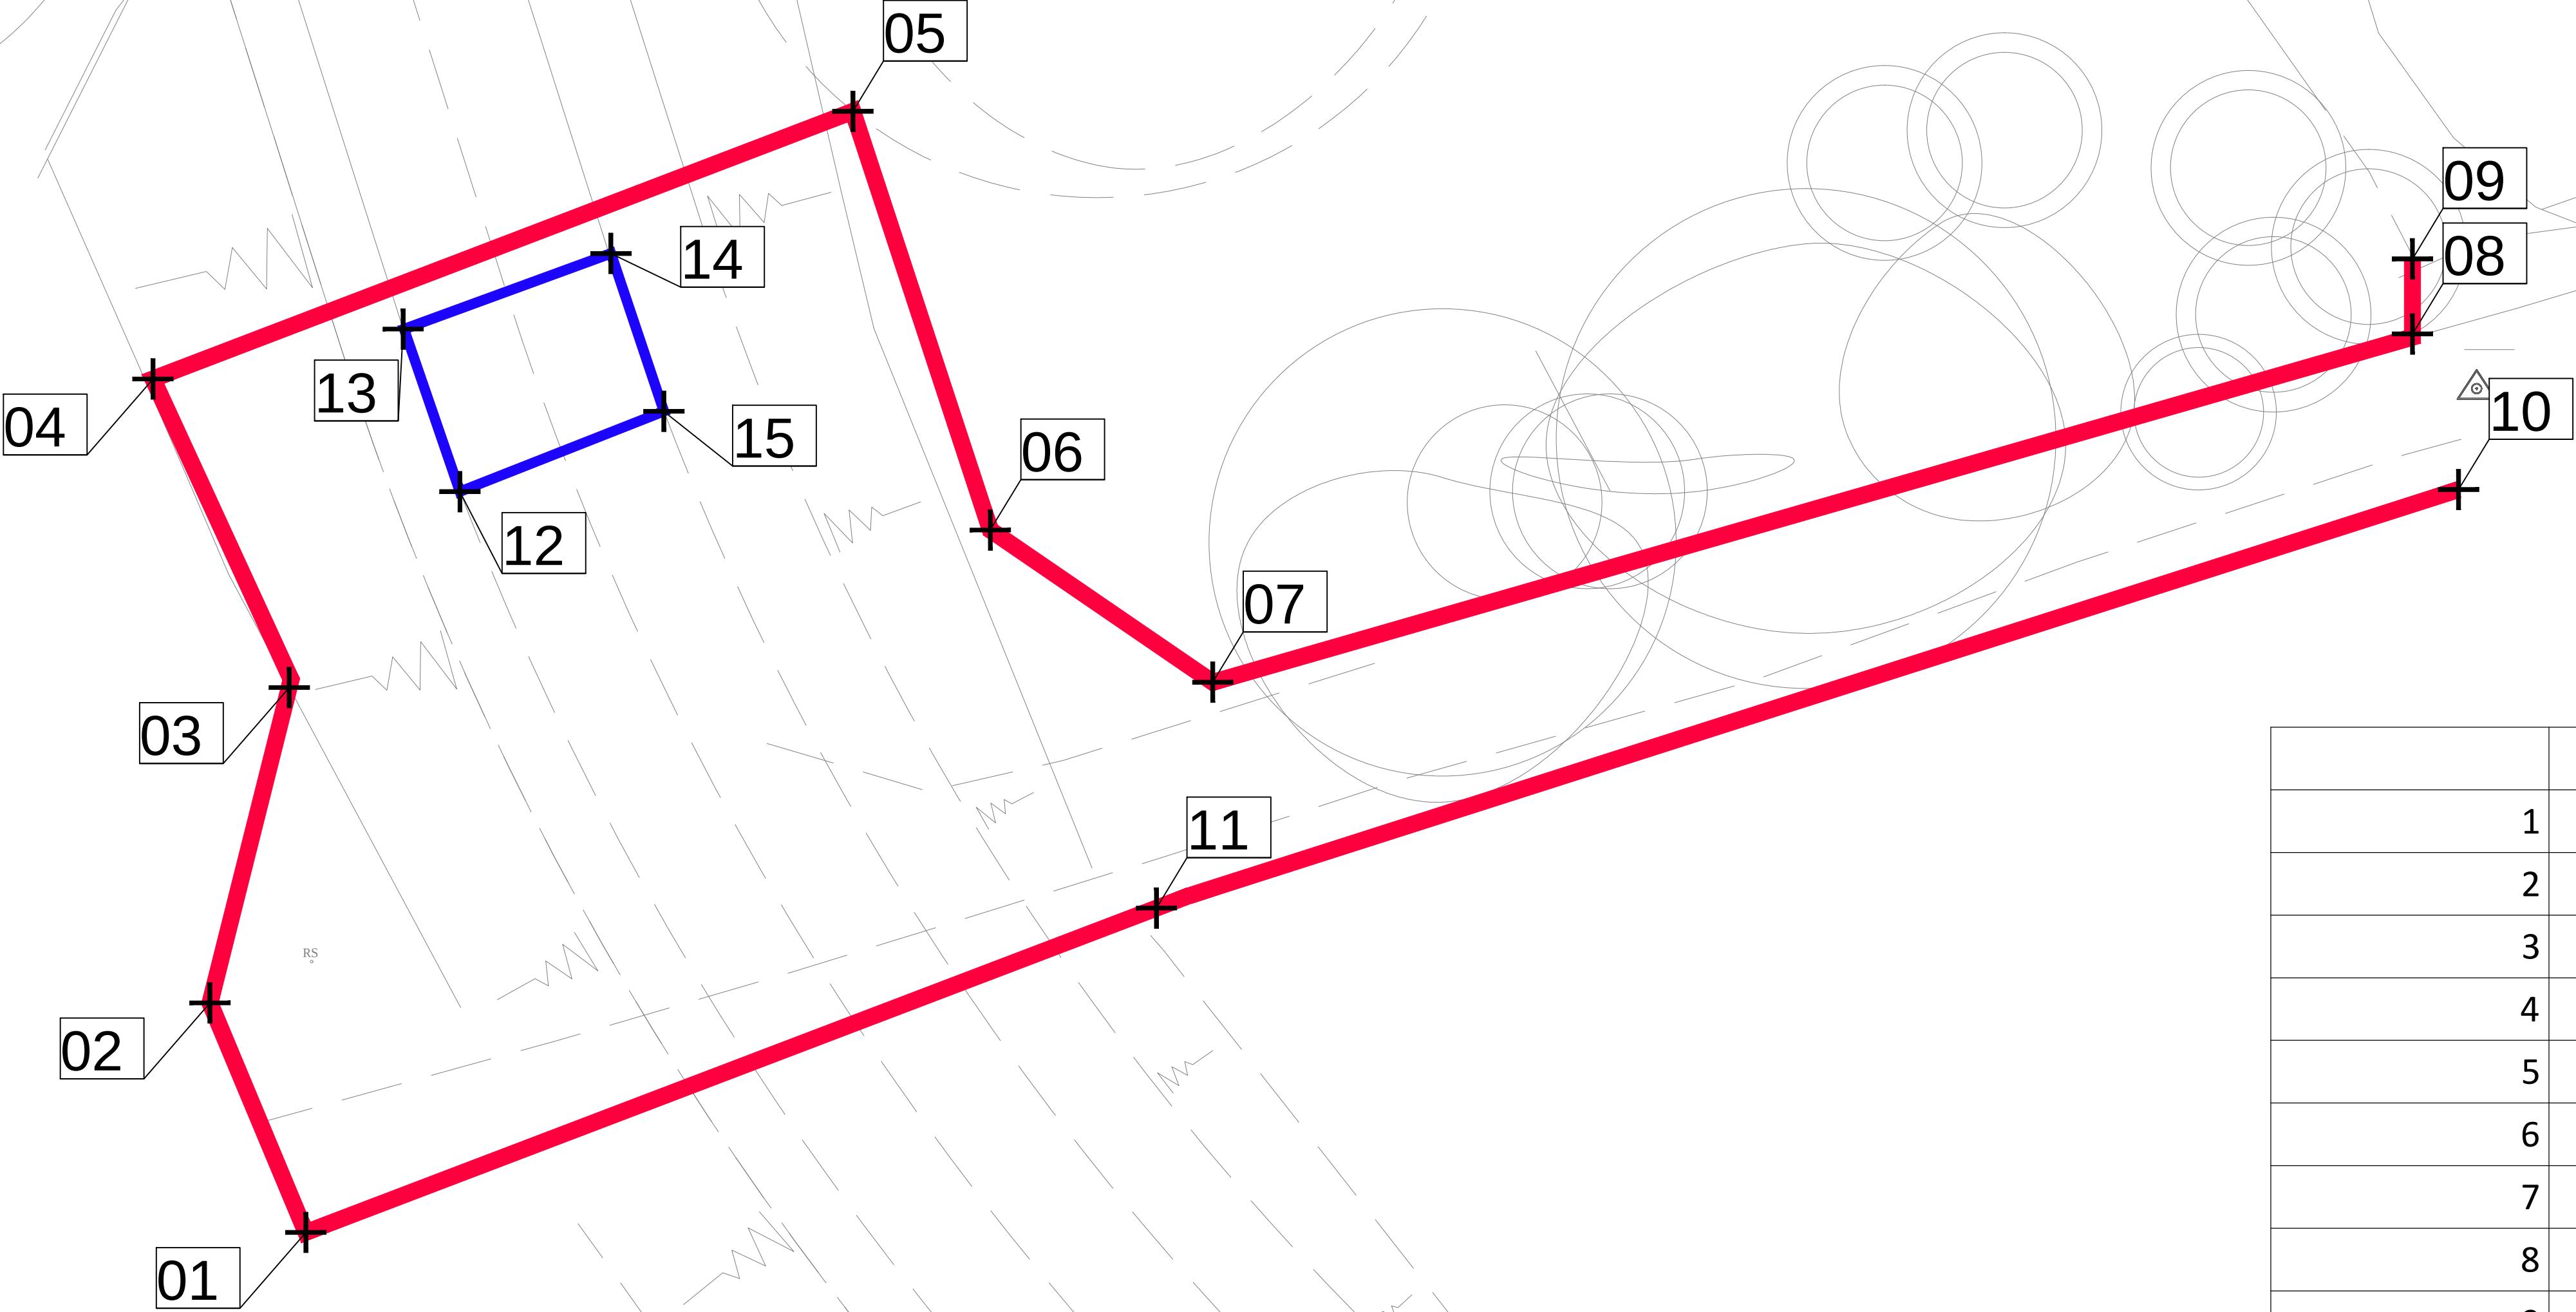

	Eastings	Northings
1	448447.661	111417.332
2	448444.704	111424.402
3	448447.149	111434.118
4	448442.948	111443.623
5	448464.520	111451.869
6	448468.753	111438.970
7	448475.609	111434.281
8	448512.583	111445.010
9	448512.583	111447.325
10	448514.004	111440.217
11	448473.875	111427.323
12	448452.409	111440.152
13	448450.659	111445.161
14	448457.062	111447.489
15	448458.694	111442.627

—	DESCRIPTION	INITIAL	INITIAL	DD.MM.YY
Rev	Amendment	Revised by	Checked by	Date

PRELIMINARY

FOREMAN HOMES LIMITED
UNIT 1, STATION INDUSTRIAL PARK
DUNCAN ROAD, PARK GATE, HAMPSHIRE, SO31 1BX

Project
ST JOHNS ROAD—PHASE 3 (LINK ROAD)

Drawing Title
DRAWING TITLE

Drawn: PH	Checked: —	Date: 02/23	Scale: 1:150 @A1
Drawing Status: PRELIMINARY	Drawing Number: FHL—SJ—TPSO—001	Revision: —	

