


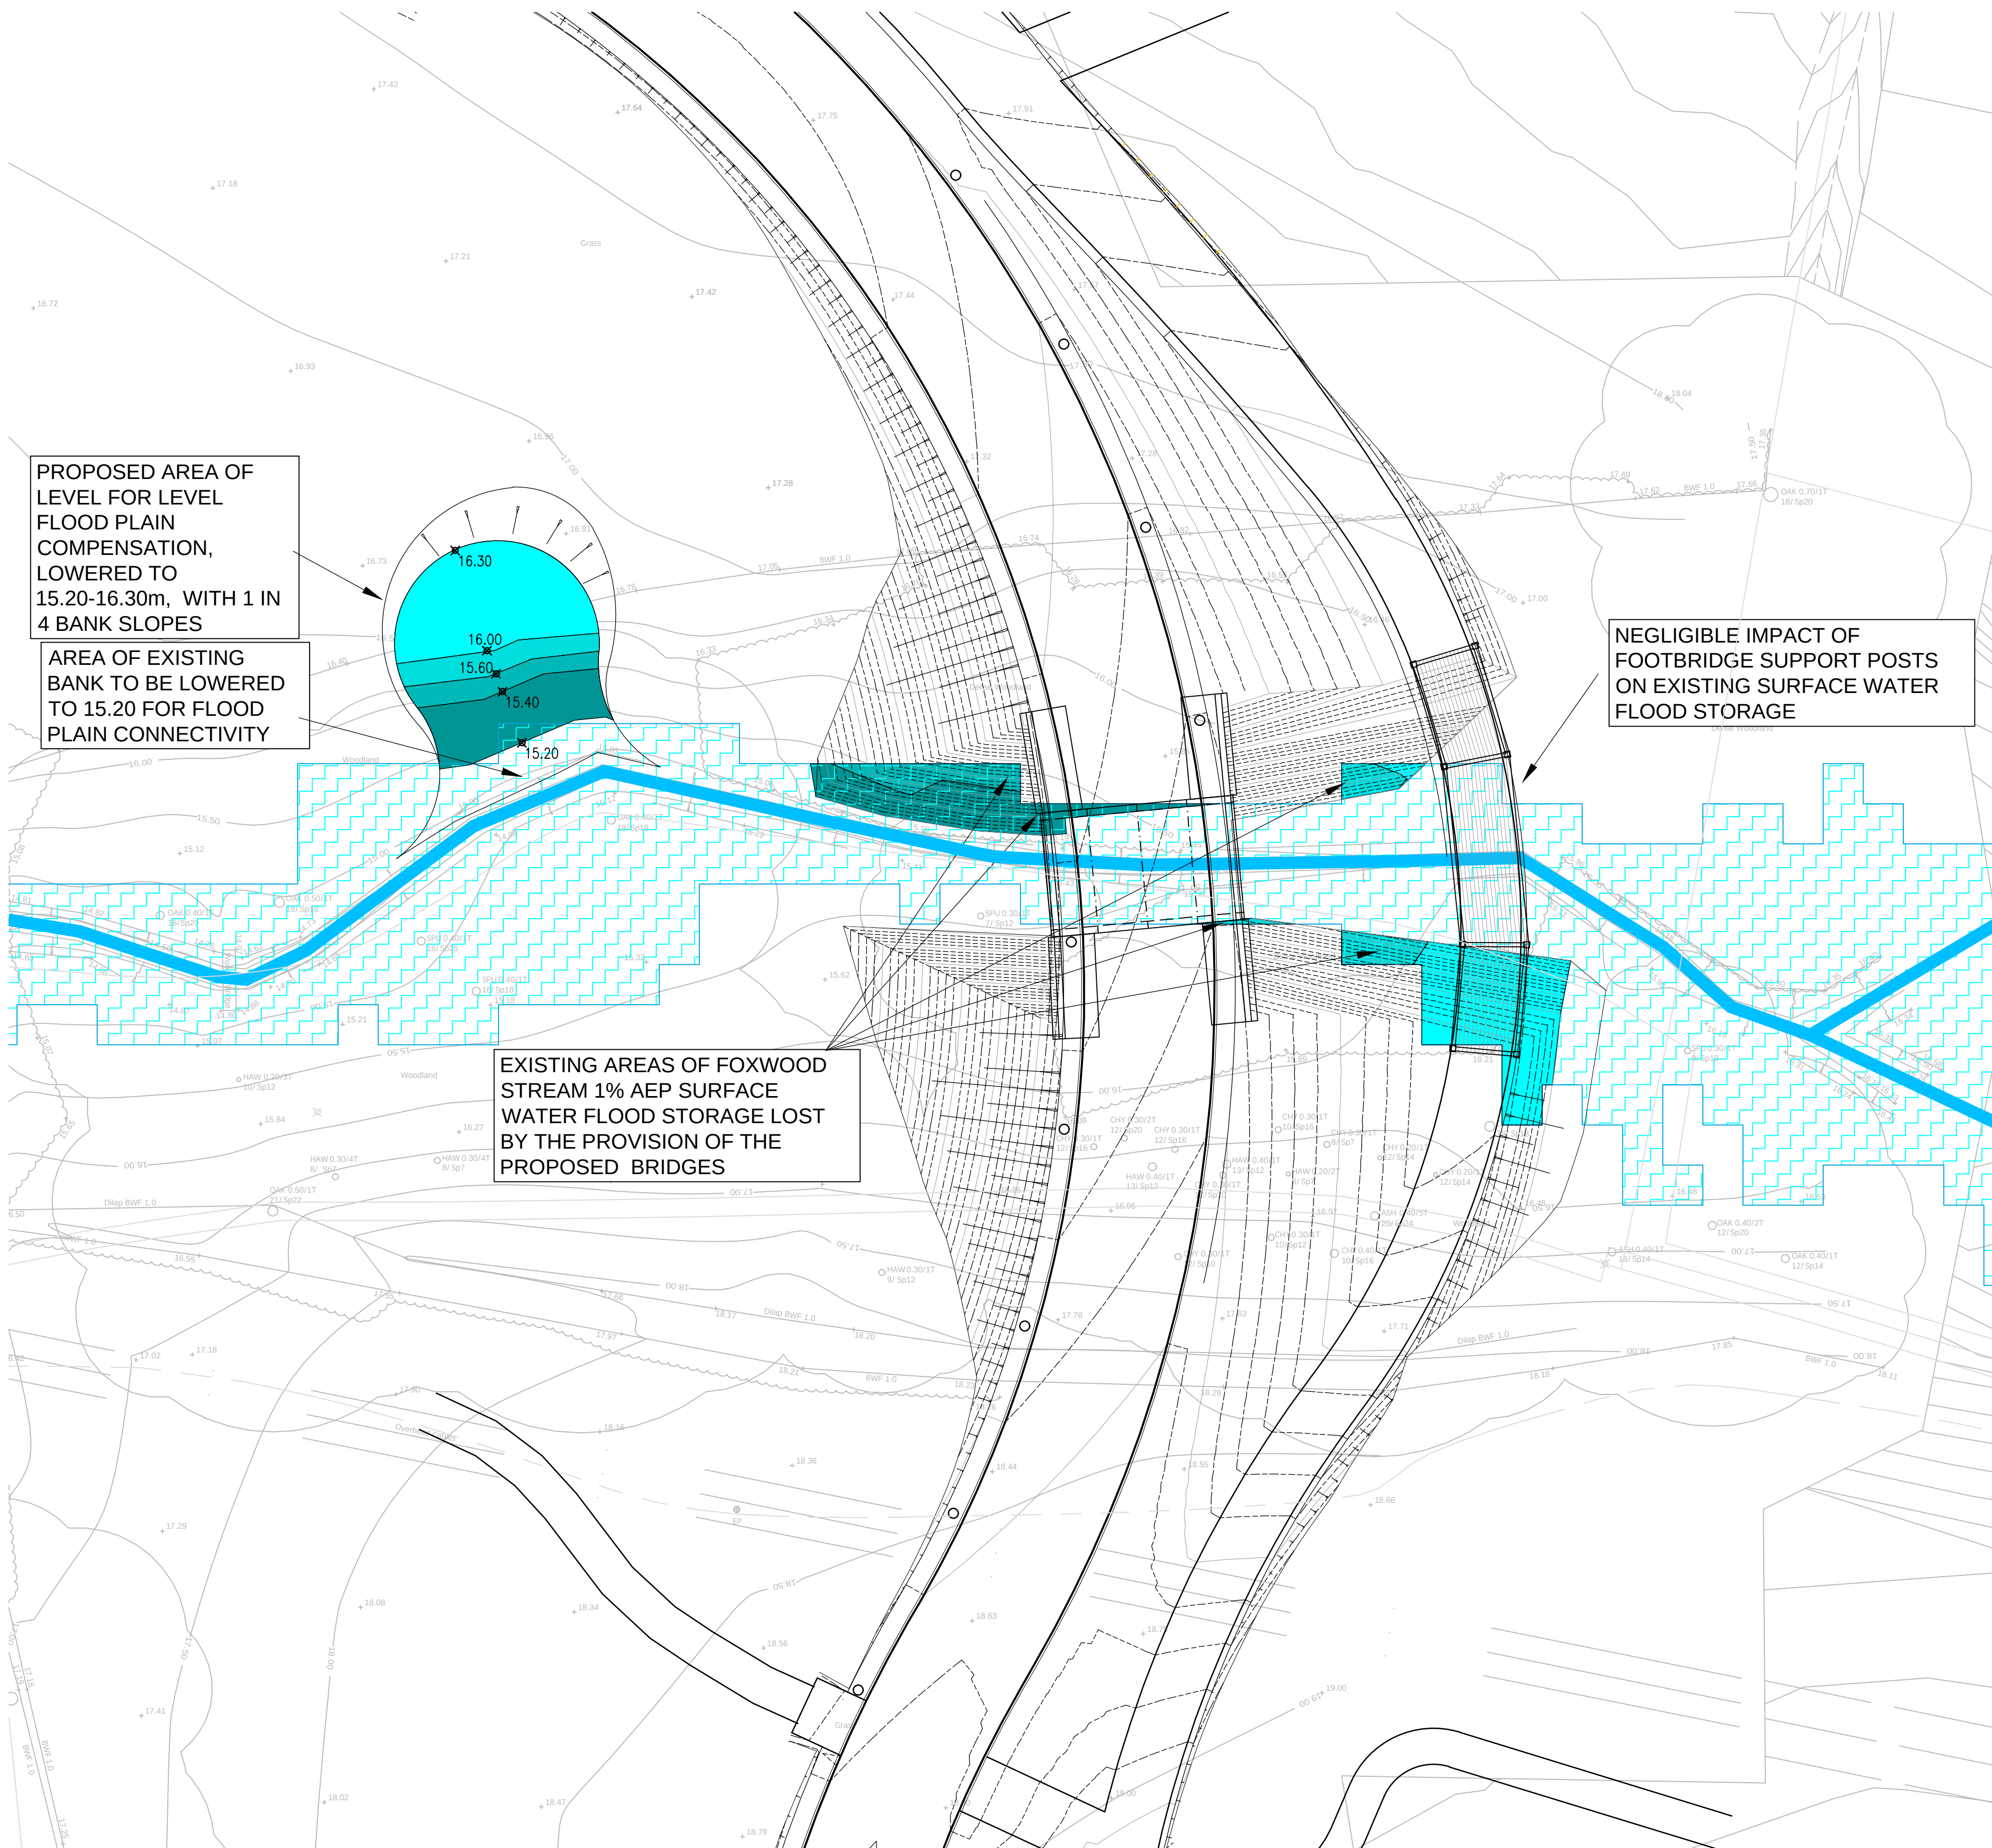

GENERAL NOTES

HEALTH & SAFETY:

ALL WORKS TO BE CARRIED OUT BY A CONTRACTOR COMPETENT TO UNDERTAKE THE CONSTRUCTION OF WORKS AS INDICATED ON THIS DRAWING. THIS DRAWING IS TO BE READ IN CONJUNCTION WITH THE JOB SPECIFIC RISK ASSESSMENT. THE HAZARDS NOTED ARE IN ADDITION TO THE NORMAL HAZARDS AND RISKS FACED BY A COMPETENT CONTRACTOR WHEN DEALING WITH THE TYPE OF WORKS DETAILED ON THIS DRAWING.

GENERAL:

1. THIS DRAWING IS TO BE READ IN CONJUNCTION WITH ALL RELEVANT ARCHITECTS, ENGINEERS AND SPECIALIST SUB-CONTRACTORS DRAWINGS AND THE SPECIFICATION.
2. THIS DRAWING IS COPYRIGHT. THE RIGHT TO REPRINT OR REPRODUCE THIS DRAWING MUST BE SOUGHT FROM REUBY & STAGG LTD.
3. ALL SETTING OUT TO BE IN ACCORDANCE WITH THE ARCHITECTS DRAWINGS. ANY DISCREPANCIES BETWEEN THE ENGINEERS AND THE ARCHITECTS DRAWINGS TO BE REFERRED TO THE ARCHITECT BEFORE PROCEEDING.
4. DIMENSIONS MUST NOT BE SCALED. ONLY FIGURED DIMENSIONS SHALL BE USED.
5. THIS DRAWING HAS BEEN PRODUCED BASED UPON LAYOUTS COMPILED AND SUPPLIED BY THE ARCHITECT AND HIGHWAYS ENGINEER IN ELECTRONIC FORMAT. NO RESPONSIBILITY IS TAKEN FOR ANY INACCURACIES AND/OR OMISSIONS IN THE INFORMATION AS SUPPLIED.

LEVEL BAND (m aod)	FLOOD PLAIN AREA	FLOOD COMP AREA
15.20-15.40	25.0m ²	25m ²
15.40-15.60	9.5m ²	9.5m ²
15.60-16.00	11.0m ²	11.0m ²
16.00-16.30	43.50m ²	43.50m ²

AREA OF EXISTING SURFACE WATER FLOOD RISK
AS PROVIDED BY PFA

P2	NOTES ADDED, LEVELS ADDED	07/02/23	MPD
P1	PRELIMINARY ISSUE	03/02/23	MPD
Rev	Description	Date	Initial

Drawing Status: **PRELIMINARY**

REUBY & STAGG LTD. CONSULTING CIVIL & STRUCTURAL ENGINEERS Dewey House 55 High Street, Ringwood Hampshire BH24 1AE T: 01425 484400 F: 01425 484409 Email: admin@reuby-stagg.co.uk	ONE HORTON HEATH Eastleigh Borough Council Eastleigh House Upper Market Street Eastleigh SO50 9YN www.eastleigh.gov.uk
--	---

Site:	HORTON HEATH SEGMENT 3
Address:	EASTLEIGH
Org Title:	FOXWOOD STREAM SURFACE WATER FLOOD COMPENSATION
Scale:	1:200
Page Size:	A1
Date:	FEB '23
Drawn:	MPD
Checked:	-
Revision:	-

Drawing No: **10413-SEG3-246** P2