


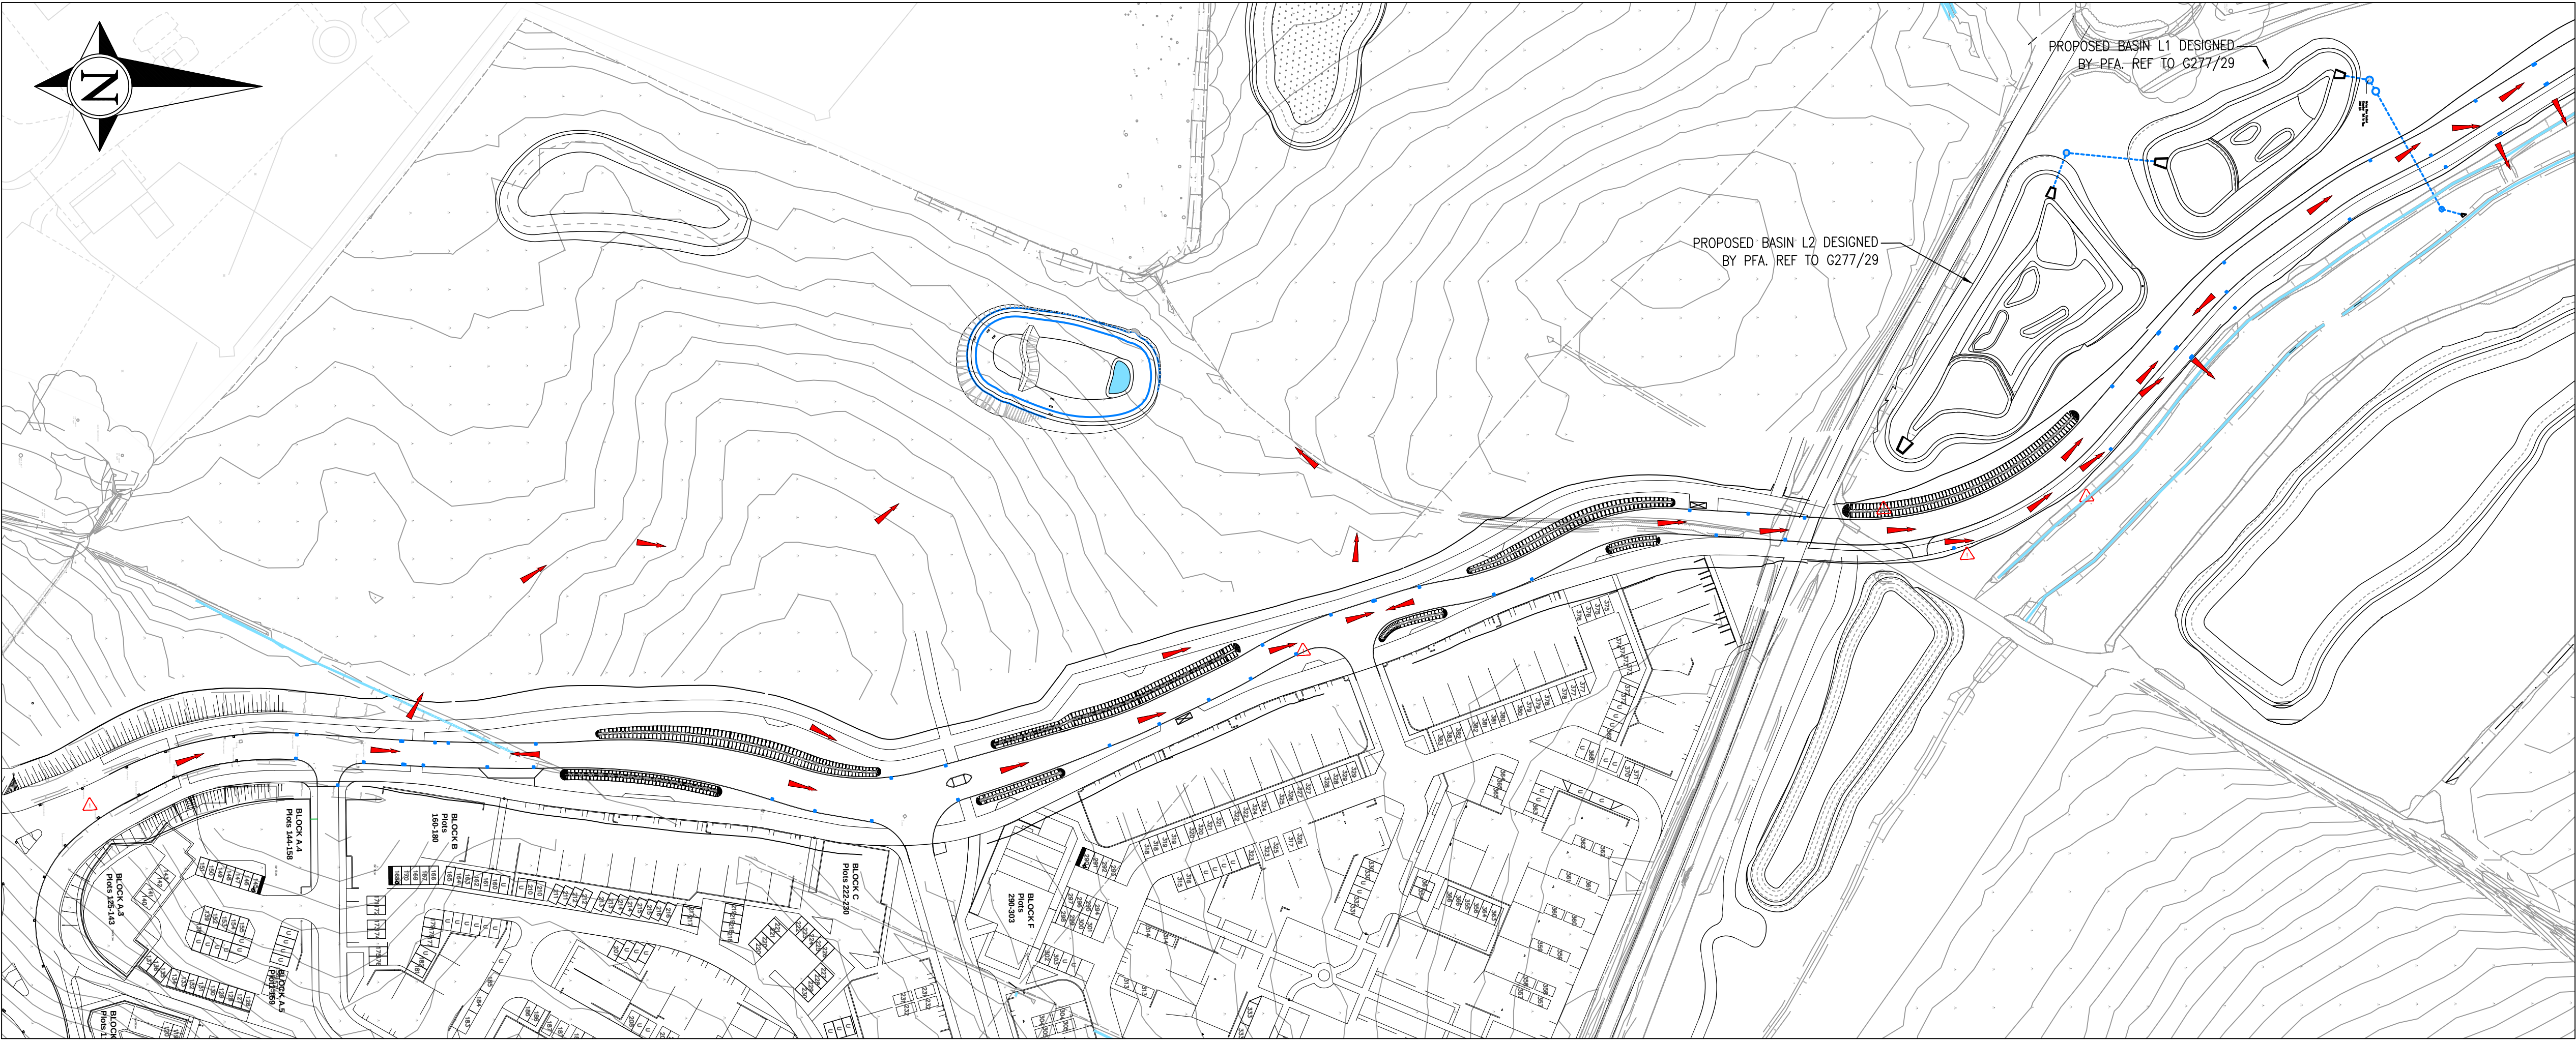


NOTES

1. THIS DRAWING IS COPYRIGHT.

LEGEND

DRAINAGE EXCEEDANCE FLOW
BASED ON FULL DRAINAGE FAILURE

FOR CONTINUATION SEE BELOW

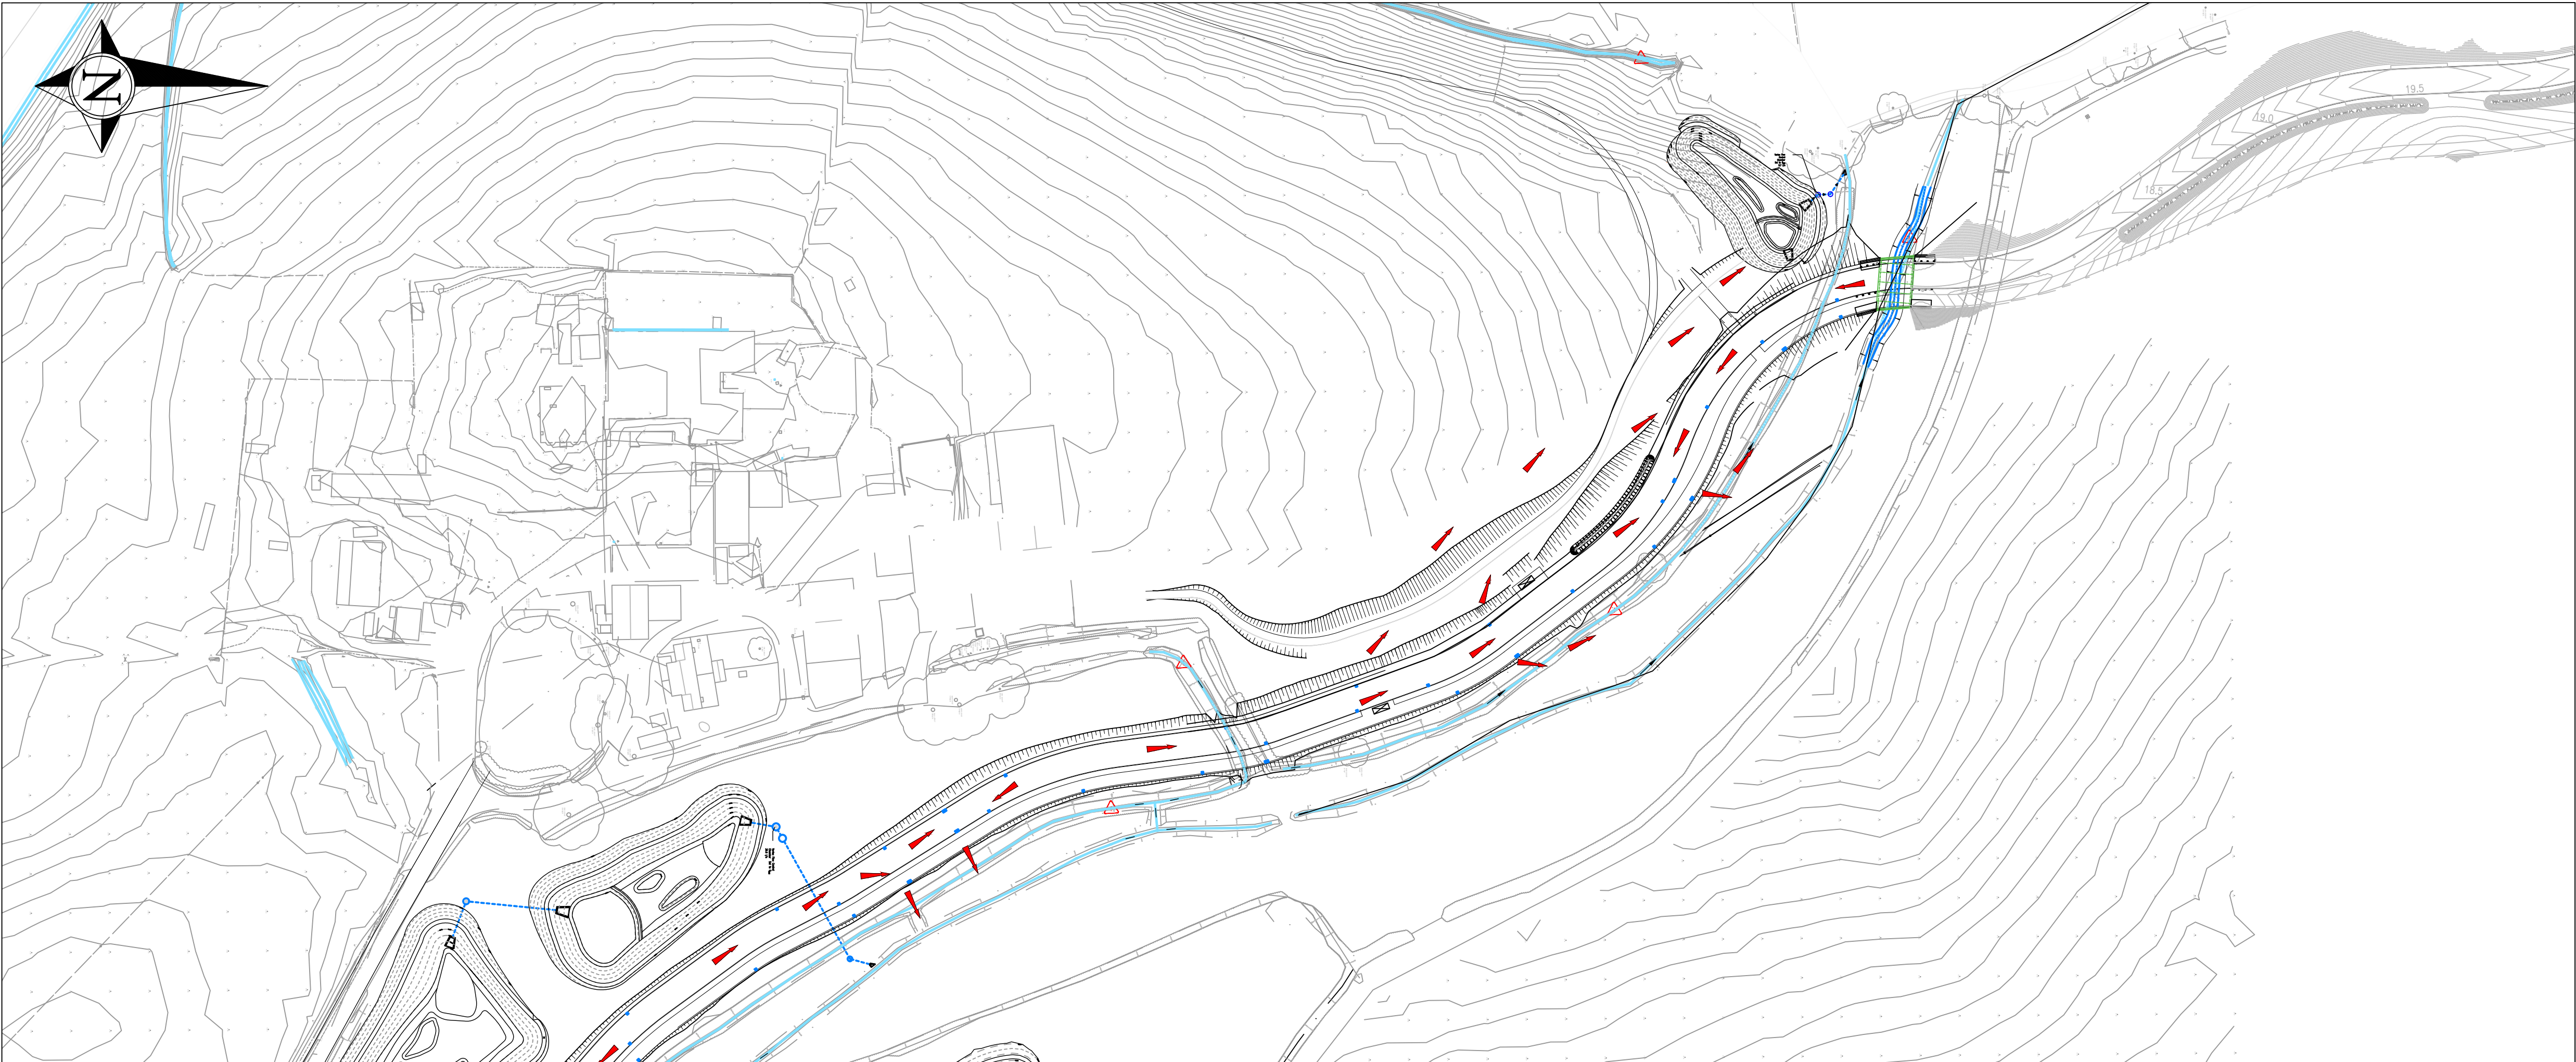

FOR CONTINUATION SEE ABOVE