


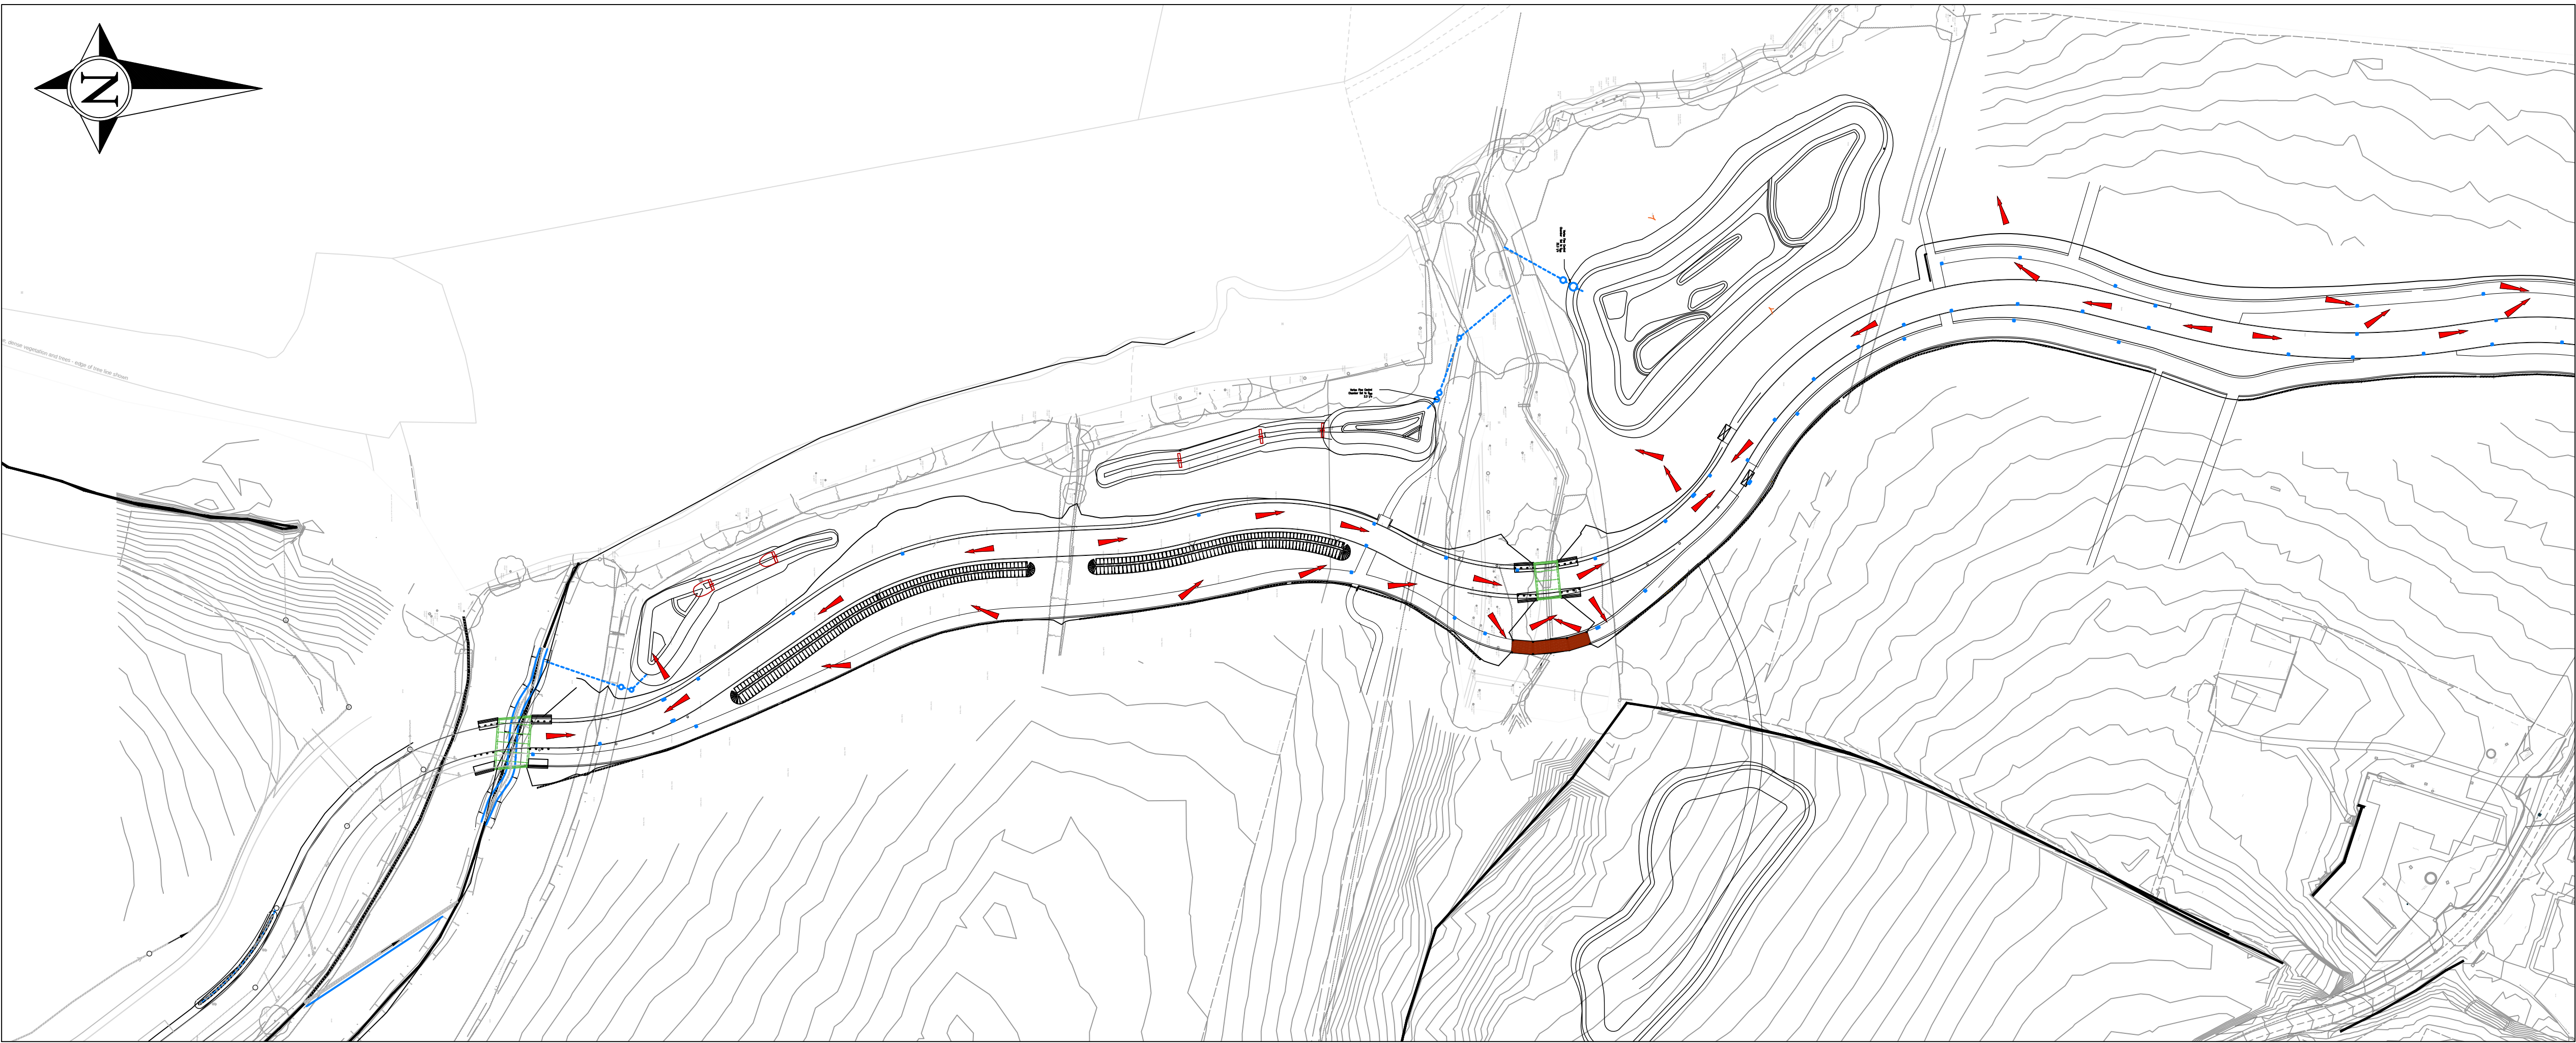


NOTES

1 THIS DRAWING IS COPYRIGHT.

LEGEND

DRAINAGE EXCEEDANCE FLOW
BASED ON FULL DRAINAGE FAILURE

FOR CONTINUATION SEE BELOW

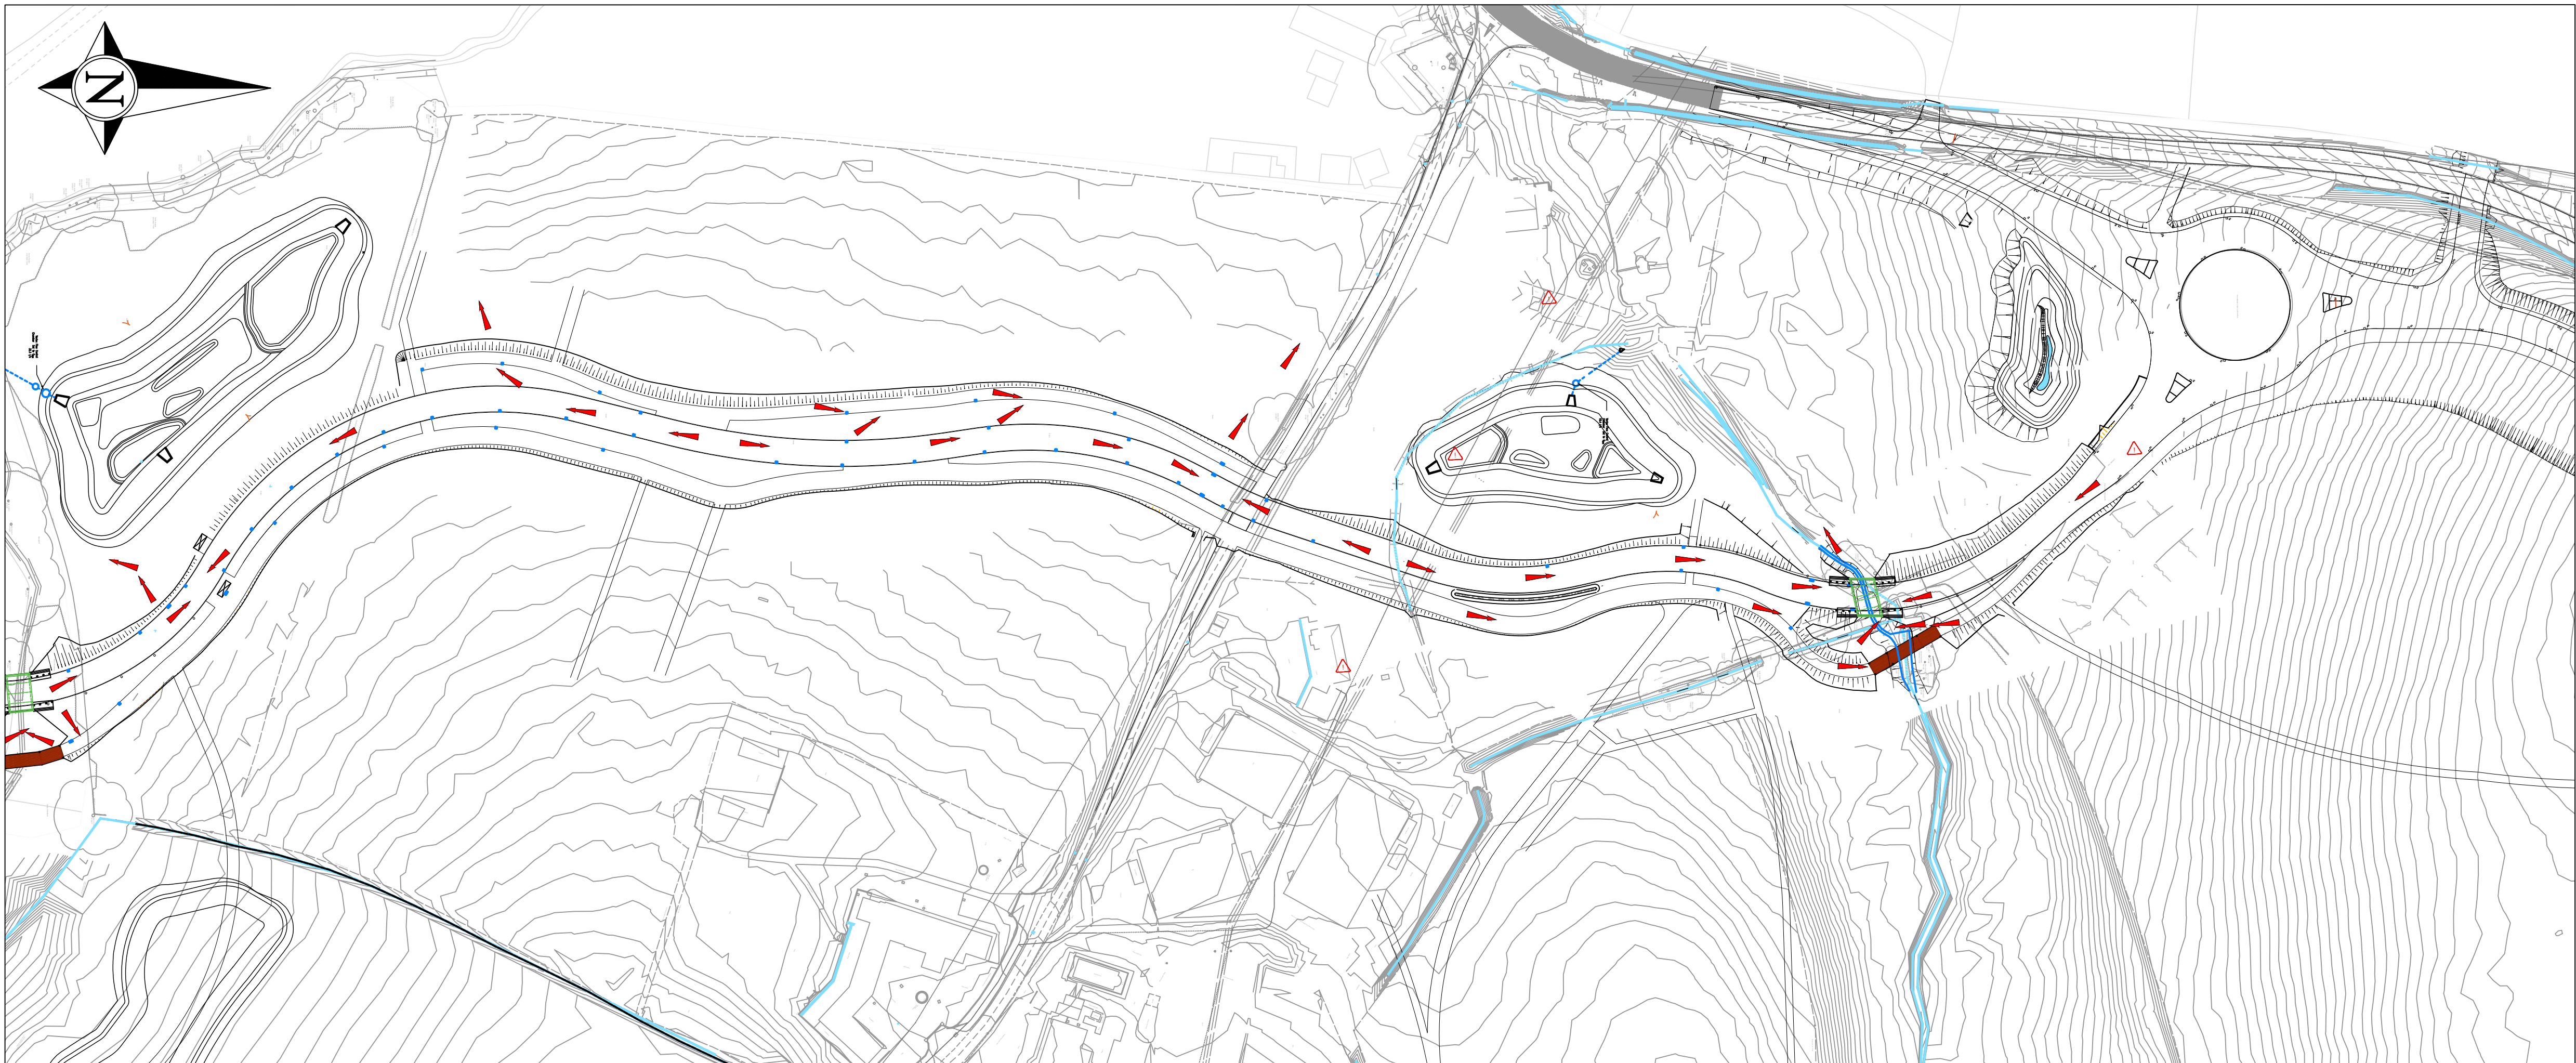

FOR CONTINUATION SEE ABOVE

T1 TENDER ISSUE 06/10/22 PN

Rev. Description Date Initial

Drawing Status: TENDER

RS REUBY & STAGG LTD.
CONSULTING CIVIL & STRUCTURAL ENGINEERS
Dewey House
55 High Street, Ringwood
Hampshire BH24 1AE
T: 01425 864400 F: 01425 484409
Email: admin@reuby-stagg.co.uk

ONE HORTON HEATH
Eastleigh Borough Council
Eastleigh House
Upper Market Street
Eastleigh
SO50 9YN
www.eastleigh.gov.uk

Site: ONE HORTON HEATH

Address: SEGMENT 3

Org Title: DRAINAGE EXCEEDANCE FLOW LAYOUT

"THE AVENUE NORTHERN SECTION"

Scale: 1:1000

Page Size: A1 Date: JAN 22

Drawn: PN Checked: MPD

Drawing No: 10413-SEG3-383 Revision: T1