

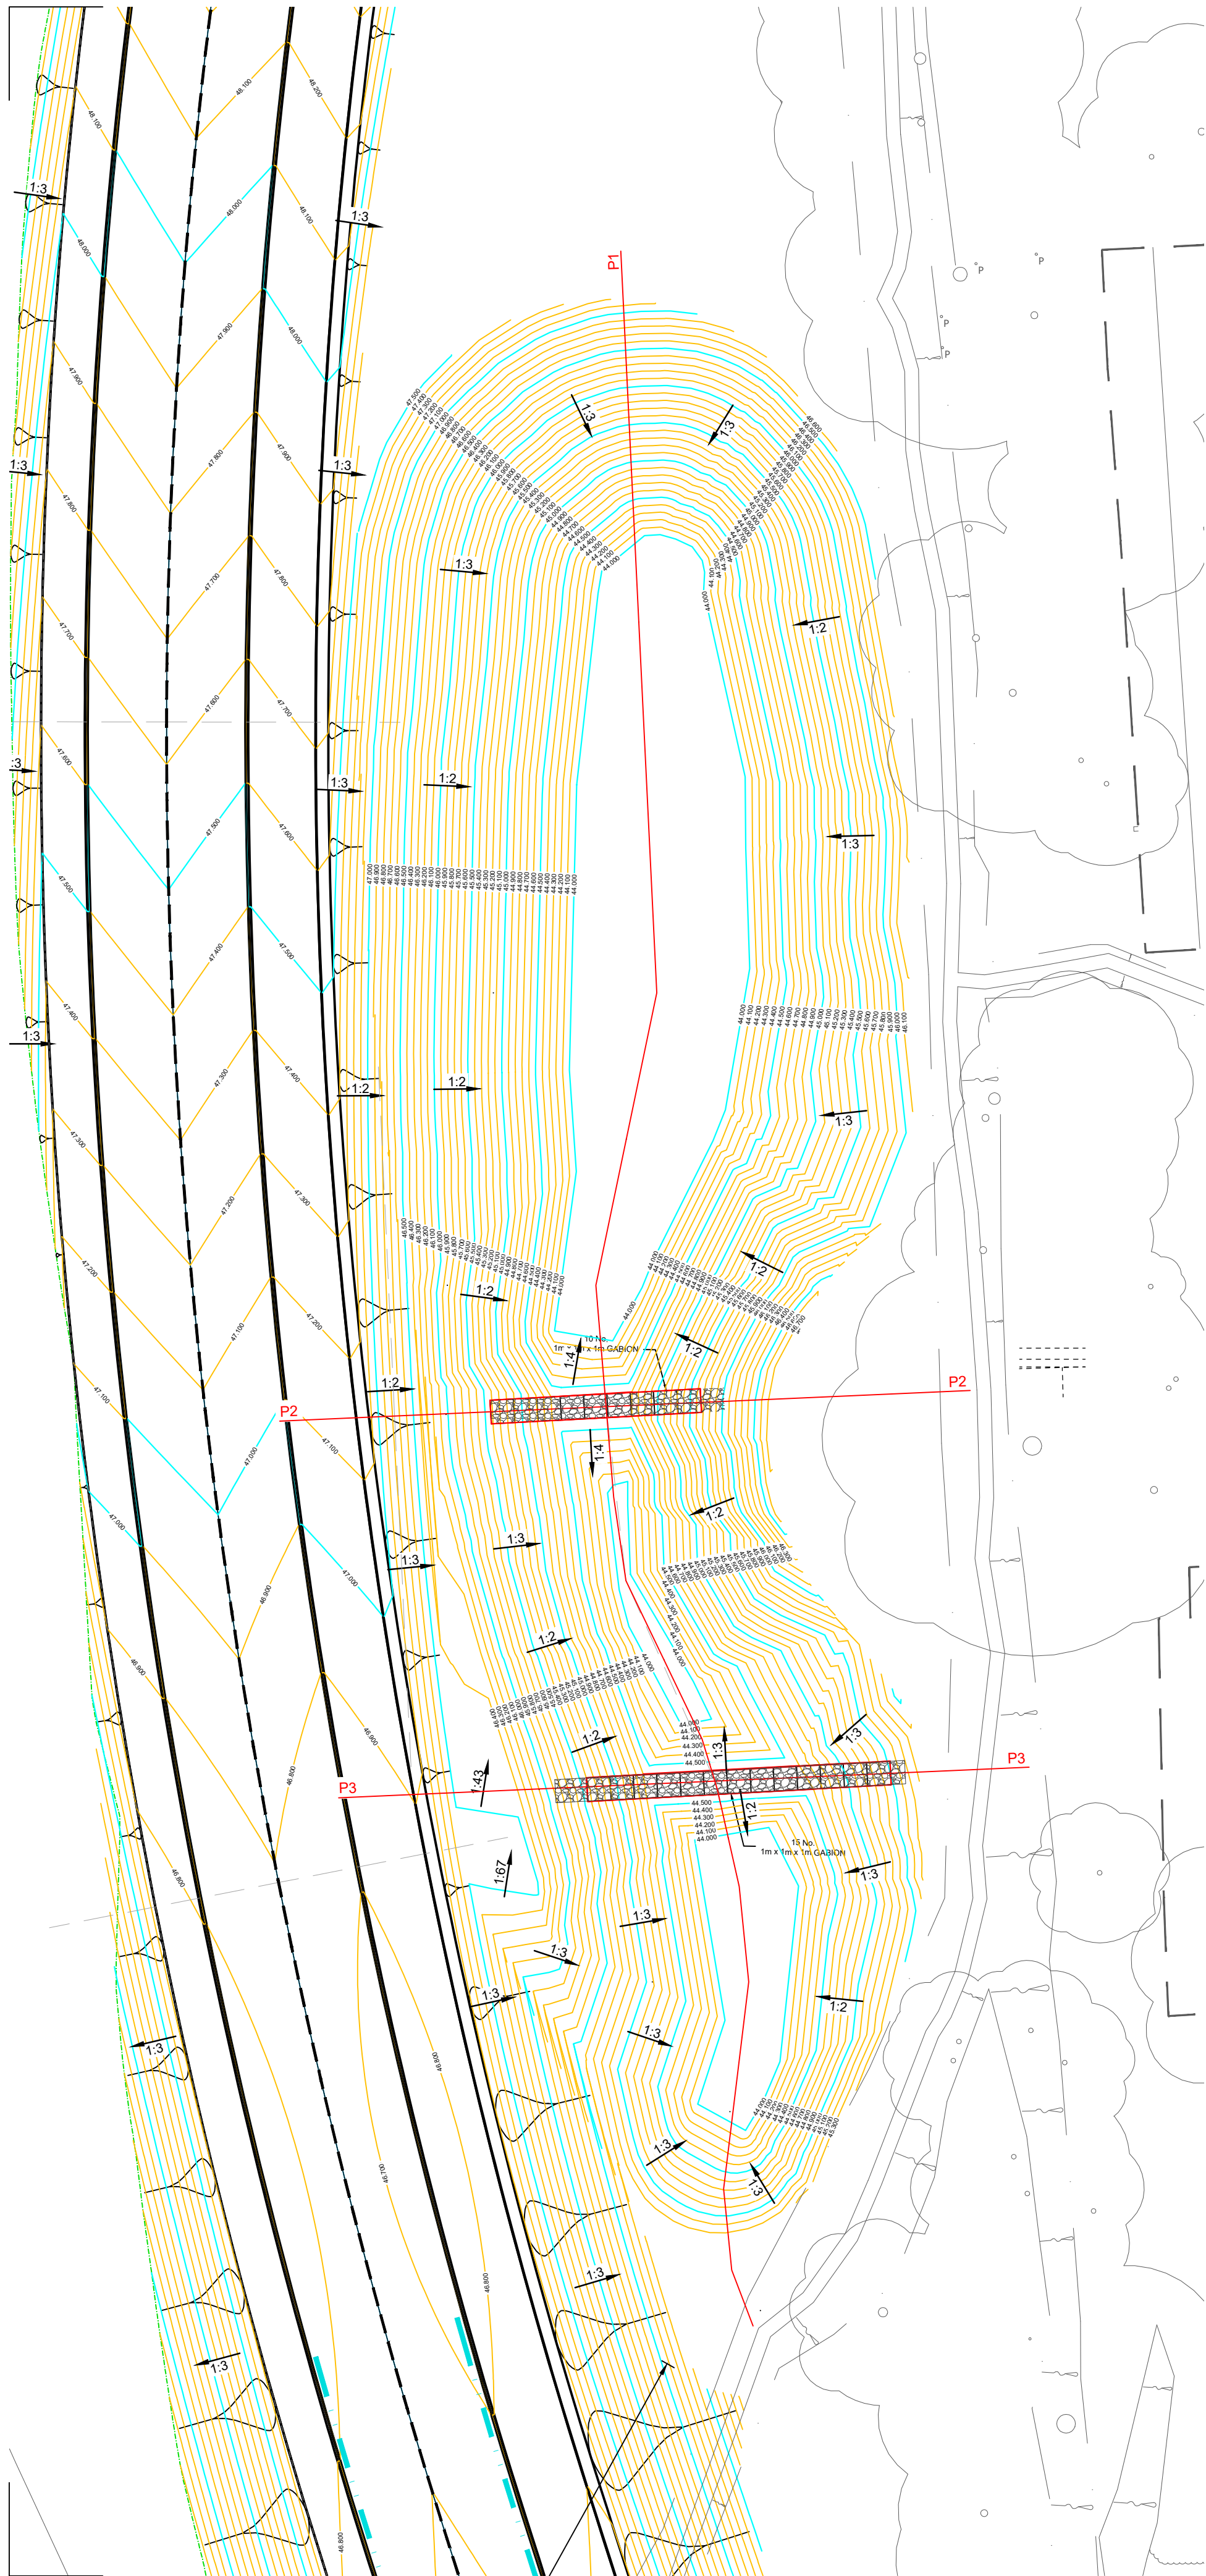



PROPOSED POND SECTION
P1-P1

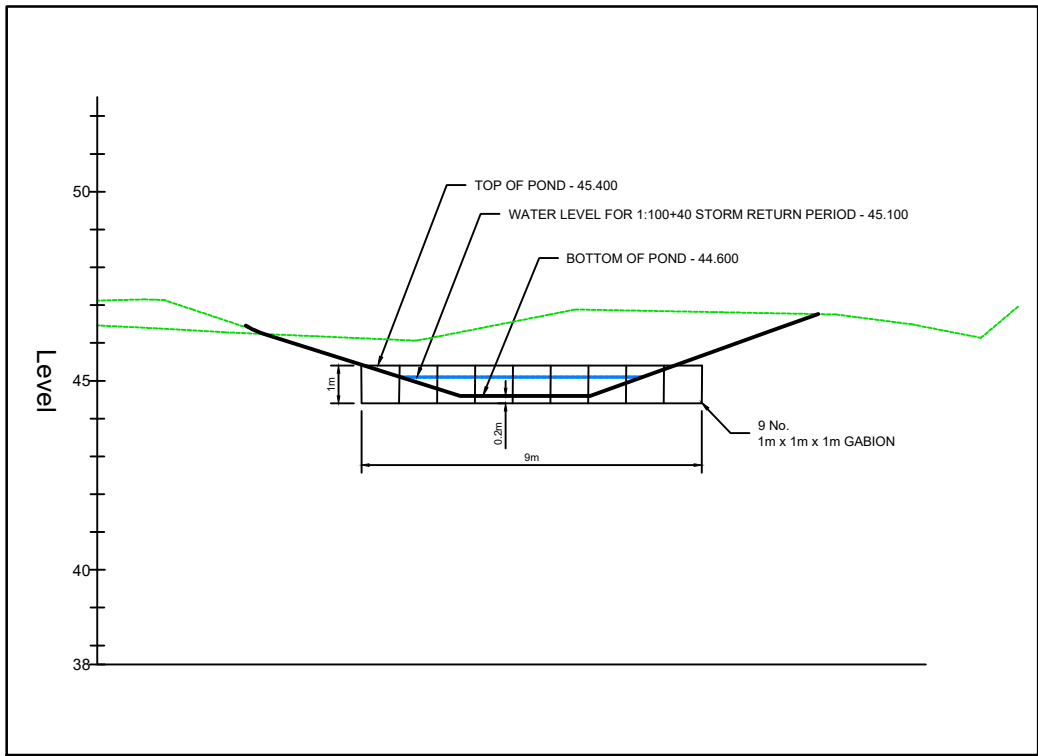

PROPOSED POND SECTION
P2-P2

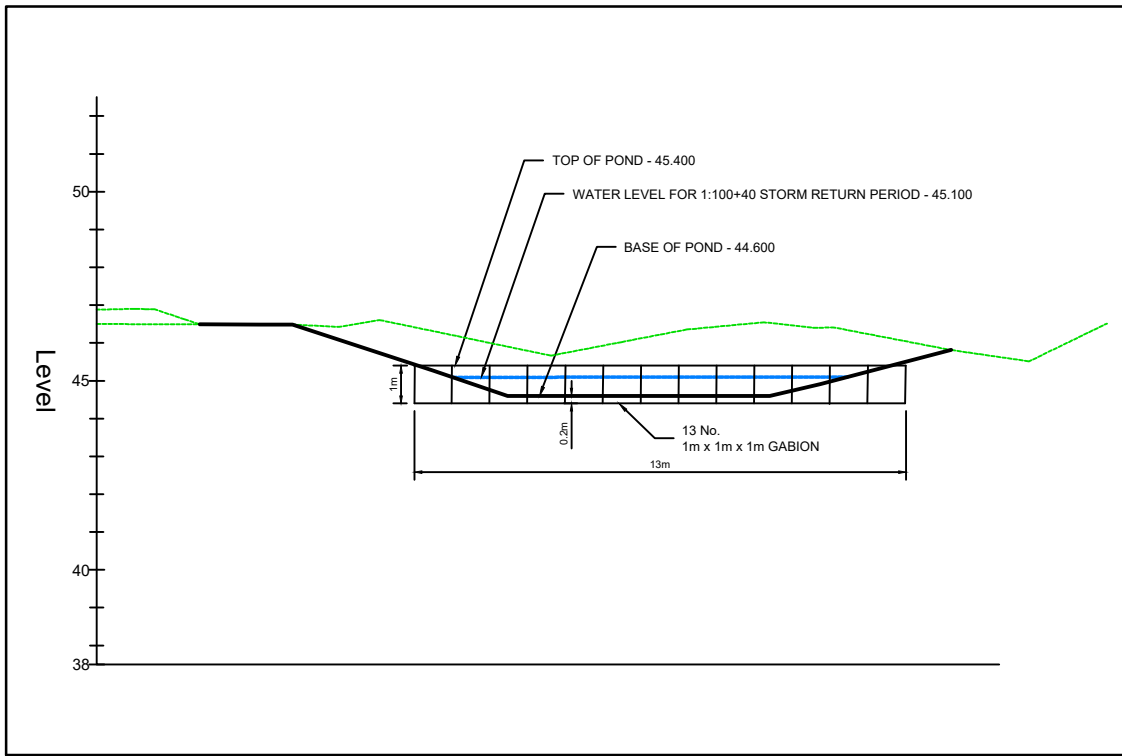

PROPOSED POND SECTION
P3-P3

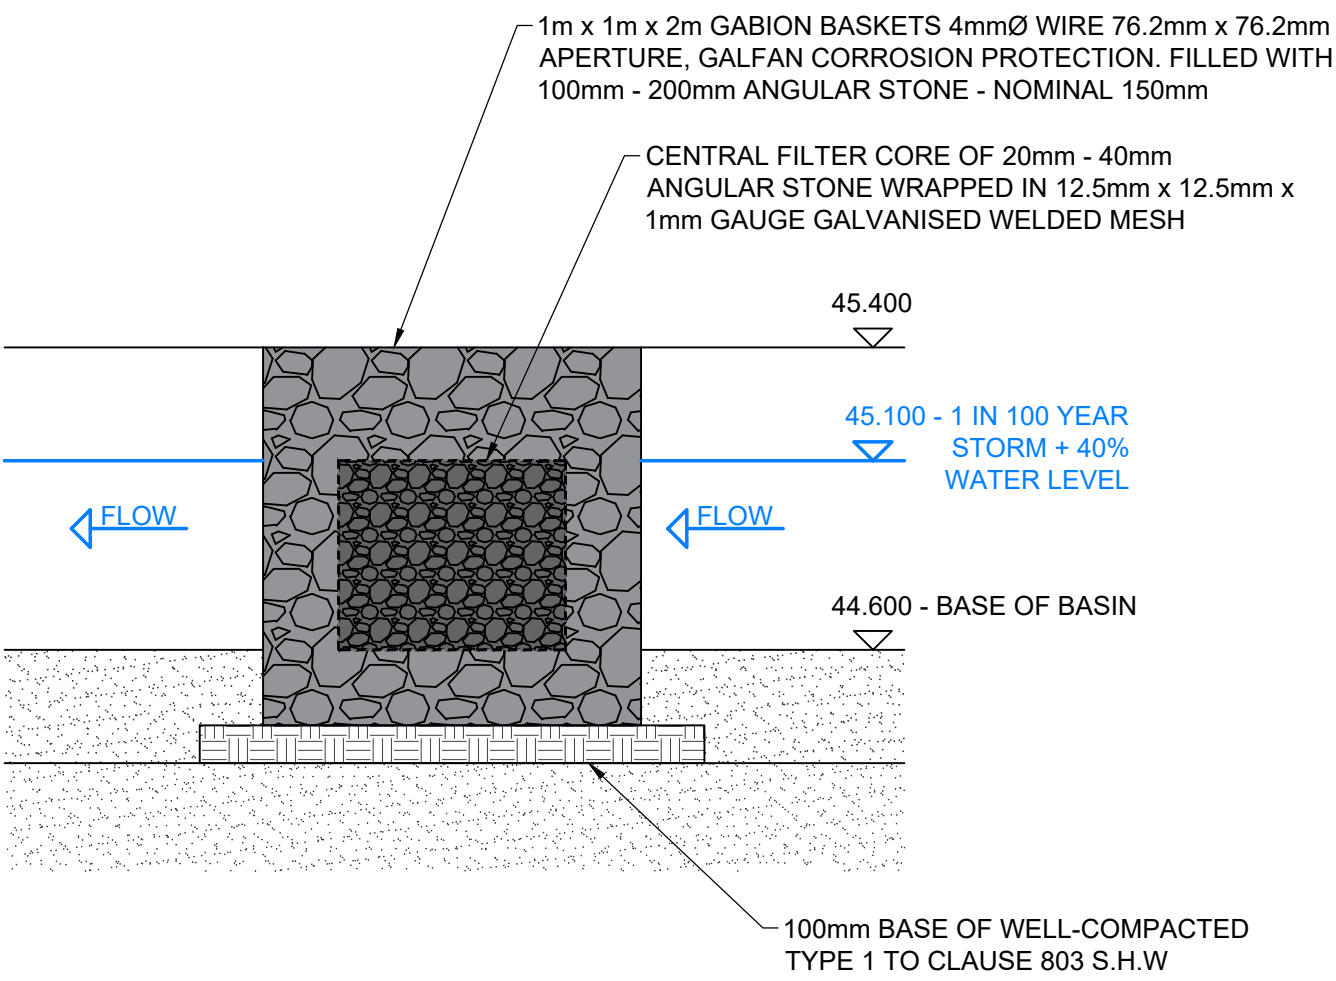

IMPORTANT NOTE: CAUTION
ALL INFORMATION SHOWN ON THIS DRAWING FOR UNDERGROUND SERVICES/STATUTORY UNDERTAKERS' PLANT IS APPROXIMATE AND IS PROVIDED FOR THE CONTRACTOR'S INFORMATION ONLY. IT SHOULD NOT BE RELIED ON FOR EXCAVATION OR ANY OTHER WORKS PURPOSES AND CONTRACTORS MUST SATISFY THEMSELVES OF THEIR LOCATIONS PRIOR TO THE COMMENCEMENT OF WORKS.

NOTES
This drawing is the copyright of ARCH Associates Limited. It may not be copied, altered or reproduced without their written authority. This drawing must not be scaled. IF IN DOUBT ASK.

P02	01/03/23	UPDATED TO SUIT COMMENTS	SPB
P01	07/02/23	PRELIMINARY ISSUE FOR COMMENT	SPB
Rev.	Date	Description	By

01489 890004
admin@archassociates.co.uk
www.archassociates.co.uk

Client
FOREMAN HOMES
Architect
N/A

Project title
**PHASE 3,
ST JOHN'S ROAD,
HEDGE END.**

Drawing title
PROPOSED POND SECTIONS

Scale	Paper size	Date	Drawn by	Checked by	Status
1:250	A1	DEC 2022	SPB	SPB	S4

Name
Project code / No. | Originator | Zone | Level | Type | Role | Number | Revision
FHL013 - AAL-00-XX-DR-C-0522-P02