

Fir Tree Lane Section 278, Horton Heath

R16_Arboricultural Note

1.0 Introduction

- 1.1. This report has been prepared by Tyler Grange Group Limited on behalf of Eastleigh Borough Council to accompany their Section 278 works application for two new turning heads at Fir Tree Lane, Horton Heath.
- 1.2. This report provides an Arboricultural Impact Assessment of the turning heads, which affect a small group of trees and hedgerows present at the northern side of Fir Tree Lane.

2.0 Tree Survey

- 2.1. An updated tree survey of both turning head locations was completed by Tyler Grange on 22nd February 2023. The survey included identifying individual trees forming group G8 and a single additional tree (T267). The survey findings are detailed on Tree Removal and Protection Plan (See Appendix 1) and accompany Tree Survey Schedule (See Appendix 2) located to the rear of this report.
- 2.2. Arboricultural features present in proximity in to the turning head locations include hedgerows aligning Fir Tree Lane (H5, H6, H19), scattered trees (T104, T105, TT06, T107, T268, G8, and a single veteran oak tree (T7).



Figure 1. Western turning head location – looking northwest. Veteran oak tree T7 present to right of image.



Figure 2. Western turning head location – looking northeast. Showing tree group G8.



Figure 3. Eastern turning head location - looking northwest.



Figure 4. Eastern turning head location - looking northeast.

3.0 Arboricultural Impacts

- 3.1. An overlay of the proposed turning heads layout has been completed to identify where hedgerows require removal and where retained arboricultural features require protection. This shown on the TRRP.
- 3.2. The turning heads require the removal of total of 26m of Category C hedgerow. No trees require removal.
- 3.3. The eastern turning heads requires the removal of 6m of hedgerow H5 and the western 20m of hedgerow H6.
- 3.4. A 26m section of hedgerow H6 will also be cut back / partially removed along its southern edge, with a section retained on the northern side of the hedge. This will also be required for a 7m section of H5 as the eastern turning head conflicts within an section of internal hedgerow.
- 3.5. No development will be located within the veteran buffer of tree T7 or within the Root Protection Areas (RPAs) of adjacent trees. The buffer zone and RPAs can be protected via tree protection fencing during the works as shown on the TRPP.

4.0 Arboricultural Working Methods

- 4.1. Hedgerow removals are to be mark-out on-site using steel pegs / stakes to avoid erroneous removal.
- 4.2. Hedgerows removals should take place outside the nesting bird season (March – August) where possible. An ecological consultant must be consultant should removals be required within the bird nesting season.



- 4.3. Hedgerow removals will take place prior to the installation of tree protection fencing.
- 4.4. Hedgerows to be removed will be cut to ground level and stumps / root balls can be ground out or removed using an excavator. An excavator must not interact within the RPAs of retained hedgerows and trees to avoid root damage.
- 4.5. Tree protection fencing will be installed as shown on the TRRP. Should adjustments to the location and / or specification of fencing be required, the appointed Arboriculturist must be consulted to ensure any alterations are suitable.
- 4.6. Fencing will remain in place for the duration of the works and will only be removed to facilitate soft landscaping works once the main construction activity is completed.
- 4.7. Unless otherwise stated within this document, within the areas protected by tree protection barriers the following shall apply:
 - No excavation
 - No lowering of levels
 - No storage of plant or materials
 - No vehicular access
 - No fire lighting
 - No parking
 - No welfare facilities
 - No substances harmful to the environment or trees health shall be stored adjacent to or allow to flow into tree protection areas. This includes all fuels, oils, bitumen, cement storage towers and washing arear, building sand, salt or any other chemicals.

5.0 Conclusion



- 5.1. The hedgerows to be removed have low arboricultural value and are necessary to facilitate the turning heads and associated visibility splays.
- 5.2. Tree protection measures are required for adjacent retained trees, including the installation of tree protection fencing as detailed within this report.



Appendix 1: Tree Removal and Protection Plan


Western Turning Head

Eastern Turning Head

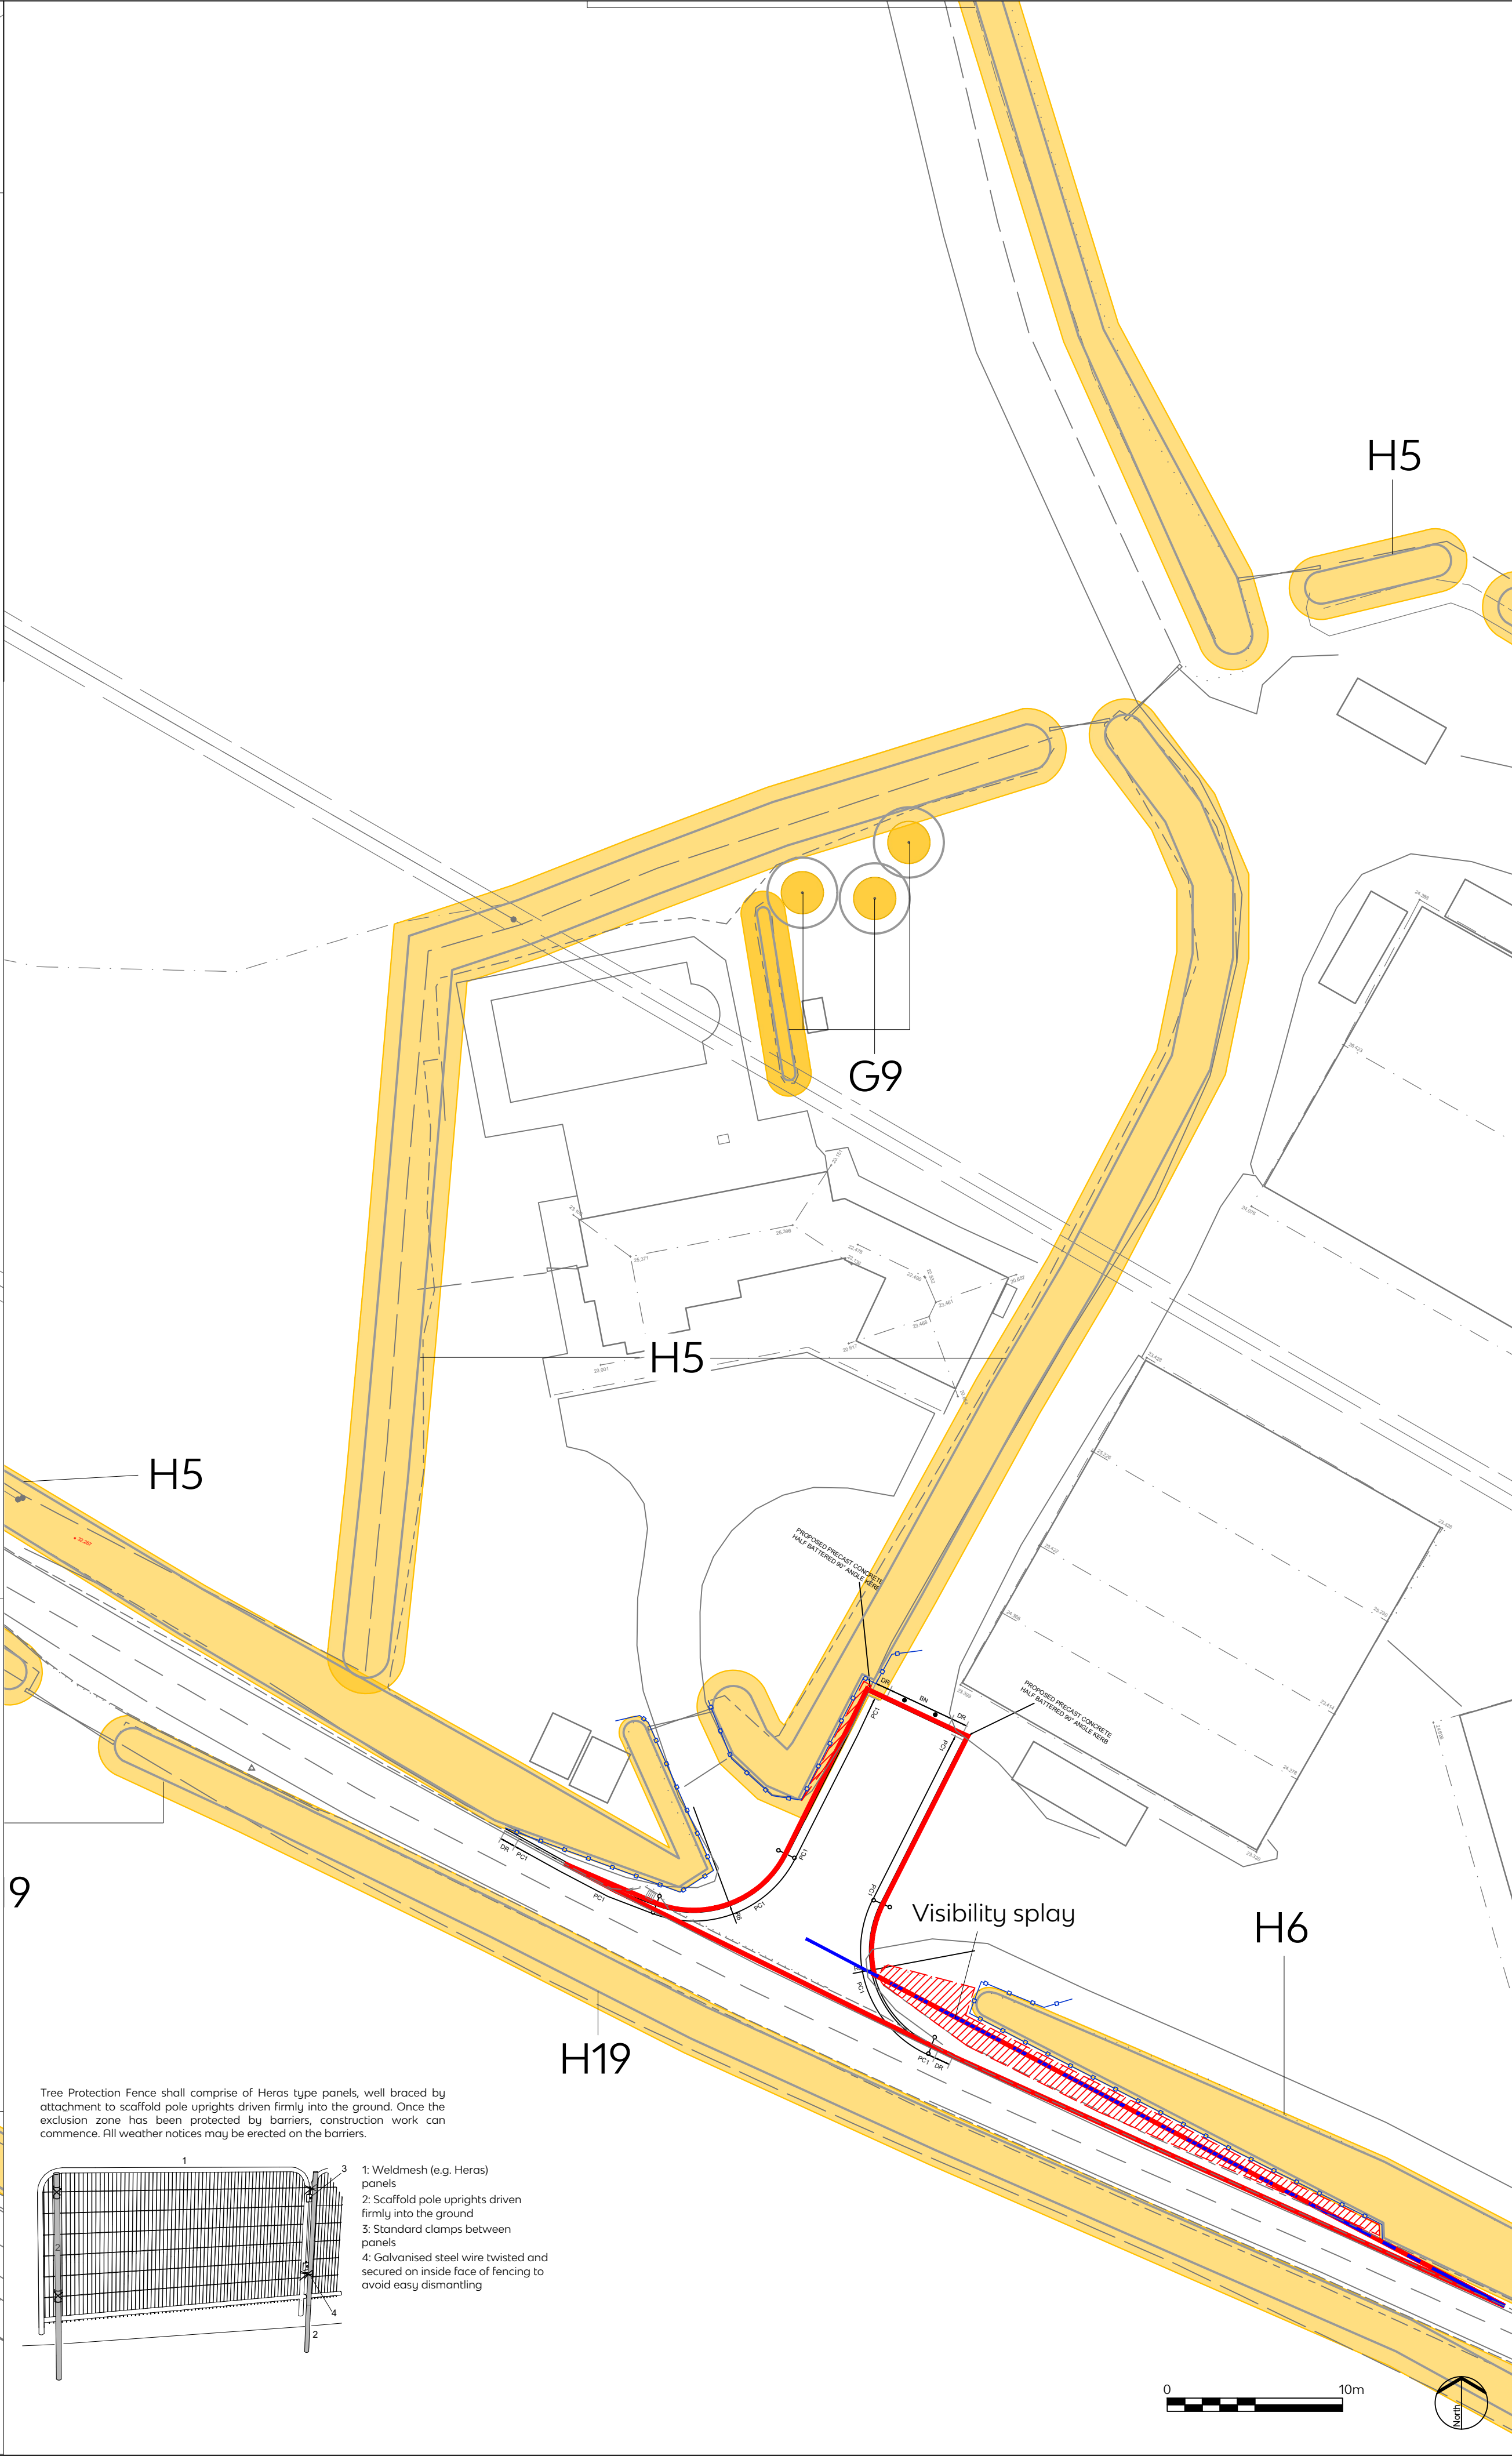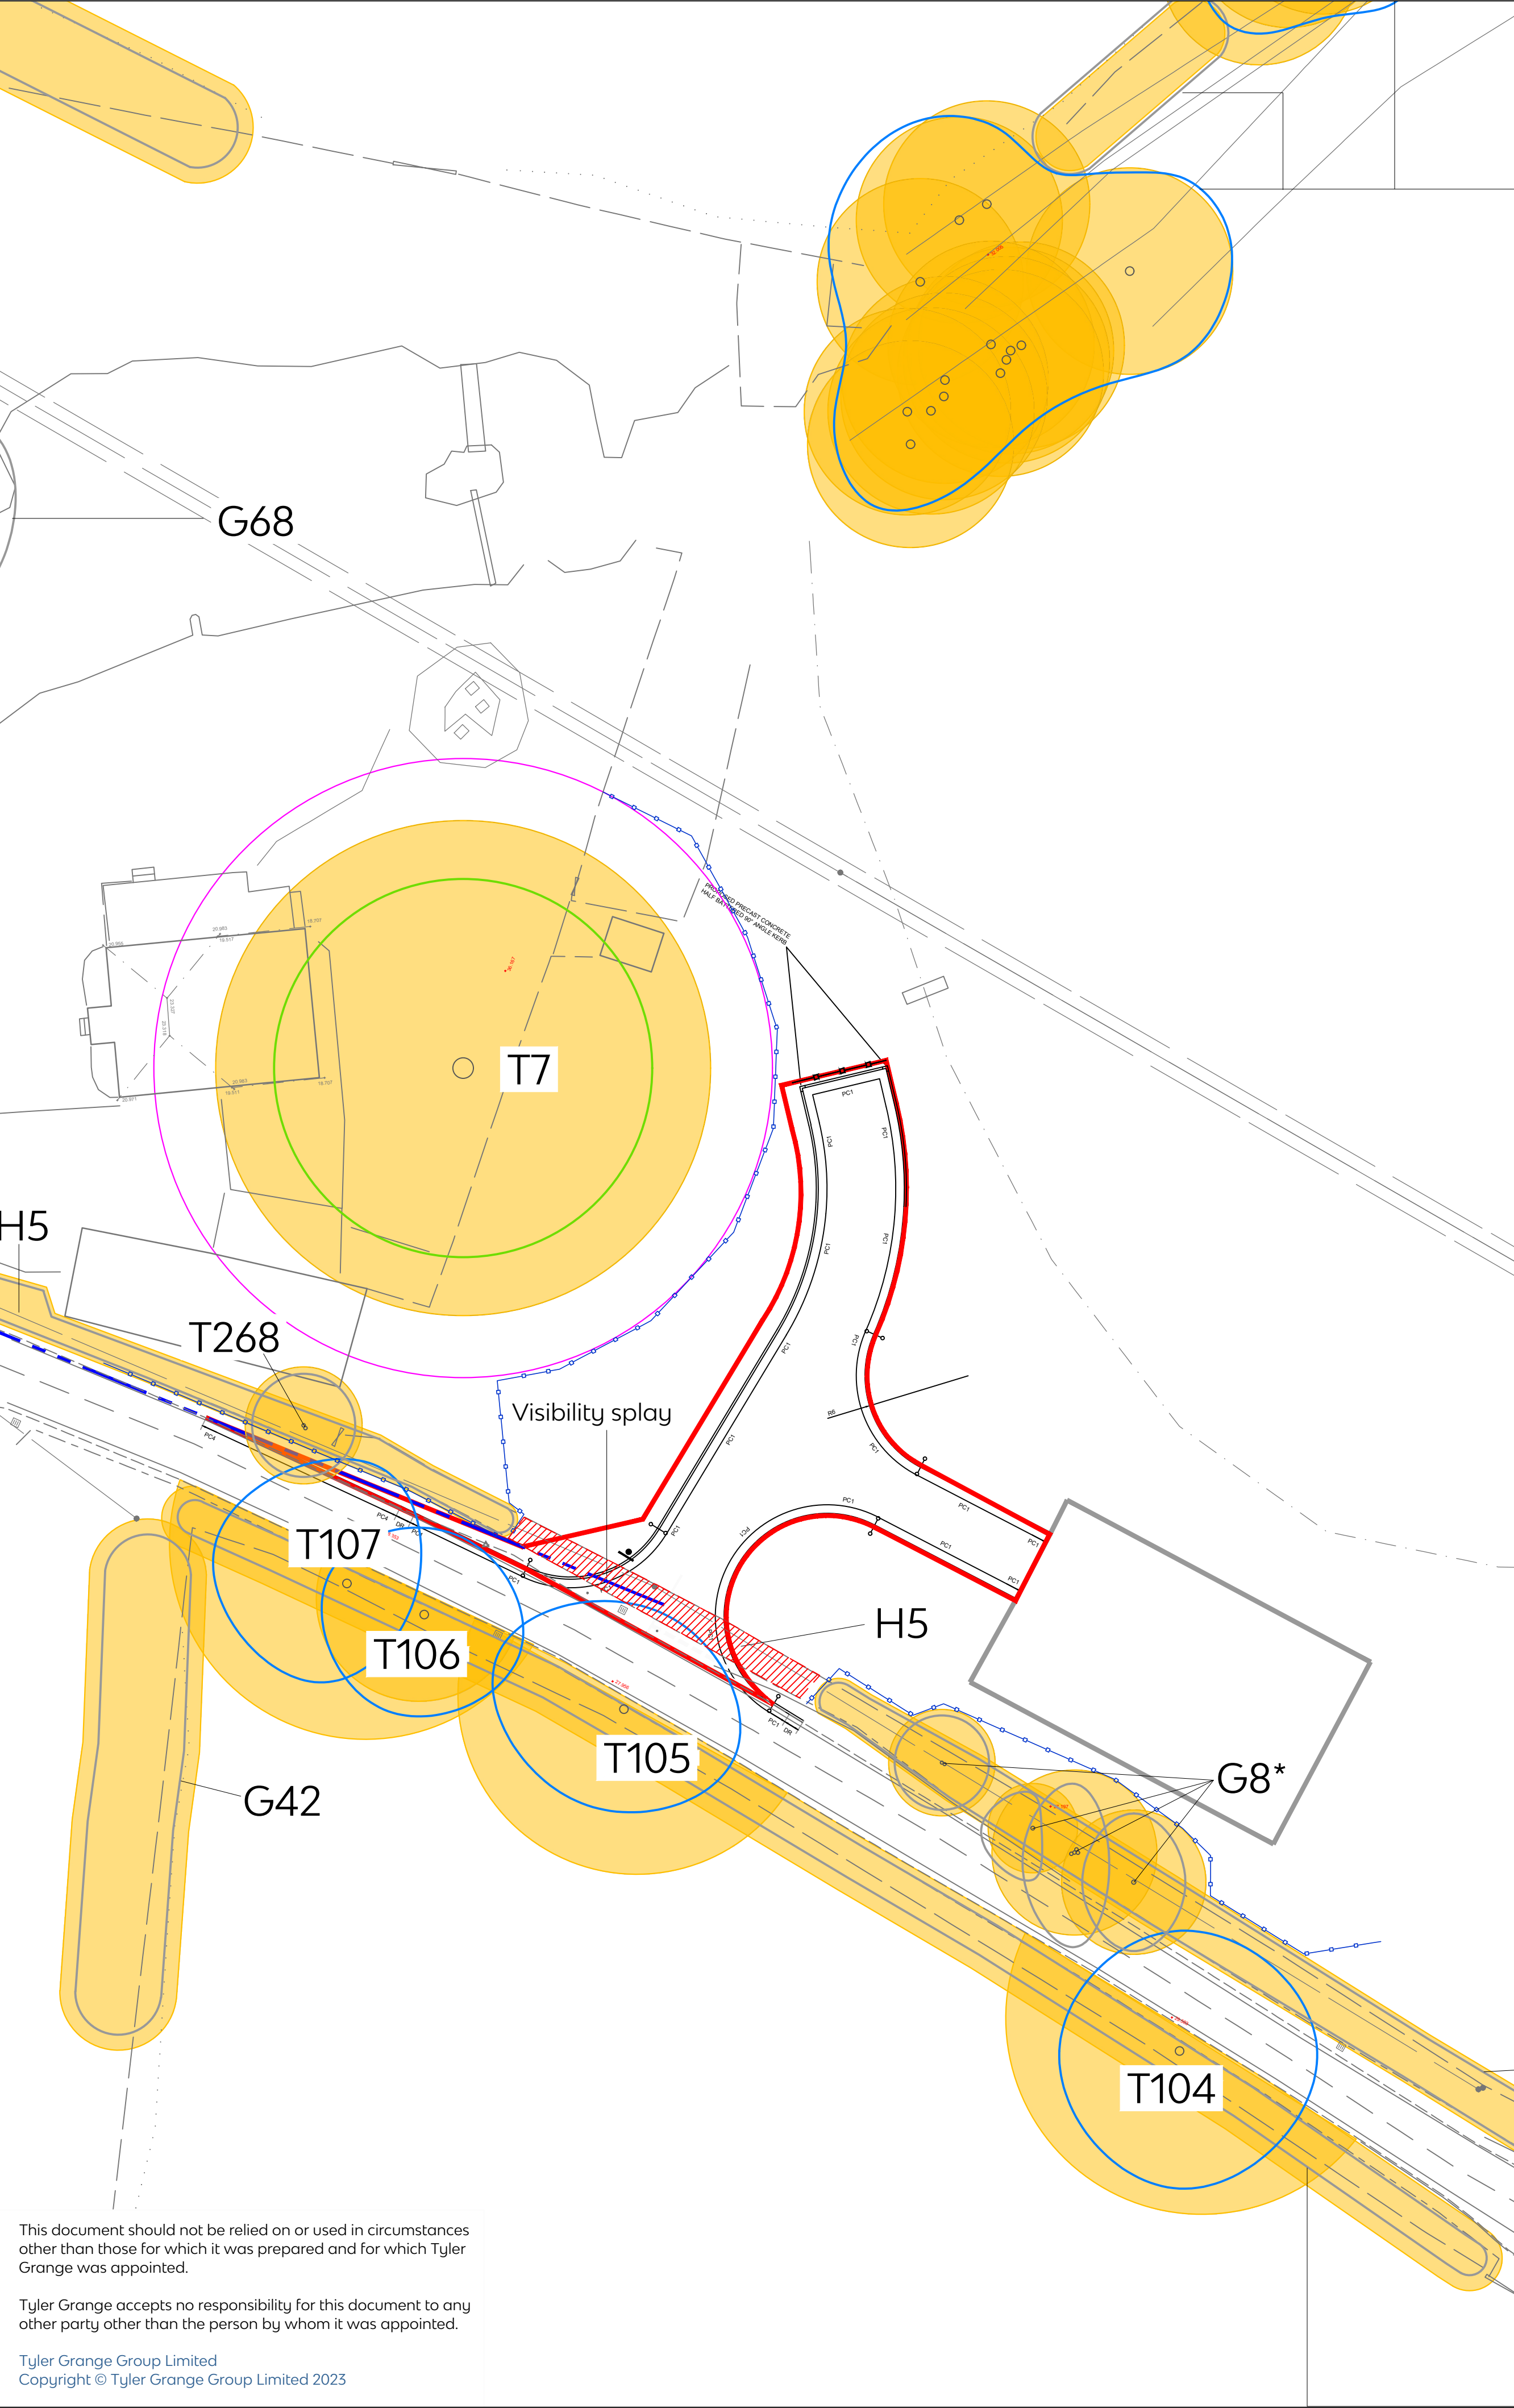

- Site Boundary
- Category A - Trees of High Quality and Value
- Category B - Trees of Moderate Quality and Value
- Category C - Trees of Low Quality and Value
- Root Protection Areas
- Veteran Tree Buffer
- Hedgerow to be Removed
- Tree Protection Barrier Locations

*Denotes trees and groups not identified on topographical survey. Locations approximated using measurements taken on site.

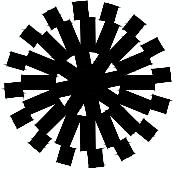Rev	Description	Date
 Tyler Grange Head Office: Marsden Estate, Rendcomb, Cirencester, Gloucestershire GL7 7EX E:info@tylergrange.co.uk W: www.tylergrange.co.uk		
Project title One Horton Heath, Fir Tree Lane Turning Heads		
Drawing title Tree Removal and Protection Plan		
Scale Date	1:250 @ A1 27.02.2023	Drawn Checked JP JJ
Drawing number P31	Revision -	



Appendix 1: Tree Survey Schedule

Tree Number	Common Species Name	Height (m)	Trunk Diameter (mm)	Crown Spread (m)				Height of Crown Clearance (m)	Age Class	Physiological Condition	Structural Condition	BS5837 Category	RPA Radius (m)	Root Protection Area (m2)	Veteran Tree Development Offset (m)
				N	E	S	W								
T1	English Oak	14m	1550	9.00	5.00	9.50	10.00	5.00	Veteran	Good	Good	A1.2.3	15.0	707	23.25
T2	English Oak	13m	990	8.25	9.50	8.25	7.50	4.50	Mature	Good	Good	B1.2	11.9	443	n/a
T3	English Oak	11m	880	6.00	7.25	6.25	6.75	4.50	Mature	Good	Good	B1.2	10.6	350	n/a
T4	Common Alder	8m	2x 225	4.00	4.00	4.00	4.00	3.50	Early Mature	Good	Fair	C1.2	3.8	45	n/a
T5	English Oak	13m	800	9.75	9.75	9.75	9.75	4.75	Mature	Fair	Good	B1.2	9.6	289	n/a
T6	English Oak	17m	1200	9.00 into site				6.5 site	Veteran	Good	Good	A1.2.3	14.4	651	18
T7	English Oak	17m	1200	11.00				2.75 site	Veteran	Good	Good	A1.2.3	14.4	651	18
T8	English Oak	18m	2x 850	10.00				4.50	Veteran	Good	Good	A1.2.3	14.4	651	18
T9	Ash	15m	675#	5.50				7.00 site	Mature	Fair	Fair	B2	8.1	206	n/a
T10	English Oak	16m	1250+	9.25	11.75	10.00	8.00	4.75 site	Veteran	Good	Good	A1.2.3	15.0	707	18.75
T11	English Oak	14m	850	6.50	9.25	7.00	8.50	5.00 site	Mature	Good	Fair	B1.2	10.2	327	n/a
T12	Scots Pine	14m	780	5.00	8.75	5.00	4.00	8.00	Mature	Poor	Poor	C1.2	9.4	275	n/a
T13	English Oak	8m	350, 450	4.00	4.00	4.00	4.00	-	Dead	Dead	Dead	U	n/a	n/a	n/a
T14	English Oak	12m	1250+	6.00	16.00	12.00	11.75	5.00	Veteran	Fair	Fair	A1.2.3	15.0	707	18.75
T15	English Oak	13m	800	9.00	7.00	8.00	8.25	5.00	Mature	Fair	Fair	B1.2	9.6	289	n/a
T16	English Oak	14m	990	10.00	10.00	11.00	10.75	5.00	Mature	Good	Good	A1.2	11.9	443	n/a
T17	English Oak	15m	850	8.00	4.50	11.25	9.50	5.00	Mature	Good	Fair	B1.2	10.2	327	n/a
T18	Ash	15m	450, 350, 300, 500	4.00	6.25	8.00	4.50	8.00	Mature	Fair	Poor	B2	9.8	302	n/a
T19	Field Maple	10m	3x 500	8.25	7.40	6.00	4.00	1.50	Veteran	Good	Fair	A1.2.3	10.4	340	13
T20	Now T230														
T21	English Oak	14m	980	10.00	10.00	10.00	10.00	6.00	Mature	Fair	Fair	B1.2	11.8	434	n/a
T22	English Oak	12m	780	8.00	9.50	7.00	3.00	2.75	Mature	Fair	Fair	B1.2	9.4	275	n/a
T23	English Oak	13m	750	7.00	7.00	7.00	7.00	1.50	Mature	Good	Good	B1.2	9.0	254	n/a
T24	English Oak	15m	1250+	9.00	8.50	11.00	13.00	4.50	Veteran	Fair	Fair	A1.2.3	15.0	707	18.75
T25	Hawthorn	5m	6x 180	3.25	3.50	2.75	3.50	1.00	Mature	Fair	Fair	C1.2	5.3	88	n/a
T26	English Oak	17m	900	8.00	8.00	8.00	8.00	5.50 site	Mature	Good	Good	A1.2	10.8	366	n/a

Tree Number	Common Species Name	Height (m)	Trunk Diameter (mm)	Crown Spread (m)				Height of Crown Clearance (m)	Age Class	Physiological Condition	Structural Condition	BS5837 Category	RPA Radius (m)	Root Protection Area (m2)	Veteran Tree Development Offset (m)
				N	E	S	W								
T27	English Oak	13m	1000	10.75	10.75	10.75	10.75	2.50	Mature	Fair	Good	A1.2	12.0	452	n/a
T28	English Oak	11m	800	7.00	7.25	8.00	6.00	4.00	Mature	Fair	Fair	B1.2	9.6	289	n/a
T29	English Oak	14m	1150	9.00	8.50	10.00	8.00	5.00 site (N)	Mature	Fair	Fair	B1.2	13.8	598	n/a
T30	English Oak	7m	300	4.00	4.00	4.00	4.00	4.00	Semi Mature	Good	Fair	C1.2	3.6	41	n/a
T31	Ash	8m	13x 250 ave	8.25	6.00	7.50	5.00	1.50	Mature	Fair	Fair	B2	10.8	366	n/a
T32	Holly	6m	3x 200	2.00	2.00	2.00	2.00	0.00	Mature	Poor	Poor	C1.2	4.2	55	n/a
T33	English Oak	9m	650	6.00	4.75	8.25	8.75	4.00 (S)	Mature	Fair	Fair	B2	7.8	191	n/a
T34	Field Maple	8m	425, 380	8.00	4.75	4.50	3.00	4.00 (S)	Mature	Fair	Fair	B2	6.8	145	n/a
T35	English Oak	8m	500	6.75	7.25	6.50	4.50	4.50 (S)	Mature	Fair	Fair	B2	6.0	113	n/a
T36	English Oak	13m	1250+	6.75	9.25	8.25	8.25	4.00	Veteran	Fair	Good	A1.2.3	15.0	707	18.75
T37	English Oak	11m	1250+	9.50	6.00	6.00	7.00	3.00	Veteran	Fair	Fair	A1.2.3	15.0	707	18.75
T38	Hazel	6m	400	5.00	5.00	5.00	5.00	1.00	Mature	Good	Fair	B2	4.8	72	n/a
T39	Oak	12m	800	6.50	8.00	8.50	5.50	3.00	Mature	Fair	Fair	B1.2	9.6	289	n/a
T40	English Oak	12m	1000	7.50	6.50	6.50	5.50	4.00	Veteran	Fair	Fair	A1.2.3	12.0	452	15
T41	English Oak	9m	575	7.50	7.00	5.00	5.00	4.50	Mature	Fair	Fair	B2	6.9	149	n/a
T42	English Oak	19m	1250+	11.00	11.00	11.00	11.00	4.00	Veteran	Good	Good	A1.2.3	15.0	707	18.75
T43	English Oak	15m	850	8.25	8.25	8.25	8.25	4.00	Mature	Fair	Good	A1.2	10.2	327	n/a
T44	English Oak	15m	1000	7.00	8.75	9.00	8.00	5.00	Veteran	Good	Good	A1.2.3	12.0	452	15
T45	English Oak	14m	980	10.00	8.00	10.00	8.00	5.00	Mature	Fair	Good	A2	11.8	434	n/a
T46	English Oak	15m	1300	7.50	8.25	9.00	8.00	5.00 (N)	Veteran	Good	Good	A1.2.3	15.0	707	19.5
T47	English Oak	11m	800	8.00	7.00	7.00	7.00	4.00	Mature	Fair	Fair	B1.2	9.6	289	n/a
T48	English Oak	15m	1300	9.00	9.50	10.00	10.00	4.50 (N)	Mature	Poor	Poor	B2	15.0	707	n/a
T49	English Oak	15m	860	10.00	12.00	11.00	2.00	5.00 (S)	Mature	Fair	Poor	C1.2	10.3	334	n/a
T50	English Oak	14m	750	8.00	9.00	8.00	9.00	6.00 (S)	Mature	Fair	Fair	B1.2	9.0	254	n/a
T52	Stone Pine	6m	6x 200	4.50	4.50	4.50	4.50	1.50	Mature	Good	Good	B2	5.9	109	n/a
T53	Hawthorn								Removed.						
T54	Ash								Removed / collapsed.						
T55	Ash	8m	350	3.50	3.50	3.50	3.50	3.00 (S)	Mature	Poor	Poor	C1.2	4.2	55	n/a

Tree Number	Common Species Name	Height (m)	Trunk Diameter (mm)	Crown Spread (m)				Height of Crown Clearance (m)	Age Class	Physiological Condition	Structural Condition	BS5837 Category	RPA Radius (m)	Root Protection Area (m2)	Veteran Tree Development Offset (m)
				N	E	S	W								
T56	Common Alder	15m	750, 600	6.00	8.50	8.00	8.50	4.50 (F)	Mature	Fair	Fair	B1.2	11.5	415	n/a
T57	Ash	17m	650	8.00	4.00	3.00	3.00	8.00 (F)	Mature	Poor	Poor	C1.2	7.8	191	n/a
T58	English Oak	18m	1250+	12.00	10.50	11.00	10.00	4m	Veteran	Good	Good	A1.2.3	15.0	707	18.75
T59	English Oak n	10m	500	5.50	5.00	3.00	3.00	4.00	Mature	Fair	Fair	B2	6.0	113	n/a
T60	Hawthorn	5m	250	2.00	2.00	2.00	2.00	2.00	Mature	Fair	Fair	C1.2	3.0	28	n/a
T61	English Oak								Felled.						
T62	Ash	9m	200, 300	6.00	6.00	6.00	6.00	4.00	Mature	Fair	Fair	B2	4.3	58	n/a
T63	English Oak	11m	500	5.00	5.00	5.00	5.00	4.00	Mature	Fair	Fair	B2	6.0	113	n/a
T64	English Oak	12m	680	6.00	8.00	10.00	10.00	5.00	Mature	Good	Fair	B1.2	8.2	209	n/a
T65	English Oak	12m	1150	6.50	7.75	8.50	7.75	5.00 (N)	Mature	Fair	Fair	B2.3	13.8	598	n/a
T66	English Oak	14m	930	7.75	7.00	8.25	6.00	5.00, 5.00	Mature	Good	Fair	B1.2	11.2	391	n/a
T67	English Oak	16m	1200	11.00	10.50	11.00	7.50	2.00 tips	Veteran	Good	Good	A1.2.3	14.4	651	18
T68	English Oak	15m	1200	5.25	12.50	12.00	11.00	8.00 (N)	Veteran	Fair	Poor	A3	14.4	651	18
T69	Ash	14m	650	11.50	2.00	2.00	11.50	4.50 (N)	Mature	Poor	Poor	U	n/a	n/a	n/a
T70	English Oak	13m	750	5.00	2.50	10.00	11.00	4.00 (N)	Mature	Fair	Poor	B2	9.0	254	n/a
T71	Weeping Willow	12m	775	4.75	5.00	8.25	6.50	0.50 tips	Mature	Good	Fair	B1.2	9.3	272	n/a
T72	English Oak	14m	1150	11.00	10.00	10.50	8.75	5.00, 1.50	Veteran	Good	Good	A1.2.3	13.8	598	17.25
T73	Silver Birch	9m	320	4.75	4.75	4.75	4.75	1.25	Mature	Good	Good	B1.2	3.8	46	n/a
T74	Pear	11m	750	7.00	7.00	7.00	6.00	2.75	Mature	Good	Good	B1.2	9.0	254	n/a
T75	English Oak	13m	1100	8.00	10.75	10.75	10.75	3.00	Mature	Good	Good	A1.2	13.2	547	n/a
T76	English Oak	14m	1060	4.00	8.00	10.00	10.50	3.00	Mature	Fair	Fair	B1.2	12.7	508	n/a
T77	English Oak	15m	1040	9.25	10.50	4.00	11.50	3.00	Mature	Poor	Fair	B2	12.5	489	n/a
T78	Sycamore	15m	890	9.00	10.00	9.00	9.50	4.00	Mature	Fair	Good	B1.2	10.7	358	n/a
T79	English Oak	17m	1600	10.00	6.00	8.00	8.00	6.00	Veteran	Fair	Good	A1.2.3	15.0	707	24
T80	English Oak	12m	540	6.00	4.00	3.00	6.00	7.50	Mature	Poor	Fair	C1	6.5	132	n/a
T81	English Oak	16m	900	7.00	8.00	8.00	9.00	4.50	Mature	Fair	Fair	A1.2	10.8	366	n/a
T82	Field Maple	6m	300#	5.00	5.00	5.00	5.00	3.00	Mature	Fair	Fair	B2	3.6	41	n/a
T83	English Oak	12m	350	4.00	3.00	6.00	6.00	4.50	Early Mature	Fair	Fair	B2	4.2	55	n/a

Tree Number	Common Species Name	Height (m)	Trunk Diameter (mm)	Crown Spread (m)				Height of Crown Clearance (m)	Age Class	Physiological Condition	Structural Condition	BS5837 Category	RPA Radius (m)	Root Protection Area (m2)	Veteran Tree Development Offset (m)
				N	E	S	W								
T84	Horse Chestnut	9m	750	7.00	6.00	4.00	6.00	3.00	Mature	Good	Fair	B1.2	9.0	254	n/a
T85	English Oak	12m	650, 500	7.75	7.00#	7.00#	9.00	4.00	Mature	Good	Fair	B1.2	9.8	302	n/a
T86	English Oak	9m	300, 400	7.00	6.00	5.00	5.00	4.50	Early Mature	Good	Good	B2	6.0	113	n/a
T87	Common Alder	12m	420	4.00	4.00	4.00	4.00	3.00	Mature	Dead	Poor	U	5.0	80	n/a
T88	Common Alder	12m	310	3.00	2.00	3.00	2.00	2.00	Mature	poor	Fair	U	3.7	43	n/a
T89	Common Alder	13m	330	3.50	0.00	3.50	3.00	3.00	Mature	Fair	Fair	C2	4.0	49	n/a
T90	Common Alder	15m	280	2.00	2.00	2.00	1.00	7.00	Early Mature	Fair	Poor	C2	3.4	35	n/a
T91	Common Alder	14m	377	5.00	1.50	3.00	4.00	3.00	Mature	Poor	Poor	U	4.5	64	n/a
T92	Common Alder	15m	210	0.00	3.00	5.00	2.00	2.00	Early Mature	Fair	Poor	C2	2.5	20	n/a
T93	Common Alder	15m	440	6.00	4.00	2.00	3.00	4.00	mature	Poor	Fair	U	5.3	88	n/a
T94	Ash	13m	350	4.00	3.00	2.00	3.00	2.00	Mature	Poor	Fair	U	4.2	55	n/a
T95	Common Alder	14m	320	2.00	5.00	4.00	3.00	4.00	Mature	Poor	Poor	U	3.8	46	n/a
T96	Common Alder	14m	412	3.00	4.00	4.00	5.00	4.00	Mature	Poor	Fair	C2	4.9	77	n/a
T97	Ash	12m	335	4.00	3.00	4.00	2.00	3.00	Early Mature	Fair	Fair	C1.2	4.0	51	n/a
T98	Common Alder	15m	734	7.00	6.00	6.00	5.00	3.00	Mature	Fair	Fair	B2	8.8	244	n/a
T99	English Oak	14m	520	7.00	4.00	6.00	6.00	3.00	Mature	Fair	Fair	B2	6.2	122	n/a
T100	English Oak	16m	680	8.00	8.00	6.00	9.00	3.00	Mature	Good	Good	B2	8.2	209	n/a
T101	English Oak	10m	660	5.00	5.00	5.00	5.00	2.00	Dead	Dead	Dead	U	7.9	197	n/a
T102	English Oak	15m	610	6.00	7.00	3.00	6.00	2.00	Mature	Fair	Fair	B2	7.3	168	n/a
T103	English Oak	15m	630	5.00	5.00	6.00	6.00	2.00	Mature	Fair	Good	B2	7.6	179	n/a
T104	English Oak	14m	630	7.00	8.00	8.00	7.00	2.00	Mature	Fair	Fair	B2	7.6	179	n/a
T105	English Oak	13m	590	6.00	7.00	6.00	8.00	3.00	Mature	Fair	Good	B2	7.1	157	n/a
T106	English Oak	12m	360	5.00	6.00	6.00	6.00	3.00	Early Mature	Fair	Fair	B2	4.3	59	n/a
T107	English Oak	13m	620	7.00	4.00	6.00	8.00	3.00	Mature	Fair	Good	B2	7.4	174	n/a
T108	English Oak	13m	510	6.00	7.00	5.00	6.00	2.00	Early Mature	Fair	Fair	B2	6.1	118	n/a
T109	English Oak	17m	600	7.00	7.00	7.00	7.00	4.00	Mature	Good	Fair	B2	7.2	163	n/a
T110	English Oak	16m	460	7.00	6.00	6.00	5.00	2.00	Mature	Good	Fair	B2	5.5	96	n/a
T111	English Oak	17m	770	9.00	7.00	9.00	9.00	3.00	Mature	Good	Fair	A.2	9.2	268	n/a

Tree Number	Common Species Name	Height (m)	Trunk Diameter (mm)	Crown Spread (m)				Height of Crown Clearance (m)	Age Class	Physiological Condition	Structural Condition	BS5837 Category	RPA Radius (m)	Root Protection Area (m2)	Veteran Tree Development Offset (m)
				N	E	S	W								
T112	beech	19m	850	9.00	7.00	8.00	7.00	2.00	Mature	Good	Good	A.2	10.2	327	n/a
T113	English Oak	18m	710	9.00	10.00	8.00	6.00	3.00	Mature	Good	Good	A.2	8.5	228	n/a
T114	goat willow	12m	350	10.00	10.00	10.00	10.00	0.00	Mature	Collapsed	Poor	U	4.2	55	n/a
T115	goat willow	4m	360	6.00	6.00	6.00	6.00	0.00	Mature	Collapsed	Poor	U	4.3	59	n/a
T116	Goat Willow	6m	230	4.00	5.00	3.00	4.00	1.50	Mature	Fair	Poor	C2	2.8	24	n/a
T117	English Oak	8m	310	3.50	3.50	3.50	3.50	3.00	Early Mature	Fair	Fair	C2	3.7	43	n/a
T118	English Oak	9m	260	2.50	2.50	2.50	2.50	3.00	Early Mature	Fair	Good	C2	3.1	31	n/a
T119	English Oak	6m	180	2.00	2.00	2.00	2.00	2.00	Semi Mature	Good	Fair	C2	2.2	15	n/a
T120	Goat Willow	7m	190	4.00	4.00	4.00	4.00	1.00	Mature	Good	Fair	C2	2.3	16	n/a
T121	Goat Willow	7m	170	3.50	3.50	3.50	3.50	2.00	Early Mature	Good	Fair	C2	2.0	13	n/a
T122	Fraxinus excelsior (Ash)	14m	340	6.50	4.00	2.00	5.00	4.00	Mature	Good	Fair	B2	4.1	52	n/a
T123	Fraxinus excelsior (Ash)	13m	440	8.00	2.00	3.00	5.00	3.00	Mature	Fair	Poor	C2	5.3	88	n/a
T124	Fraxinus excelsior (Ash)	14m	380	8.50	4.00	4.00	4.00	3.00	Mature	Good	Fair	C2	4.6	65	n/a
T125	Quercus robur (Common Oak)	15m	360	8.00	5.00	2.00	5.00	4.00	Mature	Fair	Fair	B2	4.3	59	n/a
T126	Quercus robur (Common Oak)	15m	430	8.00	5.00	2.00	5.00	3.00	Mature	Fair	Fair	B2	5.2	84	n/a
T127	Quercus robur (Common Oak)	12m	424	7.00	4.00	3.50	3.00	3.00	Mature	Fair	Fair	C2	5.1	81	n/a
T128	Quercus robur (Common Oak)	13m	230	4.00	3.00	3.00	3.00	3.00	Early Mature	Poor	Fair	U	2.8	24	n/a
T129	Quercus robur (Common Oak)	12m	240	3.50	3.00	3.50	2.00	4.00	Early Mature	Good	Fair	C2	2.9	26	n/a
T130	Quercus robur (Common Oak)	13m	400	8.00	7.00	8.00	6.00	3.00	Mature	Good	Good	A2	4.8	72	n/a
T131	Quercus robur (Common Oak)	5m	650	3.50	3.50	3.50	3.50	2.00	Mature	Fair	Poor	C2	7.8	191	n/a
T132	Quercus robur (Common Oak)	14m	490	8.00	6.00	5.00	3.00	3.00	Mature	Fair	Fair	C2	5.9	109	n/a

Tree Number	Common Species Name	Height (m)	Trunk Diameter (mm)	Crown Spread (m)				Height of Crown Clearance (m)	Age Class	Physiological Condition	Structural Condition	BS5837 Category	RPA Radius (m)	Root Protection Area (m2)	Veteran Tree Development Offset (m)
				N	E	S	W								
T133	Quercus robur (Common Oak)	8m	550	5.00	5.00	5.00	5.00	3.00	Mature	Fair	Fair	C2	6.6	137	n/a
T134	Crataegus monogyna (Hawthorn)	4m	260	3.00	2.00	1.00	2.00	2.00	Mature	Poor	Fair	C2	3.1	31	n/a
T135	Quercus robur (Common Oak)	13m	780	8.00	8.00	8.00	6.50	3.00	Mature	Fair	Good	A2	9.4	275	n/a
T136	Quercus robur (Common Oak)	9m	400	4.00	2.00	4.00	6.00	2.00	Early Mature	Good	Fair	C2	4.8	72	n/a
T137	Quercus robur (Common Oak)	13m	510	7.00	7.00	7.00	5.00	3.00	Mature	Good	Fair	B2	6.1	118	n/a
T138	Quercus robur (Common Oak)	13m	420	5.50	5.50	5.50	5.50	2.00	Early Mature	Fair	Fair	C2	5.0	80	n/a
T139	Quercus robur (Common Oak)	13m	510	5.50	5.50	5.50	6.00	2.00	Early Mature	Fair	Fair	B2	6.1	118	n/a
T140	Fraxinus excelsior (Ash)	12m	453	4.00	3.00	4.50	4.50	3.00	Early Mature	Poor	Poor	C2	5.4	93	n/a
T141	Fraxinus excelsior (Ash)	12m	480	4.00	3.00	4.50	4.50	3.00	Early Mature	Poor	Poor	C2	5.8	104	n/a
T142	Quercus robur (Common Oak)	15m	700	8.00	8.00	8.00	8.00	4.00	Mature	Fair	Fair	B2	8.4	222	n/a
T143	Prunus 'Kanzan' (Pink Cherry)	3m	300	2.00	2.00	2.00	2.00	0.00	Mature	Poor	Poor	U	3.6	41	n/a
T144	Fraxinus excelsior (Ash)	5m	127	2.00	2.00	2.00	3.00	2.00	Semi Mature	Fair	Poor	C2	1.5	7	n/a
T145	Fraxinus excelsior (Ash)	10m	364	3.00	4.00	5.00	4.00	4.00	Mature	Fair	Poor	C2	4.4	60	n/a
T146	Betula pendula Youngii (Silver Birch)	8m	300	3.00	3.00	3.00	3.00	2.00	Mature	Good	Poor	C2	3.6	41	n/a
T147	Quercus robur (Common Oak)	12m	367	4.00	4.00	4.00	4.00	0.00	Mature	Fair	Fair	C2	4.4	61	n/a
T148	Fraxinus excelsior (Ash)	8m	173	3.00	1.00	3.00	3.00	3.00	Early Mature	Poor	Poor	U	2.1	14	n/a
T149	Wild cherry	12	320	2.00	3.75	5.50	4.00	2.00	Early Mature	Good	Good	B2	3.8	46	n/a

Tree Number	Common Species Name	Height (m)	Trunk Diameter (mm)	Crown Spread (m)				Height of Crown Clearance (m)	Age Class	Physiological Condition	Structural Condition	BS5837 Category	RPA Radius (m)	Root Protection Area (m2)	Veteran Tree Development Offset (m)
				N	E	S	W								
T150	Goat Willow	10	250		3.00			3.00	Early Mature	Fair	Fair	C2	3.0	28	n/a
T151	Ash	9	275, 200	6.00	1.00	5.00	2.00	2.50	Early Mature	Poor	Fair	C1.2	4.1	53	n/a
T152	Goat Willow	7	350	1.00	3.00	4.75	2.00	2.50	Early Mature	Good	Fair	C2	4.2	55	n/a
T153	Cherry	8	225	4.00	2.50	1.00	2.00	5.00	Semi mature	Fair	Poor	C1.2	2.7	23	n/a
T154	Goat willow	11	3 x 550	9.00	9.00	7.75	4.50	1.00	Mature	Good	Fair	B2	11.4	408	n/a
T155	Wild cherry	8	225	2.00	4.00	3.25	1.00	3.00	Semi mature	Good	Fair	C2	2.7	23	n/a
T156	Ash	11	430	4.00	6.50	6.75	4.00	4.00	Early Mature	Fair	Fair	B2	5.2	84	n/a
T157	Ash	11	300	2.00	2.00	6.00	5.00	4.00	Early Mature	Fair	Fair	C2	3.6	41	n/a
T158	English oak	8	1100	3.00	4.75	3.50	3.50	3.00	Veteran	Fair	Fair	A3	13.2	547	n/a
T159	Ash	5	5 x 80		3.75			2.50	Semi mature	Fair	Fair	C2	2.1	14	n/a
T160	English oak	18	950	7.50	7.00	7.00	6.00	2.00	Mature	Good	Good	A1.2	11.4	408	n/a
T161	English oak	16	620	3.00	7.00	7.00	4.00	4.00	Mature	Fair	Fair	B2	7.4	174	n/a

Tree Number	Common Species Name	Height (m)	Trunk Diameter (mm)	Crown Spread (m)				Height of Crown Clearance (m)	Age Class	Physiological Condition	Structural Condition	BS5837 Category	RPA Radius (m)	Root Protection Area (m2)	Veteran Tree Development Offset (m)
				N	E	S	W								
T162	English oak	16	1120	10.50	7.75	4.00	8.75	2.00	Mature	Good	Fair	B1.2	13.4	567	n/a
T163	English oak	6	200		2.50			1.00	Young	Good	Good	C2	2.4	18	n/a
T164	English oak	3	80		1.50			0.50	Young	Good	Fair	C2	1.0	3	n/a
T165	Elm	3	80		1.50			0.50	Semi mature	Poor	Poor	C2	1.0	3	n/a
T166	Goat willow	6	6 x 120	3.00	1.00	5.50	4.50	0.50	Early Mature	Good	Fair	C2	3.5	38	n/a
T167	Goat willow	5	220 x 2	4.00	1.50	4.50	4.00	0.50	Early Mature	Good	Fair	C2	3.7	43	n/a
T168	Ash	3	80		1.00			0.50	Young	Poor	Poor	U	1.0	3	n/a
T169	Holly	4	230		1.75			0.50	Early mature	Fair	Fair	C2	2.8	24	n/a
T170	English oak	20	700	10.00	5.00	5.00	3.00	4.50	Mature	Good	Good	B1.2	8.4	222	n/a
T171	English oak	18	500, 480	8.50	6.00	6.00	10.50	5.00	Mature	Good	Fair	B1.2	8.3	216	n/a
T172	English oak	18	400, 300	7.50	4.00	4.00	4.00	4.00	Early mature	Good	Fair	B2	6.0	113	n/a
T173	English oak	18	475	8.75	6.00	3.00	6.00	4.00	Early mature	Good	Fair	B2	5.7	102	n/a

Tree Number	Common Species Name	Height (m)	Trunk Diameter (mm)	Crown Spread (m)				Height of Crown Clearance (m)	Age Class	Physiological Condition	Structural Condition	BS5837 Category	RPA Radius (m)	Root Protection Area (m2)	Veteran Tree Development Offset (m)
				N	E	S	W								
T174	English oak	16	525	9.50	7.00	4.00	4.00	4.50	Mature	Good	Good	B1.2	6.3	125	n/a
T175	English oak	18	650	10.50	5.00	4.00	8.00	5.00	Mature	Good	Good	B1.2	7.8	191	n/a
T176	Ash	15	400	4.75	3.00	6.00	7.00	8.00	Mature	Poor	Poor	U	4.8	72	n/a
T177	English oak	20	850	9.50	8.00	6.00	6.00	7.00	Mature	Good	Good	B1.2	10.2	327	n/a
T178	English oak	16	3 x 280	7.00	4.00	3.00	2.00	5.00	Early mature	Good	Fair	B2	5.8	106	n/a
T179	Ash	18	650	8.75	7.50	7.00	7.00	5.00	Mature	Fair	Fair	B2	7.8	191	n/a
T180	English oak	18	580	10.00	5.00	4.00	6.75	4.50	Mature	Good	Good	B1.2	7.0	152	n/a
T181	Ash	17	520, 480	8.50	8.50	7.00	8.00	5.00	Mature	Fair	Fair	B2	8.5	227	n/a
T182	English oak	17	800	10.00	10.00	7.00	9.75	5.00	Mature	Good	Good	A1.2	9.6	289	n/a
T183	English oak	18	660	10.00	8.00	5.00	10.00	4.50	Mature	Good	Good	B1.2	7.9	197	n/a
T184	English oak	18	500, 600	7.25	10.00	5.00	10.00	5.00	Mature	Good	Fair	B2	9.4	277	n/a
T185	Hazel	4	250	6.50	2.50	3.00	6.50	2.50	Mature	Good	Good	C2	3.0	28	n/a

Tree Number	Common Species Name	Height (m)	Trunk Diameter (mm)	Crown Spread (m)				Height of Crown Clearance (m)	Age Class	Physiological Condition	Structural Condition	BS5837 Category	RPA Radius (m)	Root Protection Area (m2)	Veteran Tree Development Offset (m)
				N	E	S	W								
T186	English oak	12	600	8.25	8.00	6.00	8.50	5.00	Mature	Good	Good	B1.2	7.2	163	n/a
T187	English oak	15	900	7.25	10.00	7.00	8.50	5.00	Mature	Good	Good	A2	10.8	366	n/a
T188	English oak	13	580	3.00	6.75	5.00	7.00	2.00	Mature	Good	Good	B1.2	7.0	152	n/a
T189	English oak	14	580	4.75	6.00	3.75	7.00	2.50	Mature	Good	Good	B1.2	7.0	152	n/a
T190	English oak	12	800	2.00	6.00	6.00	8.00	3.00	Mature	Good	Good	B2	9.6	289	n/a
T191	English oak	13	400 x 2	3.00	3.00	4.00	4.50	6.75	Mature	Poor	Fair	C1	6.8	145	n/a
T192	English oak	12	800	6.00	6.00	4.50	7.50	4.00	Mature	Good	Good	B1.2	9.6	289	n/a
T193	English oak	20	980	4.50	9.00	8.75	8.75	4.00	Mature	Good	Good	A1.2	11.8	434	n/a
T194	English oak	20	680	4.00	7.50	1.00	9.00	5.00	Mature	Good	Fair	B2	8.2	209	n/a
T195	English oak	16	450 x 2	4.00	9.75	4.00	4.00	4.00	Mature	Good	Fair	B2	7.6	181	n/a
T196	Ash	18	300, 400 x 2	3.00	6.00	4.00	5.00	8.00	Mature	Poor	Poor	U	7.7	186	n/a
T197	English oak	18	1100	2.50	8.75	7.00	9.50	4.00	Mature	Good	Good	A1.2	13.2	547	n/a

Tree Number	Common Species Name	Height (m)	Trunk Diameter (mm)	Crown Spread (m)				Height of Crown Clearance (m)	Age Class	Physiological Condition	Structural Condition	BS5837 Category	RPA Radius (m)	Root Protection Area (m2)	Veteran Tree Development Offset (m)
				N	E	S	W								
T198	English oak	20	1200	8.00	10.75	7.00	10.50	4.00	Mature	Good	Good	A1.2	14.4	651	n/a
T199	Ash	17	650	7.00	9.50	6.50	5.00	7.00	Mature	Poor	Fair	C1	7.8	191	n/a
T200	English oak	9	650	8.00	2.50	1.50	7.50	4.00	Mature	Good	Fair	B2	7.8	191	n/a
T201	English oak	9	760	5.80	8.00	2.00	5.50	3.50	Mature	Good	Fair	B2	9.1	261	n/a
T202	English oak	22	1300	7.00	9.00	10.00	10.00	5.00	Mature	Good	Good	A1.2	15.6	764	n/a
T203	Ash	18	640	8.00	8.50	5.00	7.00	5.00	Mature	Fair	Fair	B2	7.7	185	n/a
T204	Ash	18	400, 300	8.00	8.00	3.00	5.00	5.00	Mature	Fair	Poor	C1	6.0	113	n/a
T205	Hawthorn	5	175		2.50			3.00	Mature	Poor	Fair	C1.2	2.1	14	n/a
T206	English oak	18	1100	8.25	8.00	7.00	8.00	5.00	Mature	Good	Good	A1.2	13.2	547	n/a
T207	Ash	14	580	5.00	3.00	6.00	4.00	4.00	Mature	Fair	Good	B2	7.0	152	n/a
T208	English oak	10	870	5.50	4.75	4.00	4.00	3.75	Matue	Good	Fair	B2	10.4	342	n/a
T209	Field maple	7	400		5.00			2.00	Mature	Good	Good	B2	4.8	72	n/a

Tree Number	Common Species Name	Height (m)	Trunk Diameter (mm)	Crown Spread (m)				Height of Crown Clearance (m)	Age Class	Physiological Condition	Structural Condition	BS5837 Category	RPA Radius (m)	Root Protection Area (m2)	Veteran Tree Development Offset (m)
				N	E	S	W								
T210	English oak	11	1000	9.50	6.00	6.00	8.50	2.75	Mature	Good	Good	A1.2	12.0	452	n/a
T211	Ash	13	250, 220	6.50	4.00	4.00	5.00	4.00	Early mature	Fair	Fair	C1	4.0	50	n/a
T212	English oak	14	480	3.00	4.00	6.50	3.00	2.50	Mature	Good	Fair	B2	5.8	104	n/a
T213	Hawthorn	4	120		1.50			1.00	Mature	Fair	Fair	C2	1.4	7	n/a
T214	Ash	15	500	9.75	9.50	2.00	8.00	2.00	Mature	Fair	Fair	B2	6.0	113	n/a
T215	English oak	10	300, 400	7.00	8.00	4.00	1.00	1.50	Mature	Good	Fair	B2	6.0	113	n/a
T216	English oak	17	875	6.50	7.00	8.00	9.00	1.50	Mature	Good	Good	B1.2	10.5	346	n/a
T217	Field maple	5	200 x 4	6.50	4.00	3.00	4.00	2.50	Mature	Fair	Fair	B2	4.8	72	n/a
T218	English oak	9	500	3.00	4.50	6.50	4.50	4.00	Mature	Good	Fair	B2	6.0	113	n/a
T219	Goat willow	6	400	6.00	6.50	4.00	2.00	0.50	Mature	Good	Fair	B2	4.8	72	n/a
T220	Field maple	8	6 x 200	5.00	2.00	4.00	4.50	2.00	Mature	Good	Good	B2	5.9	109	n/a
T221	Field maple	8	5 x 150	5.00	1.50	5.00	1.50	2.50	Mature	Good	Fair	B2	4.0	50	n/a

Tree Number	Common Species Name	Height (m)	Trunk Diameter (mm)	Crown Spread (m)				Height of Crown Clearance (m)	Age Class	Physiological Condition	Structural Condition	BS5837 Category	RPA Radius (m)	Root Protection Area (m2)	Veteran Tree Development Offset (m)
				N	E	S	W								
T222	English oak	16	860	9.00	7.00	8.00	7.00	1.75	Mature	Good	Good	A1.2	10.3	334	n/a
T223	Ash	18	2 x 570	8.25	10.00	8.00	6.00	8.00	Mature	Poor	Fair	U	9.7	295	n/a
T224	English oak	13	800	9.00	6.75	7.00	4.50	4.00	Mature	Good	Good	A2	9.6	289	n/a
T225	English oak	14	500	8.00	3.00	8.00	7.25	1.50	Mature	Good	Good	A2	6.0	113	n/a
T226	English oak	14	650, 300	2.00	5.00	10.00	7.00	5.00	Mature	Good	Fair	A2	8.6	232	n/a
T227	English oak	18	800, 450	11.25	9.00	8.00	7.00	2.50	Mature	Good	Fair	A2	11.0	380	n/a
T228	Field maple	8	350, 200	4.00	3.00	3.00	1.50	1.50	Mature	Good	Fair	B2	4.8	72	n/a
T229	English oak	8	350		4.00			4.00	Early mature	Good	Good	B1.2	4.2	55	n/a
T230	English oak	20	800, 1100	11.00	10.00	11.00	11.50	2.50	Veteran	Good	Good	A1.2	15.0	707	18.75
T231	Ash	14	650	6.50	7.00	8.00	6.50	6.00	Mature	Poor	Poor	U	7.8	191	n/a
T232	English oak	11	450	5.00	6.00	5.00	5.25	4.00	Mature	Good	Good	B2	5.4	92	n/a
T233	Ash	13	400	6.00	2.00	5.00	6.00	3.00	Early mature	Poor	Poor	C1	4.8	72	n/a

Tree Number	Common Species Name	Height (m)	Trunk Diameter (mm)	Crown Spread (m)				Height of Crown Clearance (m)	Age Class	Physiological Condition	Structural Condition	BS5837 Category	RPA Radius (m)	Root Protection Area (m2)	Veteran Tree Development Offset (m)
				N	E	S	W								
T234	English oak	15	600	8.00	7.00	8.00	5.00	3.00	Mature	Good	Good	B1.2	7.2	163	n/a
T235	English oak	15	500	8.00	6.00	4.00	8.00	4.00	Mature	Good	Good	B1.2	6.0	113	n/a
T236	Ash	13	350, 200		5.50			4.00	Early mature	Fair	Fair	C1	4.8	72	n/a
T237	English oak	13	480	6.00	5.00	5.00	8.00	2.75	Early mature	Good	Good	B1.2	5.8	104	n/a
T238	English oak	15	800	9.00	5.00	6.00	8.75	3.00	Mature	Good	Fair	B1.2	9.6	289	n/a
T239	English oak	6	275	5.00	6.00	1.00	2.00	3.00	Early mature	Fair	Fair	C1	3.3	34	n/a
T240	Ash	10	200, 100	4.00	3.00	2.00	3.50	4.00	Early mature	Poor	Poor	U	N/A	N/A	n/a
T241	Crack willow	19	1200	6.00	8.00	12.00	5.00	0.00	Mature	Fair	Poor	U	14.4	651	n/a
T242	English oak	17	880	6.00	8.00	8.00	7.50	6.00	Mature	Good	Good	A2	10.6	350	n/a
T243	English oak	17	450, 500	4.00	7.00	6.00	8.00	4.00	Mature	Fair	Fair	B2	8.1	206	n/a
T244	Ash	15	480	8.00	7.25	6.00	5.00	8.00	Mature	Fair	Fair	C1	5.8	104	n/a
T245	English oak	20	900	8.00	8.25	8.00	9.00	5.00	Mature	Good	Good	A2	10.8	366	n/a

Tree Number	Common Species Name	Height (m)	Trunk Diameter (mm)	Crown Spread (m)				Height of Crown Clearance (m)	Age Class	Physiological Condition	Structural Condition	BS5837 Category	RPA Radius (m)	Root Protection Area (m2)	Veteran Tree Development Offset (m)
				N	E	S	W								
T246	English oak	14	650	4.00	5.75	8.50	9.00	2.00	Mature	Good	Fair	B1.2	7.8	191	n/a
T247	English oak	13	450	2.00	6.00	4.00	8.25	2.00	Mature	Good	Good	B2	5.4	92	n/a
T248	English oak	16	780	3.00	11.00	6.00	11.75	2.00	Mature	Good	Good	A2	9.4	275	n/a
T249	English oak	16	700	4.00	8.00	8.00	8.00	4.00	Mature	Good	Fair	A2	8.4	222	n/a
T250	English oak	10	500	3.00	7.75	7.00	3.00	4.00	Mature	Good	Fair	B2	6.0	113	n/a
T251	English oak	11	320	2.00	6.00	6.00	6.00	4.00	Early mature	Good	Good	B2	3.8	46	n/a
T252	English oak	18	900	10.00	8.00	9.00	8.00	4.00	Mature	Good	Good	A2	10.8	366	n/a
T253	Ash	18	500 x 3, 400	9.25	8.50	6.00	9.00	4.00	Veteran	Fair	Fair	B2	11.4	408	14.3
T254	English oak	20	880	6.00	10.50	2.00	10.00	2.00	Veteran	Good	Good	A2	10.6	350	13.2
T255	English oak	20	1200	5.00	12.50	12.00	11.00	2.50	Veteran	Good	Good	A2	14.4	651	n/a
T256	Field maple	8	500	4.00	5.00	5.00	3.00	3.00	Mature	Good	Good	B2	6.0	113	n/a
T257	English oak	20	1100	11.00	9.50	6.00	9.00	5.00	Veteran	Good	Good	A1.2	13.2	547	16.5

Tree Number	Common Species Name	Height (m)	Trunk Diameter (mm)	Crown Spread (m)				Height of Crown Clearance (m)	Age Class	Physiological Condition	Structural Condition	BS5837 Category	RPA Radius (m)	Root Protection Area (m2)	Veteran Tree Development Offset (m)
				N	E	S	W								
T258	English oak	20	1100	4.00	13.50	17.00	12.00	4.00	Veteran	Good	Good	A1.2	13.2	547	16.5
T259	English oak	18	870	9.00	10.00	7.00	9.00	4.00	Mature	Good	Good	A2	10.4	342	n/a
T260	English oak	18	1000	8.00	8.25	7.00	9.00	2.75	Veteran	Good	Good	A1.2	12.0	452	15
T261	Ash	17	580	5.00	6.00	7.00	6.00	6.00	Mature	Poor	Poor	U	n/a	n/a	n/a
T262	Ash	17	490	2.00	3.00	6.00	7.00	4.00	Mature	Poor	Poor	U	n/a	n/a	n/a
T263	English oak	18	880	7.00	9.50	10.50	9.00	3.00	Mature	Good	Good	A1.2	10.6	350	n/a
T264	English oak	9	300	2.00	5.75	5.00	3.00	4.00	Early mature	Good	Fair	B2	3.6	41	n/a
T265	Ash	9	9 x 250	6.50	7.00	6.50	7.00	4.50	Mature	Fair	Fair	B2	9.0	254	n/a
T266	Ash, elm	8	3 x 175		5.00			4.00	Early mature	Fair	Fair	C2	3.6	41	n/a
T267	Field maple	7	10 x 200	5.00	4.00	3.00	5.00	4.00	Mature	Good	Fair	B2	7.6	181	n/a
T268	Field maple	7	2 x 200		3.00			3.00	Early Mature	Fair	Fair	C1	3.4	36	n/a
G1	English Oak x 3	11m	2x 600 max	10.00	7.00	8.00	5.50	5.00	Mature	Fair	Fair	B1.2	10.2	327	n/a

Tree Number	Common Species Name	Height (m)	Trunk Diameter (mm)	Crown Spread (m)				Height of Crown Clearance (m)	Age Class	Physiological Condition	Structural Condition	BS5837 Category	RPA Radius (m)	Root Protection Area (m2)	Veteran Tree Development Offset (m)
				N	E	S	W								
G2	English Oak, Ash, Hawthorn, Silver Birch, Lawson Cypress	11m max	500 max	6.00 max into site				3.00 site	Early Mature to Mature	Fair	Fair	C1.2/B2	6.0	113	n/a
G3	Common Alder, Ash, Hawthorn, Hazel	13m max	2x 400, 2x 600 max, 350 ave	6.25 ave				6.00	Mature	Poor to Good	Poor to Good	C1.2/B2	n/a	n/a	n/a
G4	English Oak, Common Alder	13m ave	1200 max 450 ave	11.00 max 8.00 ave				4.00 ave	Mature	Good	Fair	B1.2	n/a	n/a	n/a
G5	English Oak, Ash, Scots Pine	13m	900 max	8.00 ave				3.00 ave	Early Mature to Mature	Fair to Good	Fair to Good	B1.2	n/a	n/a	n/a
G6	English Oak x 3	11m max	875 max	9.25 max into site				4.00 site	Mature	Good	Fair to Good	B1.2	n/a	n/a	n/a
G8	English Oak, Field Maple	7m max	250 ave	4.00 ave				4.00	Early Mature	Fair	Fair	C1.2	n/a	n/a	n/a
G9	Leyland Cypress, Cherry	4m max	100 max	2.00 ave				0.00	Early Mature	Fair	Fair	C1.2	n/a	n/a	n/a
G10	Leyland Cypress, Goat Willow, Hawthorn, Cherry, Ornamental shrubs	4m	100	1.00				0.00	Early Mature	Fair	Fair	C1.2	n/a	n/a	n/a
G11	Field Maple x 2	8m	5x200 max	7.50 max				0.50	Mature	Fair	Fair	B2	n/a	n/a	n/a
G12	English Oak, Ash, understorey Hawthorn, Holly, Hazel	10m ave	400 max	3.50 ave				1.00 ave	Mature	Fair to Good	Fair to Good	B2	n/a	n/a	n/a
G13	Elm, Blackthorn, Hawthorn, Hazel	8m ave	200 ave	4.00 ave				1.00 ave	Young to Mature	Poor to Fair	Poor to Fair	C1.2	n/a	n/a	n/a
G14	Updated to individual trees														
G15	Updated to individual trees														
G16	Ash, Hazel, Blackthorn	7m	400 max	4.50				0.50	Mature	Good	Fair	B2	n/a	n/a	n/a
G17	Elm, Hawthorn, Blackthorn	8m ave	275 max	4.50 ave				2.50 ave	Early Mature	Poor to Fair	Poor to Fair	C1.2/B2	n/a	n/a	n/a
G18	Holly, Hawthorn, Hazel, Elm, Field maple	6m	200 ave	3.00 ave				1.00 ave	Mature	Fair to Good	Fair to Good	C1.2	n/a	n/a	n/a

Tree Number	Common Species Name	Height (m)	Trunk Diameter (mm)	Crown Spread (m)				Height of Crown Clearance (m)	Age Class	Physiological Condition	Structural Condition	BS5837 Category	RPA Radius (m)	Root Protection Area (m2)	Veteran Tree Development Offset (m)
				N	E	S	W								
G19	English Oak, Ash, Hawthorn, Hazel	6m	450 ave		6.00 ave			5.00 ave	Mature	Poor to Fair	Poor to Fair	C1.2/U	n/a	n/a	n/a
G20	Leyland Cypress, Raywood Ash, Yew, English Oak, Hazel, Holly, Hawthorn	8m ave	475 max 250 ave		4.00 ave			2.00 ave	Young to Mature	Fair	Fair	C1.2/B2	n/a	n/a	n/a
G21	Hazel, English Oak, Ash, Cherry	5m ave	475 max 250 ave		3.00 ave			1.00 ave	Early Mature to Mature	Fair	Fair	C1.2/B1.2	n/a	n/a	n/a
G22	English Oak	13m max	600 max		10.00 max			2.00 ave	Mature	Fair to Good	Fair to Good	B1.2	n/a	n/a	n/a
G22a	English Oak	17m	800	4.00	9.00	9.00	9.00	1.00 site	Mature	Good	Poor	B2	n/a	n/a	n/a
G23	English Oak x 3	4m	200 ave		3.00 ave			1.00 ave	Semi Mature	Fair	Fair	C1.2	n/a	n/a	n/a
G24	Understory Blackthorn, Hawthorn	6 max	150 ave		2.00			0.00	Early Mature to Mature	Fair	Fair	C2	n/a	n/a	n/a
G25	Goat Willow, Ash, Hawthorn, Blackthorn, Hazel, Elm	5m	150		3.00 ave			0.00	Young to Mature	Poor to Fair	Poor to Fair	C1.2	n/a	n/a	n/a
G26	Ash, Blackthorn	5m	200 max		2.5 ave			0.00	Mature	Fair	Fair	C2	n/a	n/a	n/a
G27	Blackthorn, Hazel, Elm, Hawthorn, Goat Willow, Holly	4m ave	100 ave		2.00 ave			0.00	Early Mature to Mature	Fair	Fair	C1.2	n/a	n/a	n/a
G28	Elm, Hawthorn, Hazel, Holly	8m ave	200 ave		2.50 ave			4.00 ave	Early Mature	Fair	Fair	C1.2	n/a	n/a	n/a
G29	Goat Willow	9m ave	400 max		5.00 ave			0.00	Mature	Fair	Poor	C1.2	n/a	n/a	n/a
G30	Goat Willow, English Oak, Ash, Hawthorn	12m	400 ave		5.00 ave			3.00 ave	Young to Mature	Poor to Fair	Poor to Fair	B2	n/a	n/a	n/a
G31	Raywood Ash, Silver Birch, English Oak, Ash, Goat Willow, Grey Poplar	14m ave	600 max 500 ave		6.00 ave			3.00 ave	Young to Mature	Poor to Fair	Poor to Fair	B2	n/a	n/a	n/a

Tree Number	Common Species Name	Height (m)	Trunk Diameter (mm)	Crown Spread (m)				Height of Crown Clearance (m)	Age Class	Physiological Condition	Structural Condition	BS5837 Category	RPA Radius (m)	Root Protection Area (m2)	Veteran Tree Development Offset (m)
				N	E	S	W								
G32	Norway Spruce, Sumac, Holly, Goat Willow, Apple, Laurel, Cherry, Rowan, Elm, Hazel, English Oak	6m ave	250 ave 270, 350 max			4.00 ave		1.00 ave	Young to Mature	Poor to Fair	Poor to Fair	C1.2	n/a	n/a	n/a
G33	English Oak, Ash, Goat Willow, understorey Hazel, Elm, Goat Willow	13m trees ave 8m understorey	see plan			6.00 ave		3.00 ave	Young to Veteran	Fair to Good	Fair to Good	C1.2 B2/B1.2 A1.2/A1.2.3	n/a	n/a	n/a
G34	English Oak, Hawthorn, Goat Willow	13m	475 max			6.50 ave		3.00 ave	Mature	Fair	Fair	B1.2	n/a	n/a	n/a
G35	English Oak, Holly, Hawthorn	3-4m	100-200			3.00 ave		0.00	Semi Mature	Fair	Fair	C1.2	n/a	n/a	n/a
G36	Blackthorn, English Oak, Hawthorn, Hazel	5m ave	75 ave			2.00 ave		0.00	Young to Early Mature	Fair	Fair	C1.2	n/a	n/a	n/a
G37	English Oak, Ash	14m ave	600 max			72.00 ave into site		3.00 site	Mature	Fair to Good	Fair to Good	B1.2	n/a	n/a	n/a
G38	English Oak, Ash, understorey	16m max	1380 max			11.50 max		4.00 ave	Early Mature to Mature	Poor to Good	Poor to Good	U/C1.2/B2/A2	n/a	n/a	n/a
G39	Alder, Ash, English Oak, Goat Willow	15m ave	850 max (trees) 300 (understorey)			3.00 ave (understorey) 8.00 ave (trees)		0.00 understorey 3.00 trees	Young to Mature	Fair	Fair	B1.2	n/a	n/a	n/a
G40	English Oak, Ash, understorey Hawthorn, Hazel	18m max	750 max			10.00 max (trees)		2.50 ave trees	Mature	Good	Fair	A1.2	n/a	n/a	n/a
G41	Norway Spruce	12m max	275			4.50 max		3.00 ave	Early Mature	Fair	Fair	B2	n/a	n/a	n/a
G42	Hawthorn, Ash, Goat Willow, Dogwood	7m ave	150 ave			3.00 ave		2.50	Early Mature	Fair	Fair	C1.2	n/a	n/a	n/a
G44	Fig, Cherry, various ornamentals	4m ave	150 ave			2.00 ave		2.00 ave	Early Mature	Good	Good	C1.2	n/a	n/a	n/a
G45	Goat Willow, Alder, Ash, English Oak, Hawthorn	11m ave	750 max 475 ave			6.00 ave		2.00 ave	Young to Mature	Poor to Fair	Poor to Fair	B2	n/a	n/a	n/a

Tree Number	Common Species Name	Height (m)	Trunk Diameter (mm)	Crown Spread (m)				Height of Crown Clearance (m)	Age Class	Physiological Condition	Structural Condition	BS5837 Category	RPA Radius (m)	Root Protection Area (m2)	Veteran Tree Development Offset (m)
				N	E	S	W								
G46	Ash	8m	200 max			3.00		4.00	Semi Mature	Poor	Poor	C1.2	n/a	n/a	n/a
G47	Ash x1, English x 2	16m max	860x2 max			9.00 max		4.00 ave	Mature	Poor to Fair	Fair	B1.2	n/a	n/a	n/a
G48	Hawthorn, Ash, Hazel, Goat Willow	7m ave	200 max			4.00 ave		3.00 ave	Young to Mature	Fair	Fair	C1.2	n/a	n/a	n/a
G49	English Oak x 2	9m	720			5.00 ave (9.00 max to S of the tree to W)		4.00 ave	Mature	Poor to Fair	Poor to Fair	B2	n/a	n/a	n/a
G50	English Oak	15m max	800 max			8.50 max		4.00	Mature	Good	Good	A1.2	n/a	n/a	n/a
G51	Hawthorn, Blackthorn, English Oak	4m	75			2.00 ave		1.00 ave	Young to Mature	Poor to Fair	Poor to Fair	C1.2	n/a	n/a	n/a
G52	Alder	5m	280 max			4.00 ave		2.50 ave	Early Mature	Fair	Fair	C1.2	n/a	n/a	n/a
G53	English Oak x 4, Hawthorn x 1	13m max 7m min	450, 500 max 500 ave 200 min			6.75 ave		4.25 ave	Mature	Good	Fair	B1.2	n/a	n/a	n/a
G54	English Oak x 2, Goat Willow x 1, Hazel, Hawthorn, Blackthorn	3m ave	400 max 200 ave			1.75 ave		0.00	Young to Mature	Fair	Fair	C1.2	n/a	n/a	n/a
G55	Goat Willow, Hawthorn	7m	300			3.00 ave		1.50 ave	Mature	Fair	Fair	C1.2	n/a	n/a	n/a
G56	Bay, Pear, Western Red Cedar, Ash, Lawson Cypress, Laurel	9m max 4m ave	300 max 150 ave			3.00 ave		1.00 ave	Early Mature to Mature	Fair	Fair	C1.2	n/a	n/a	n/a
G57	Ash, Goat Willow, Sycamore, Hazel, Sumac, Magnolia	4m ave 9m max	300 max			3.00 ave		1.50 ave	Young to Mature	Poor to Fair	Poor to Fair	C1.2	n/a	n/a	n/a
G58	English Oak	18m ave	1400 max			12.00 ave		2.00 ave	Mature to Veteran	Fair to Good	Fair to Good	A1.2.3 / B2	n/a	n/a	n/a
G59	English Oak, Lime	18m max	1000 max			6.75 max		6.00 ave	Mature	Good	Good	A1.2	n/a	n/a	n/a
G60	Hybrid Black Poplar	18m max	350 max			5.50 ave		8.00 ave	Early Mature	Fair	Fair	B2	n/a	n/a	n/a

Tree Number	Common Species Name	Height (m)	Trunk Diameter (mm)	Crown Spread (m)				Height of Crown Clearance (m)	Age Class	Physiological Condition	Structural Condition	BS5837 Category	RPA Radius (m)	Root Protection Area (m2)	Veteran Tree Development Offset (m)
				N	E	S	W								
G61	Ash, English Oak, understorey Hawthorn, English Oak, Plum, Hazel, Western Red Cedar	8-12m	500 max 200 ave		3.00	ave		3.00 ave	Young to Mature	Fair	Fair	C1.2/B2	n/a	n/a	n/a
G62	English Oak x 5, Beech x 2, Ash x 2	12m	500 max		5.50	max		3.00 ave	Young to Mature	Fair	Fair	B1.2	n/a	n/a	n/a
G63	English Oak x 3	14m max	1000 max		8.75	max		3.50 ave	Mature	Good	Good	A1.2	n/a	n/a	n/a
G64	Silver Maple, Ash, Sycamore, Leyland Cypress, Alder	10m ave	200 max		3.00	ave		2.00	Early Mature	Fair to Good	Fair to Good	B2	n/a	n/a	n/a
G65	Hawthorn, English Oak, Cherry	6m	250		3.00	ave		1.50	Early Mature	Fair	Fair	C1.2	n/a	n/a	n/a
G66	Sycamore, Elm	10m	300 max		3.50	ave		3.00 ave	Early Mature	Fair	Fair	C1.2	n/a	n/a	n/a
G67	Field Maple, Sycamore	8m	200		3.00	ave		3.50	Early Mature	Fair	Fair	C1.2	n/a	n/a	n/a
G68	Crack Willow, Ash, Alder, English Oak	10m ave	350, 200 max		6.00	ave		2.00 ave	Mature	Poor to Fair	Poor to Fair	C1.2	n/a	n/a	n/a
G69	English Oak, Ash	14m	650 max		6.00 (S)			3.00	Mature	Good	Good	A1.2	n/a	n/a	n/a
G70	Swedish Whitebeam x 5	3-6m	340 max		3.00	ave		1.75	Early Mature	Fair	Fair	C1.2	n/a	n/a	n/a
G71	oak, ash, wiled cherry, hazel	14m	280	5.00	5.00	5.00	5.00	1.00	earlier mature	Fair	Fair	C2	3.4	35	n/a
G72	hawthorn, hazel, holly	4m	180	2.00	2.00	2.00	2.00	0.00	Early Mature	Fair	Fair	C2	2.2	15	n/a
G73	Common Alder	15m	400	3.00	3.00	3.00	3.00	4.00	Mature	Dead	Fair	U	4.8	72	n/a
G74	Common Alder	14m	300	3.00	3.00	3.00	3.00	2.00	Mature	Dead	Poor	U	3.6	41	n/a
G75	Common Alder	14m	300	5.00	5.00	5.00	5.00	2.00	Mature	Poor	Poor	U	3.6	41	n/a
G76	Aspen	8m	346	3.50	3.50	3.50	3.50	3.00	Early Mature	Good	Fair	C2	4.2	54	n/a

Tree Number	Common Species Name	Height (m)	Trunk Diameter (mm)	Crown Spread (m)				Height of Crown Clearance (m)	Age Class	Physiological Condition	Structural Condition	BS5837 Category	RPA Radius (m)	Root Protection Area (m2)	Veteran Tree Development Offset (m)
				N	E	S	W								
G77	oak, ash	15m	400	7.00	7.00	7.00	7.00	4.00	Mature	Fair	Good	A2	4.8	72	n/a
G78	Elm, Holly, Hawthorn	11m	230	2.50	2.50	2.50	2.50	3.00	Early Mature	Fair	Good	C2	2.8	24	n/a
G79	Acer campestre (Field Maple), Crataegus monogyna (Hawthorn), Fraxinus excelsior (Ash), Quercus robur (Common Oak), Ulmus procera (English Elm)	15m	170	4.00	4.00	4.00	4.00	1.00	Early Mature	Good	Fair	B2	2.0	13	n/a
G80	Prunus laurocerasus (Cherry Laurel)	4m	100	As shown on plan				0.00	Early Mature	Good	Fair	C2	1.2	5	n/a
G81	Crataegus monogyna (Hawthorn), Fraxinus excelsior (Ash)	4m	50	As shown on plan	0	0	0	0.00	Early Mature	Fair	Fair	C2	.6	1	n/a
G82	Quercus robur (Common Oak)	15m	500	4.00	8.00	4.00	7.00	4.00	Mature	Good	Fair	A2	6.0	113	n/a
G83	Corylus avellana (Hazel), Crataegus monogyna (Hawthorn)	2m	50	As shown on plan	0	0	0	0.00	Mature	Poor	Poor	C2	.6	1	n/a
G84	Fraxinus excelsior (Ash), Crataegus monogyna (Hawthorn)	4m	75	As shown on plan	0	0	0	0.00	Mature	Fair	Fair	C2	.9	3	n/a
G85	Crataegus monogyna (Hawthorn)	2m	75	1.00	1.00	1.00	1.00	0.00	Mature	Fair	Poor	C2	.9	3	n/a

Tree Number	Common Species Name	Height (m)	Trunk Diameter (mm)	Crown Spread (m)				Height of Crown Clearance (m)	Age Class	Physiological Condition	Structural Condition	BS5837 Category	RPA Radius (m)	Root Protection Area (m2)	Veteran Tree Development Offset (m)
				N	E	S	W								
G86	Ulmus procera (English Elm), Fraxinus excelsior (Ash), Crataegus monogyna (Hawthorn)	13m	150	3.00	3.00	3.00	3.00	2.00	Mature	Good	Fair	B2	1.8	10	n/a
G87	Quercus robur (Common Oak), Crataegus monogyna (Hawthorn), Fraxinus excelsior (Ash)	13m	346	4.00	4.00	4.00	4.00	3.00	Mature	Fair	Fair	B2	4.2	54	n/a
G89	Acer campestre (Field Maple), Crataegus monogyna (Hawthorn), Fraxinus excelsior (Ash), Quercus robur (Common Oak), Ulmus procera (English Elm), Salix sp. (Willow), Betula pendula (Silver Birch)	15m	170	4.00	4.00	4.00	4.00	1.00	Early Mature	Good	Fair	B2	2.0	13	n/a
G90	Goat willow	4	100			2.00		1.00	Young	Good	Fair	C2	1.2	5	n/a
G91	Goat willow	5	200			2.50		0.50	Semi mature	Good	Good	C2	2.4	18	n/a
G92	Crack willow, goat willow	5	350			3.00		0.50	Mature	Good	Fair	C2	4.2	55	n/a
G93	English oak, ash	20	550			9.00		5.00	Mature	Fair to Good	Fair to Good	B2	6.6	137	n/a

Tree Number	Common Species Name	Height (m)	Trunk Diameter (mm)	Crown Spread (m)				Height of Crown Clearance (m)	Age Class	Physiological Condition	Structural Condition	BS5837 Category	RPA Radius (m)	Root Protection Area (m2)	Veteran Tree Development Offset (m)
				N	E	S	W								
G94	Elm	11	300			3.50		5.00	Early mature	Dead	Dead	U	3.6	41	n/a
G95	Ash, elm	6	150			2.00		1.00	Young	Poor	Poor	U	1.8	10	n/a
G96	Field maple	6	300			3.00		2.00	Mature	Good	Good	B2	3.6	41	n/a
G97	Ash, elm, field maple	8	200			3.00		2.00	Early mature	Poor	Poor	C1	2.4	18	n/a
G98	Ash	12	300			6.50		5.00	Early mature	Poor	Poor	U	3.6	41	n/a
G99	English oak	17	500			7.50		4.00	Mature	Good	Good	B2	6.0	113	n/a
G100	Elm	7	150			3.00		3.00	Semi mature	Dead	Dead	U	1.8	10	n/a
H1	Hawthorn, Ash, Elm, Field Maple, Dogwood	2-6m 2m ave	100 max			0.50		0.00	Early Mature to Mature	Fair	Fair	C1.2	1.2	5	n/a
H2	Hawthorn, Elm	2m	75			0.25		0.00	Mature	Fair	Fair	C1.2	.9	3	n/a
H3	Blackthorn, Hawthorn, Goat Willow, Field Maple	1-4m	75			0.50		4.00, 2.00 ave	Mature	Fair	Fair	C1.2	.9	3	n/a
H4	Blackthorn, Hawthorn, Goat Willow, Field Maple	1-2m	75			0.50		0.00	Mature	Fair	Fair	C1.2	.9	3	n/a
H5	Field Maple, Hawthorn, Blackthorn	2m	75			0.50		0.00	Mature	Fair	Fair	C1.2	.9	3	n/a
H6	Ash, Leyland Cypress, Hazel	2-6m	200			3.00 ave		2.00 ave	Early Mature	Fair	Fair	C1.2	2.4	18	n/a
H7	Goat Willow	2m	75			0.50		0.00	Early Mature	Fair	Fair	C1.2	.9	3	n/a

Tree Number	Common Species Name	Height (m)	Trunk Diameter (mm)	Crown Spread (m)				Height of Crown Clearance (m)	Age Class	Physiological Condition	Structural Condition	BS5837 Category	RPA Radius (m)	Root Protection Area (m2)	Veteran Tree Development Offset (m)
				N	E	S	W								
H8	Hawthorn, Blackthorn	3m	75			0.50		0.00	Mature	Fair	Fair	C1.2	.9	3	n/a
H9	Elm, Ash, Hawthorn	2m	100			1.00		0.00	Mature	Fair	Fair	C1.2	1.2	5	n/a
H10	Hazel, Elm, Goat Willow	2m	100 ave			0.25		0.00	Mature	Fair	Fair	C1.2	1.2	5	n/a
H11	Elm, Blackthorn, Plum	4m ave	100 ave			1.00		0.00	Early Mature to Mature	Poor to Fair	Poor to Fair	C1.2	1.2	5	n/a
H12	Elm, Hawthorn, Goat Willow, Hazel, Ash, Holly	3m ave	75 ave 250 max			0.50 ave 3.00 max		0.00	Young to Mature	Fair	Fair	C1.2	3.0	28	n/a
H13	Hazel, Blackthorn, Hawthorn	3m	100			2.00 ave		0.00	Mature	Fair	Fair	C1.2	1.2	5	n/a
H13	Hazel, Elm, Hawthorn	3m ave	100 ave			2.50 ave		0.00	Mature	Fair	Fair	C1.2	1.2	5	n/a
H15	Hazel, Elm, Blackthorn	3m ave	75			1.50 ave		0.00	Mature	Fair	Fair	C1.2	.9	3	n/a
H16	Ash, Elm, Hawthorn, Field Maple	3m ave	75			1.00		0.00	Mature	Fair	Fair	C1.2	.9	3	n/a
H17	Field Maple, Elm, Hawthorn	2-4m	75			1.00		0.00	Mature	Fair	Fair	C1.2	.9	3	n/a
H18	Hawthorn	3m	75			1.50		0.00	Mature	Fair	Fair	C1.2	.9	3	n/a
H19	Hawthorn, Field Maple, Elm, Blackthorn	2-3m	75			1.00		0.00	Young to Mature	Fair	Fair	C1.2	.9	3	n/a
H20	Lawson Cypress, Western Red Cedar	1m	75			1.00		0.00	Early Mature	Good	Good	C1.2	.9	3	n/a
H21	Hawthorn, Blackthorn, Hazel, Field Maple, Ash	1-2m	75			1.00		0.00	Young to Mature	Fair	Fair	C1.2	.9	3	n/a
H22	Hawthorn, Blackthorn, Hazel, Field Maple, Ash	1-2m	75			1.00		0.00	Young to Mature	Fair	Fair	C1.2	.9	3	n/a
H23	Blackthorn, Ash, Hawthorn, Field Maple, Elder								Removed.						
H24	Blackthorn, Ash, Hawthorn, Field Maple, Elder, Hazel	2m	75			1.50		0.00	Young to Mature	Fair	Fair	C1.2	.9	3	n/a
H25	Blackthorn	1m	75			0.50		0.00	Young	Fair	Fair	C1.2	.9	3	n/a

Tree Number	Common Species Name	Height (m)	Trunk Diameter (mm)	Crown Spread (m)				Height of Crown Clearance (m)	Age Class	Physiological Condition	Structural Condition	BS5837 Category	RPA Radius (m)	Root Protection Area (m2)	Veteran Tree Development Offset (m)
				N	E	S	W								
H26	Blackthorn, Ash, Hawthorn, Field Maple, Elder, English Oak	2m	75			1.50		0.00	Young to Mature	Fair	Fair	C1.2	.9	3	n/a
H27	Hazel, Hawthorn, Blackthorn, Holly	2m	75			1.00		0.00	Young to Mature	Fair	Fair	C1.2	.9	3	n/a
H28	Blackthorn, Ash, Hawthorn, Field Maple, Elder, English Oak, European Cranberry, Goat Willow, Hazel	2m	75			1.50		0.00	Young to Mature	Fair	Fair	C1.2	.9	3	n/a
H29	Blackthorn, Ash, Hawthorn, Field Maple, Elder, English Oak, Goat Willow, Hazel	2m	75			1.50		0.00	Young to Mature	Fair	Fair	C1.2	.9	3	n/a
H30	Blackthorn, Hazel, Alder, Field Maple	9m max	200 max			4.00 ave		1.00	Young to Mature	Good	Good	B2	2.4	18	n/a
H31	Blackthorn, Field Maple, Hawthorn	2m	75			1.50		0.00	Mature	Fair	Fair	C1.2	.9	3	n/a
H32	Hawthorn, Blackthorn, Field Maple, Dogwood, Crab Apple	3m	75			1.00		0.00	Mature	Fair	Fair	C1.2	.9	3	n/a
H33	Goat Willow, Hawthorn, English Oak, Blackthorn	4m	100			3.00		0.00	Young to Mature	Fair	Fair	C1.2	1.2	5	n/a
H34	Blackthorn, Hawthorn, Field Maple, English Oak, Hazel, Ash, Goat Willow	13m ave	75			1.00		0.00	Mature	Fair	Fair	C1.2	.9	3	n/a
H35	Blackthorn, Hawthorn, Field Maple, English Oak, Hazel, Ash, Goat Willow	13m ave	75			1.00		0.00	Mature	Fair	Fair	C1.2	.9	3	n/a
H36	Goat Willow, Hawthorn	2m	75			1.50		0.00	Early Mature	Fair	Fair	C1.2	.9	3	n/a

Tree Number	Common Species Name	Height (m)	Trunk Diameter (mm)	Crown Spread (m)				Height of Crown Clearance (m)	Age Class	Physiological Condition	Structural Condition	BS5837 Category	RPA Radius (m)	Root Protection Area (m2)	Veteran Tree Development Offset (m)
				N	E	S	W								
H37	Blackthorn, Hawthorn, Field Maple, English Oak, Hazel, Ash, Goat Willow	13m ave	75		1.00			0.00	Mature	Fair	Fair	C1.2	.9	3	n/a
H38	Blackthorn, Hawthorn, Field Maple, English Oak, Hazel, Ash, Goat Willow	13m ave	75		1.00			0.00	Mature	Fair	Fair	C1.2	.9	3	n/a
H39	Blackthorn, Hawthorn, Field Maple, English Oak, Hazel, Ash, Goat Willow, Holly	13m ave	75		1.00			0.00	Mature	Fair	Fair	C1.2	.9	3	n/a
H40	Hawthorn, Blackthorn, Hazel, Goat Willow	2m	75		1.00			0.00	Mature	Fair	Fair	C1.2	.9	3	n/a
H41	Hawthorn, Blackthorn, Hazel	2m	75		1.00			0.00	Mature	Fair	Fair	C1.2	.9	3	n/a
H42	Hawthorn, Blackthorn, Hazel	2m	75		1.00			0.00	Mature	Fair	Fair	C1.2	.9	3	n/a
H43	Hawthorn, Blackthorn	2m	75		1.00			0.00	Mature	Fair	Fair	C1.2	.9	3	n/a
H44	Hawthorn, Blackthorn, Hazel	2m	75		0.75			0.00	Mature	Fair	Fair	C1.2	.9	3	n/a
H45	Hawthorn	4m	100		2.00 ave			2.00	Mature	Fair	Fair	C1.2	1.2	5	n/a
H46	Hawthorn, Hazel, Sycamore, Dogwood	2m	75		0.50			0.00	Mature	Fair	Fair	C1.2	.9	3	n/a
H47	Hazel, Sycamore, Blackthorn, English Oak	3m	100		1.50			0.00	Young to Mature	Fair	Fair	C1.2	1.2	5	n/a
H48	Field Maple, Hawthorn, Crack Willow, Ash, Elder, Blackthorn, Goat Willow	4m ave	100 ave		2.00 ave			0.00	Young to Mature	Fair	Fair	C1.2	1.2	5	n/a
H49	Hawthorn, Hazel	3m	100		2.00			0.00	Young to Mature	Fair	Fair	C1.2	1.2	5	n/a

Tree Number	Common Species Name	Height (m)	Trunk Diameter (mm)	Crown Spread (m)				Height of Crown Clearance (m)	Age Class	Physiological Condition	Structural Condition	BS5837 Category	RPA Radius (m)	Root Protection Area (m2)	Veteran Tree Development Offset (m)
				N	E	S	W								
H50	Hazel, Hawthorn, Goat Willow, Beech, Blackthorn, English Oak, Field Maple, Elm	4m	100		1.00			0.00	Mature	Fair	Fair	C1.2	1.2	5	n/a
H51	Blackthorn, Hazel, Hawthorn	2m	75		0.50			0.00	Mature	Fair	Fair	C1.2	.9	3	n/a
H52	Hawthorn	3m	75		0.50			0.00	Mature	Good	Fair	c2	.9	3	n/a
H53	Hawthorn, Blackthorn	2m	75	As Shown on plan				0.00	Early Matrue	Good	Fair	C2	.9	3	n/a
H54	Hawthorn	3m	75	As Shown on plan				0.00	Early Matrue	Good	Fair	C2	.9	3	n/a
H55	Prunus laurocerasus (Cherry Laurel)	2m	75	As Shown on plan				0.00	Mature	Good	Fair	C2	.9	3	n/a
H56	Crataegus monogyna (Hawthorn)	2m	51	As Shown on plan				0.00	Mature	Good	Fair	C2	.6	1	n/a
H57	Crataegus monogyna (Hawthorn)	2m	50	As Shown on plan				0.00	Early Mature	Poor	Fair	C2	.6	1	n/a
H58	Crataegus monogyna (Hawthorn)	2m	50	As Shown on plan				0.00	Mature	Good	Fair	C2	.6	1	n/a
H59	Crataegus monogyna (Hawthorn), Carpinus betulus (Hornbeam), Ilex aquifolium (Holly)	2m	50	As Shown on plan				0.00	Mature	Good	Fair	C2	.6	1	n/a
W1	Ash, Field Maple, English Oak, understorey Hazel, Hawthorn	16m ave	1200 max	8.00 ave				3.00 ave	Young to Mature	Fair to Good	Fair to Good	A1.2.3	n/a	n/a	n/a
W2	English Oak, Field Maple, Ash, Blackthorn, Sycamore	8-17m max	1200 max 300 ave	2.75 ave				4.00 ave	Young to Mature	Fair to Good	Fair to Good	A/B/C1.2.3 U	n/a	n/a	n/a
W3	English Oak, Ash, Goat Willow, Beech, understorey Hazel, Hawthorn, Holly, Field Maple	16m ave	75-700 max	8.00 max (trees) 4.00 (understorey)				2.00 ave 0.00 understorey	Young to Mature	Good	Good	A1.2.3	n/a	n/a	n/a

Tree Number	Common Species Name	Height (m)	Trunk Diameter (mm)	Crown Spread (m)				Height of Crown Clearance (m)	Age Class	Physiological Condition	Structural Condition	BS5837 Category	RPA Radius (m)	Root Protection Area (m2)	Veteran Tree Development Offset (m)
				N	E	S	W								
W4	English Oak, Alder, Ash, Norway Spruce, Field Maple, Holly, Hazel, Hawthorn, Blackthorn	16m	700 (trees) 200 ave (understorey)		10.00 max 8.00 ave			0.00 understorey 3.00 trees	Young to Mature	Good	Good	A1.2.3	n/a	n/a	n/a
W5	Alder, English Oak, Ash, understorey Hawthorn, Hazel, Blackthorn	16m	850 max		7.00 ave			4.75 (E)	Young to Mature	Good	Good	A1.2.3	n/a	n/a	n/a
W6	Ash, English Oak, Alder, understorey Goat Willow, Hazel, Hawthorn, Blackthorn, Holly	16m ave	750 max 500 ave		7.00 ave			4.50 ave	Young to Mature	Good	Good	A1.2.3	n/a	n/a	n/a
W7	English Oak, Ash, Alder, understorey Hawthorn, Hazel, Blackthorn	15m ave	750 max 500 ave		8.00 ave into site			2.50 ave	Young to Mature	Good	Good	A1.2.3	n/a	n/a	n/a
W8	English Oak, Beech, understorey Hazel, Silver Birch	15m ave	750 max		8.00 ave			1.75	Mature	Good	Good	A1.2.3	n/a	n/a	n/a