



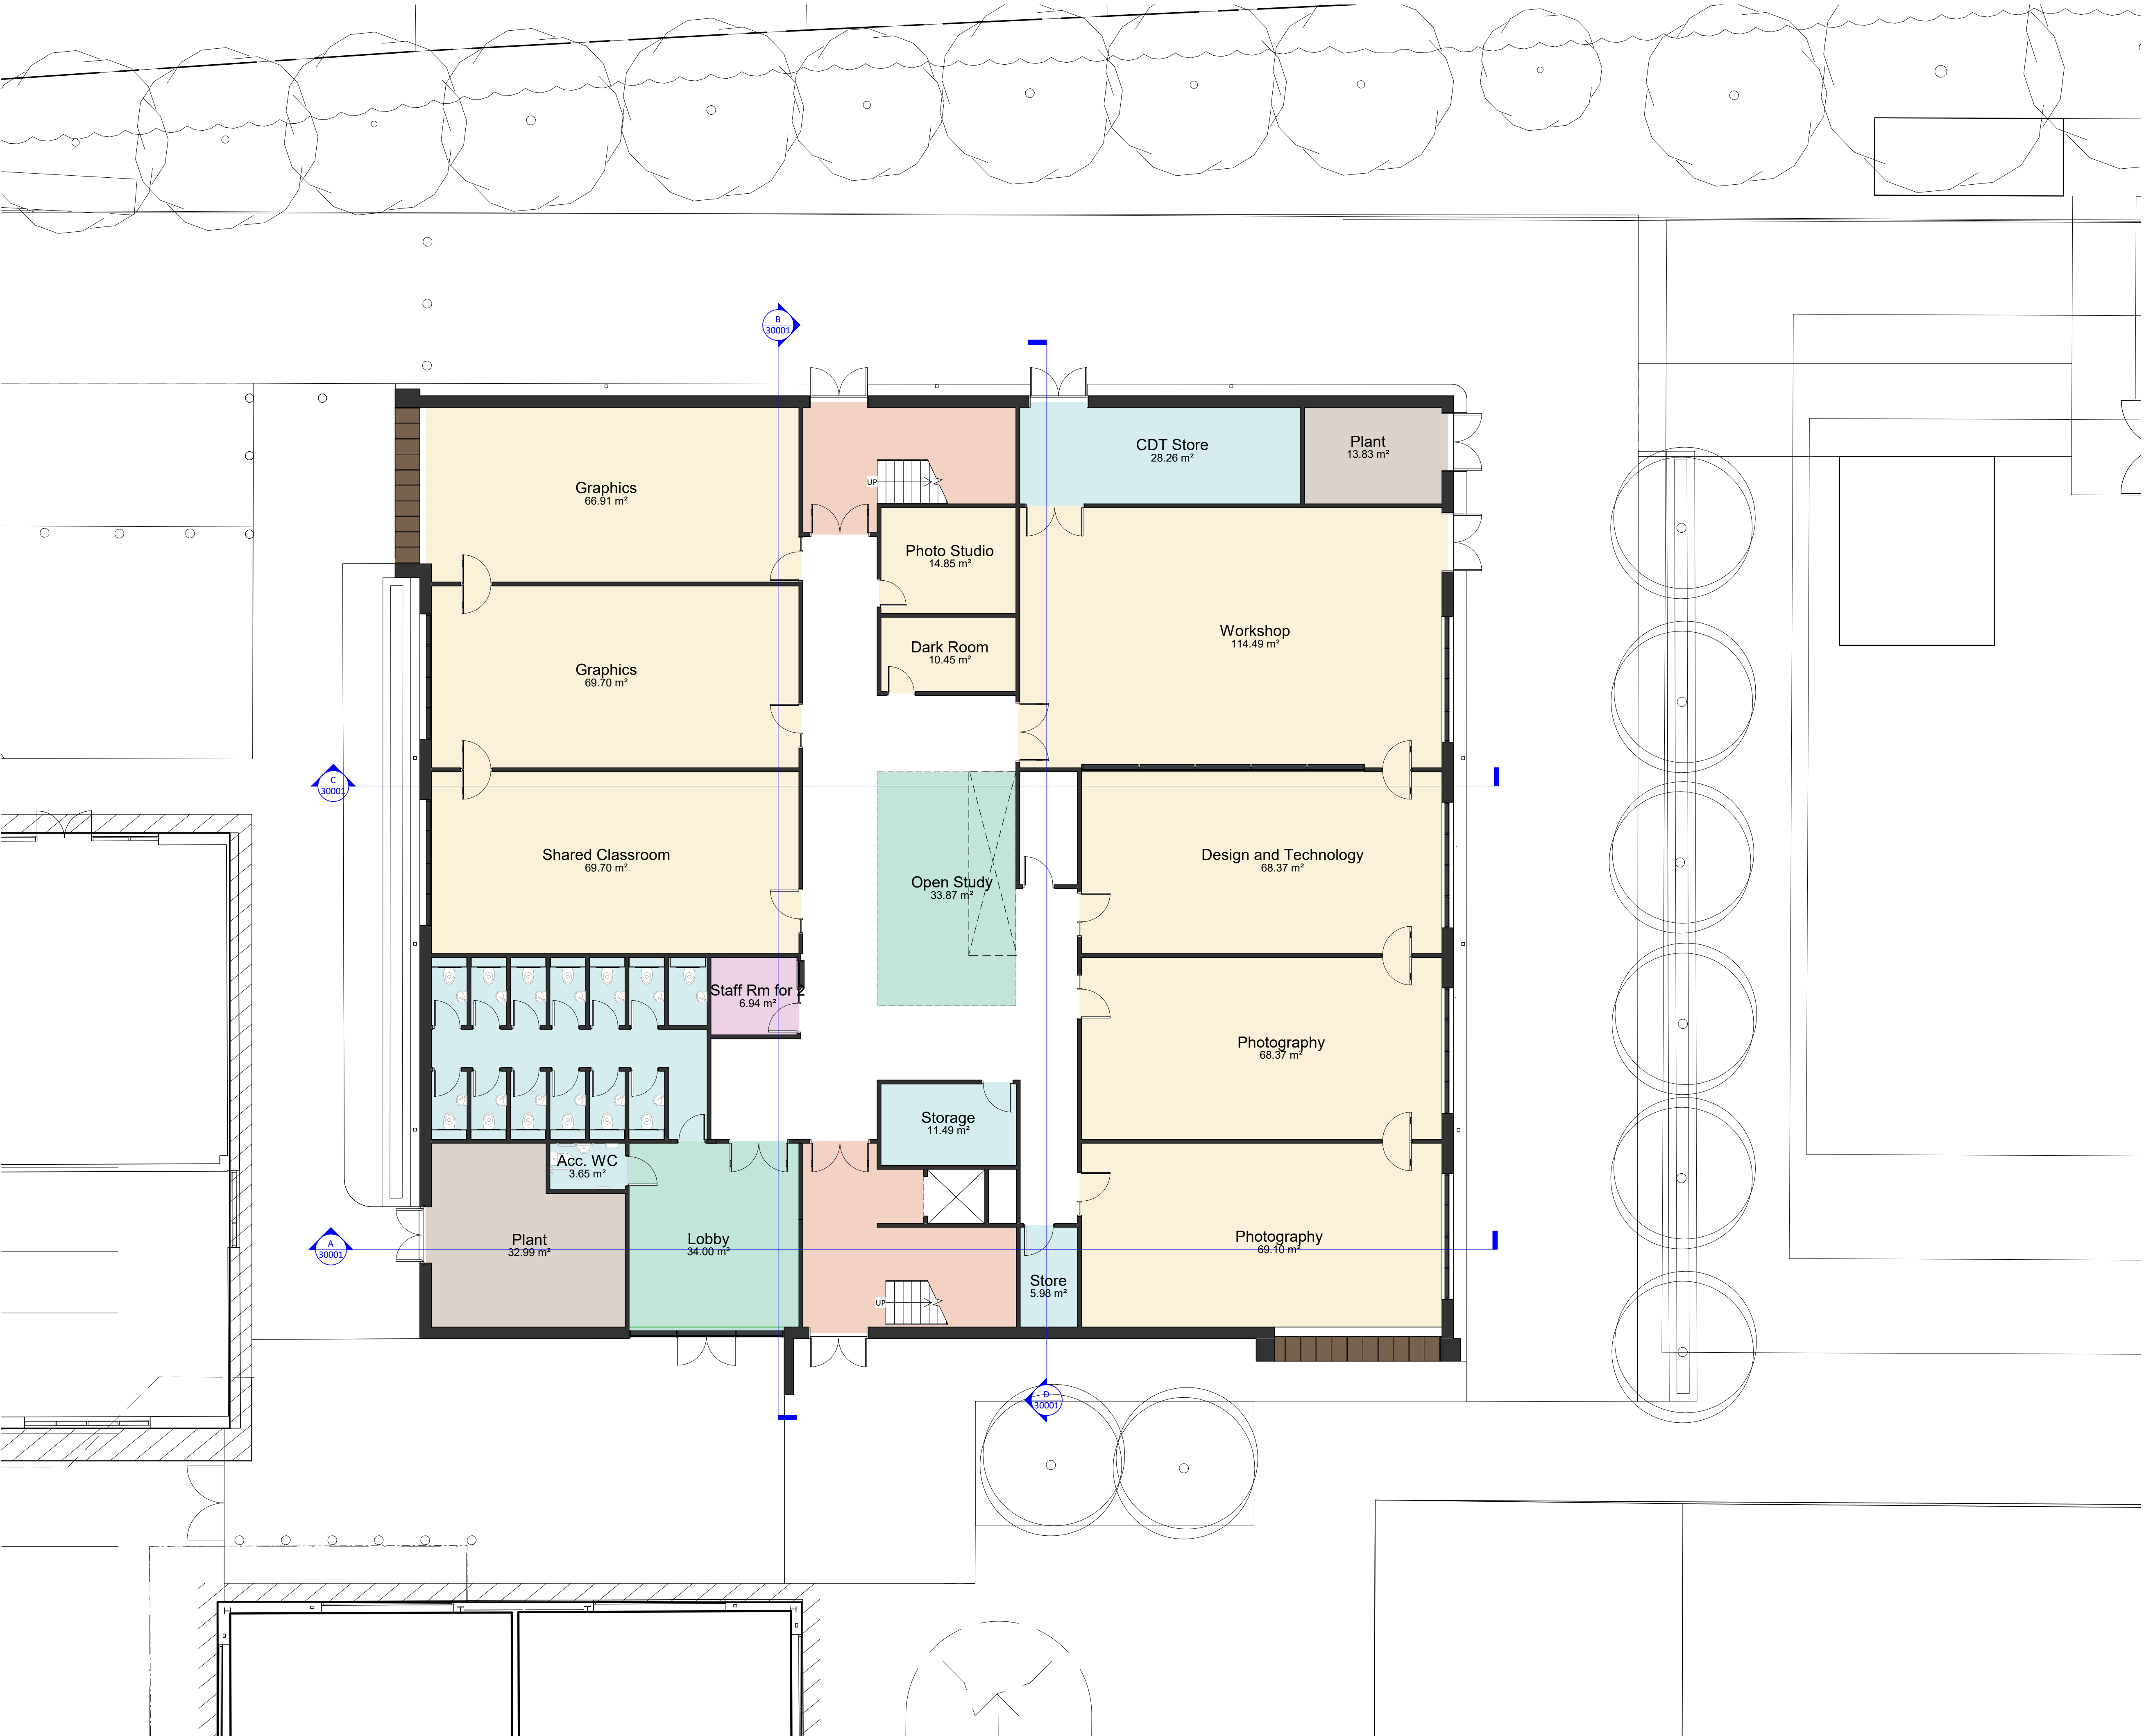

Responsibility is not accepted for errors made by others in scaling from this drawing.
All construction information should be taken from figured dimensions only.

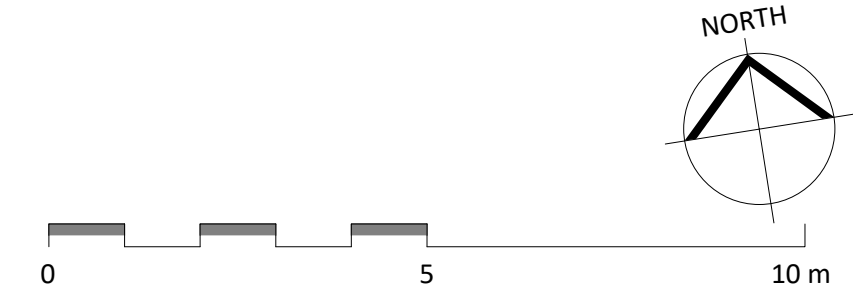

GA Key

- Admin
- Circulation Core
- Plant
- Social
- Teaching
- WC/Storage

PL	PL02	07/03/2023	Updated Planning Issue
PL	PL01	16/12/2022	Planning Issue
STATUS	REV	DATE	DESCRIPTION
CLIENT	Barton Peveril College		
REVISOR	VG		
CHECKED BY	TR		
ORIGINATOR NO	155652		

CONSULTANT
STRIDE TREGLOWN
www.stridetreglown.com © Stride Treglown Limited 2020
PROJECT
BPC Art & Design Centre
Chestnut Ave, Eastleigh, SO50 5ZA

DRAWING TITLE
Proposed Ground Floor General Arrangement Plan

STATUS CODE	PL : Authorized and accepted	SCALE	1 : 100@A1
DRAWING USAGE:	Updated Planning Issue		
PROJECT - ORIGINATOR - VOLUME - LEVEL - TYPE - ROLE - CLASS - NUMBER	155652-STL-00-00-DR-A-10001	STATUS - REVISION	PL_PL02