



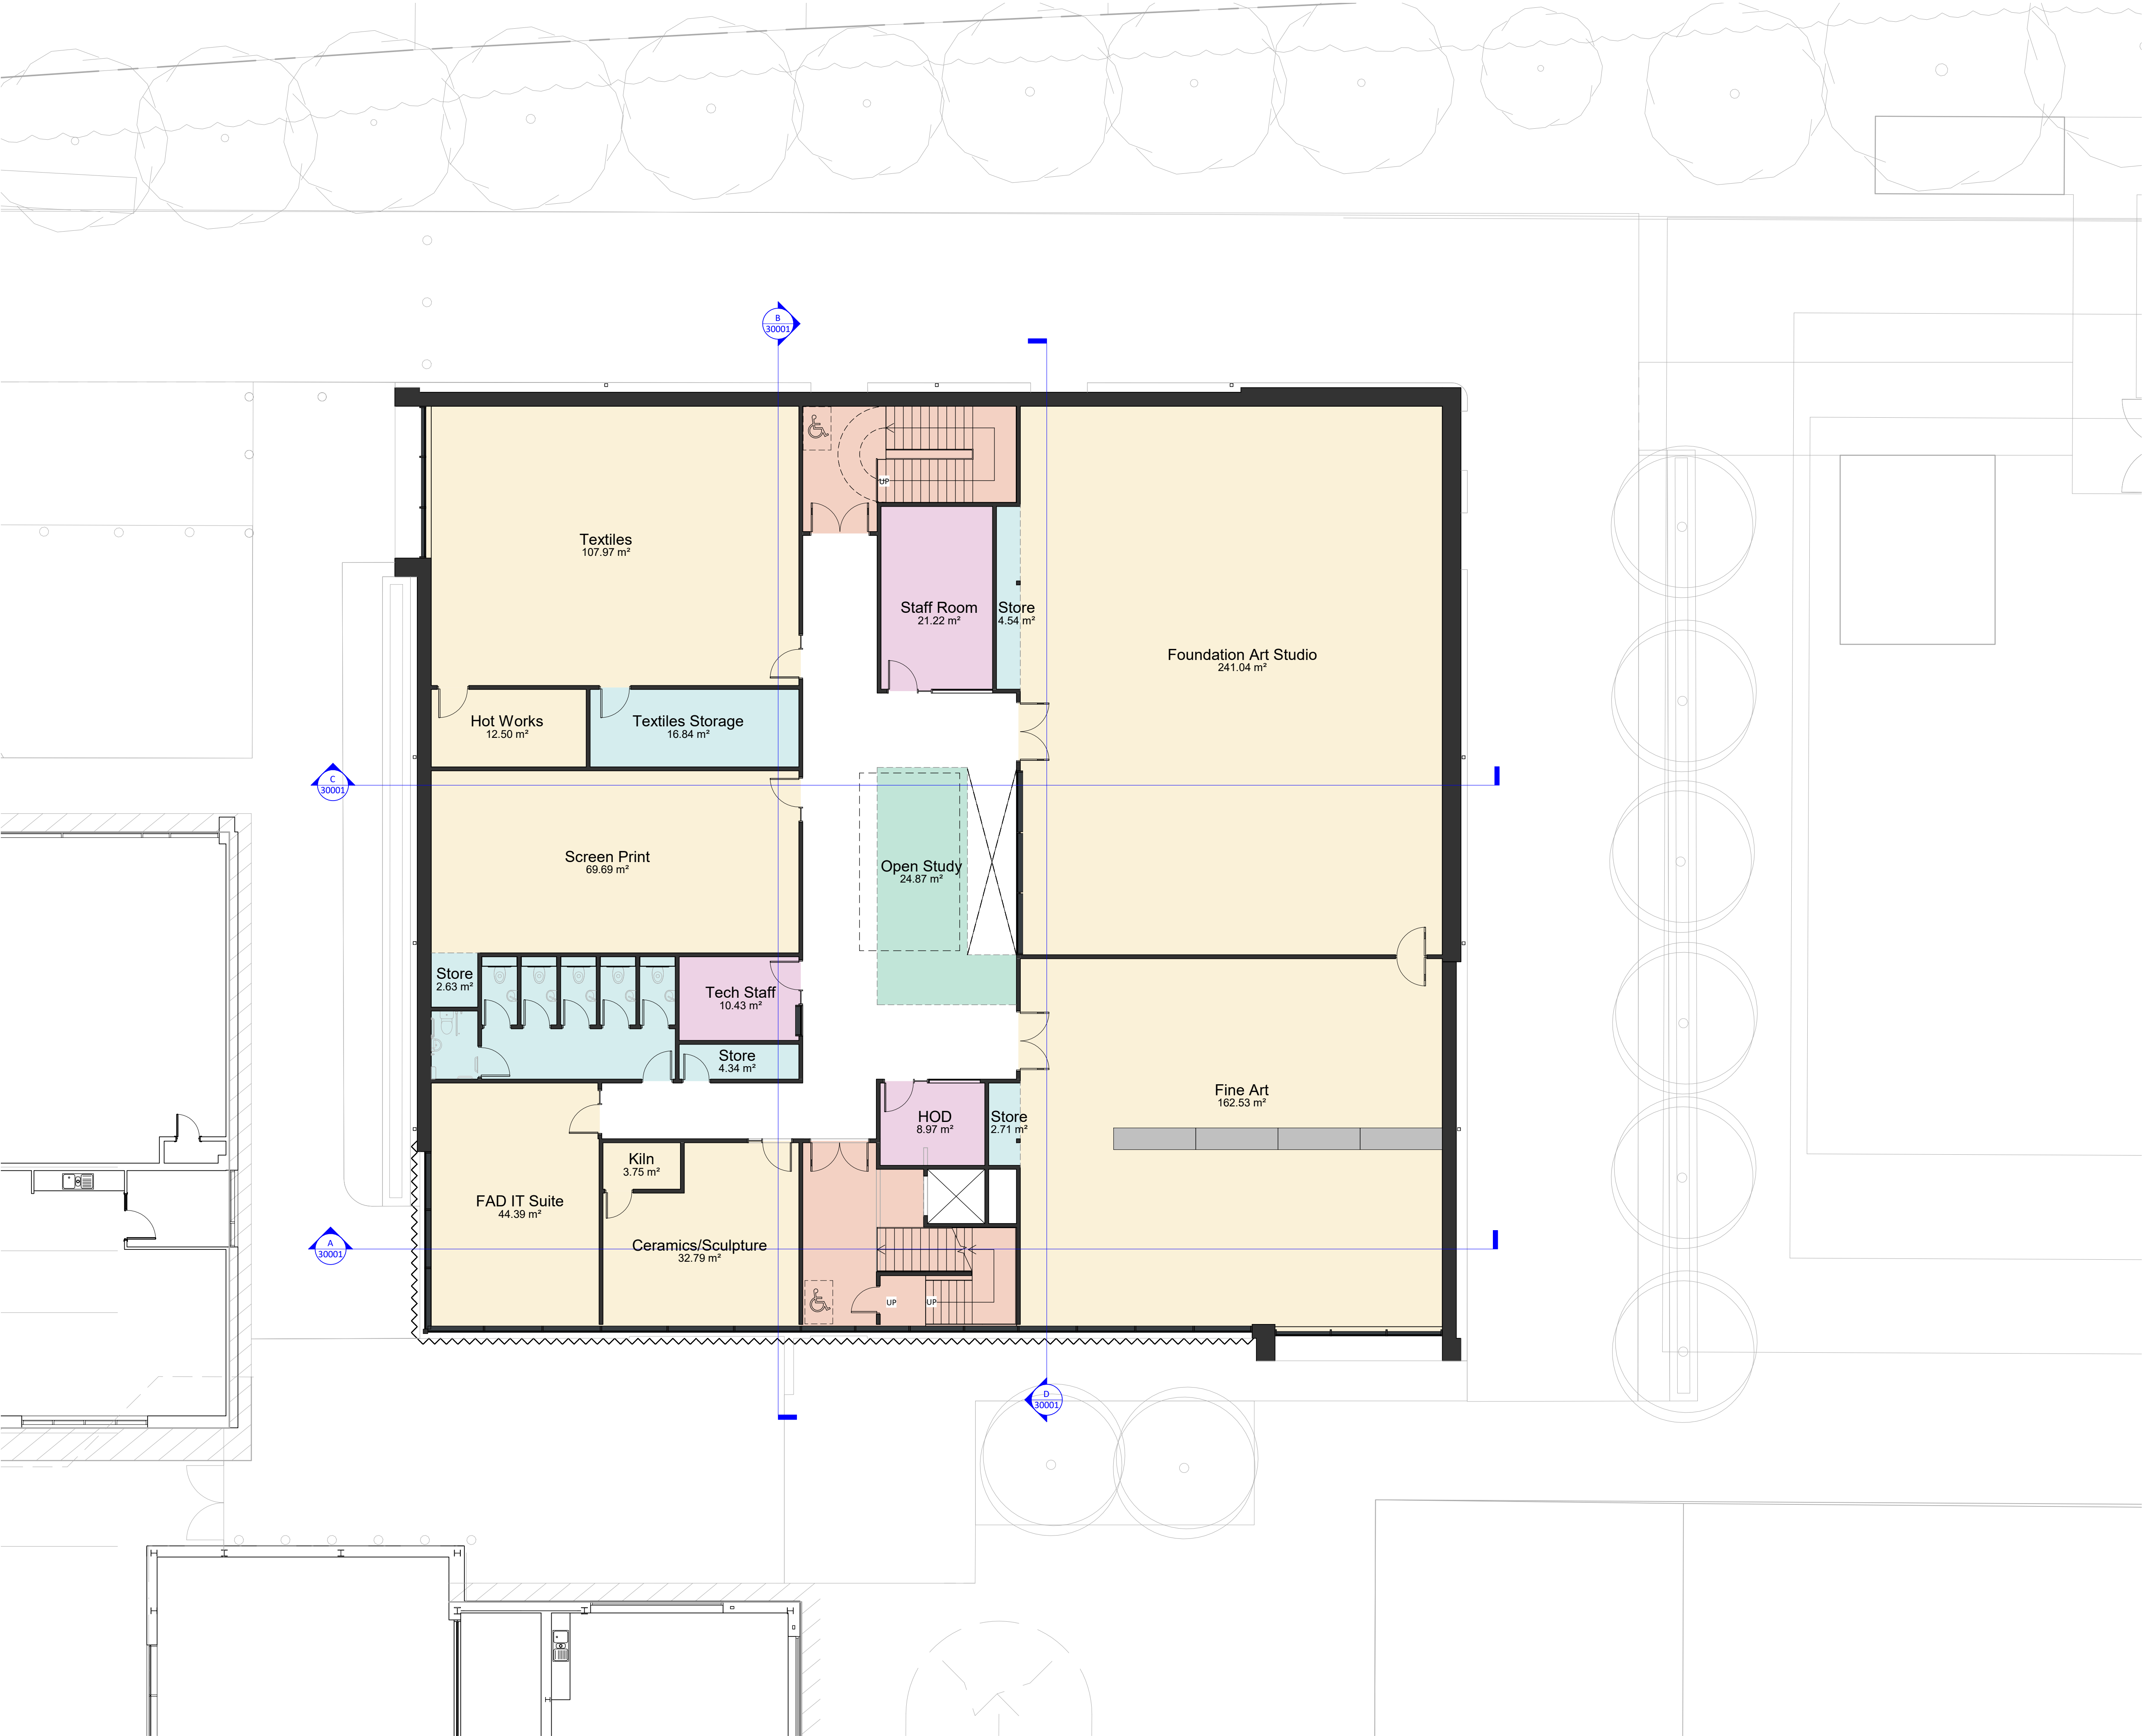

Responsibility is not accepted for errors made by others in scaling from this drawing.
All construction information should be taken from figured dimensions only.

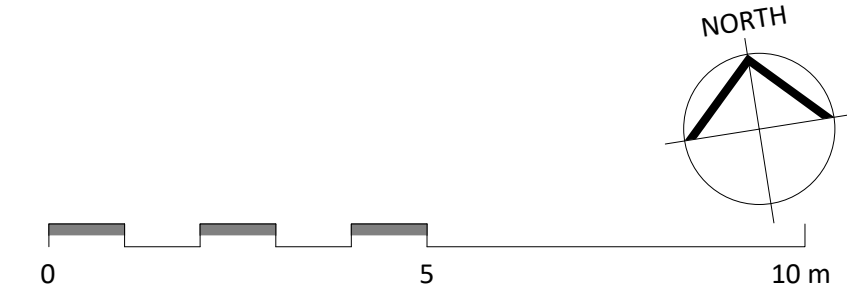

- GA Key**
- Admin
 - Circulation Core
 - Social
 - Teaching
 - WC/Storage

PL	PL02	07/03/2023	Updated Planning Issue
PL	PL01	16/12/2022	Planning Issue
STATUS	REV	DATE	DESCRIPTION
CLIENT	Barton Peveril College		
REVISOR	VG		
CHECKED BY	TR		
ORIGINATOR NO	155652		

CONSULTANT
STRIDE TREGLOWN
www.stridetreglown.com © Stride Treglown Limited 2020
PROJECT
BPC Art & Design Centre
Chestnut Ave, Eastleigh, SO50 5ZA

DRAWING TITLE
Proposed First Floor General Arrangement Plan

STATUS CODE	SCALE
PL : Authorized and accepted	1 : 100@A1
DRAWING USAGE: <i>Updated Planning Issue</i>	
PROJECT - ORIGINATOR - VOLUME - LEVEL - TYPE - ROLE - CLASS - NUMBER	STATUS _ REVISION
155652-STL-00-01-DR-A-10002	PL_PL02