


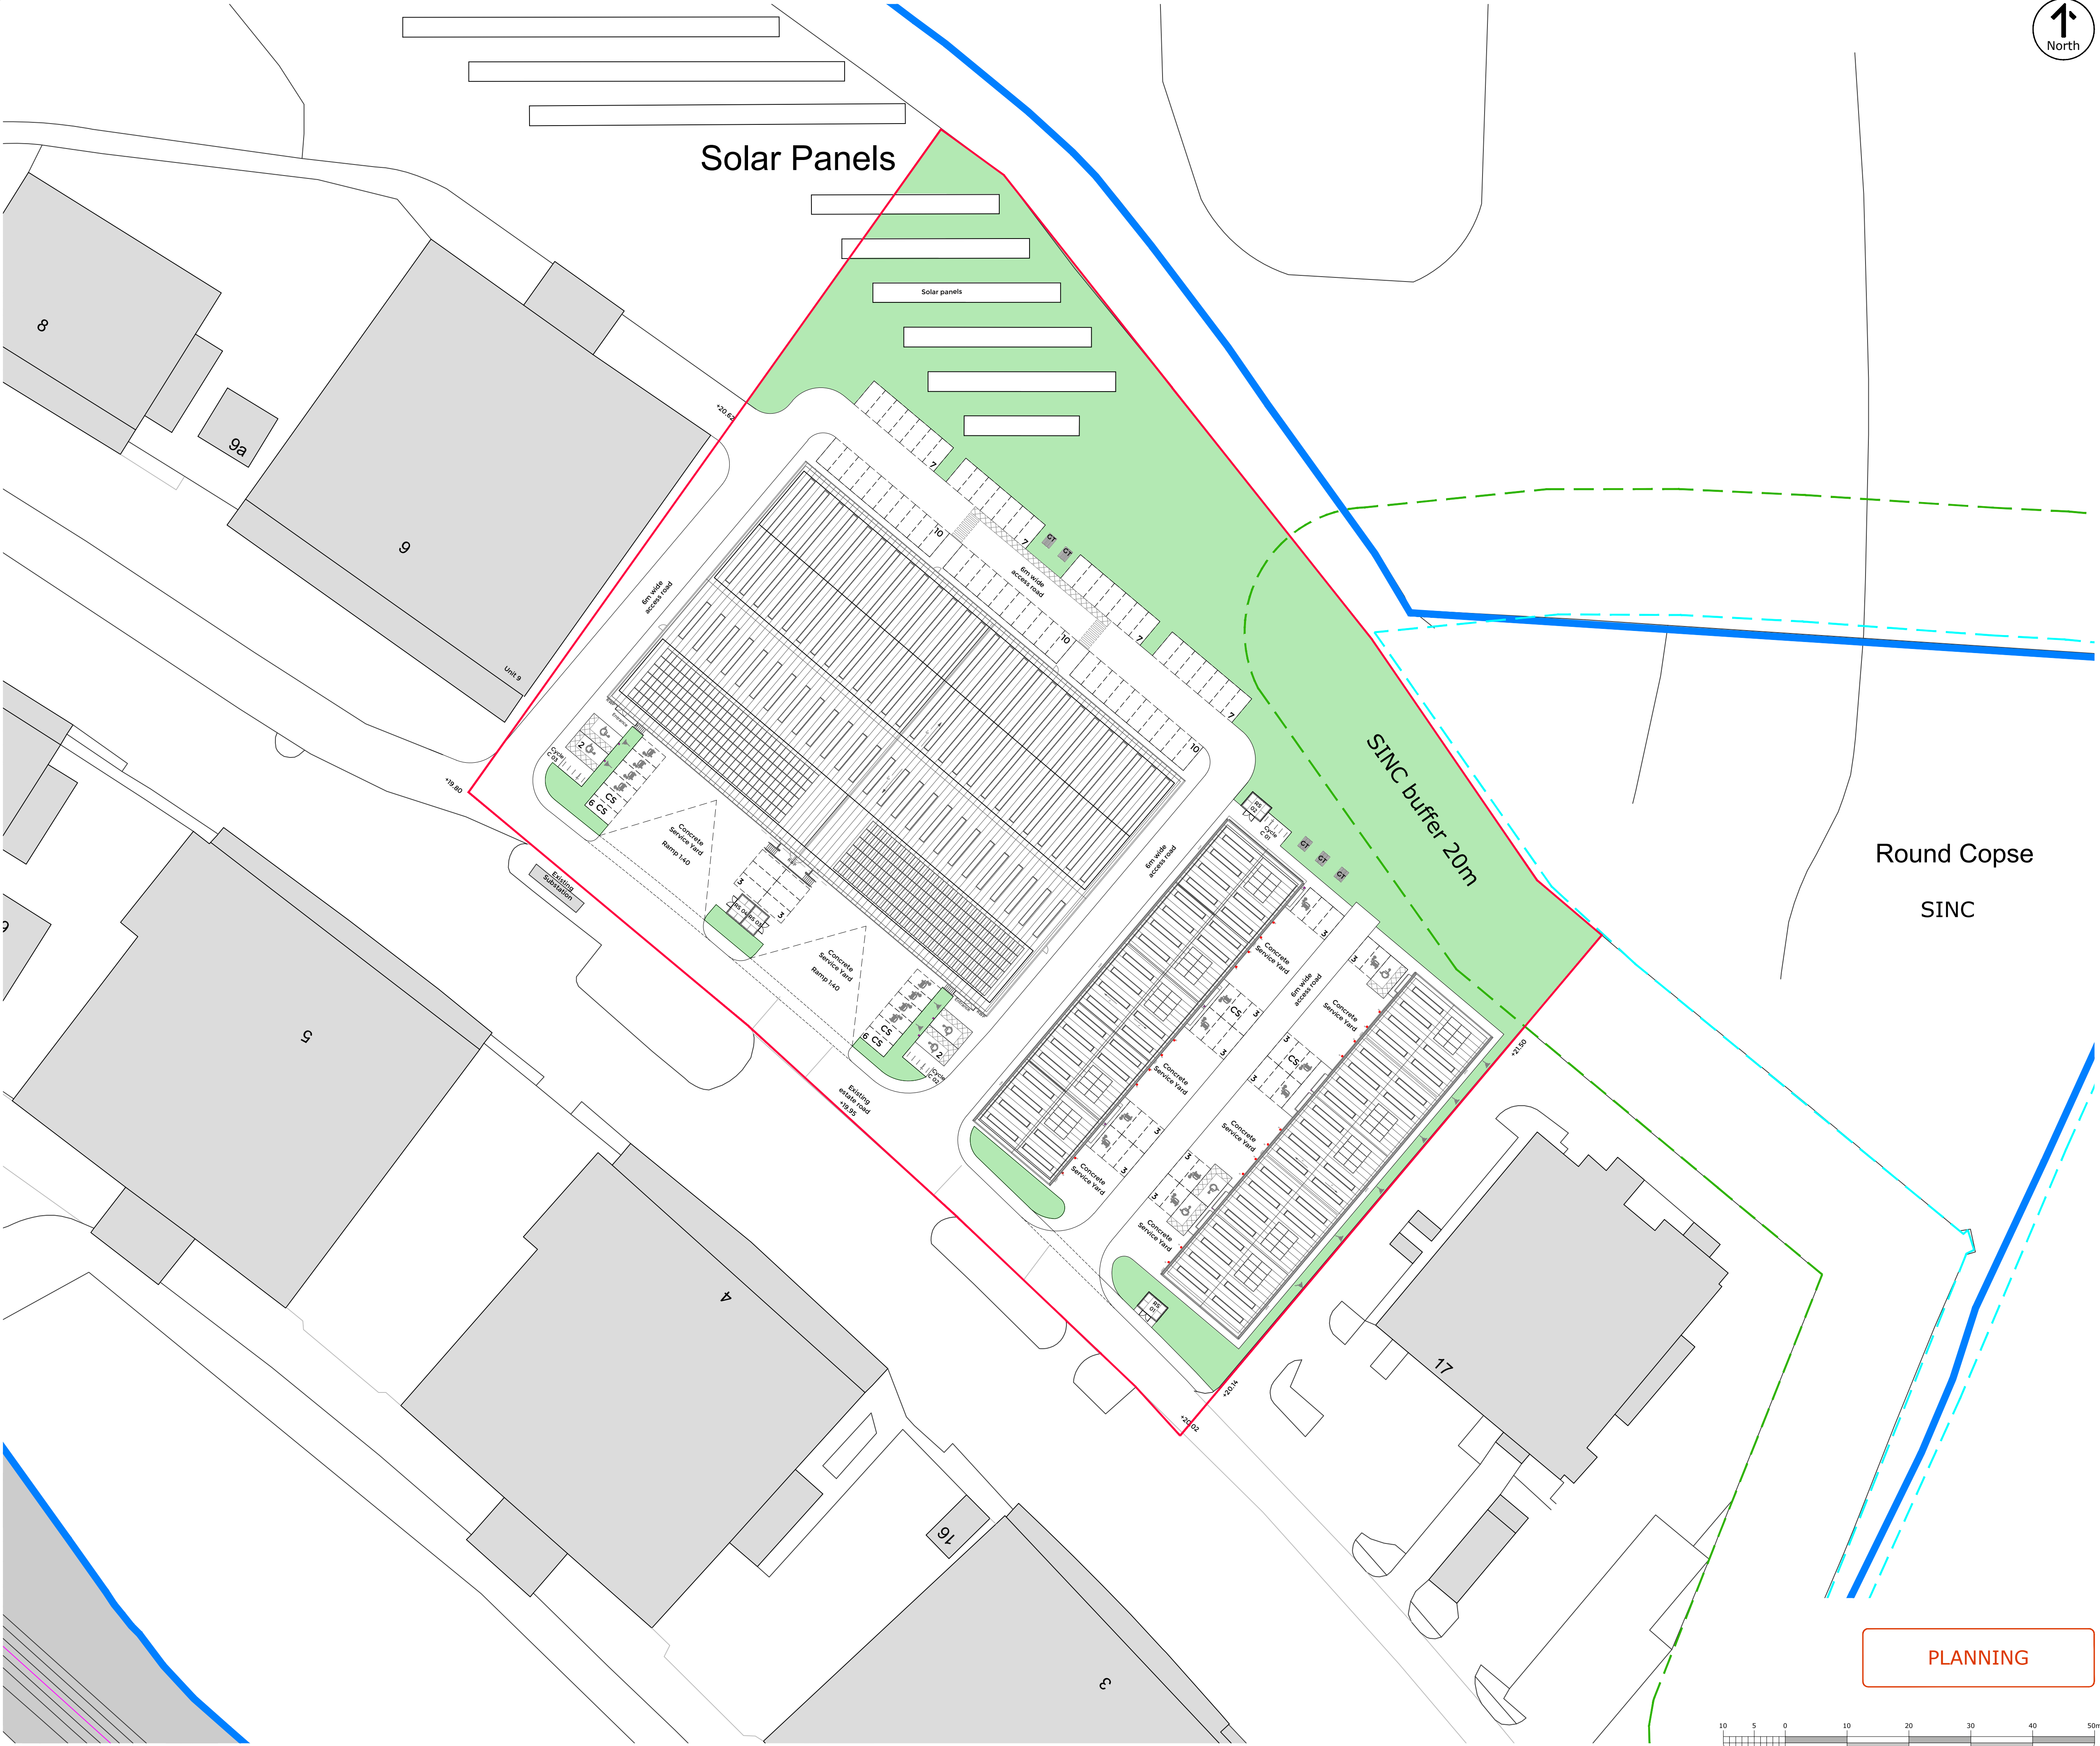

Notes

This drawing is © Boyle & Summers and may not be reproduced, copied or altered in any way without written authority.

Other than for the purposes of planning, do not scale these drawings. Use written dimensions only. All dimensions to be checked on site prior to commencement of work.

Ordnance Survey Data

The Ordnance Survey data used in this drawing is © Crown Copyright. All rights reserved. Licence no. 100022432.

Site and plot boundaries are shown indicatively only and subject to confirmation.

Key

- Site boundary
- Client ownership
- SINC boundary
- 20 m SINC buffer

Round Copse
SINC

A 28-02-23 Planning Issue. JL TB

Proposed Block Plan

CBP - BSL - D2 - XX - DR - A - 2002 - PL - A

22093: CHALCROFT 3
CHALCROFT BUSINESS PARK
Client: FIPWEL

JAN 2023
1:500 @ A1
Drawn JL
Checked SS

PLANNING

Suite E, Ferry House
Canute Road
Southampton
Hampshire
SO14 3FJ

023 8063 1432

boyleandsummers.co.uk

Boyle &
Summers