



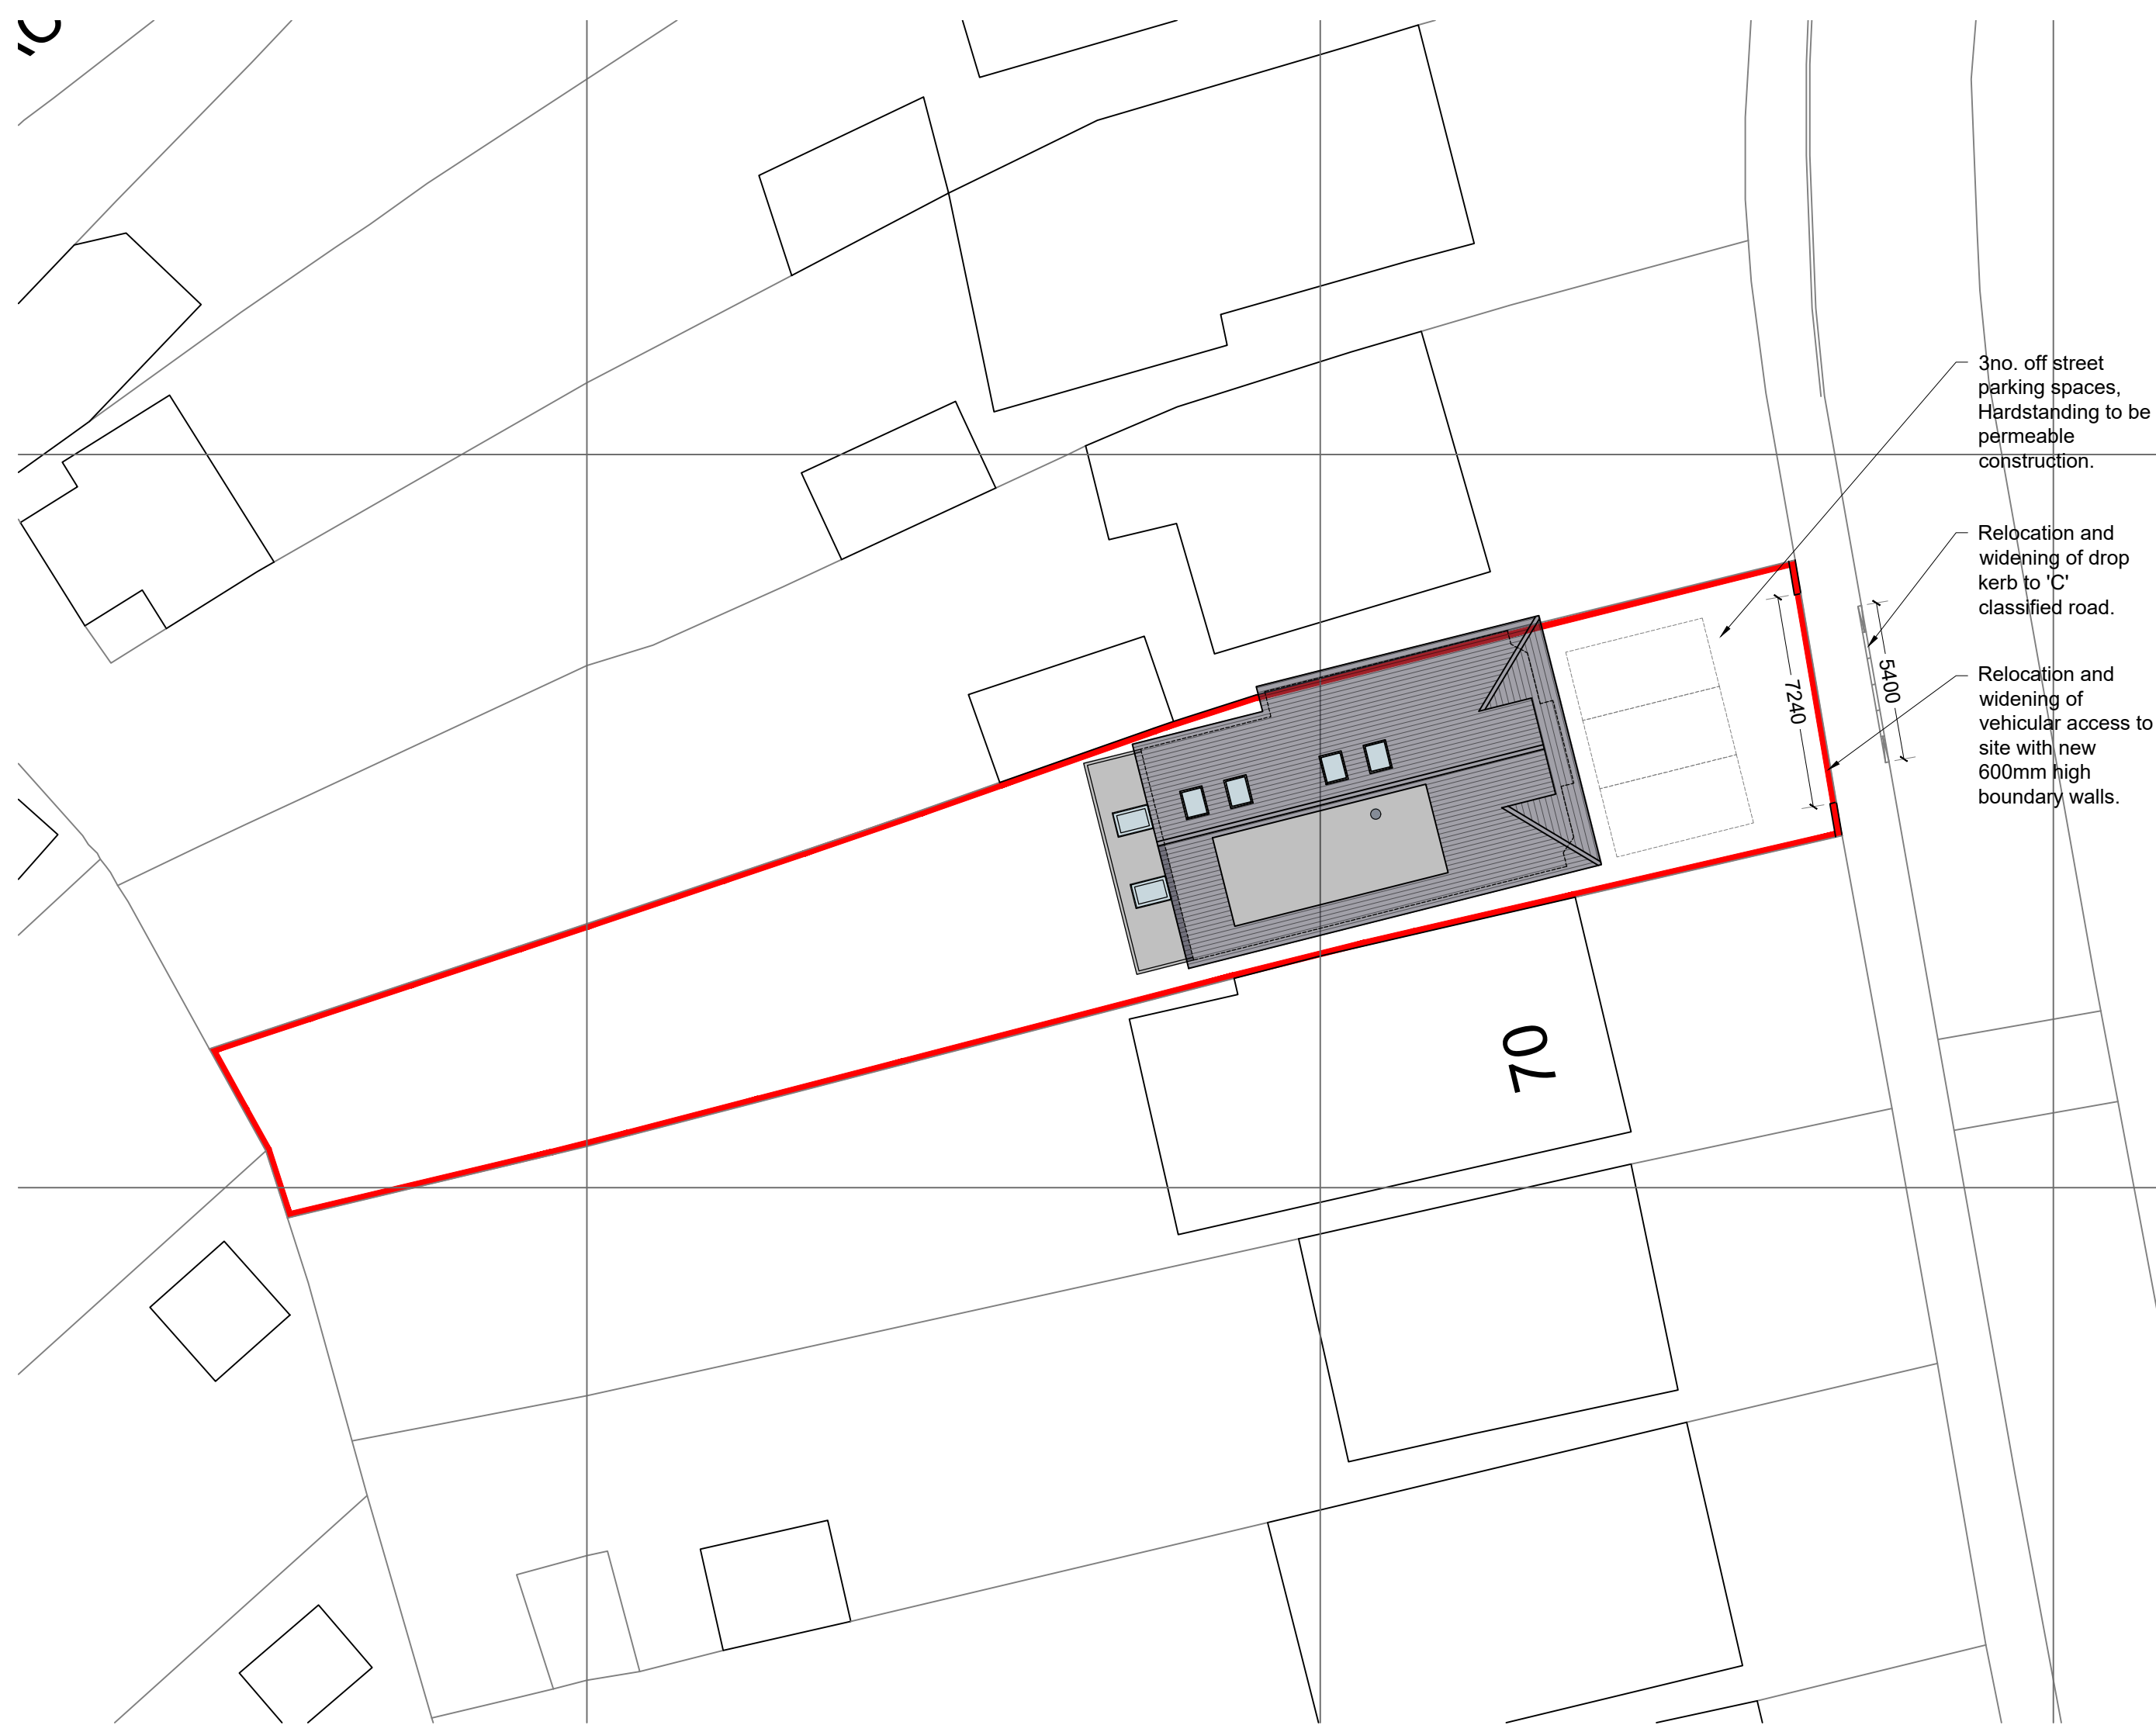

Comments:

- This drawing is the copyright of ATP Architectural Design and is not to be reproduced without prior written consent.
- Use given dimensions over scaling, do not scale from this drawing unless for planning purposes.
- This drawing should be read in conjunction with other consultant drawings, designs and calculations.
- ATP Architectural Design is the trading name of ATP Design Ltd (12131949) a private limited company in England and Wales, whose registered office is 1<sup>st</sup> Floor Hill House, 23-25 Spur Road, Cosham, Hampshire, United Kingdom, PO6 3DY.

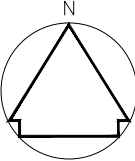

3no. off street parking spaces, Hardstanding to be permeable construction.

Relocation and widening of drop kerb to 'C' classified road.

Relocation and widening of vehicular access to site with new 600mm high boundary walls.

7240

5400

B - LPA revisions. 03/03/23

A - LPA revisions. 25/01/23

Revision Date

Revision status: B

Drawing date: 03/03/23

Client:

**Chrissie Fryer**

Project:

**68 Telegraph Road  
West End  
Southampton SO30 3EY**

Ref:

**22|164**

Status:

**Planning**

Scale @ A3 1:200




Drawing:

**Proposed Site Plan**

Number:

**A104**

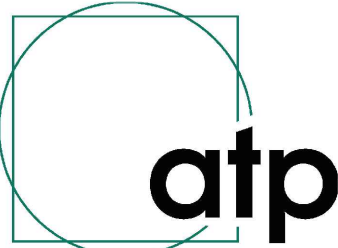

ATP Architectural Design

07590 762966 • tom@atpdesignltd.co.uk • www.atpdesignltd.co.uk