


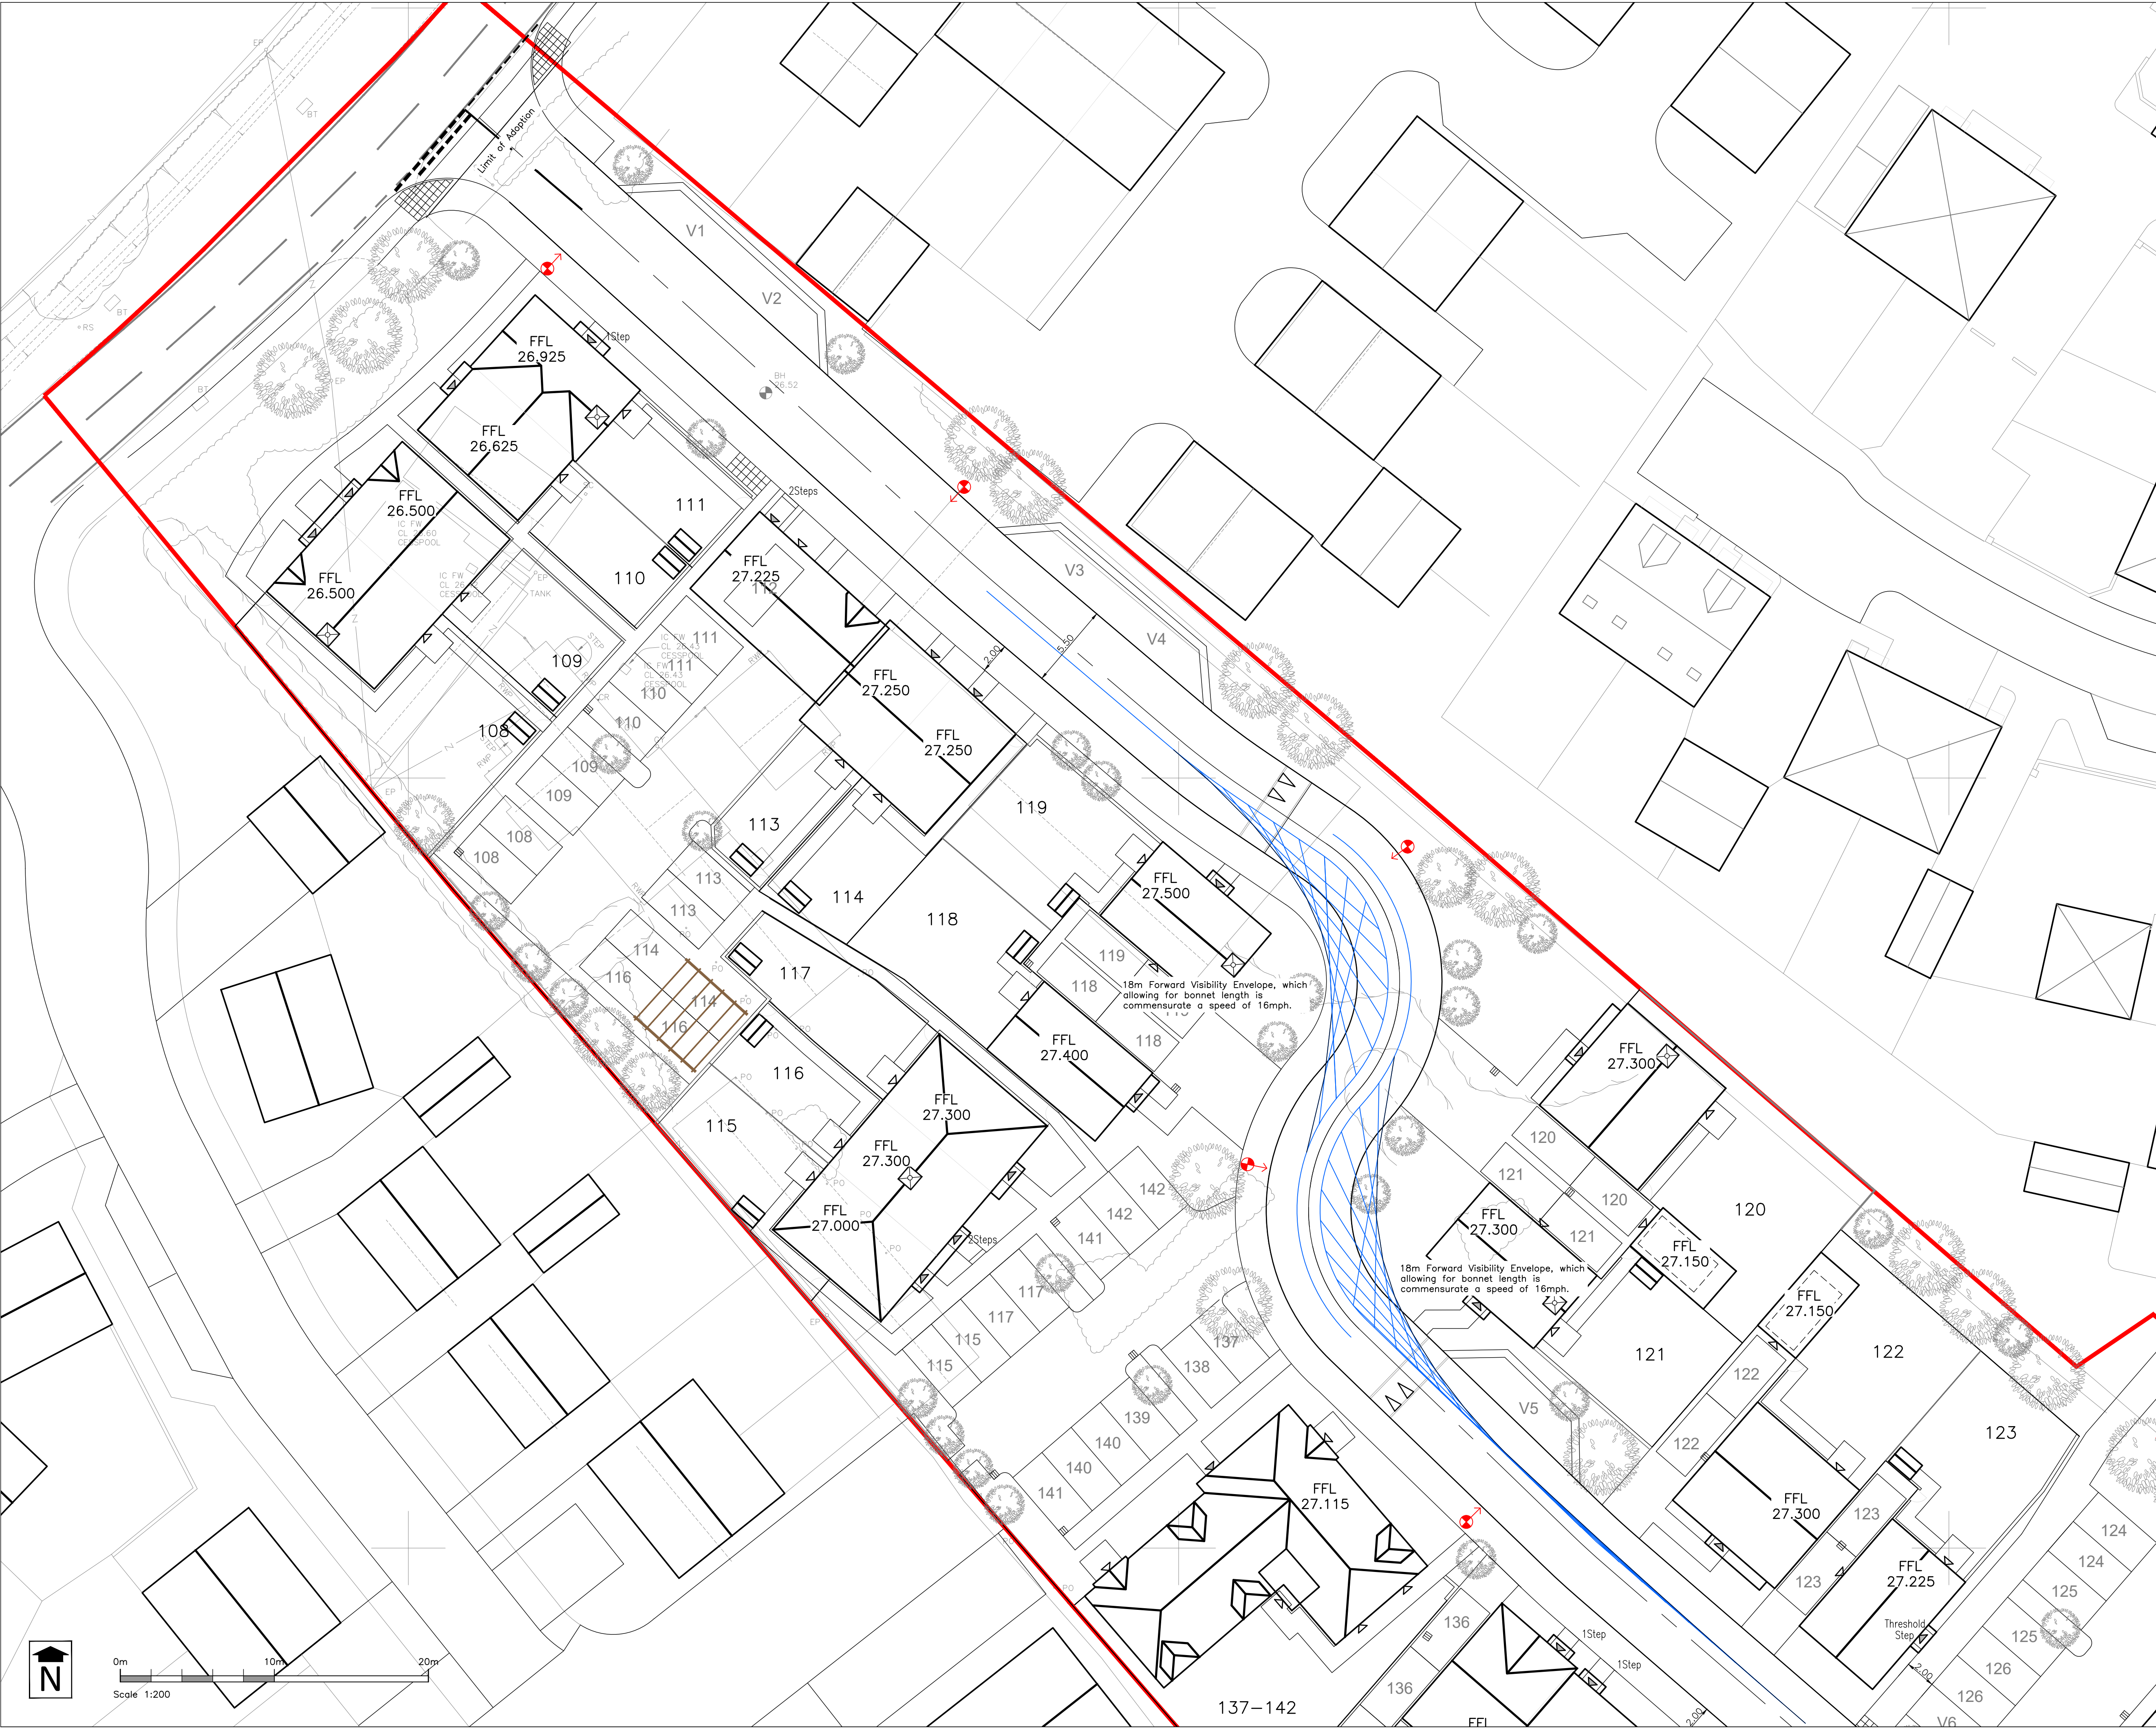

Stratton Park House, Wanborough Road
Swindon, SN3 4HG

Telephone
01793 828000

Website
www.pfaplc.com

For Tender
This drawing is intended to provide the contractor/
developer with sufficient information, when read in
conjunction with the Specification, to identify materials
and to estimate quantities for the purposes of cost
estimates. It should not be relied upon for construction
purposes.

NOTES

1. The planning layout is based on Drawing No.
20031-P101J, by OSP Architecture
2. This drawing is based on the topographical survey,
Drawing No. 29240, by MK Surveys dated December
2020.

Rev	Date	Description	Drawn	Check
#	07/12/22	First Issue.	ML	PMC

Status
FOR TENDER

Client
Vistry Group

Project
**Allington Lane
Phase 3**

Drawing Title
**Horizontal Geometry
Sheet 1 of 2**

Drawing No.
V063/38

Date: December 2022 Scale: 1:200 @ A1
E-Mail: mlodwick@pfaplc.com