


A-A	
Datum: 24.000M AOD	
EXISTING CHANAGE (m)	
EXISTING LEVELS (m)	
Final Surface (m)	
PROPOSED CHANAGE (m)	
PROPOSED LEVELS (m)	

B-B	
Datum: 26.000M AOD	
EXISTING CHANAGE (m)	
EXISTING LEVELS (m)	
Final Surface (m)	
PROPOSED CHANAGE (m)	
PROPOSED LEVELS (m)	

C-C	
Datum: 25.000M AOD	
EXISTING CHANAGE (m)	
EXISTING LEVELS (m)	
Final Surface (m)	
PROPOSED CHANAGE (m)	
PROPOSED LEVELS (m)	

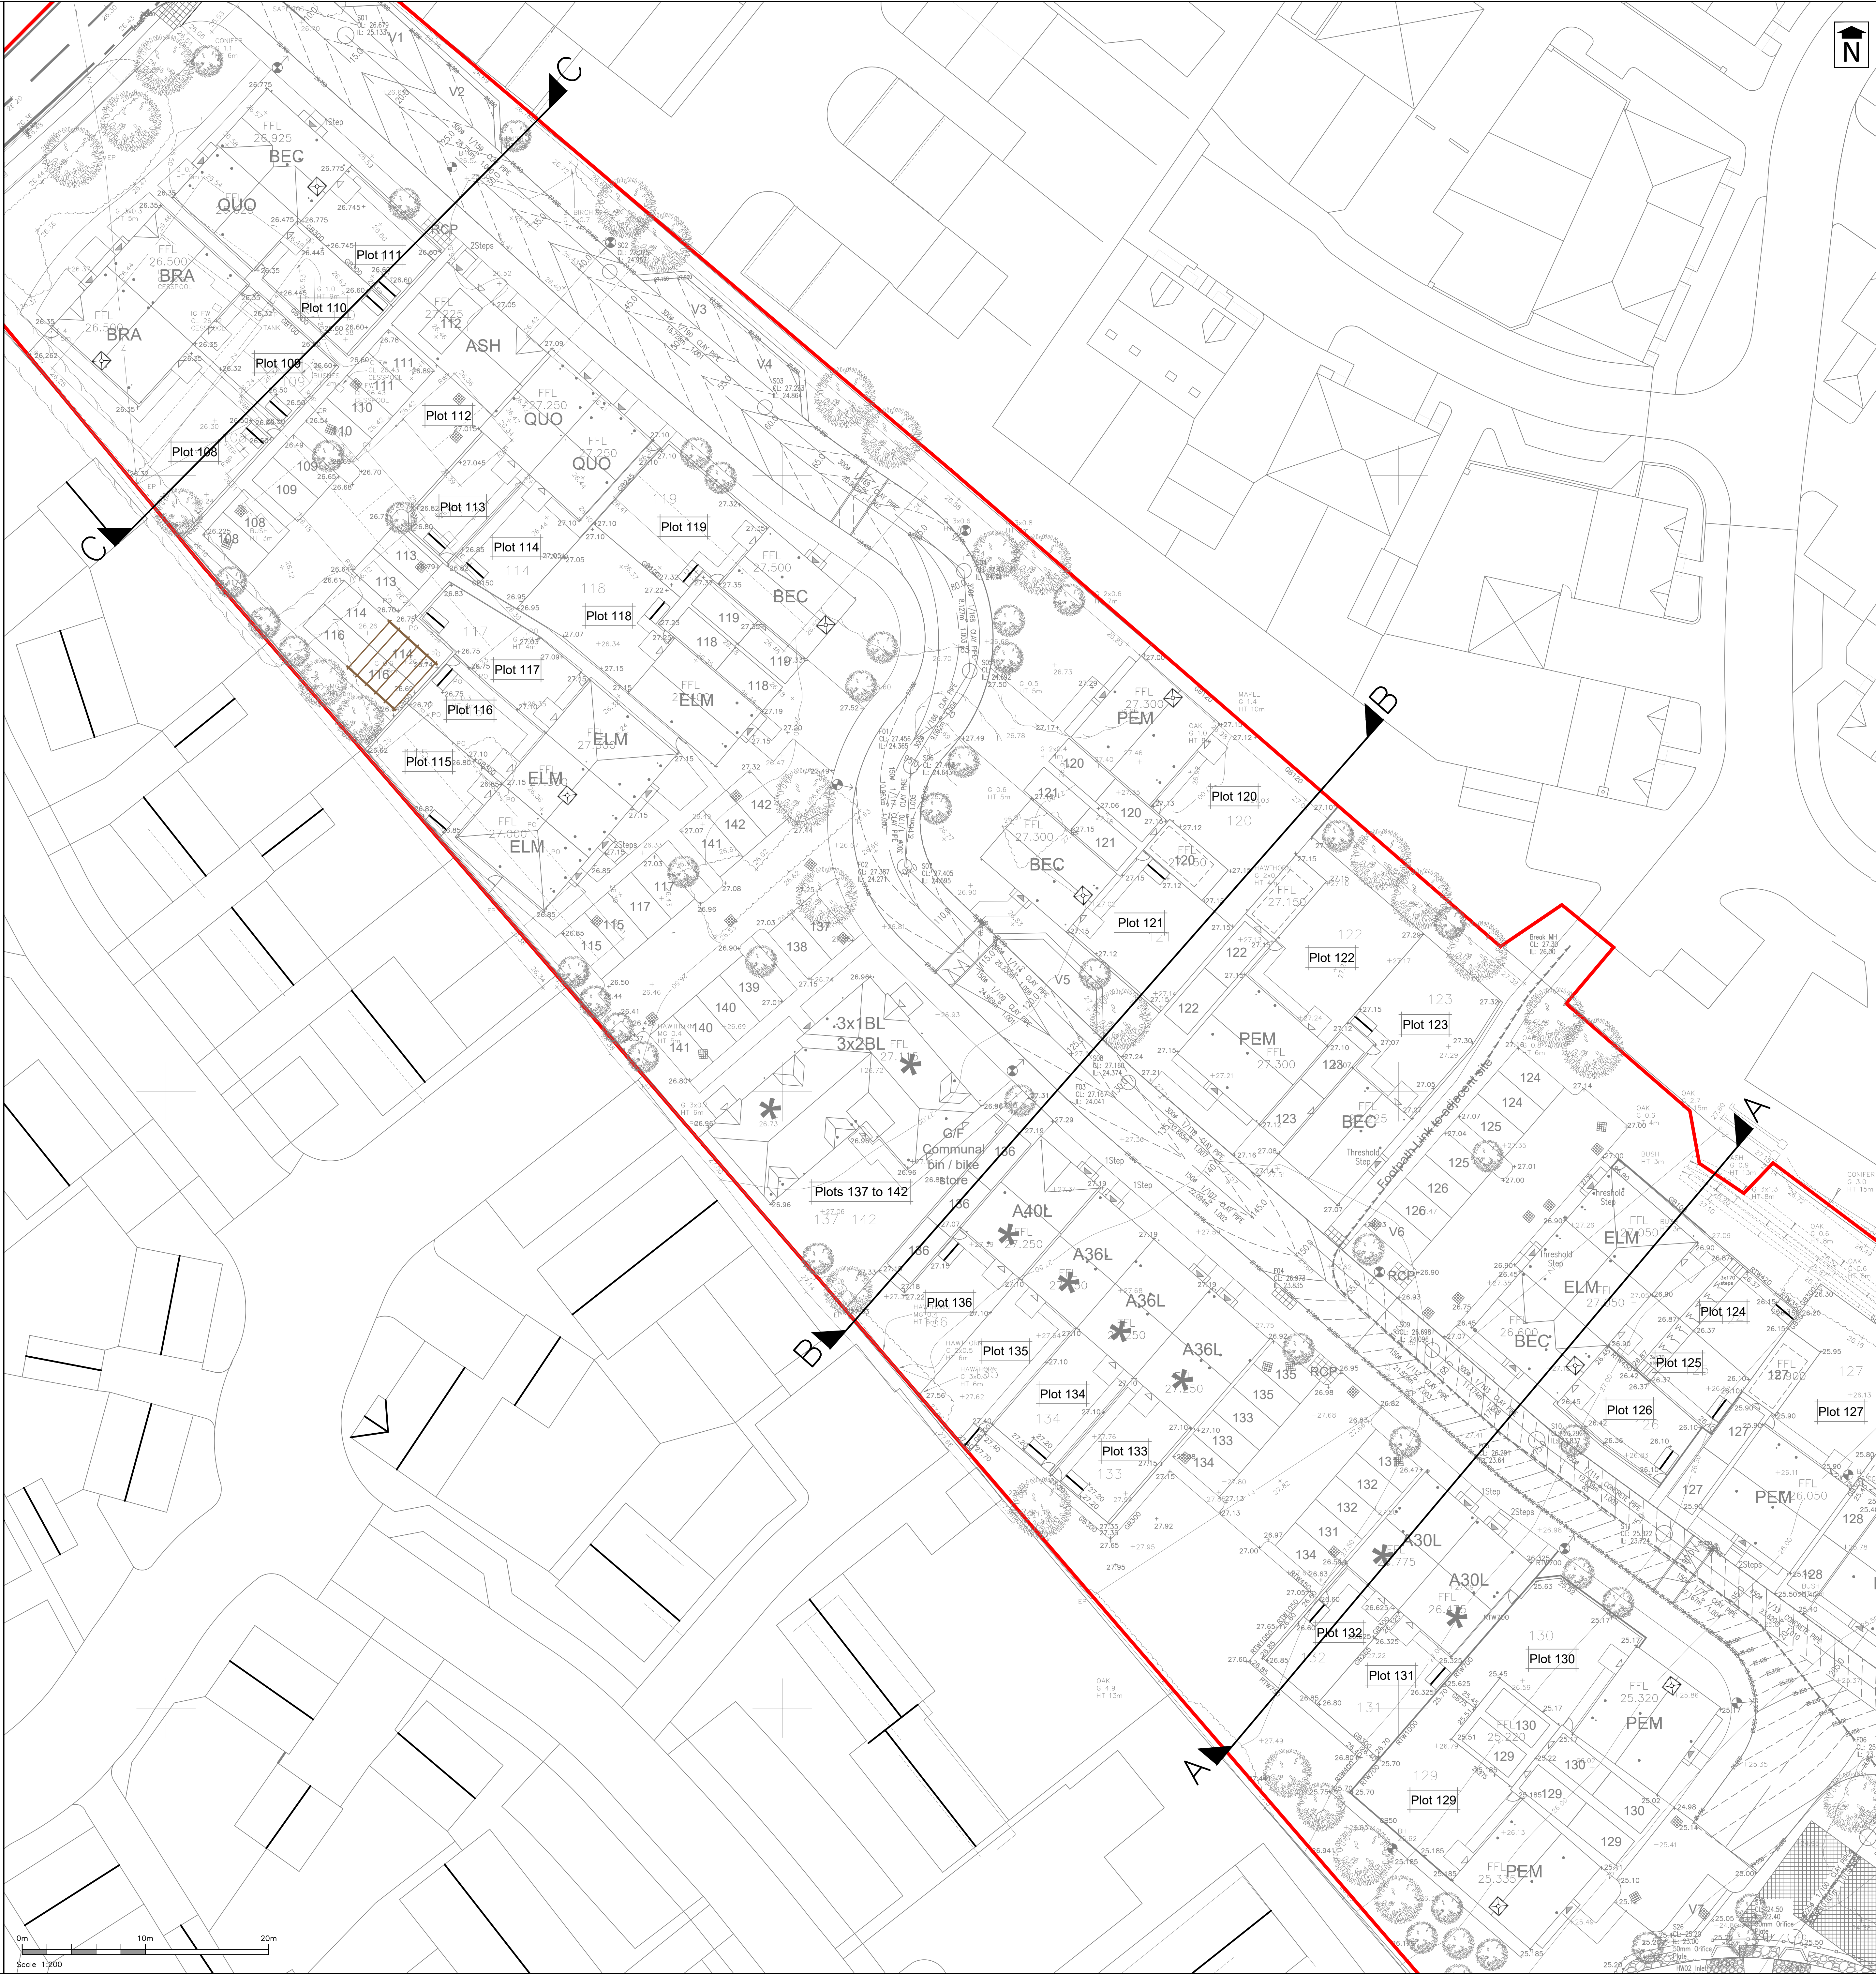

NOTES

1. The planning layout is based on Drawing No. 20031-P1014, by GSP Architecture

2. This drawing is based on the topographical survey, Drawing No. 29240, by MK Surveys dated December 2020.

General Key

A-A Cross Section

Cross Section Key

Existing ground

Proposed levels

Rev	Date	Description	Drawn	Check
#	07/12/22	First Issue	ML	PMC

FOR INFORMATION

Client

Vistry Group

Project

Allington Lane
Phase 3

Drawing Title

Cross Sections

Drawing No. **V063/40**

Date: December 2022 Scale: As Shown @ A0

E-Mail: mloadwick@pfapl.com