


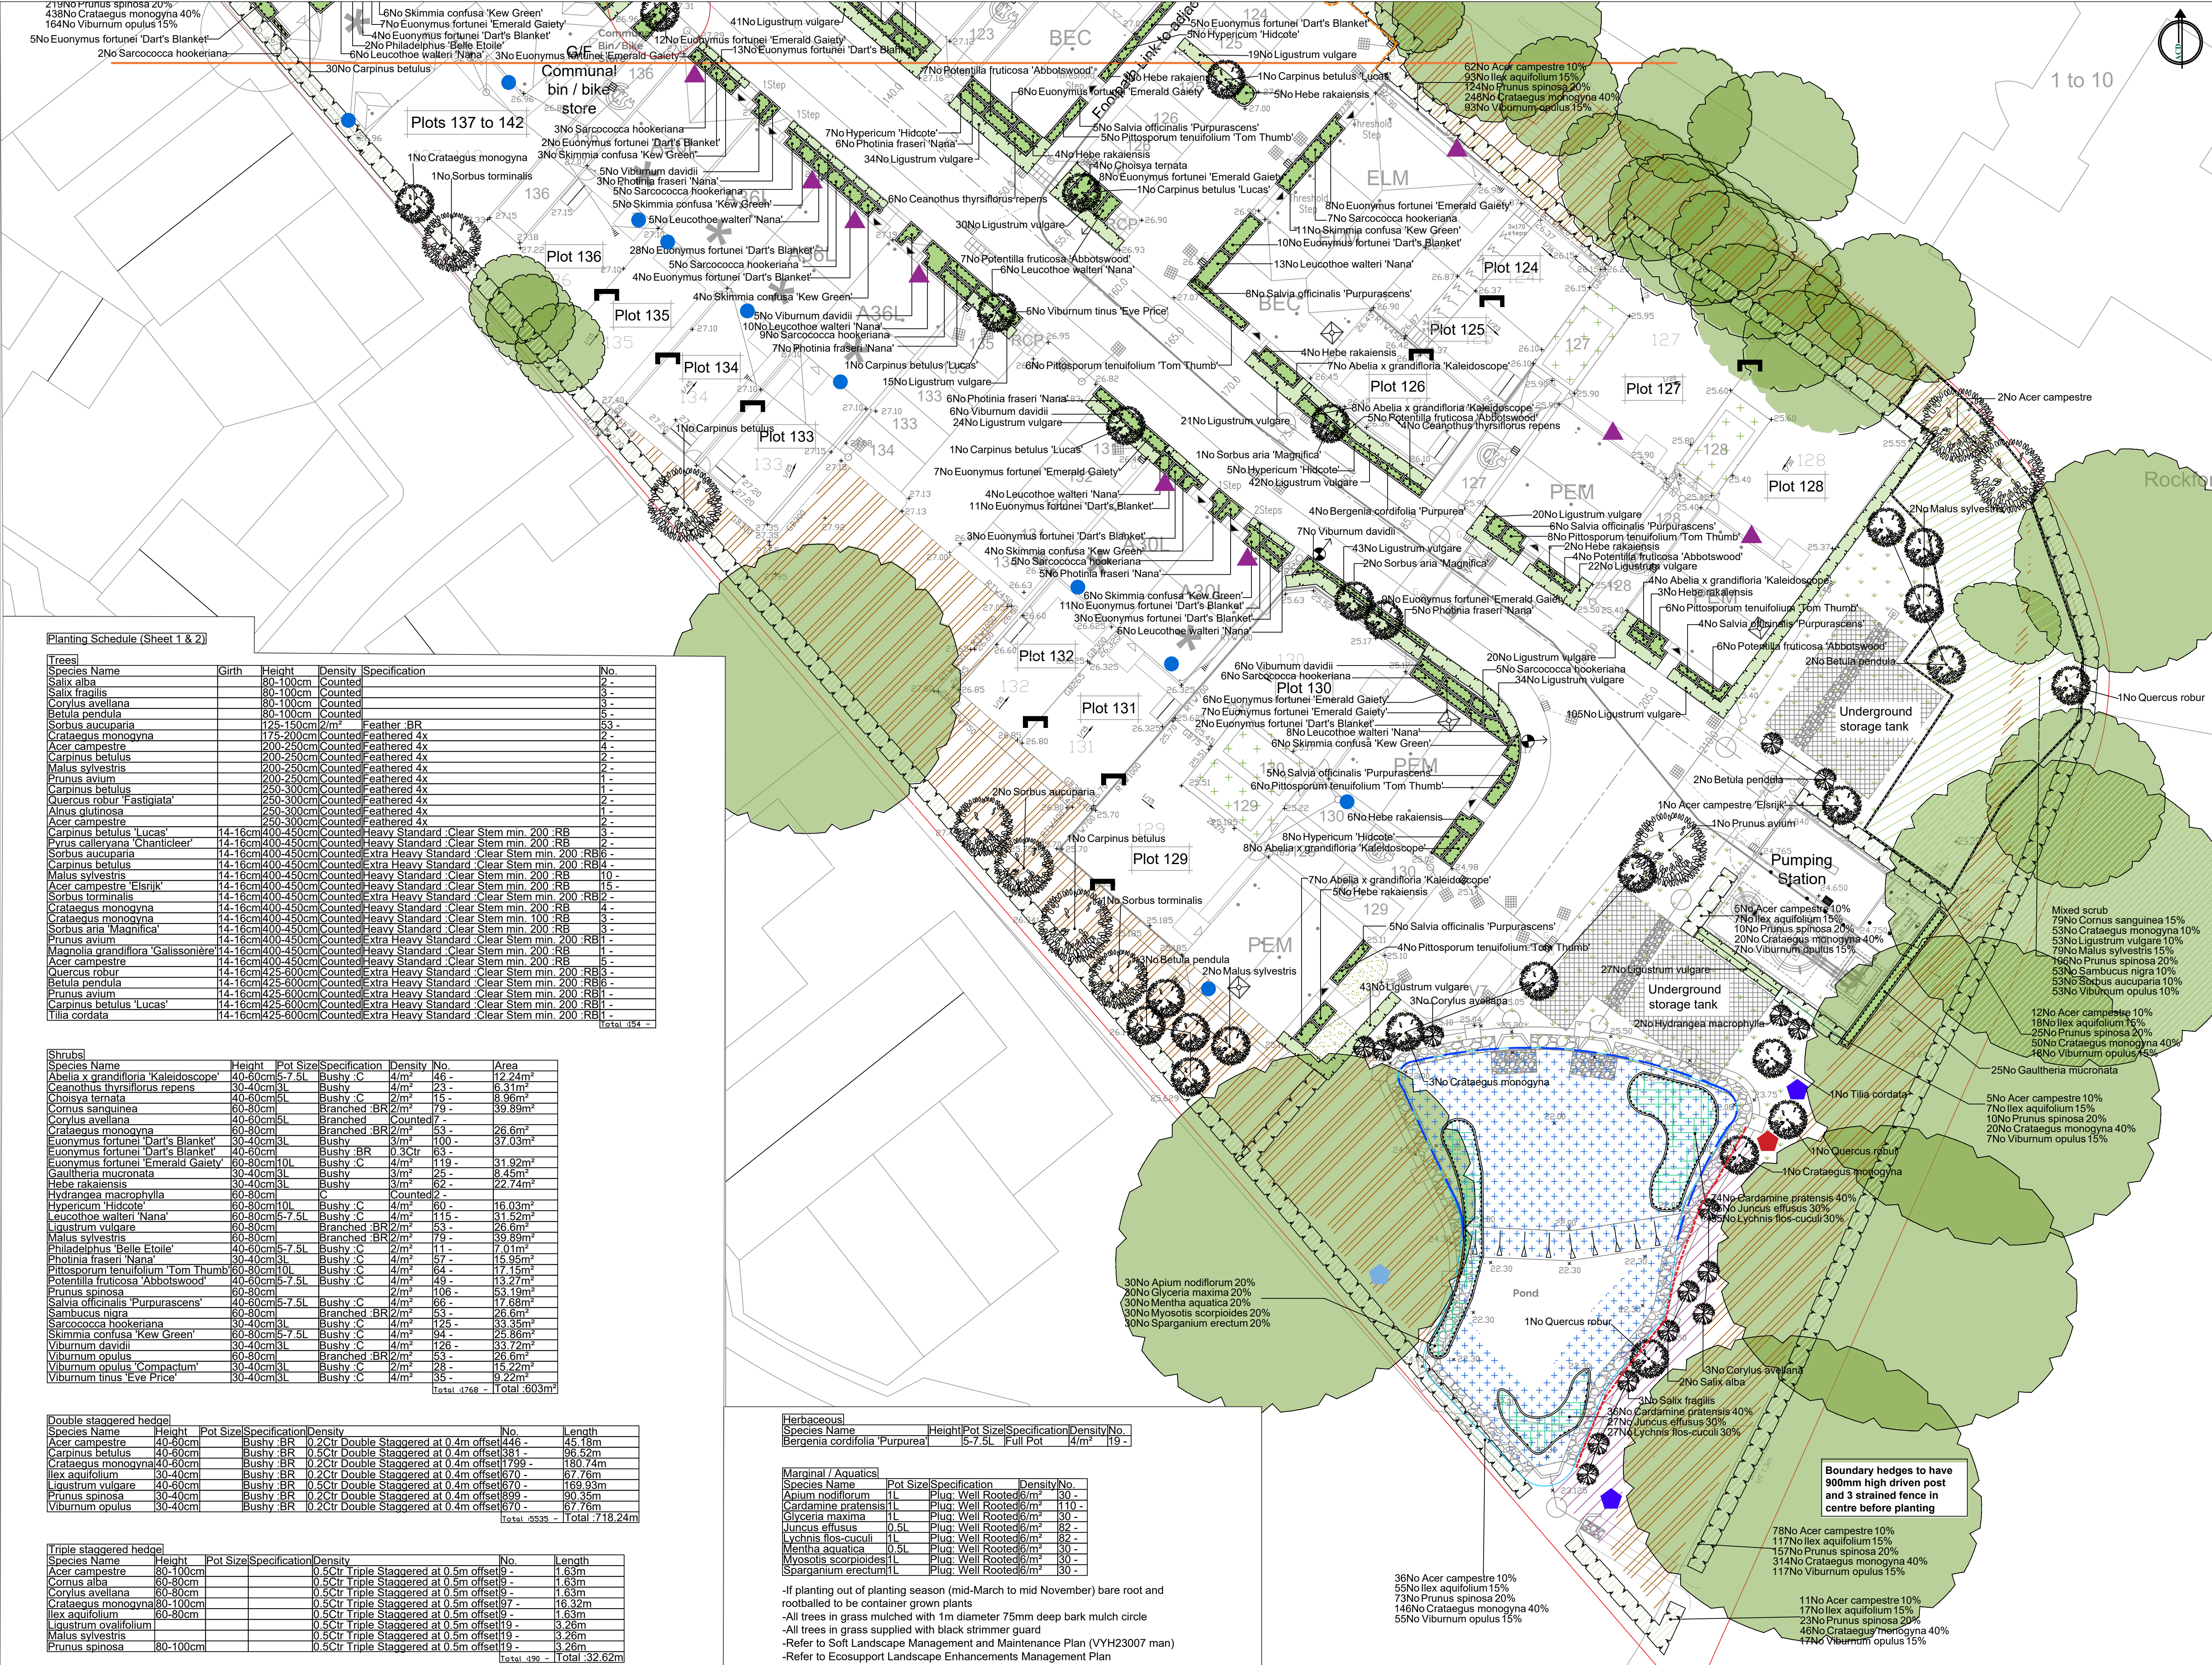

SPECIFICATION
 All works generally, to comply with the written Soft Landscape Specification.

NOTES:
 DO NOT SCALE FROM DRAWING
 NOT FOR CONSTRUCTION, FOR PLANNING PURPOSES ONLY

Legend

- Existing trees to be retained and protected during construction
- Proposed tree planting within soft landscape. See detail 1 on sheet 1
- Proposed tree planting within hard landscape. See detail 2 on sheet 1
- Proposed specimen shrub planting to receive short angular staking on half standards with expandable tree ties
- Proposed hedge planting to be planted in a double staggered row 300mm apart and at 400mm centres in each row. To be maintained at 1m height
- Proposed mixed native hedge planting to be planted in a double staggered row 400mm apart and at 200mm centres in each row. To be maintained at 1m height and 1.8m height adjacent to site boundaries. Native hedge to receive short angular staking on half standards and rabbit guards. 75mm of bark mulch applied after planting operations. Hedges which are without wallface to have 800mm high driven post and 3 strained fence down the centre.
- Proposed shrub planting to receive 75mm bark mulch after planting operations
- Green roof (Lindum sedum mats) to increase biodiversity and create a natural habitat, encouraging wildlife. Refer to detail on Sheet 1.
- Proposed grass areas to receive good quality amenity grass turves laid in line with good horticultural practices
- Proposed grassland areas, to be seeded with E610 Tussocky meadow mixture as supplied by Emergate Seed and sown at 4 grams per msq, or similar and approved
- Proposed grass areas to be seeded with E610 Tussocky meadow mixture as supplied by Emergate Seed and sown at 4 grams per msq, or similar and approved
- Proposed basins to be seeded with EMB wet tolerant seed mix as supplied by Emergate Seeds and sown at 4 grams per msq, or similar and approved
- Proposed shaded areas to be seeded with E611 hedgerow seed mix as supplied by Emergate Seeds and sown at 4 grams per msq, or similar and approved
- Proposed native mix scrub planting to receive 75mm bark mulch after planting operations
- Proposed marginal planting mix
- Retaining wall, with vegetation layer to facilitate grass establishment. To be 'Geogrid' from Fibramat, or similar.
- ReRoot 1000 from GreenBlueUrban or similar
- Post and rail fence

Ecological Features

- Hibernaculum
- Hedgehog Dome
- Loggery/Breeding Box for Stag Beetles
- Hedgehog Access Point to have gravel boards of GFB for each side to create hedgerow highways
- Swift Brick
- Istock Bat Brick

Scale
 1 to 10

Ecological Features

- 30No Apium nodiflorum 20%
- 30No Glyceria maxima 20%
- 30No Mentha aquatica 20%
- 30No Myosotis scorpioides 20%
- 30No Sparganium erectum 20%
- 36No Acer campestre 10%
- 55No Ilex aquifolium 15%
- 73No Prunus spinosa 20%
- 146No Crataegus monogyna 40%
- 55No Viburnum opulus 15%
- 11No Acer campestre 10%
- 17No Ilex aquifolium 15%
- 17No Prunus spinosa 20%
- 314No Crataegus monogyna 40%
- 117No Viburnum opulus 15%
- 25No Gaultheria mucronata
- 5No Acer campestre 10%
- 7No Ilex aquifolium 15%
- 10No Prunus spinosa 20%
- 20No Crataegus monogyna 40%
- 7No Viburnum opulus 15%
- 12No Acer campestre 10%
- 18No Ilex aquifolium 15%
- 25No Prunus spinosa 20%
- 50No Crataegus monogyna 40%
- 14No Viburnum opulus 15%
- 79No Cornus sanguinea 15%
- 53No Crataegus monogyna 10%
- 53No Ligustrum vulgare 10%
- 79No Malus sylvestris 15%
- 16No Prunus spinosa 20%
- 53No Sambucus nigra 10%
- 53No Sorbus aucuparia 10%
- 53No Viburnum opulus 10%
- 4No Cardamine pratensis 40%
- 30No Juncus effusus 30%
- 30No Lychnis flos-cuculi 30%
- 3No Corylus avellana
- 2No Salix fragilis
- 36No Cardamine pratensis 40%
- 27No Juncus effusus 30%
- 27No Lychnis flos-cuculi 30%
- 78No Acer campestre 10%
- 117No Ilex aquifolium 15%
- 157No Prunus spinosa 20%
- 314No Crataegus monogyna 40%
- 117No Viburnum opulus 15%

ACD ENVIRONMENTAL

HEAD OFFICE
 Rodbourne Rail Business Centre, Grange Lane,
 Malmesbury, SN16 0ES
 Tel: 01666 825646

Courtyard House, Mill Lane, Godalming, GU7 1EY
 Tel: 01483 425714

Suite 6, Crescent House, Yonge Close, Eastleigh, SO50 9SX
 Tel: 02382 026300

email: mail@acdenv.co.uk
 www.acdenvironmental.co.uk

scheme: Allington Lane, Phase 3
 client: Vistry Group
 drawing: Soft Landscape Proposals

date: May 2021
 scale: 1:200@A1
 drawing no: VYH23077-11 sheet 2
 drawn: JM checked: DKM

Copyright of ACD Environmental Ltd. All rights reserved in Chapter (V) of the Copyright, Designs and Patents Act 1988 have been generally asserted. 2011. Copyright of this plan remains with ACD until all fees have been paid in full.