


NOTES

All dimensions are in millimetres unless stated otherwise.

Drawings are not to be scaled for Construction purposes.

This drawing is to be read in conjunction with all other relevant drawings and specifications.

The copyright of this drawing is vested in Harris Irwin Associates Ltd. and must not be copied or reproduced without the written consent of a Director.

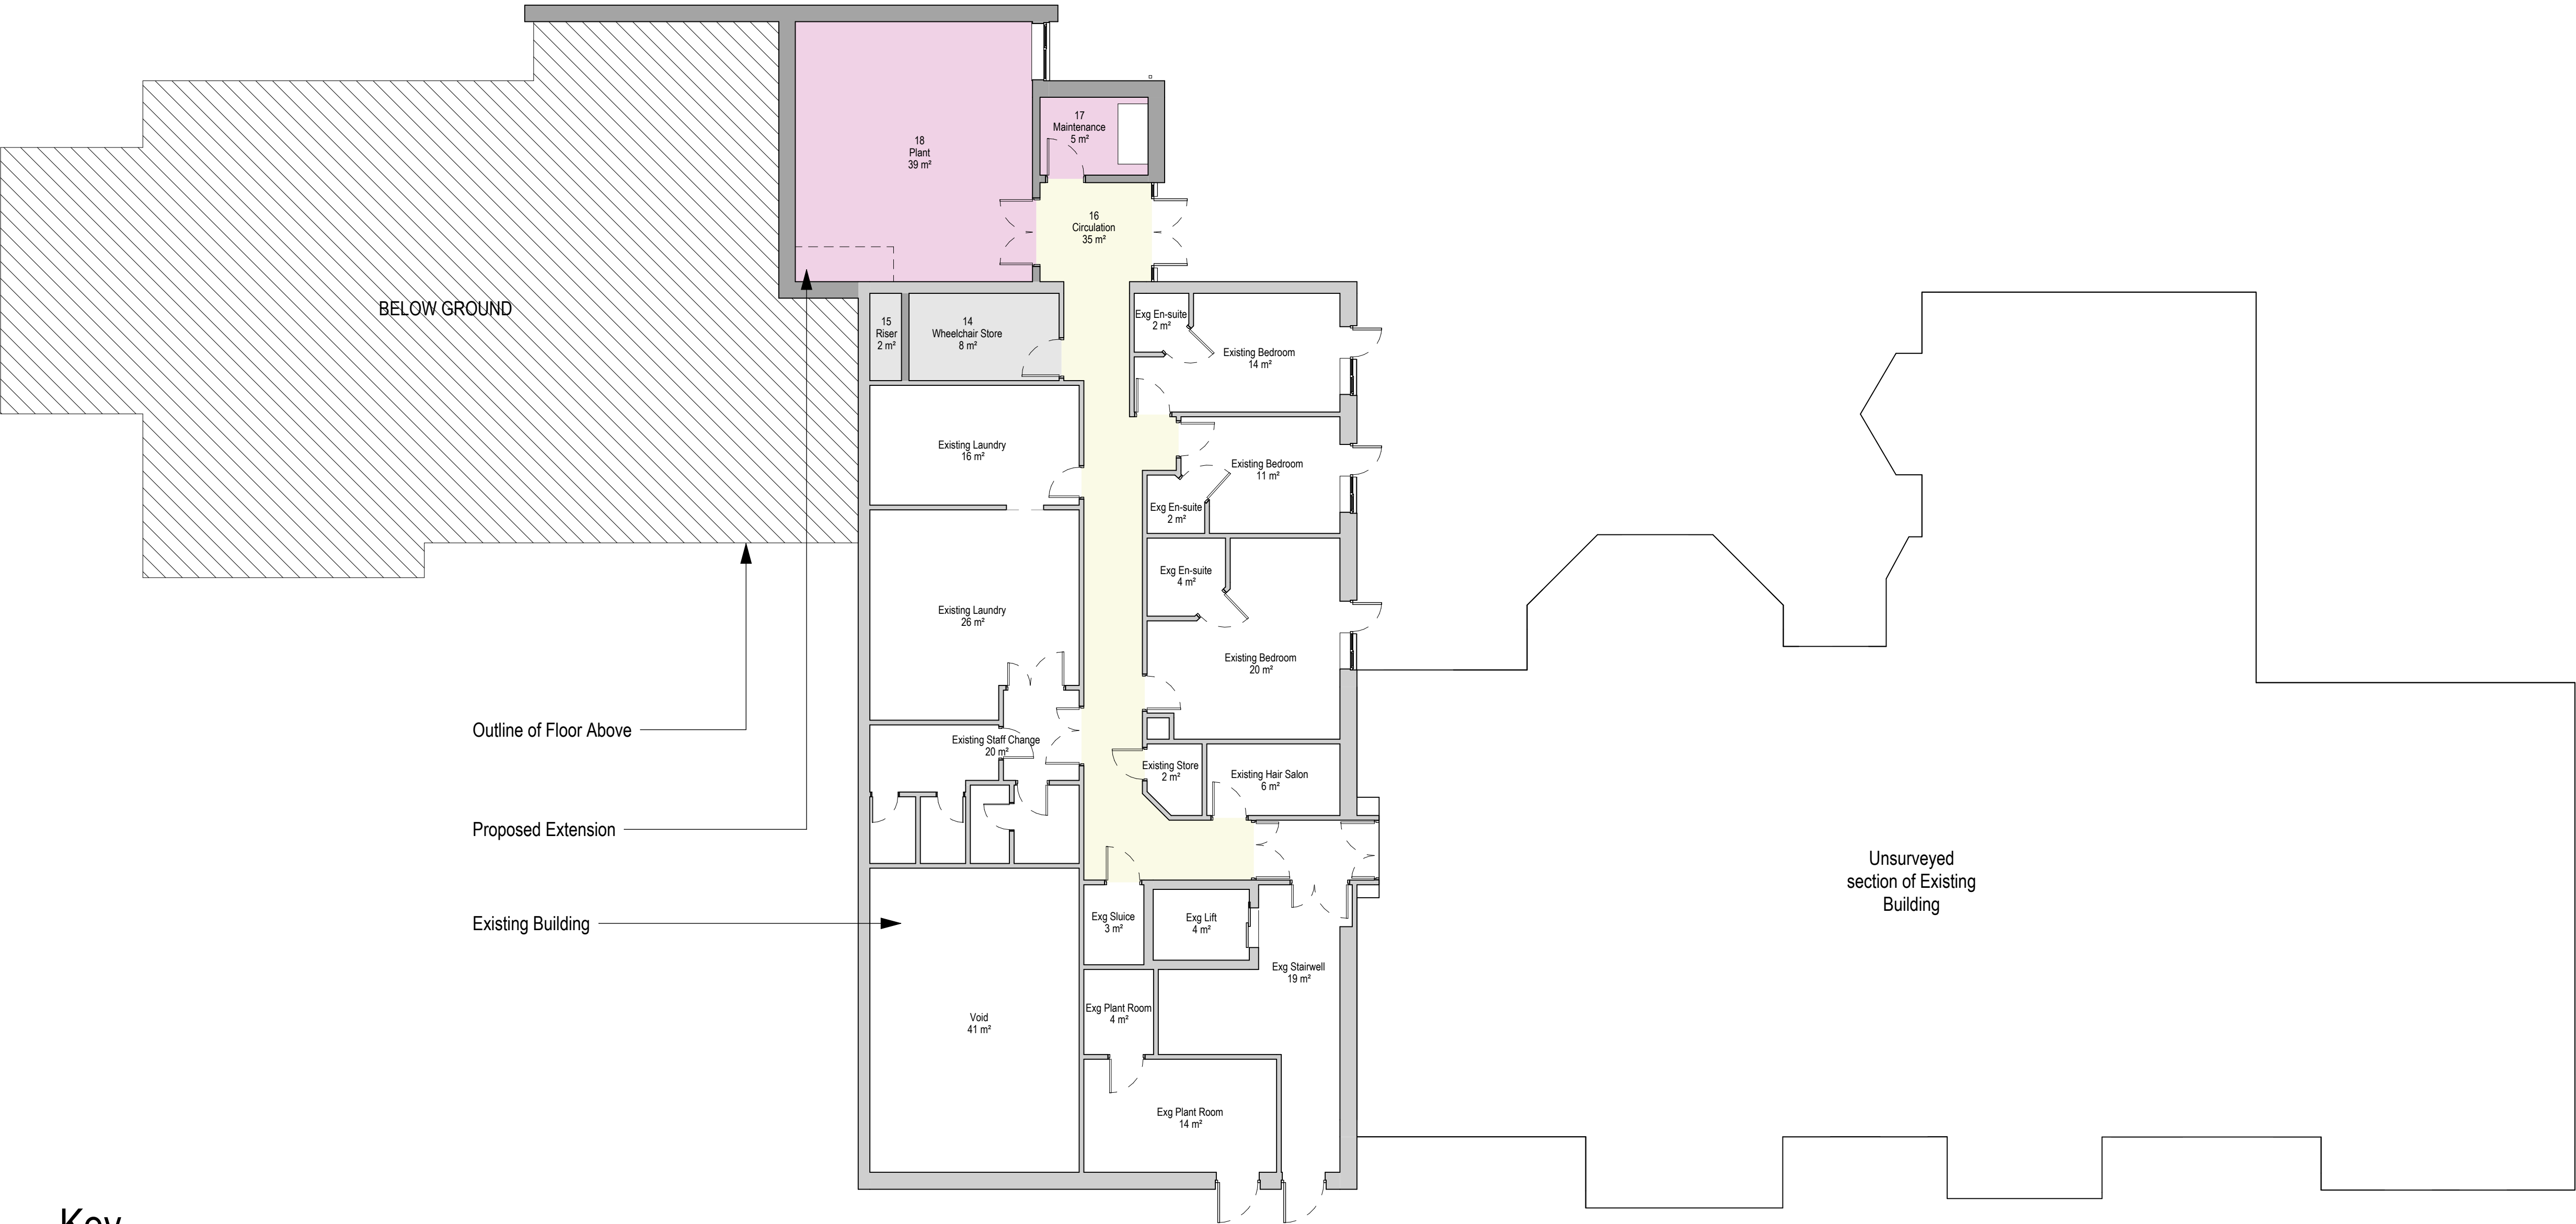


Room Type Key

- Circulation
- Existing Rooms
- Staff
- Storage
- Unused Space

Key

- Existing Walls
- Proposed Walls

0201 Ground Floor

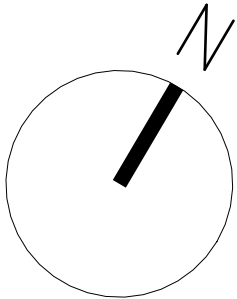

SCALE 1:100 @ A1

P6	08/02/23	Adjustments to Layout and Annotations	AB	ID
P7	02/02/23	Revised Ground Floor	AB	ID
P6	20/12/22	Adjustment to Design	AB	ID
P5	29/11/22	Addition of Plant and Risers	AB	ID
Rev	Date	Description	Drawn By	Checked By

HARRIS IRWIN
architects

Aske Stables, Aske, Richmond,
North Yorkshire. DL10 5HG
t: 01748 826675
e: enquiries@harrisirwin.com
w: www.harrisirwin.com

Project:
Challoner House
Challoner House Care Home,
Eastleigh,
SO53 2DU

Client: Barchester

Drawing Title:
Proposed Ground Floor

For Planning Submission

HIA Project Number 3307	Scale @ A1 1: 100	Suitability D0
----------------------------	----------------------	-------------------

Project 3307 - HIA - 01 - B0 - DR - A - 0201	Originator HIA	Volume 01	Level B0	Type DR	Role A	Number 0201
---	-------------------	--------------	-------------	------------	-----------	----------------