


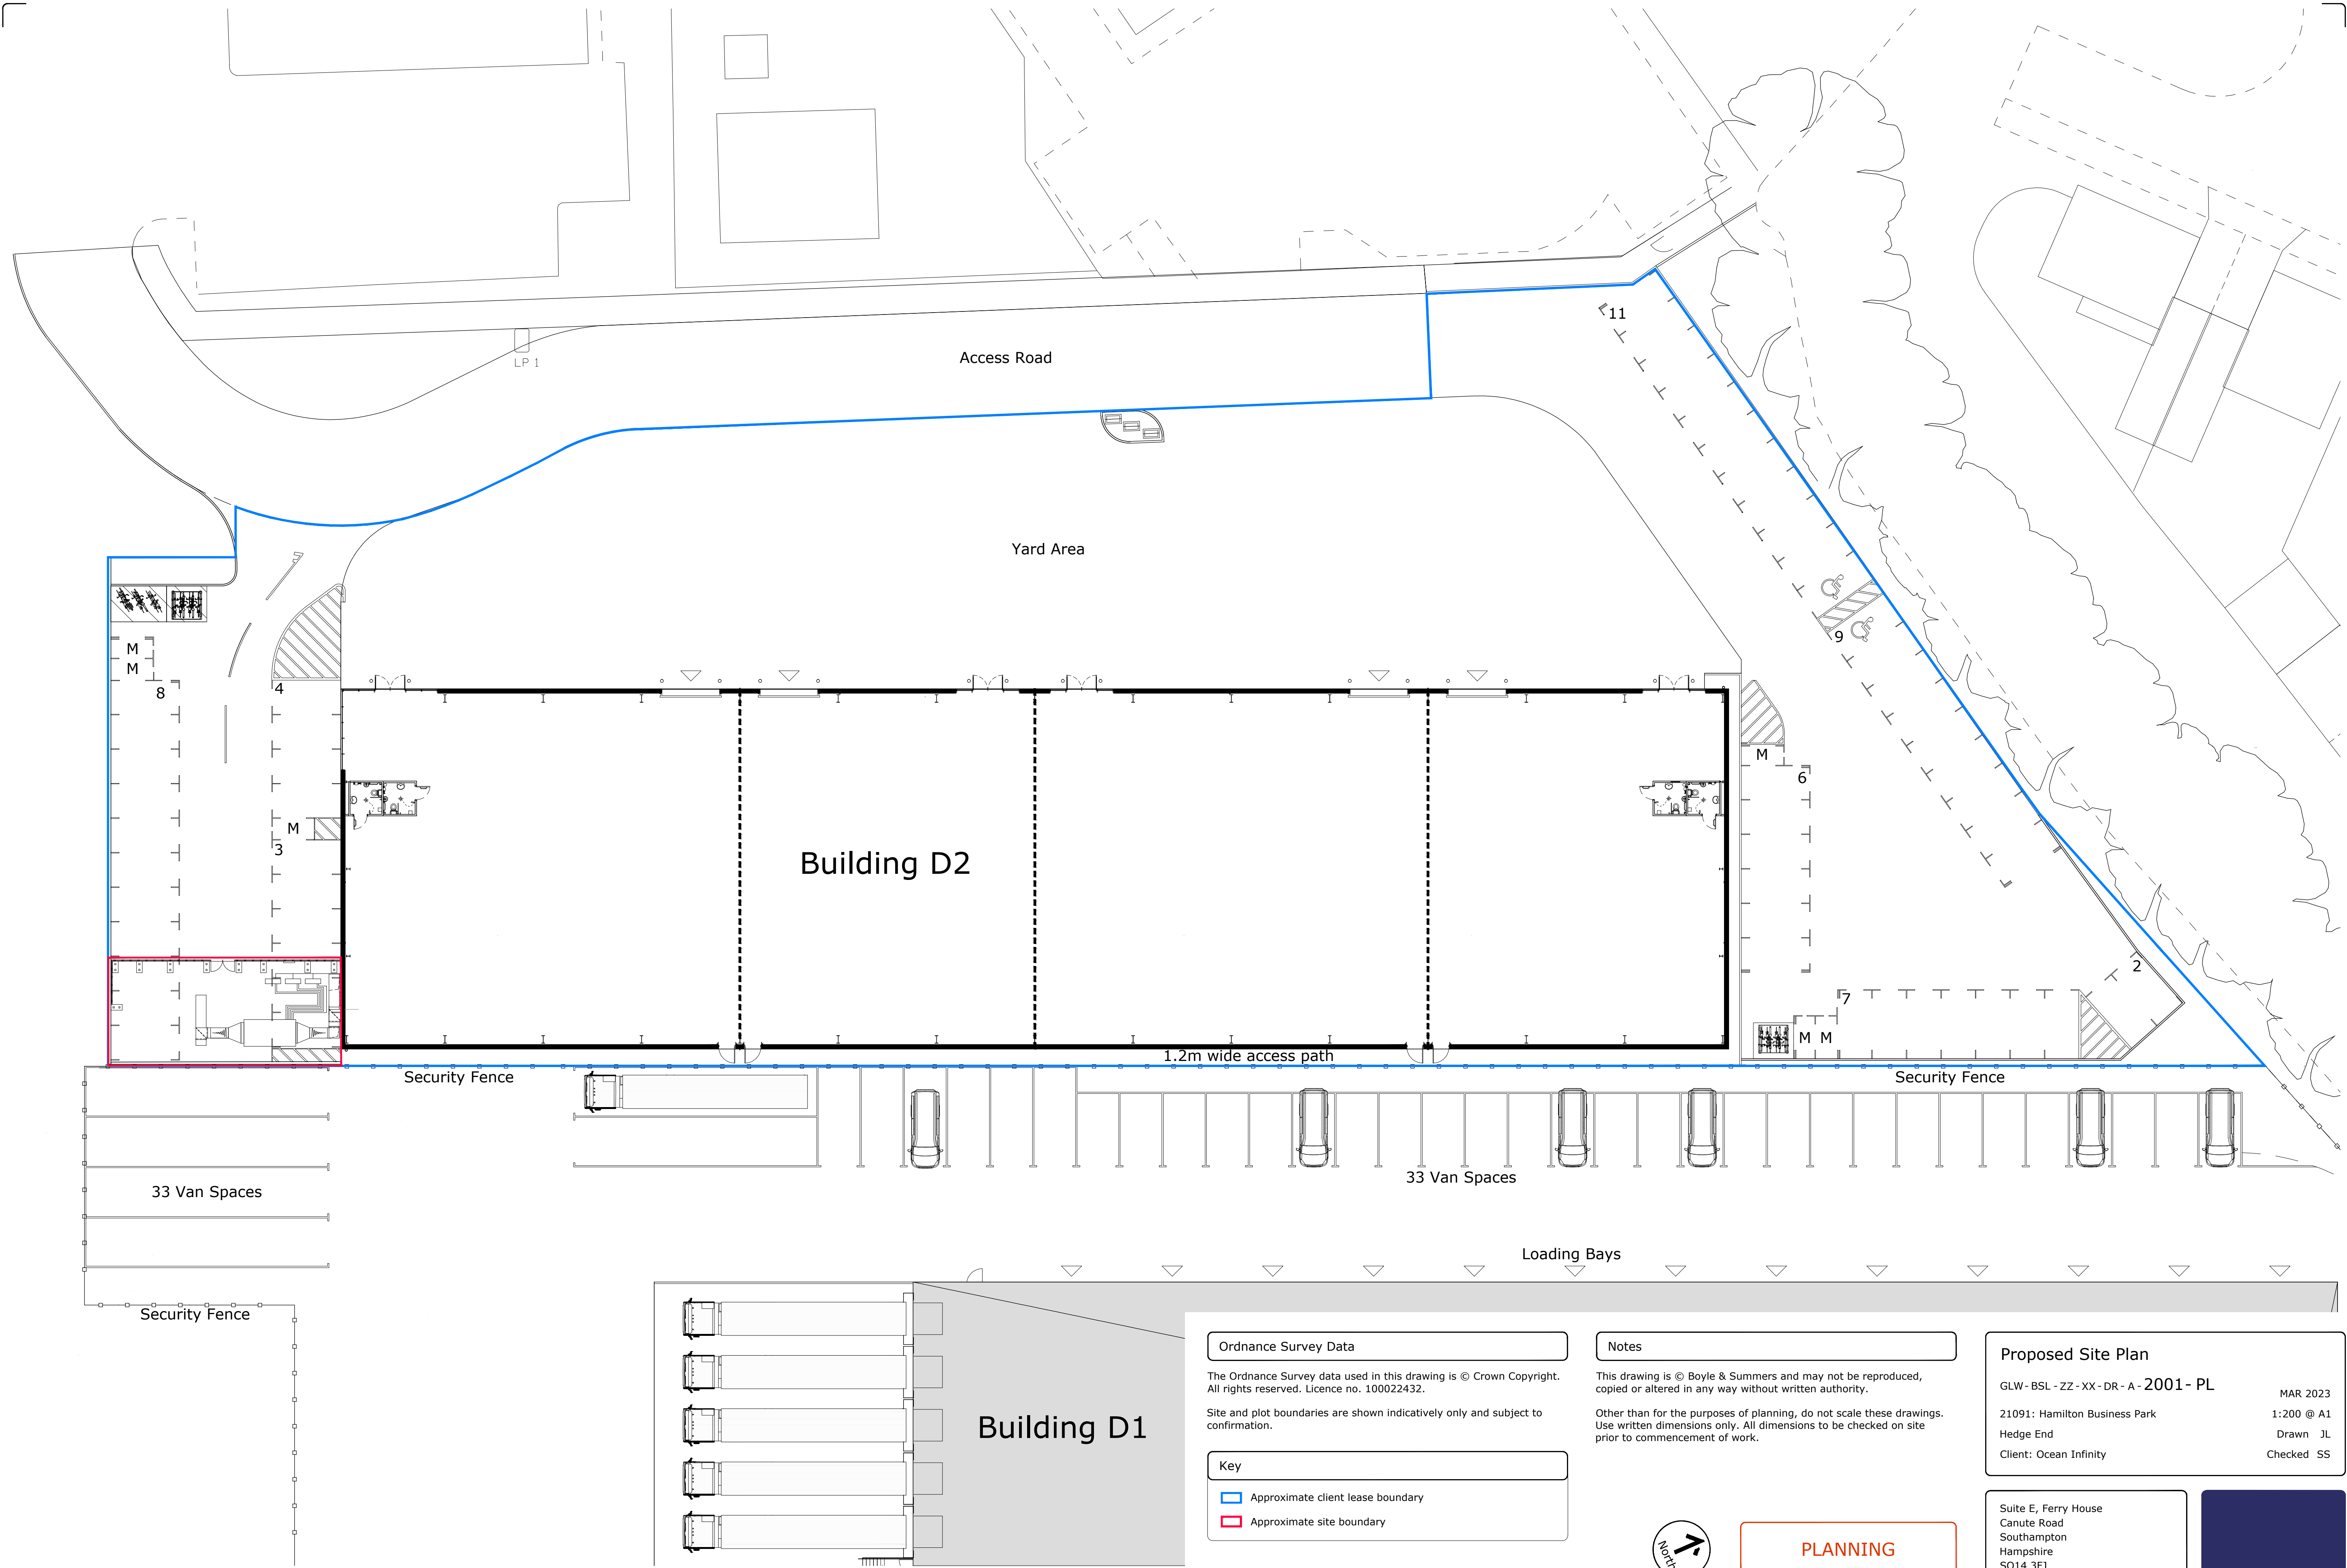

Ordnance Survey Data

The Ordnance Survey data used in this drawing is © Crown Copyright. All rights reserved. Licence no. 100022432.

Site and plot boundaries are shown indicatively only and subject to confirmation.

Key

- Approximate client lease boundary
- Approximate site boundary

Notes

This drawing is © Boyle & Summers and may not be reproduced, copied or altered in any way without written authority.

Other than for the purposes of planning, do not scale these drawings. Use written dimensions only. All dimensions to be checked on site prior to commencement of work.

Proposed Site Plan

GLW - BSL - ZZ - XX - DR - A - 2001 - PL

21091: Hamilton Business Park

Hedge End

Client: Ocean Infinity


MAR 2023

1:200 @ A1

Drawn JL

Checked SS

Suite E, Ferry House
Canute Road
Southampton
Hampshire
SO14 3FJ
023 8063 1432
boyleandsummers.co.uk

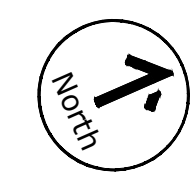

PLANNING

