


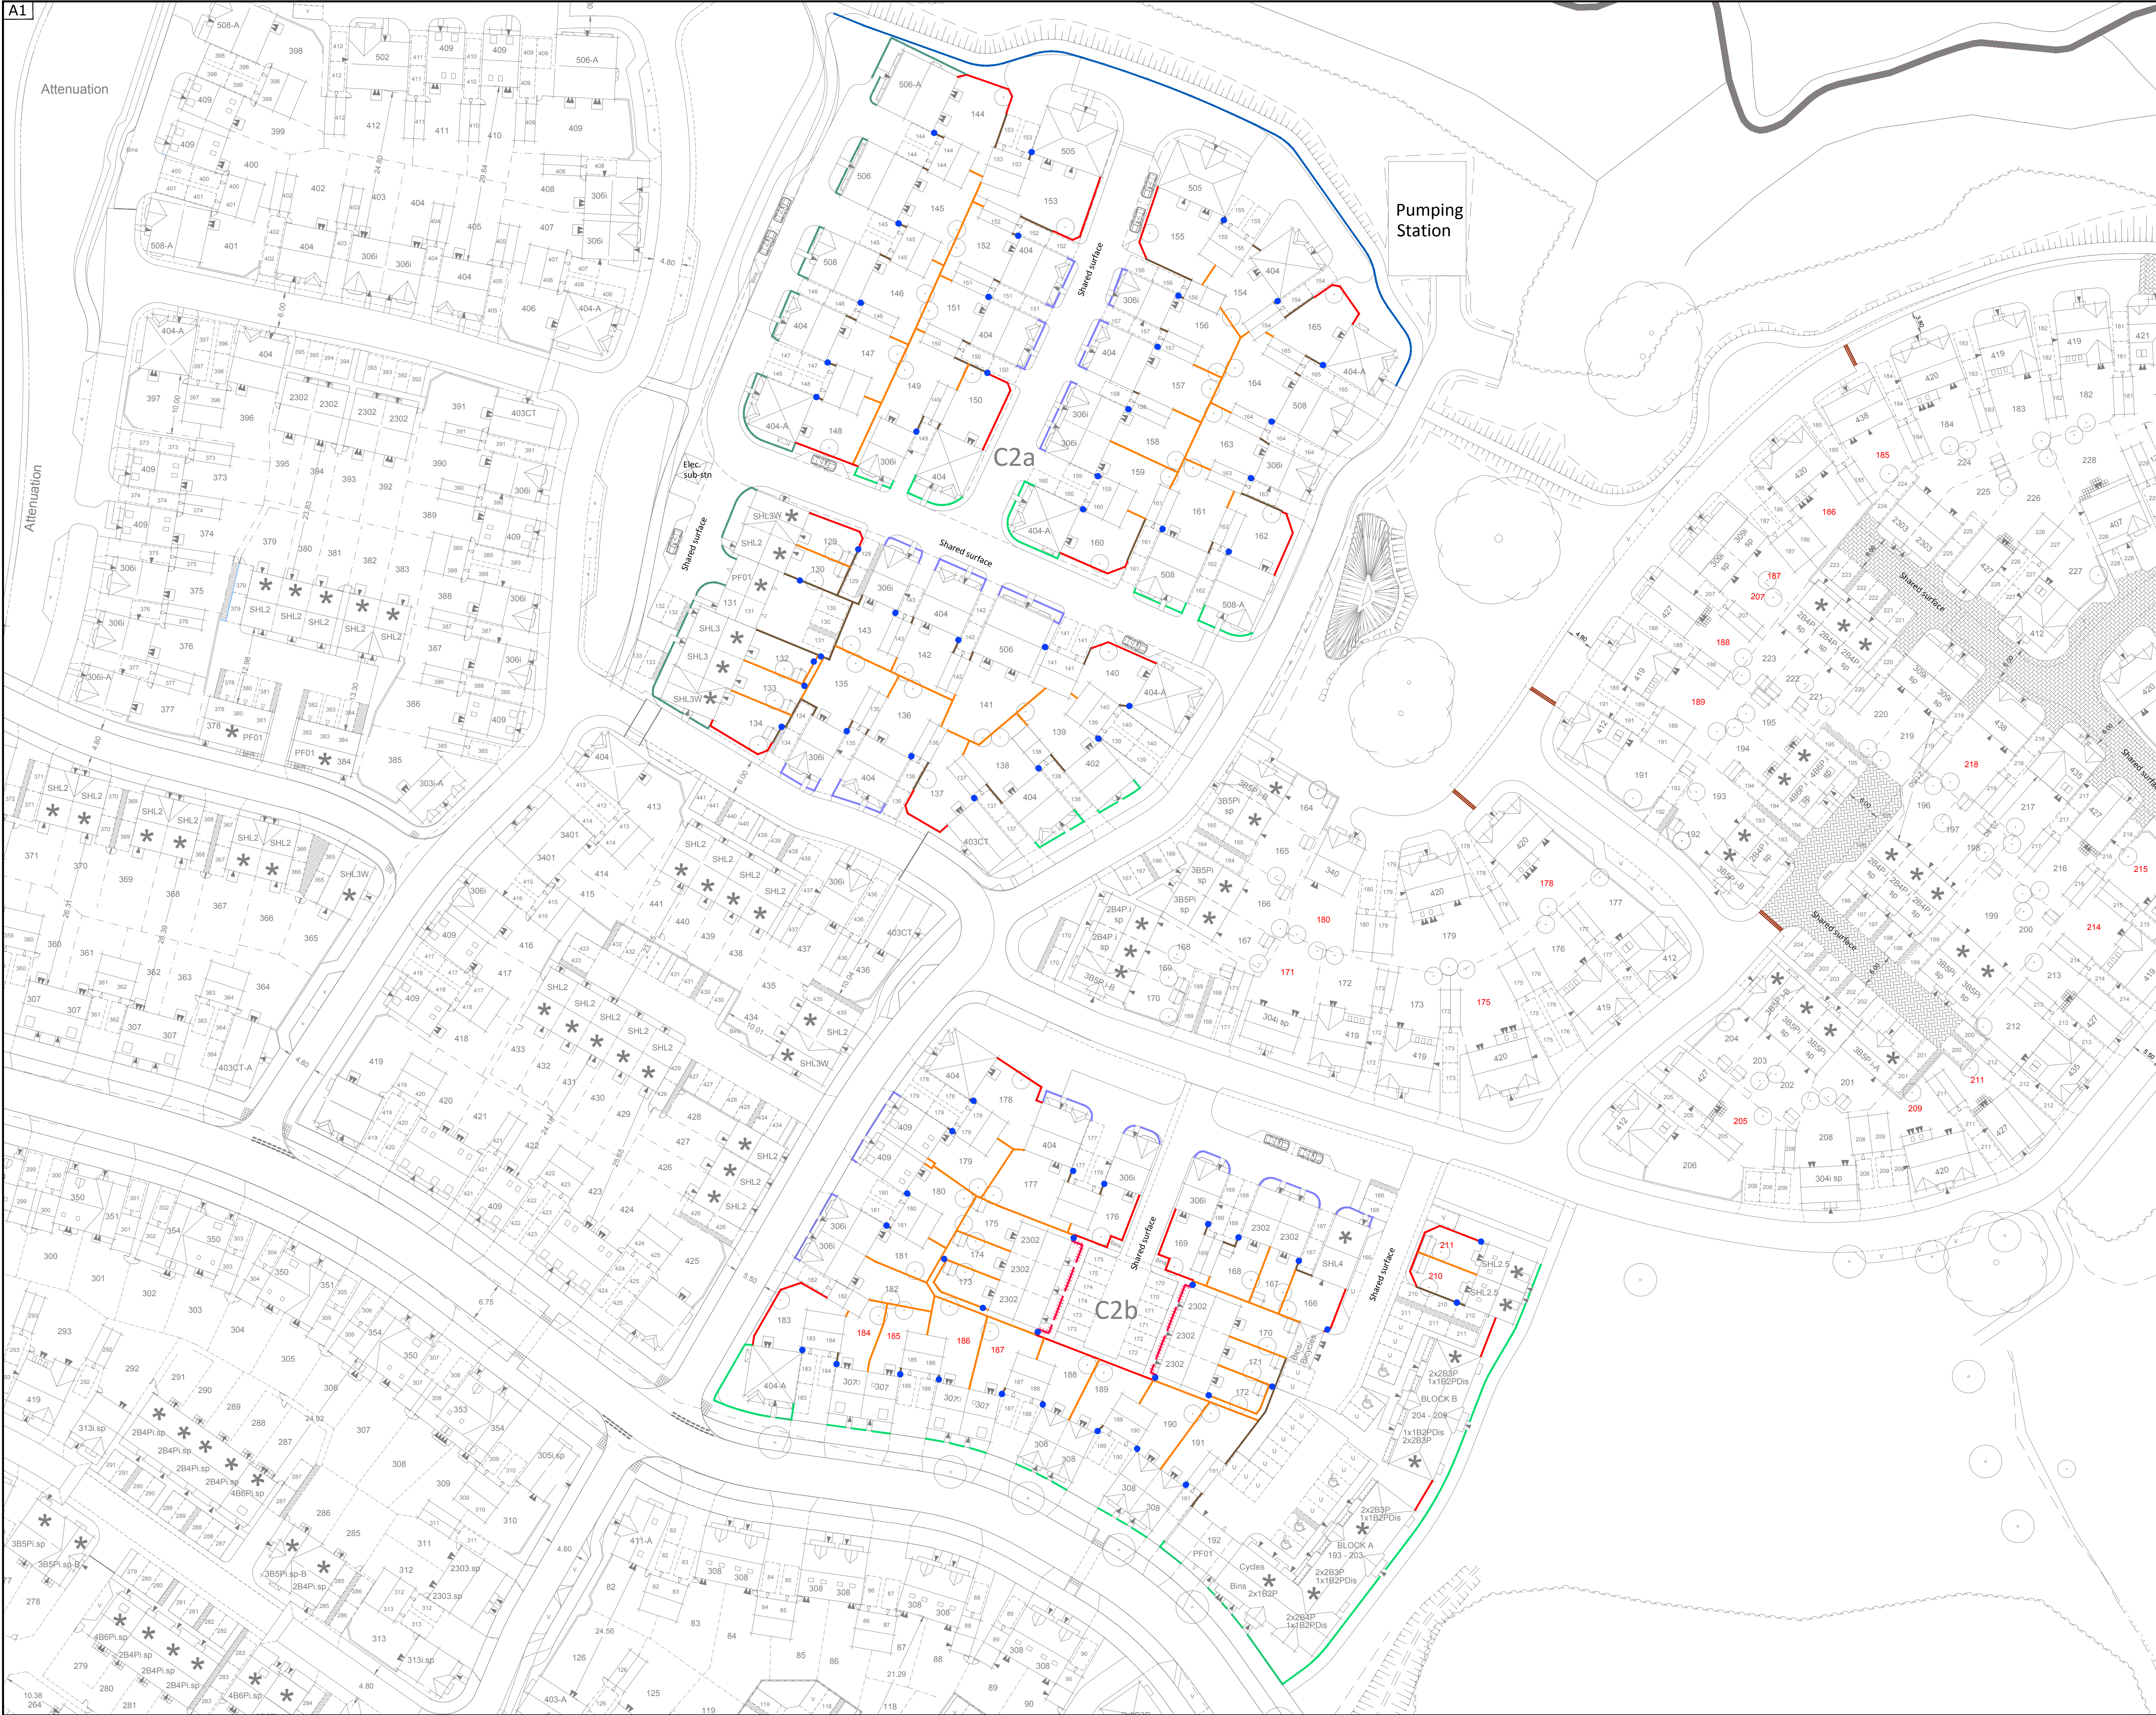

NOTES

This drawing is the copyright of Thrive Ltd ©. All rights reserved.
Ordnance Survey Data © Crown Copyright. All rights reserved.
Licence No. 100007359. DO NOT scale from this drawing.
Contractors, Sub Contractors and Suppliers are to check all relevant dimensions and levels of the site and building before commencing any shop drawings or building work. Any discrepancies should be recorded to the Architect.
Where applicable this drawing is to be read in conjunction with the Consultants' drawings.

REV	DESCRIPTION	DATE	AUTHOR	CHK'D
A	Amended in line with Site Layout changes.	06/03/17	HG	
B	Amended in line with Site Layout changes.	03/04/17	HG	
C	Amended to match latest Site Layout, SL 01_C2a_C2b Rev D.	10/04/17	MWP	
D	Amended to match latest Site Layout.	25/05/17	JNW	
E	Amended to match latest Site Layout.	30/08/17	CMD	

Key:

- 1.8m high Brick Boundary
- Wall (Brick to match dwelling)
- 1.8m high Timber Panel Fence
- 1.8m high Timber Closeboarded Fence
- 0.9m high Picket Fence Type 1
- 0.9m high Picket Fence Type 2
- Hedge
- 1.2m high Cleft Fencing
- Timber Knee Rail
- Gate positions

scale 1:500

0 10m 20m 30m

PLANNING

thrive.
architects
Romsey Office

Building 300, The Grange, Romsey Road, Michelmersh, SO51 0AE
t: 01794 367703 f: 01794 367276 www.thrivearchitects.co.uk

PROJECT
Boorley Green
Botley
For: Consortium Works

DRAWING
Developer C (Bovis Homes)
Boundary Materials Layout
Parcel C2a and C2b

SCALE	DATE	AUTHOR	CHK'D
1:500 @ A1	30.09.16	CMi	

JOB NO.	DRAWING NO.	REV
CON131212	BML.01_C2a_C2b E	

CLIENT REF.