
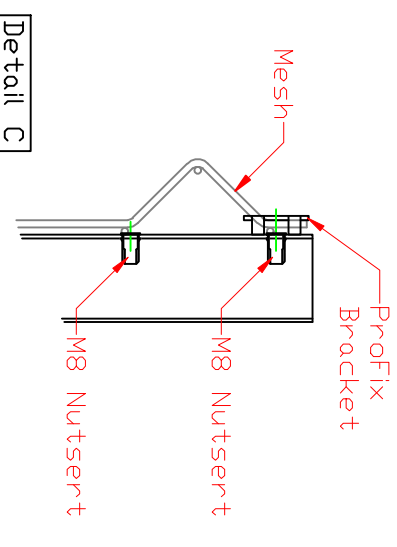
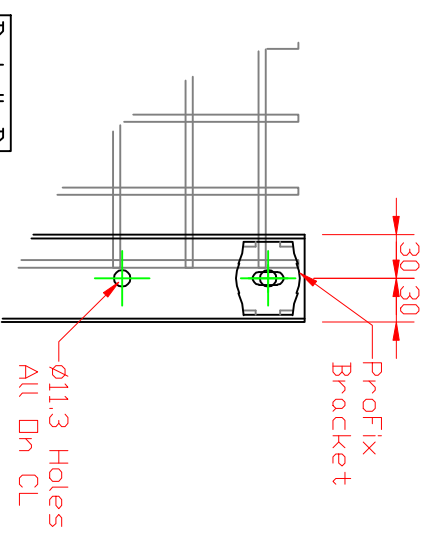
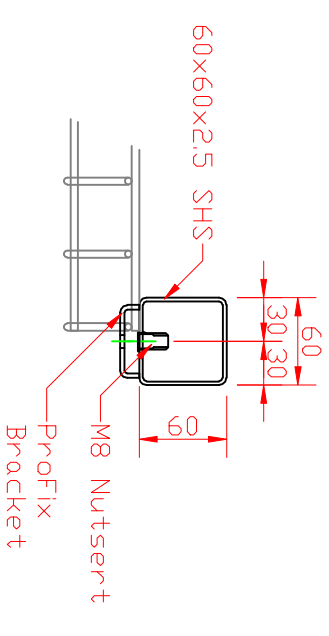
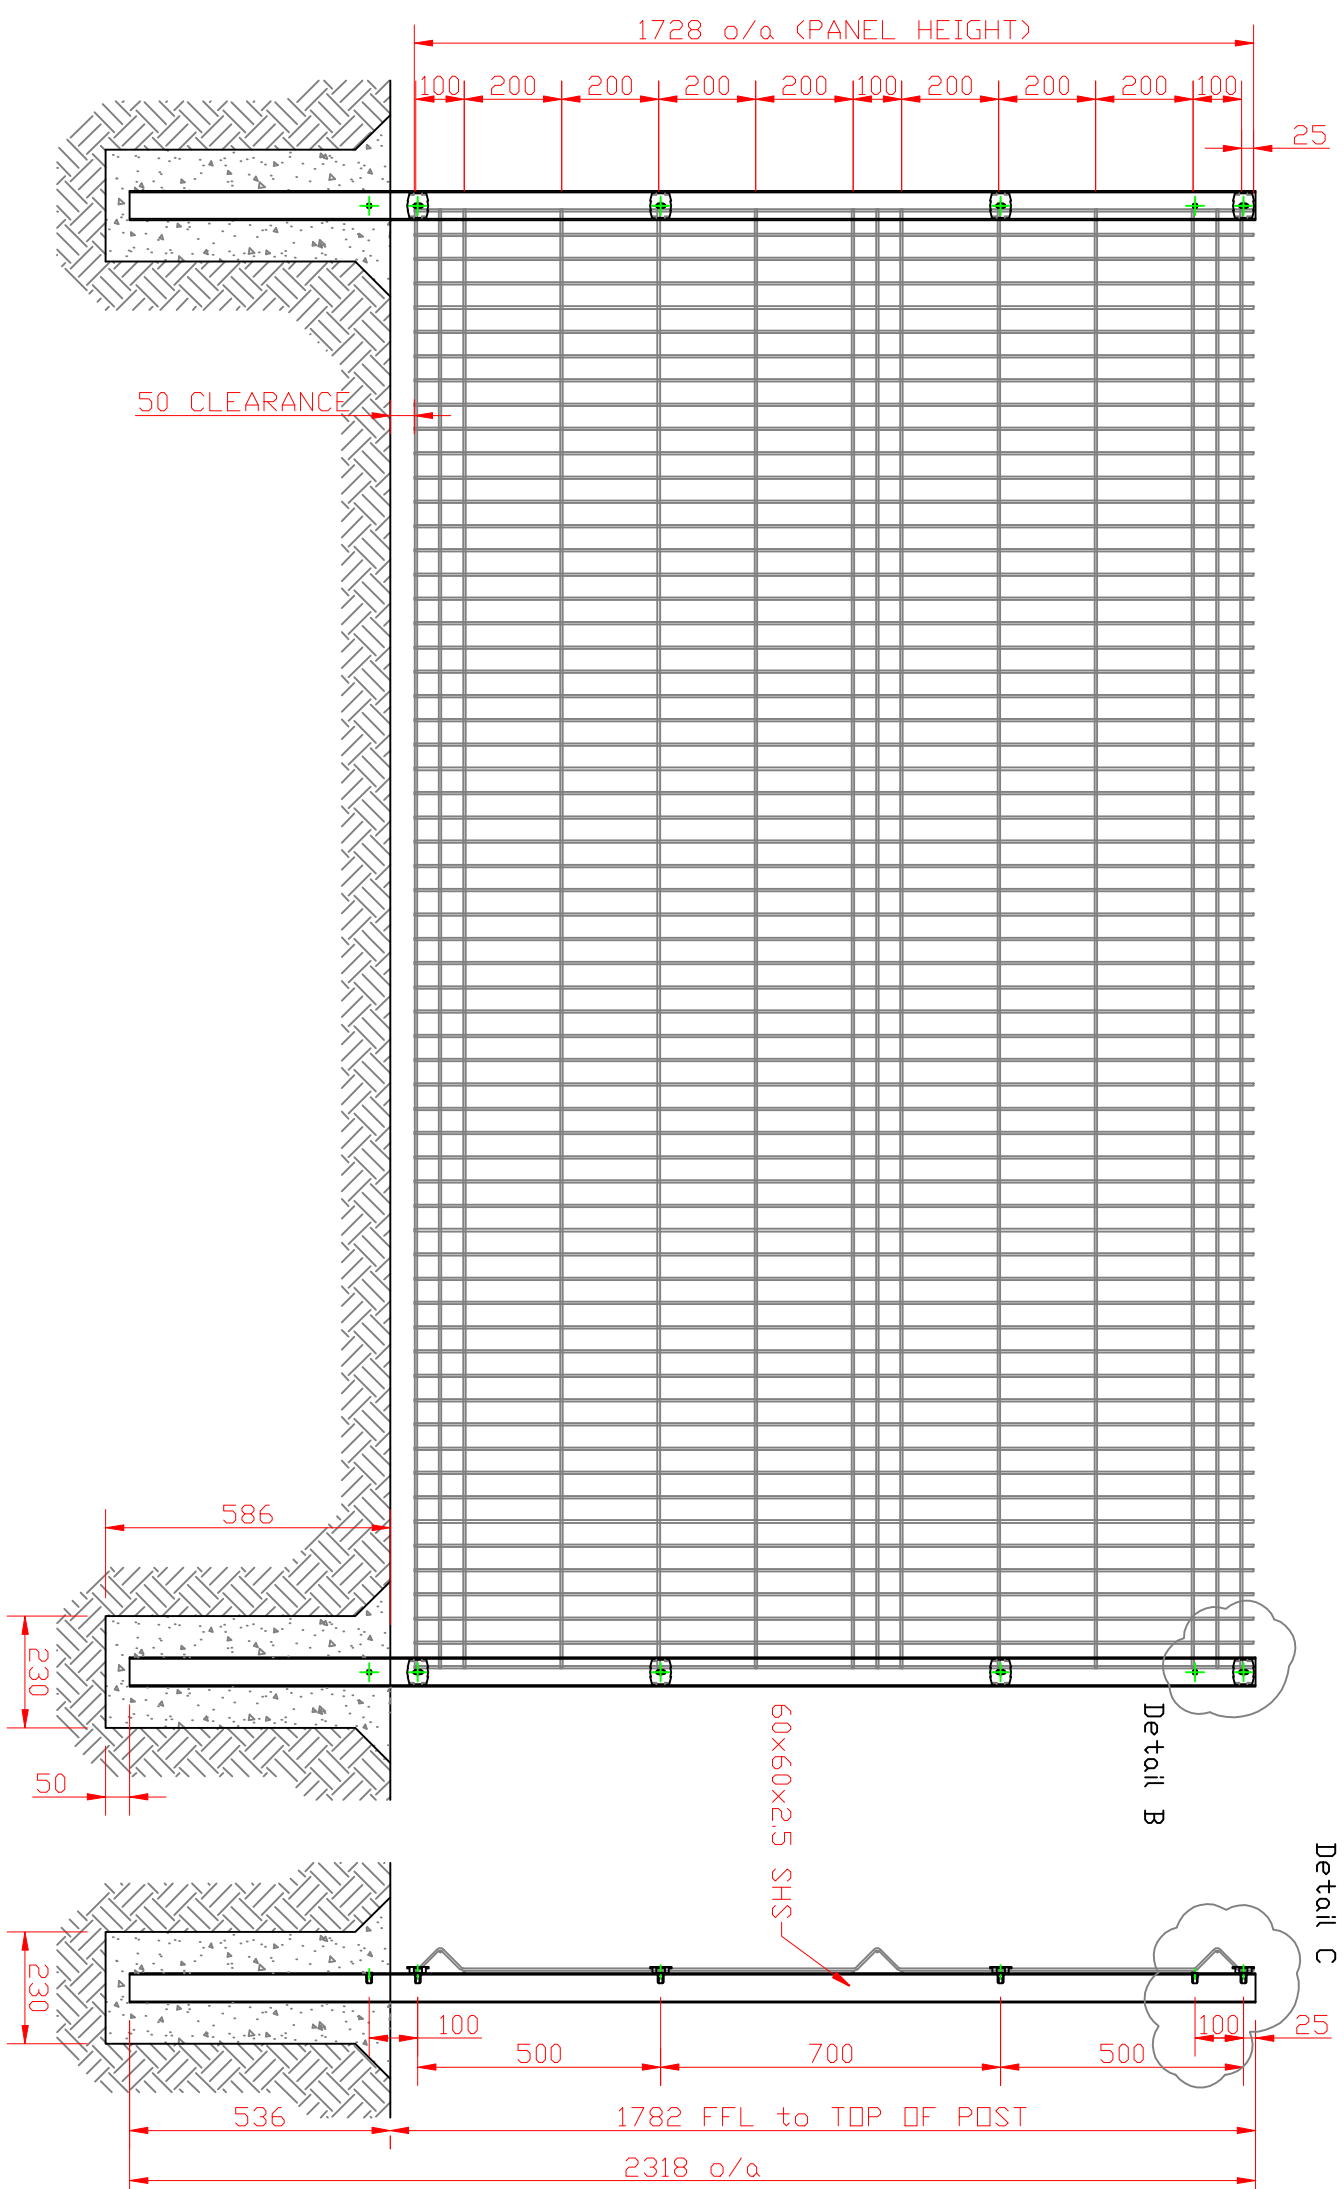
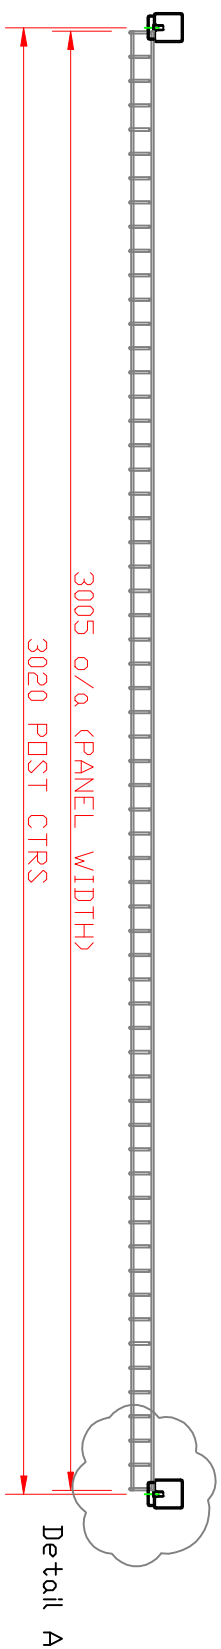


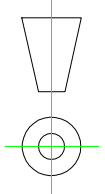

Notes:-
Mesh Panels Are Supplied Pre-Galv
And Subsequently Powder Coated.
60x60x2.5 SHS Post's And Clamp Flats
Are Supplied Hot Dip Galvanised And
Subsequently Powder Coated.

Mesh Panels Located In Place By M8x30
S.Steel Security Fixings c/w Nylon
Washer & Metal ProFix Bracket, Fixed
Into Steel Nutserts Inserted Into
ø11.3 Holes

REV / LOCATION	DESCRIPTION	DATE		CDT SECURITY FENCING Unit 1 Palmdale Works Alhambra Street Foston on Trent St4 3AL Sales:- 01782 756777 Office:- 01782 694108 Mobile:- 07953 338343 email:- info@cdtsecurityfencing.com Web Site:- www.cdtsecurityfencing.com	THE INFORMATION CONTAINED IN THIS DRAWING IS THE PROPERTY OF CDT SECURITY FENCING LTD. COPYRIGHT IS RESERVED BY THEM AND THE INFORMATION CONTAINED HEREIN IS NOT TO BE REPRODUCED, COPIED, OR NOT COPIED, REPRODUCED, REPRODUCED OR NOT COPIED, WITHOUT THE WRITTEN CONSENT OF CDT SECURITY FENCING LTD.	MATERIAL Varies VARIABLE NA FENSLINE Powder Coated ALL DIMENSIONS IN mm UNLESS STATED OTHERWISE. NORMAL TOLERANCES UNLESS STATED OTHERWISE.	TITLE Detail Of 1800 High V-V-V-Mesh 3020 Post CTRS c/w Universal Posts Internal Drawing	CLIENT N Naranjo	SCALE 1:1.5/1:5 DATE 27-1-19	ORDER NO CONTRACT NO DRAWING NO 1800 VVMesh
A NA	INCEPTION DRAWING	27-1-19								

REV / LOCATION	DESCRIPTION	DATE		CDT SECURITY FENCING Unit 1 Palmdale Works Alhambra Street Foston on Trent St4 3AL Sales:- 01782 756777 Office:- 01782 694108 Mobile:- 07953 338343 email:- info@cdtsecurityfencing.com Web Site:- www.cdtsecurityfencing.com	THE INFORMATION CONTAINED IN THIS DRAWING IS THE PROPERTY OF CDT SECURITY FENCING LTD. COPYRIGHT IS RESERVED BY THEM AND THE INFORMATION CONTAINED HEREIN IS NOT TO BE REPRODUCED, COPIED, OR NOT COPIED, REPRODUCED, REPRODUCED OR NOT COPIED, WITHOUT THE WRITTEN CONSENT OF CDT SECURITY FENCING LTD.	MATERIAL Varies VARIABLE NA FENSLINE Powder Coated ALL DIMENSIONS IN mm UNLESS STATED OTHERWISE. NORMAL TOLERANCES UNLESS STATED OTHERWISE.	TITLE Detail Of 1800 High V-V-V-Mesh 3020 Post CTRS c/w Universal Posts Internal Drawing	CLIENT N Naranjo	SCALE 1:1.5/1:5 DATE 27-1-19	ORDER NO CONTRACT NO DRAWING NO 1800 VVMesh
A NA	INCEPTION DRAWING	27-1-19								

REV / LOCATION	DESCRIPTION	DATE		CDT SECURITY FENCING Unit 1 Palmdale Works Alhambra Street Foston on Trent St4 3AL Sales:- 01782 756777 Office:- 01782 694108 Mobile:- 07953 338343 email:- info@cdtsecurityfencing.com Web Site:- www.cdtsecurityfencing.com	THE INFORMATION CONTAINED IN THIS DRAWING IS THE PROPERTY OF CDT SECURITY FENCING LTD. COPYRIGHT IS RESERVED BY THEM AND THE INFORMATION CONTAINED HEREIN IS NOT TO BE REPRODUCED, COPIED, OR NOT COPIED, REPRODUCED, REPRODUCED OR NOT COPIED, WITHOUT THE WRITTEN CONSENT OF CDT SECURITY FENCING LTD.	MATERIAL Varies VARIABLE NA FENSLINE Powder Coated ALL DIMENSIONS IN mm UNLESS STATED OTHERWISE. NORMAL TOLERANCES UNLESS STATED OTHERWISE.	TITLE Detail Of 1800 High V-V-V-Mesh 3020 Post CTRS c/w Universal Posts Internal Drawing	CLIENT N Naranjo	DRAWN BY N Naranjo	SCALE 1:1.5/1:5 DATE 27-1-19	ORDER NO	CONTRACT NO
A	NA	INCEPTION DRAWING									27-1-19	1800 VVMesh

REV / LOCATION	DESCRIPTION	DATE		CDT SECURITY FENCING Unit 1 Palmdale Works Alhambra Street Foston on Trent St4 3AL Sales:- 01782 756777 Office:- 01782 694108 Mobile:- 07953 338343 email:- info@cdtsecurityfencing.com Web Site:- www.cdtsecurityfencing.com	THE INFORMATION CONTAINED IN THIS DRAWING IS THE PROPERTY OF CDT SECURITY FENCING LTD. COPYRIGHT IS RESERVED BY THEM AND THE INFORMATION CONTAINED HEREIN IS NOT TO BE REPRODUCED, COPIED, OR NOT COPIED, REPRODUCED, REPRODUCED OR NOT COPIED, WITHOUT THE WRITTEN CONSENT OF CDT SECURITY FENCING LTD.	MATERIAL Varies VARIABLE NA FENSLINE Powder Coated ALL DIMENSIONS IN mm UNLESS STATED OTHERWISE. NORMAL TOLERANCES UNLESS STATED OTHERWISE.	TITLE Detail Of 1800 High V-V-V-Mesh 3020 Post CTRS c/w Universal Posts Internal Drawing	CLIENT N Naranjo	SCALE 1:1.5/1:5 DATE 27-1-19	ORDER NO CONTRACT NO DRAWING NO 1800 VVMesh
A NA	INCEPTION DRAWING	27-1-19								

REV / LOCATION	DESCRIPTION	DATE		CDT SECURITY FENCING Unit 1 Palmdale Works Alhambra Street Foston on Trent St4 3AL Sales:- 01782 756777 Office:- 01782 694108 Mobile:- 07953 338343 email:- info@cdtsecurityfencing.com Web Site:- www.cdtsecurityfencing.com	THE INFORMATION CONTAINED IN THIS DRAWING IS THE PROPERTY OF CDT SECURITY FENCING LTD. COPYRIGHT IS RESERVED BY THEM AND THE INFORMATION CONTAINED HEREIN IS NOT TO BE REPRODUCED, COPIED, OR NOT COPIED, REPRODUCED, REPRODUCED OR NOT COPIED, WITHOUT THE WRITTEN CONSENT OF CDT SECURITY FENCING LTD.	MATERIAL Varies VARIABLE NA FENSLINE Powder Coated ALL DIMENSIONS IN mm UNLESS STATED OTHERWISE. NORMAL TOLERANCES UNLESS STATED OTHERWISE.	TITLE Detail Of 1800 High V-V-V-Mesh 3020 Post CTRS c/w Universal Posts Internal Drawing	CLIENT N Naranjo	SCALE 1:1.5/1:5 DATE 27-1-19	ORDER NO CONTRACT NO DRAWING NO 1800 VVMesh
A NA	INCEPTION DRAWING	27-1-19								

REV / LOCATION	DESCRIPTION	DATE		CDT SECURITY FENCING Unit 1 Palmdale Works Alhambra Street Foston on Trent St4 3AL Sales:- 01782 756777 Office:- 01782 694108 Mobile:- 07953 338343 email:- info@cdtsecurityfencing.com Web Site:- www.cdtsecurityfencing.com	THE INFORMATION CONTAINED IN THIS DRAWING IS THE PROPERTY OF CDT SECURITY FENCING LTD. COPYRIGHT IS RESERVED BY THEM AND THE INFORMATION CONTAINED HEREIN IS NOT TO BE REPRODUCED, COPIED, OR NOT COPIED, REPRODUCED, REPRODUCED OR NOT COPIED, WITHOUT THE WRITTEN CONSENT OF CDT SECURITY FENCING LTD.	MATERIAL Varies VARIABLE NA FENSLINE Powder Coated ALL DIMENSIONS IN mm UNLESS STATED OTHERWISE. NORMAL TOLERANCES UNLESS STATED OTHERWISE.	TITLE Detail Of 1800 High V-V-V-Mesh 3020 Post CTRS c/w Universal Posts Internal Drawing	CLIENT N Naranjo	DRAWN BY N Naranjo	SCALE 1:1.5/1:5 DATE 27-1-19	ORDER NO	CONTRACT NO
A	NA	INCEPTION DRAWING									27-1-19	1800 VVMesh

REV / LOCATION	DESCRIPTION	DATE		CDT SECURITY FENCING Unit 1 Palmdale Works Alhambra Street Foston on Trent St4 3AL Sales:- 01782 756777 Office:- 01782 694108 Mobile:- 07953 338343 email:- info@cdtsecurityfencing.com Web Site:- www.cdtsecurityfencing.com	THE INFORMATION CONTAINED IN THIS DRAWING IS THE PROPERTY OF CDT SECURITY FENCING LTD. COPYRIGHT IS RESERVED BY THEM AND THE INFORMATION CONTAINED HEREIN IS NOT TO BE REPRODUCED, COPIED, OR NOT COPIED, REPRODUCED, REPRODUCED OR NOT COPIED, WITHOUT THE WRITTEN CONSENT OF CDT SECURITY FENCING LTD.	MATERIAL Varies VARIABLE NA FENSLINE Powder Coated ALL DIMENSIONS IN mm UNLESS STATED OTHERWISE. NORMAL TOLERANCES UNLESS STATED OTHERWISE.	TITLE Detail Of 1800 High V-V-V-Mesh 3020 Post CTRS c/w Universal Posts Internal Drawing	CLIENT N Naranjo	SCALE 1:1.5/1:5 DATE 27-1-19	ORDER NO CONTRACT NO DRAWING NO 1800 VVMesh
A NA	INCEPTION DRAWING	27-1-19								

REV / LOCATION	DESCRIPTION	DATE		CDT SECURITY FENCING Unit 1 Palmdale Works Alhambra Street Foston on Trent ST4 3AL Sales:- 01782 756777 Office:- 01782 694108 Mobile:- 07953 338343 email:- info@cdtsecurityfencing.com Web Site:- www.cdtsecurityfencing.com	THE INFORMATION CONTAINED IN THIS DRAWING IS THE PROPERTY OF CDT SECURITY FENCING LTD. COPYRIGHT IS RESERVED BY THEM AND THE INFORMATION CONTAINED HEREIN IS NOT TO BE REPRODUCED, COPIED, OR NOT COPIED, REPRODUCED, REPRODUCED OR NOT COPIED, WITHOUT THE WRITTEN CONSENT OF CDT SECURITY FENCING LTD.	MATERIAL Varies VARIABLE NA FENSLINE Powder Coated ALL DIMENSIONS IN mm UNLESS STATED OTHERWISE. NORMAL TOLERANCES UNLESS STATED OTHERWISE.	TITLE Detail Of 1800 High V-V-V-Mesh 3020 Post CTRS c/w Universal Posts Internal Drawing	CLIENT N Naranjo	DRAWN BY N Naranjo	SCALE 1:1.5/1:5	DATE 27-1-19	ORDER NO	CONTRACT NO	DRAWING NO 1800 VVMesh
A	NA	INCEPTION DRAWING												

REV / LOCATION	DESCRIPTION	DATE		CDT SECURITY FENCING Unit 1 Palmdale Works Alhambra Street Foston on Trent St4 3AL Sales:- 01782 756777 Office:- 01782 694108 Mobile:- 07953 338343 email:- info@cdtsecurityfencing.com Web Site:- www.cdtsecurityfencing.com	THE INFORMATION CONTAINED IN THIS DRAWING IS THE PROPERTY OF CDT SECURITY FENCING LTD. COPYRIGHT IS RESERVED BY THEM AND THE INFORMATION CONTAINED HEREIN IS NOT TO BE REPRODUCED, COPIED, OR NOT COPIED, REPRODUCED, REPRODUCED OR NOT COPIED, WITHOUT THE WRITTEN CONSENT OF CDT SECURITY FENCING LTD.	MATERIAL Varies VARIABLE NA FENSLINE Powder Coated ALL DIMENSIONS IN mm UNLESS STATED OTHERWISE. NORMAL TOLERANCES UNLESS STATED OTHERWISE.	TITLE Detail Of 1800 High V-V-V-Mesh 3020 Post CTRS c/w Universal Posts Internal Drawing	CLIENT N Naranjo	SCALE 1:1.5/1:5 DATE 27-1-19	ORDER NO CONTRACT NO DRAWING NO 1800 VVMesh
A NA	INCEPTION DRAWING	27-1-19								

REV / LOCATION	DESCRIPTION	DATE		CDT SECURITY FENCING Unit 1 Palmdale Works Alhambra Street Foston on Trent St4 3AL Sales:- 01782 756777 Office:- 01782 694108 Mobile:- 07953 338343 email:- info@cdtsecurityfencing.com Web Site:- www.cdtsecurityfencing.com	THE INFORMATION CONTAINED IN THIS DRAWING IS THE PROPERTY OF CDT SECURITY FENCING LTD. COPYRIGHT IS RESERVED BY THEM AND THE INFORMATION CONTAINED HEREIN IS NOT TO BE REPRODUCED, COPIED, OR NOT COPIED, REPRODUCED, REPRODUCED OR NOT COPIED, WITHOUT THE WRITTEN CONSENT OF CDT SECURITY FENCING LTD.	MATERIAL Varies VARIABLE NA FENSLINE Powder Coated ALL DIMENSIONS IN mm UNLESS STATED OTHERWISE. NORMAL TOLERANCES UNLESS STATED OTHERWISE.	TITLE Detail Of 1800 High V-V-V-Mesh 3020 Post CTRS c/w Universal Posts Internal Drawing	CLIENT N Naranjo	SCALE 1:1.5/1:5 DATE 27-1-19	ORDER NO CONTRACT NO DRAWING NO 1800 VVMesh
A NA	INCEPTION DRAWING	27-1-19								