



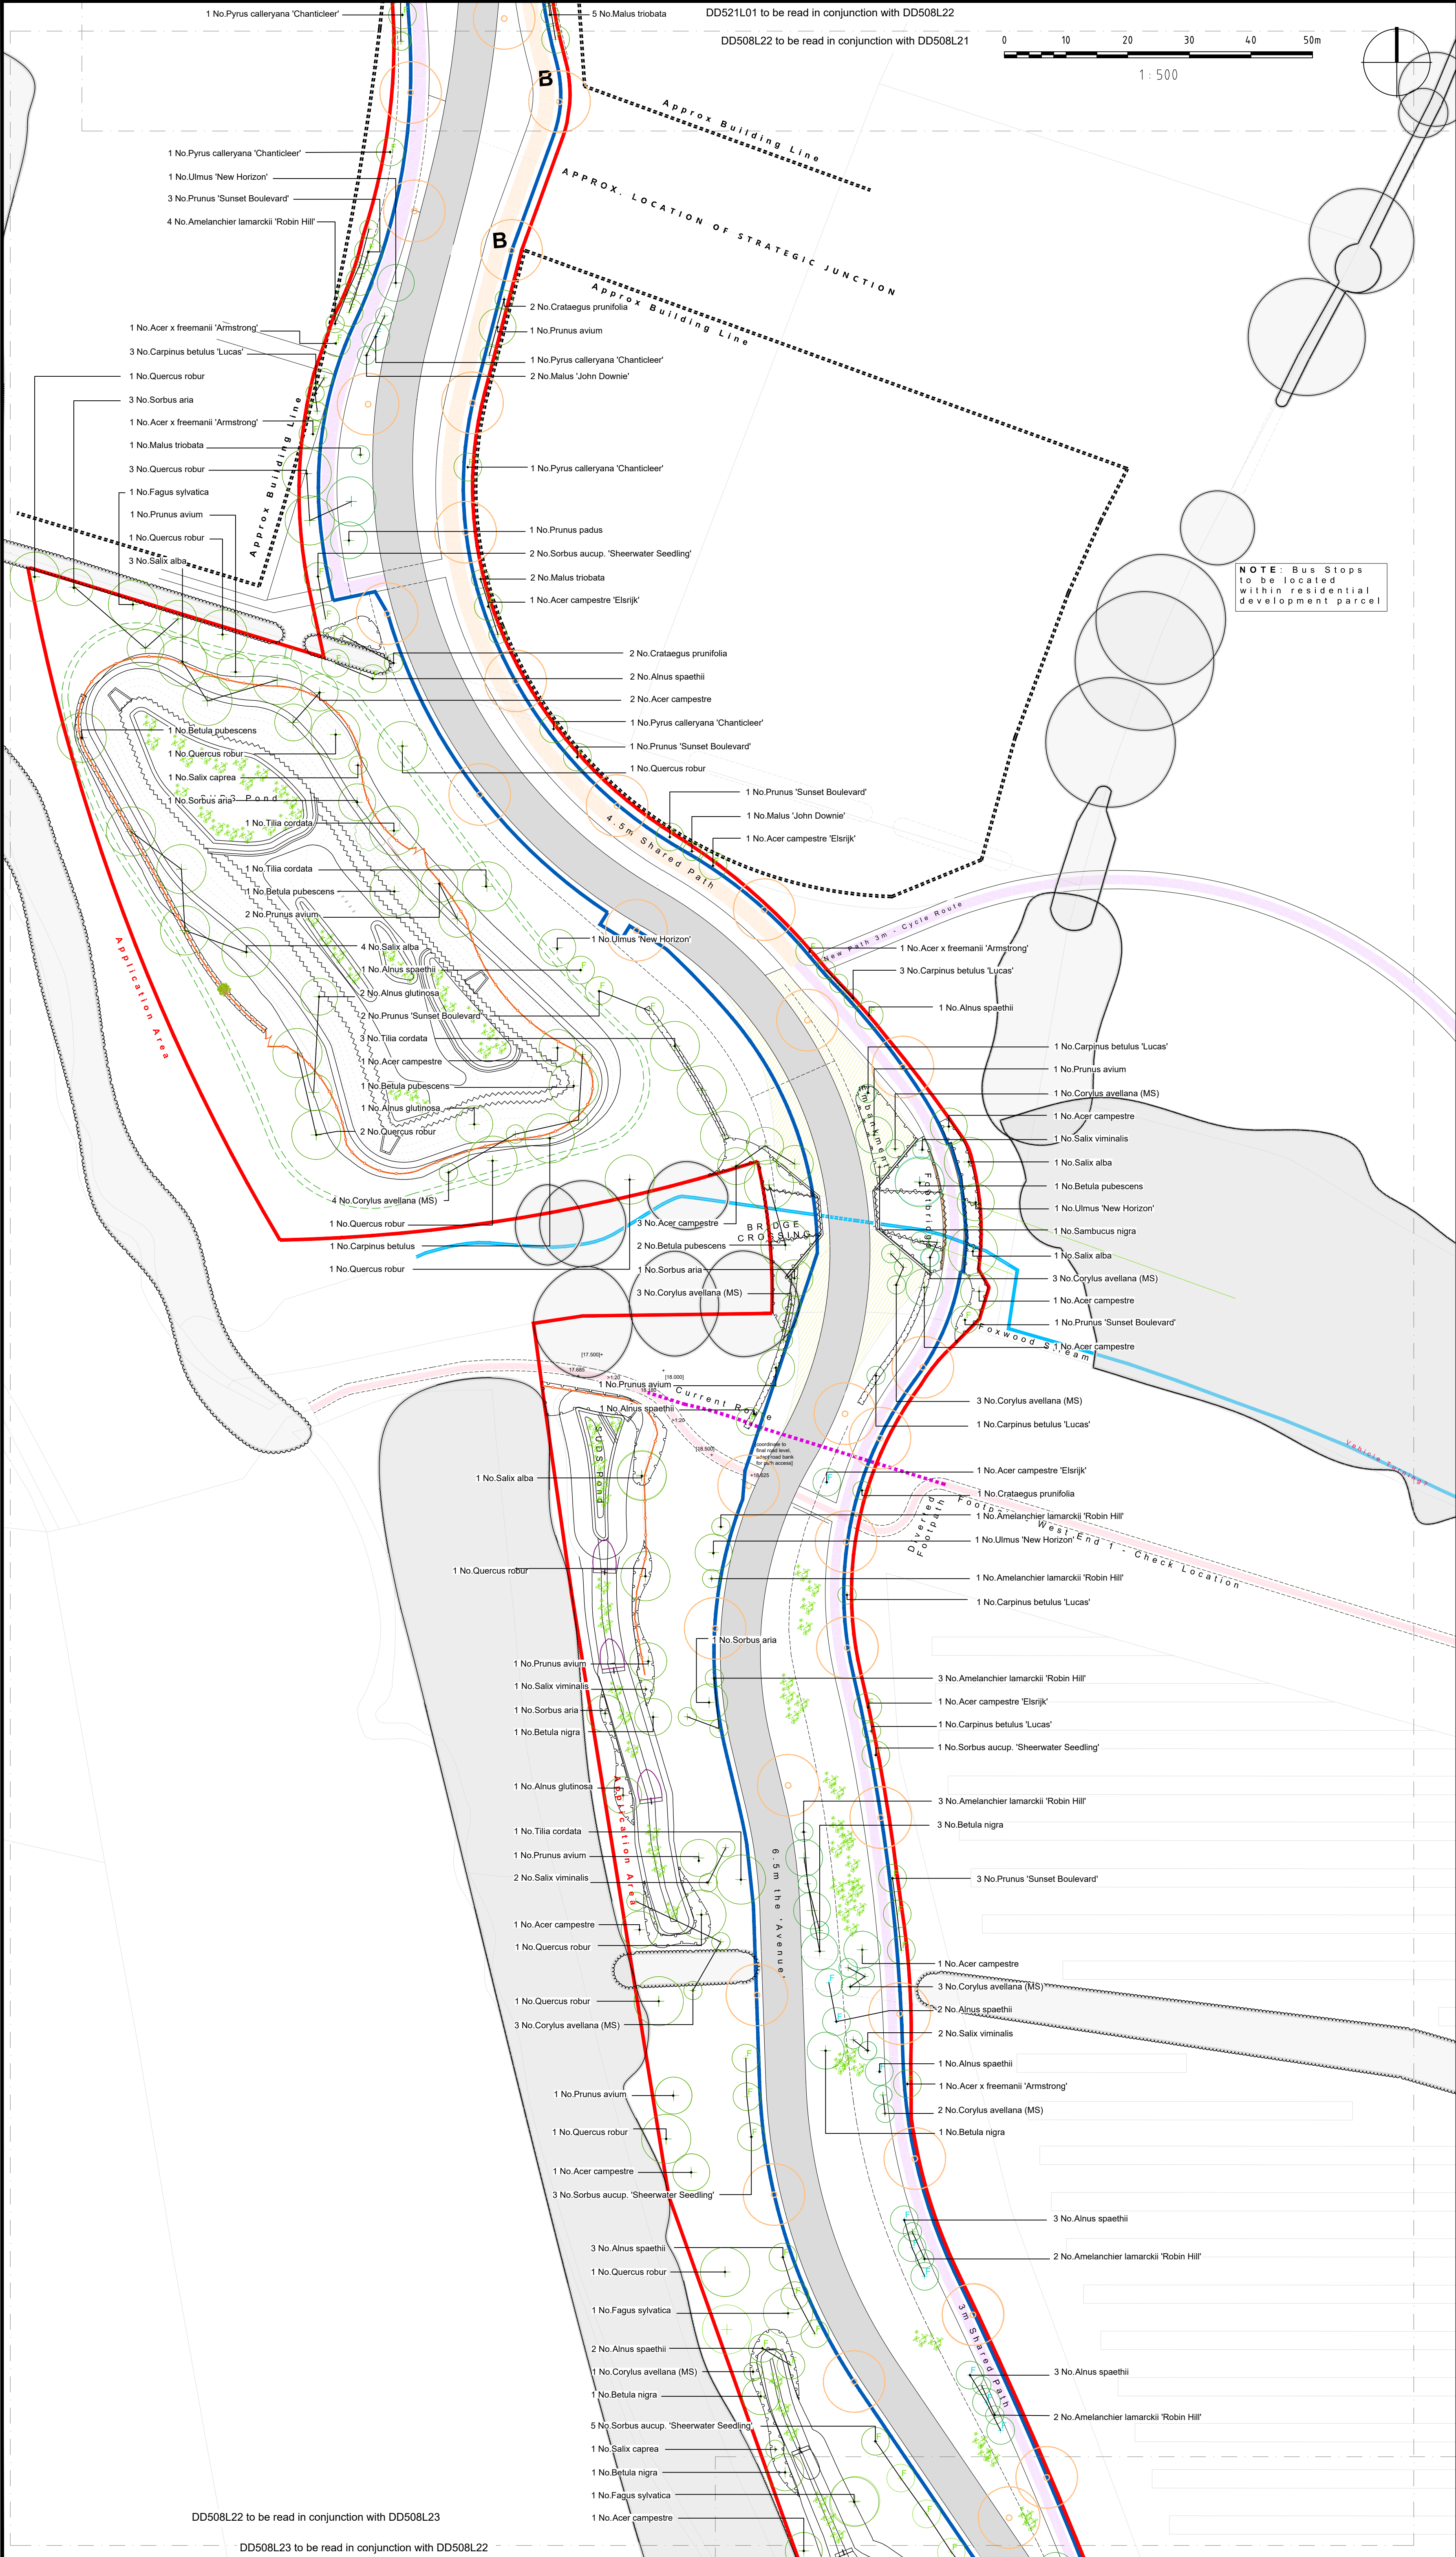

NOTES:

1. This drawing is to be read in conjunction with all relevant contract drawings and specifications with any conflicting information to be brought to the attention of Deacon Design before works commence on site.
2. Do not scale from this drawing, (except for planning application purposes only) always work to noted dimensions.
3. All given dimensions in mm.

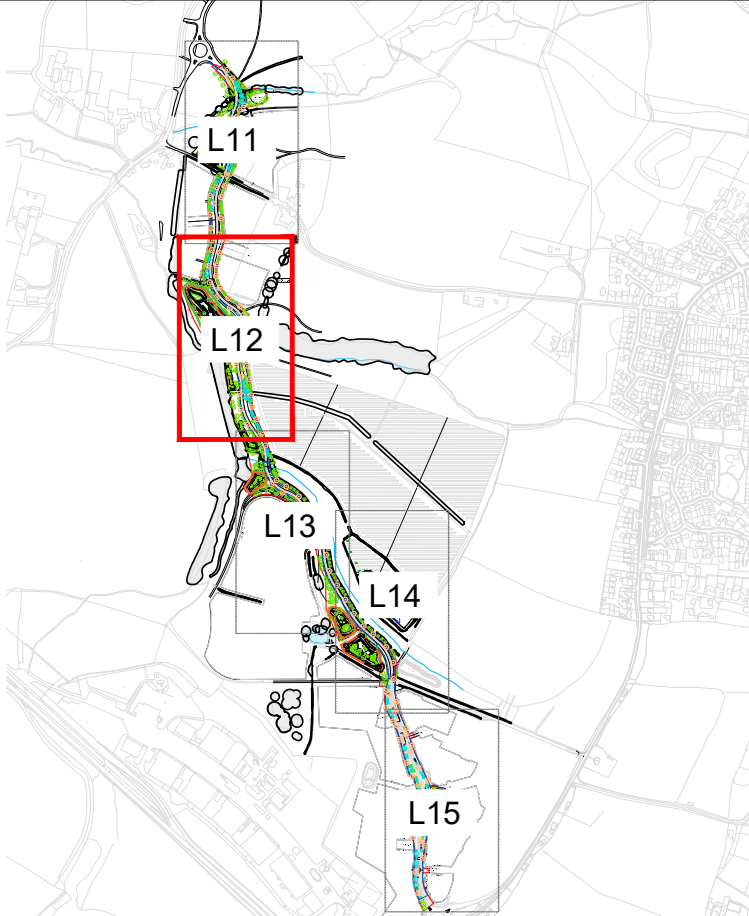

Location Plan NTS

FINAL

11.05.23	MG	Additional trees (LPA request) only outside S38 area	R5	MG
13.03.23	MG	PROW's widened to 3m & tree cord S38	R4	MG
22.02.23	MG	Tree growth offsets & light columns inc for HCC review	R3	MG
15.11.22	MG	Drainage coordination updates	R2	MG
14.09.22	MG	Updates to coord with adjusted light column positions	R1	MG

DATE	DRAWN	DESCRIPTION OF REVISION	REVISION LETTER	CHECKED BY
DRAWING STATUS				
FOR TENDER				

D

DEACON DESIGN

Landscape Architecture | Masterplanning | Urban Design
12a The Square, Wickham, Hampshire PO17 5JQ
Tel: 01329 557 820 Email: info@deacondesign.co.uk
Copyright Deacon Design

PROJECT TITLE:

DD508 One Horton Heath Road Phase 3

PROJECT NUMBER:

DD508

PLOT DATE:

17/06/2022

DRAWING SCALE:

1:500

APPROVED BY:

MG

PAPER SIZE:

A1

DRAWN BY:

EP

DRAWING TITLE:

Tree Planting Plan
Sheet 2 of 5

DRAWING NUMBER:

L22

REVISION LETTER:

R5

DRAWING FILE LOCATION:

Z:\Dropbox (Deacon Design Ltd)\03 PROJECTS 500+DD508_One Horton Heath_Road Phase 3\04 Drawings\AutoCAD\ Landscape Design\DD508L21\L22_Tree Planting Plan.dwg