
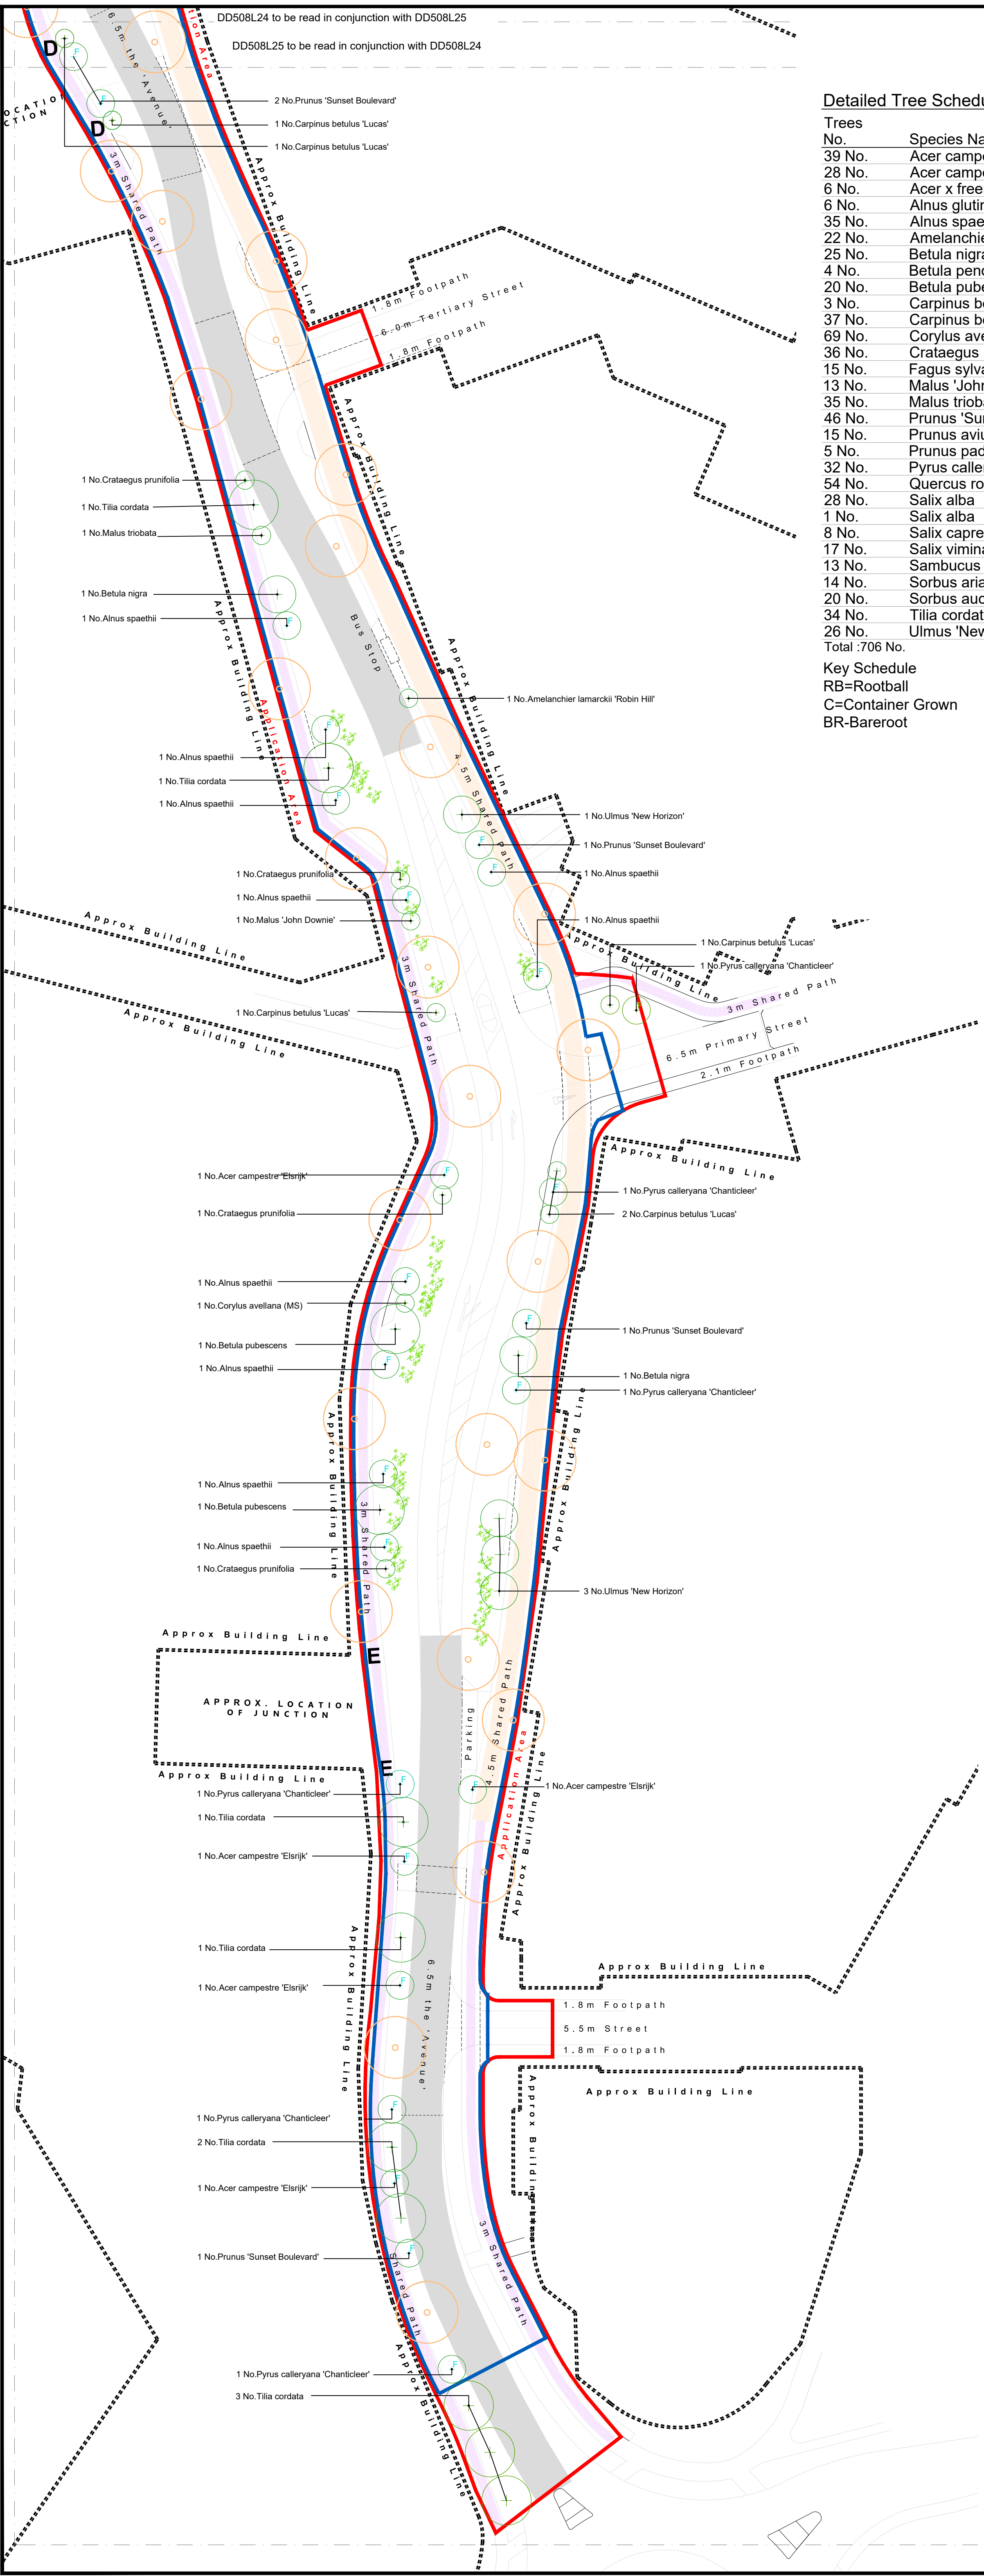


Detailed Tree Schedule

Trees				Density	Girth	Height
No.	Species Name	Specification				
39 No.	Acer campestre	RB	:Clear Stem 175-200 :15m3	Counted	20-25cm	350-400cm
28 No.	Acer campestre 'Elsrijk'	RB	:Clear Stem 175-200 :4 brks :15m3	Counted	20-25cm	350-400cm
6 No.	Acer x freemanii 'Armstrong'	RB	:Clear Stem 175-200 :4 brks :15m3	Counted	20-25cm	350-400cm
6 No.	Alnus glutinosa	RB	:Clear Stem 175-200 :4 brks :15m3	Counted	20-25cm	350-400cm
35 No.	Alnus spaethii	RB	:Clear Stem 175-200 :4 brks :15m3	Counted	20-25cm	350-400cm
22 No.	Amelanchier lamarckii 'Robin Hill'	RB	:Clear Stem 175-200 :7.5m3	Counted	16-18cm	300-350cm
25 No.	Betula nigra	RB	:Clear Stem 175-200 :15m3	Counted	20-25cm	350-400cm
4 No.	Betula pendula	RB	:Clear Stem 175-200 :4 brks :30m3	Counted	20-25cm	350-400cm
20 No.	Betula pubescens	RB	:Clear Stem 175-200 :4 brks :30m3	Counted	20-25cm	350-400cm
3 No.	Carpinus betulus	RB	:Clear Stem 175-200 :4 brks :30m3	Counted	20-25cm	350-400cm
37 No.	Carpinus betulus 'Lucas'	RB	:Clear Stem 175-200 :7.5m3	Counted	16-18cm	300-350cm
69 No.	Corylus avellana (MS)	RB	:Specimen:Multi-Stemmed 175-200 :7.5m3	Counted		300-350cm
36 No.	Crataegus prunifolia	RB	:Clear Stem 175-200 :7.5m3	Counted	16-18cm	300-350cm
15 No.	Fagus sylvatica	RB	:Clear Stem 175-200 :4 brks :30m3	Counted	20-25cm	350-400cm
13 No.	Malus 'John Downie'	RB	:Clear Stem 175-200 :7.5m3	Counted	16-18cm	300-350cm
35 No.	Malus triobata	RB	:Clear Stem 175-200 :7.5m3	Counted	16-18cm	300-350cm
46 No.	Prunus 'Sunset Boulevard'	RB	:Clear Stem 175-200 :4 brks :15m3	Counted	20-25cm	350-400cm
15 No.	Prunus avium	RB	:Clear Stem 175-200 :15m3	Counted	20-25cm	350-400cm
5 No.	Prunus padus	RB	:Clear Stem 175-200 :15m3	Counted	20-25cm	350-400cm
32 No.	Pyrus calleryana 'Chanticleer'	RB	:Clear Stem 175-200 :4 brks :15m3	Counted	20-25cm	350-400cm
54 No.	Quercus robur	RB	:Clear Stem 175-200 :4 brks :30m3	Counted	20-25cm	350-400cm
28 No.	Salix alba	RB	:Clear Stem 175-200 :4 brks :30m3	Counted	20-25cm	350-400cm
1 No.	Salix alba	RB	:Heavy Standard :Clear Stem 175-200 :4 brks :30m3	Counted	20-25cm	350-400cm
8 No.	Salix caprea	RB	:Multi-Stemmed 175-200 :7.5m3	Counted		175-200cm
17 No.	Salix viminalis	RB	:Specimen :Multi-Stemmed 175-200 :7.5m3	Counted		300-350cm
13 No.	Sambucus nigra	RB	:Multi-Stemmed 175-200 :7.5m3	Counted		300-350cm
14 No.	Sorbus aria	RB	:Clear Stem 175-200 :15m3	Counted	20-25cm	350-400cm
20 No.	Sorbus aucup. 'Sheerwater Seedling'	RB	:Clear Stem 175-200 :4 brks :15m3	Counted	20-25cm	350-400cm
34 No.	Tilia cordata	RB	:Clear Stem 175-200 :4 brks :30m3	Counted	20-25cm	350-400cm
26 No.	Ulmus 'New Horizon'	RB	:Clear Stem 175-200 :15m3	Counted	20-25cm	350-400cm
Total :706 No.						
Key Schedule						
RB=Rootball						
C=Container Grown						
BR=Bareroot						

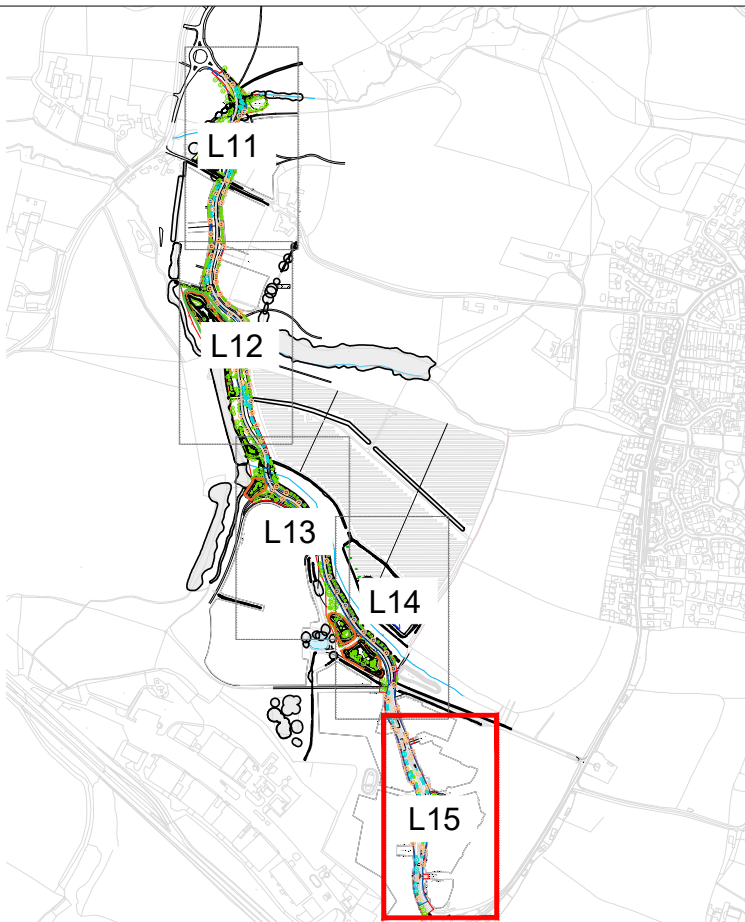

Location Plan NTS

FINAL

11.05.23	MG	Additional trees (LPA request) only outside S38 area	R5	MG
13.03.23	MG	PROW's widened to 3m & tree coord S38	R4	MG
23.02.22	MG	Tree growth offsets & light columns inc for HCC review	R3	MG
11.11.22	MG	Drainage coordination updates	R2	MG
14.09.22	MG	Updates to coord with adjusted light column positions	R1	MG

DATE	DRAWN	DESCRIPTION OF REVISION	REVISION LETTER	CHECKED BY
------	-------	-------------------------	-----------------	------------

DRAWING STATUS

FOR TENDER



DEACON DESIGN
Landscape Architecture | Masterplanning | Urban Design
12a The Square, Wickham, Hampshire PO17 5JQ
Tel: 01329 557 820 Email: info@deacondesign.co.uk
Copyright Deacon Design

PROJECT TITLE:		DD508 One Horton Heath Road Phase 3	
PROJECT NUMBER:		DD508	
DRAWING SCALE:		1:500	
PAPER SIZE:		A1	
DRAWING TITLE:		Tree Planting Plan	
Sheet 5 of 5			
DRAWING NUMBER:		L25	
DRAWING FILE LOCATION:		Z:\Dropbox (Deacon Design Ltd)\03 PROJECTS 500+DD508_One Horton Heath_Road Phase 3\04 Drawings\AutoCAD_Landscape Design\DD508L25_L26_Tree Planting Plan.dwg	
REVISION LETTER:		R5	