


- OPEN STORAGE AREAS
- ROAD WIDENING AREA
- AREA 2 WORKS

- Notes
- This drawing is the copyright of MH Architects Ltd
 - Do not scale this drawing except for Local Authority planning purposes
 - All dimensions must be checked on site by the contractor prior to commencement of the works.



Client Approval					
X	A - Approved				
X	B - Approved with comments				
X	C - Do not use				
Rev.	Revision Note/Purpose of Issue	Drw By	Date	Chk By	Date
P05	Road and plot layout amended.	KP	13/11/20	CHS	13/11/20
P06	Hawthorn tree added and acoustic fence amended.	CHS	19.11.20.		
P07	Building Plan, yard, parking spaces, amenity area, plots 300, 303 and 305 amended.	KP	18.12.20	CHS	23.12.20
P08	Unit 210 parking moved and external area amended.	JEL	13/01/21	CHS	13/01/21
P09	Rooflights reduced to 15% of roof coverage	JEL	22/01/21	CHS	22/01/21
	Paved walkways removed				
	Traffic calming measures added				
	Bins and cycle storage moved & updated				
P10	Road at south end of site redesigned by traffic consultant to accommodate slope to telegraph poles.	JEL	04/02/21	CHS	04/02/21
P11	Text to yard area to unit 210 amended.	CHS	10.02.21		
P12	Building to the North of Parkway House Removed	JEL	02/03/21	CHS	02/03/21
P13	Reptile protection area information added	JEL	12/04/21	HG	12/04/21
P14	Acoustic fence position changed	JEL	13/04/21	HG	13/04/21
P15	Bridge Area Removed from Drawing	JEL	13/04/21	HG	13/04/21
	Highways Information and security Gate added to gate 3				
	Plot 300 boundary amended				
	SE information added to Area 1				
P16	Areas notes removed	JEL	07/07/21	CHS	07/07/21
	Area 2 works added				
T01	Security fencing to new units removed	KP	14/07/21	CHS	14/07/21
T02	Plot 303 hatching and notes removed.	CHS	22.11.2022		
T03	Plot 320 divided and hatched to current layout.	CHS	02.12.2022		

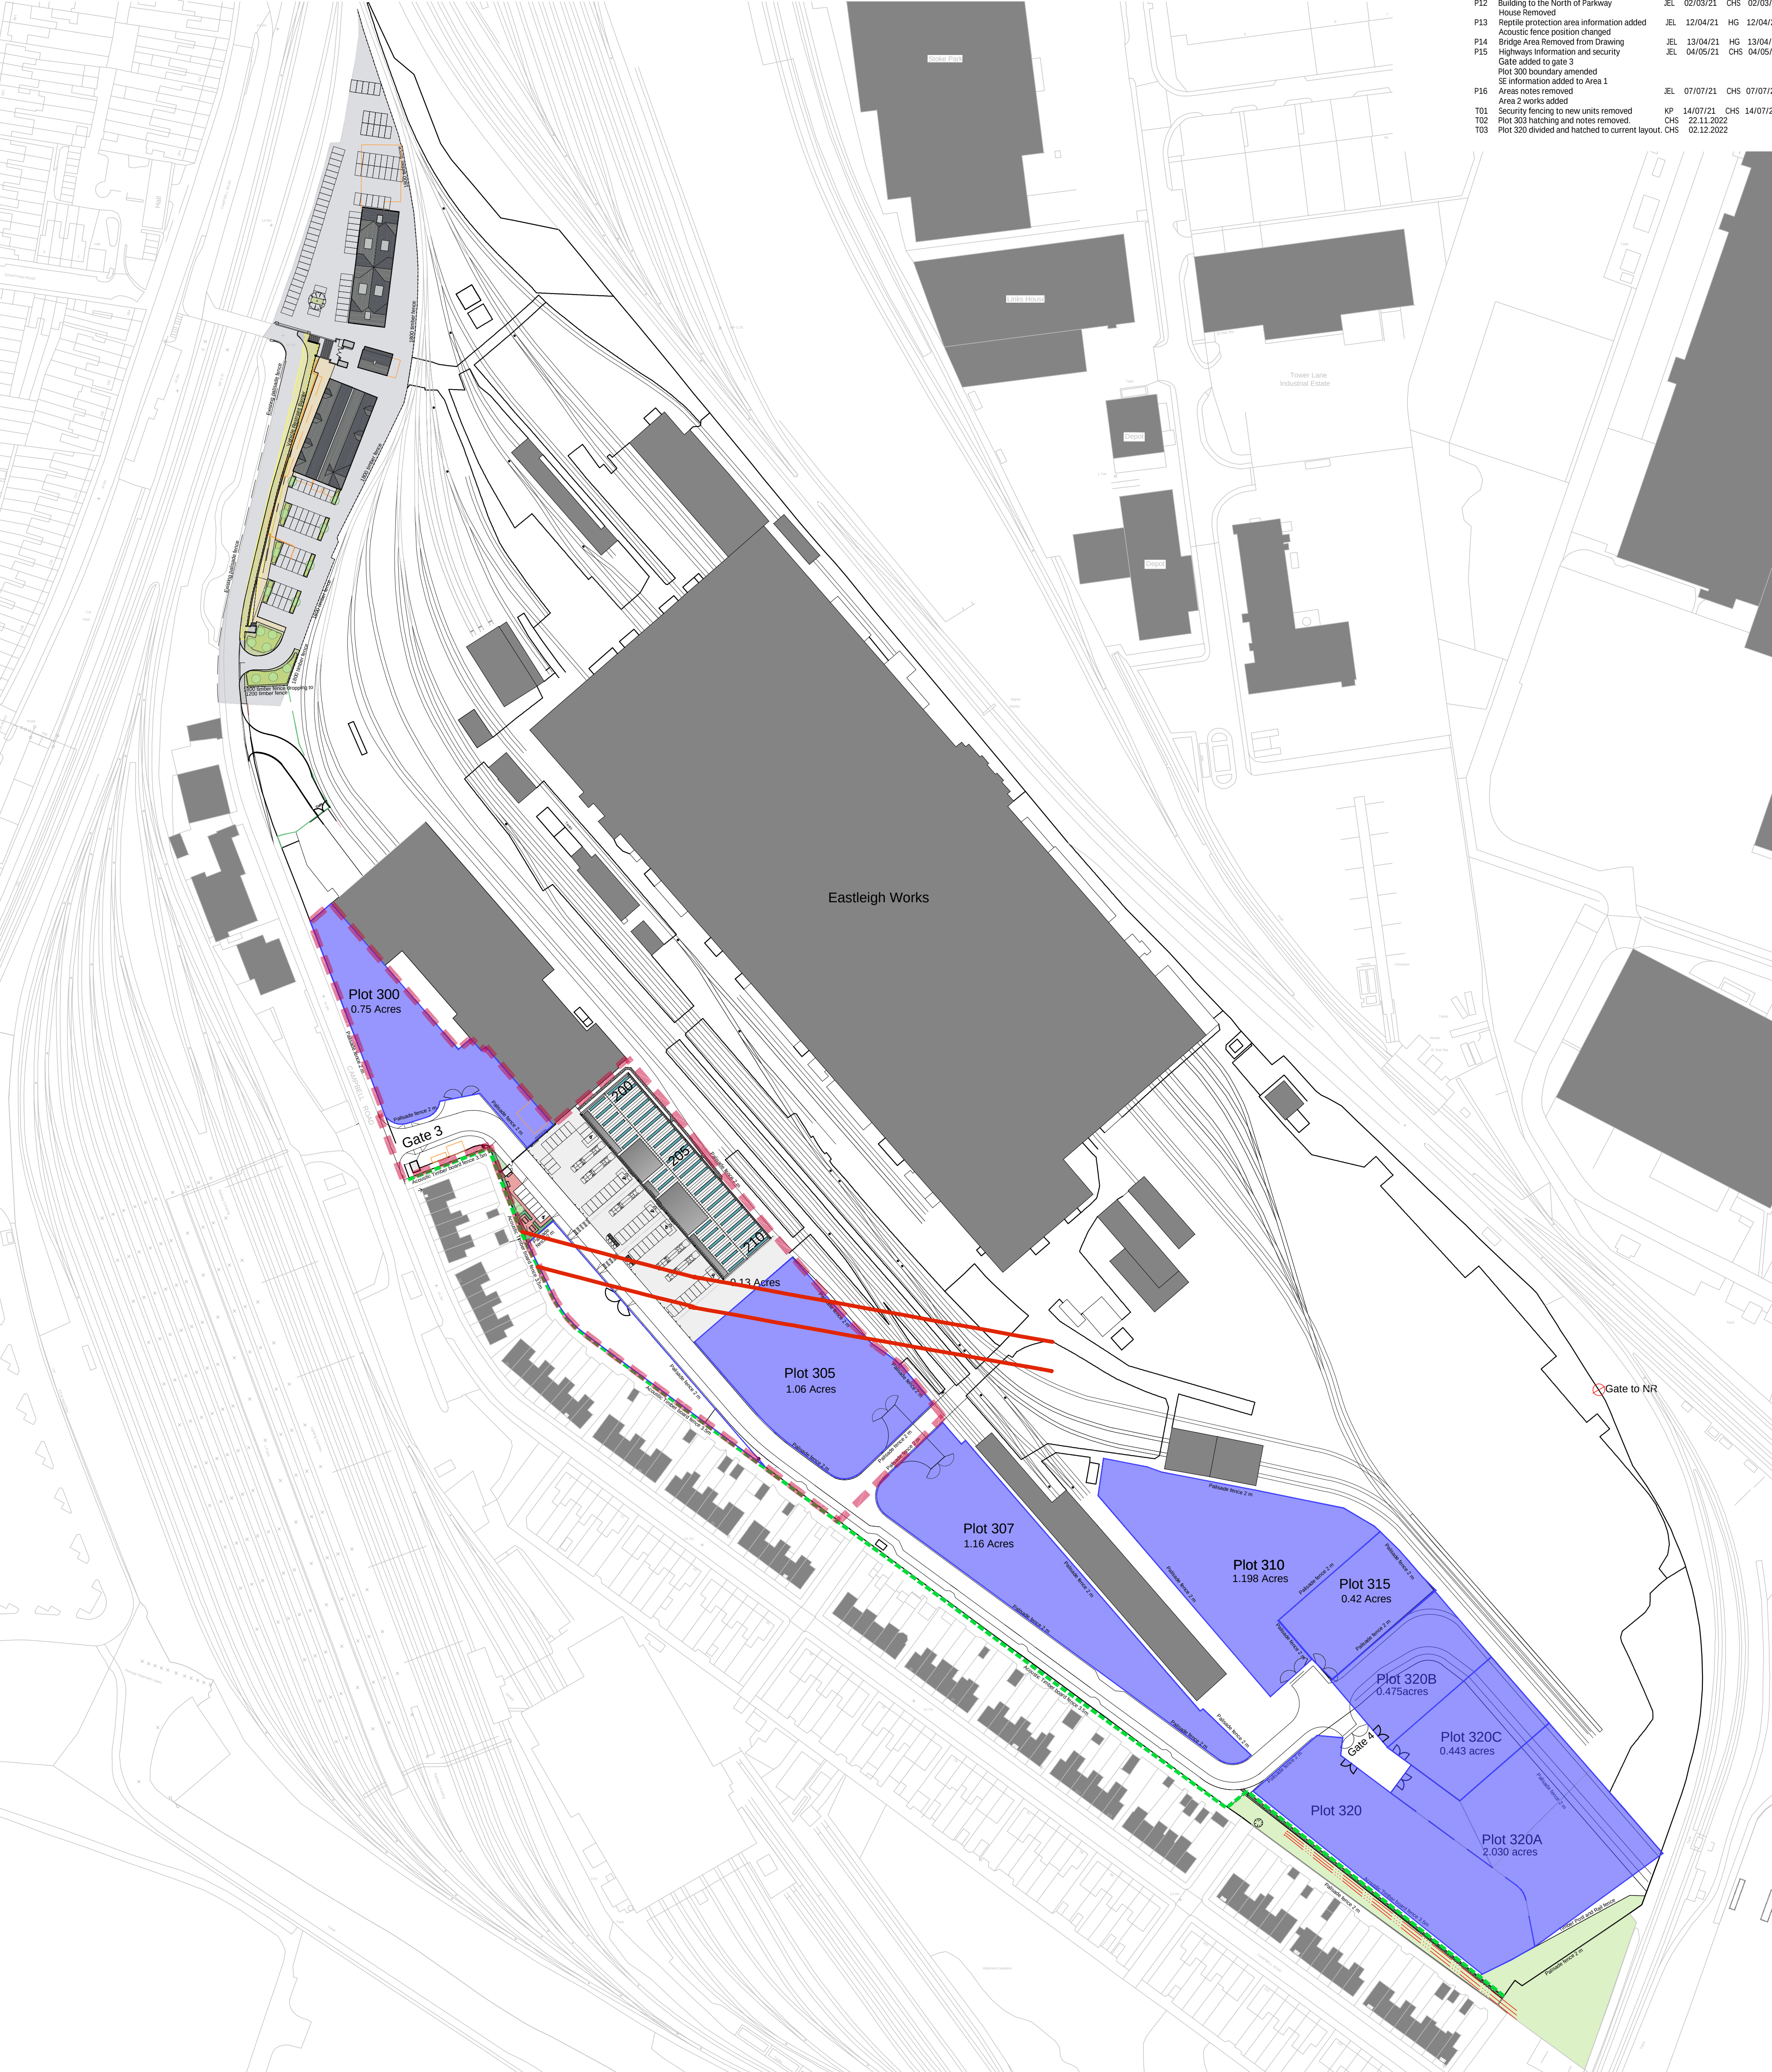

Diageo Pension Trust Ltd
Eastleigh Railway Depot
Campbell Road
Eastleigh

Drawing title

Proposed Master Plan

Drawn	Date	Checked	Date	Scale	at
KP	24/04/2020	HGS	24/04/2020	1:1250	
Job No.	Pro.	Org.	Zone	Level	Type
18-082	ERD	MHA	XX	00	DR
Purpose of Issue					
TENDER					

Ground Floor | Bicentennial Building
Southern Gate | Chichester
West Sussex | PO19 8EZ

t: 01243 774748
e: admin@mharchitects.co.uk
www.mharchitects.co.uk

Limited Company
Registered in England No 1994233

