
Key:

- Compound and Offices
- Contractors Parking
- Ground Workers Temporary Compound
- LB — Loading Bay
- Pedestrian Routes
- Temporary Road Widening
- Soil Storage
- Hardcore Storage
- Fuel Storage
- Substation
- Hoarding
- Jet Wheel Wash
- Ditch (lined with plastic sheeting)
- Line of straw bales
- Sump
- Site Boundary
- Jet line exclusion zone

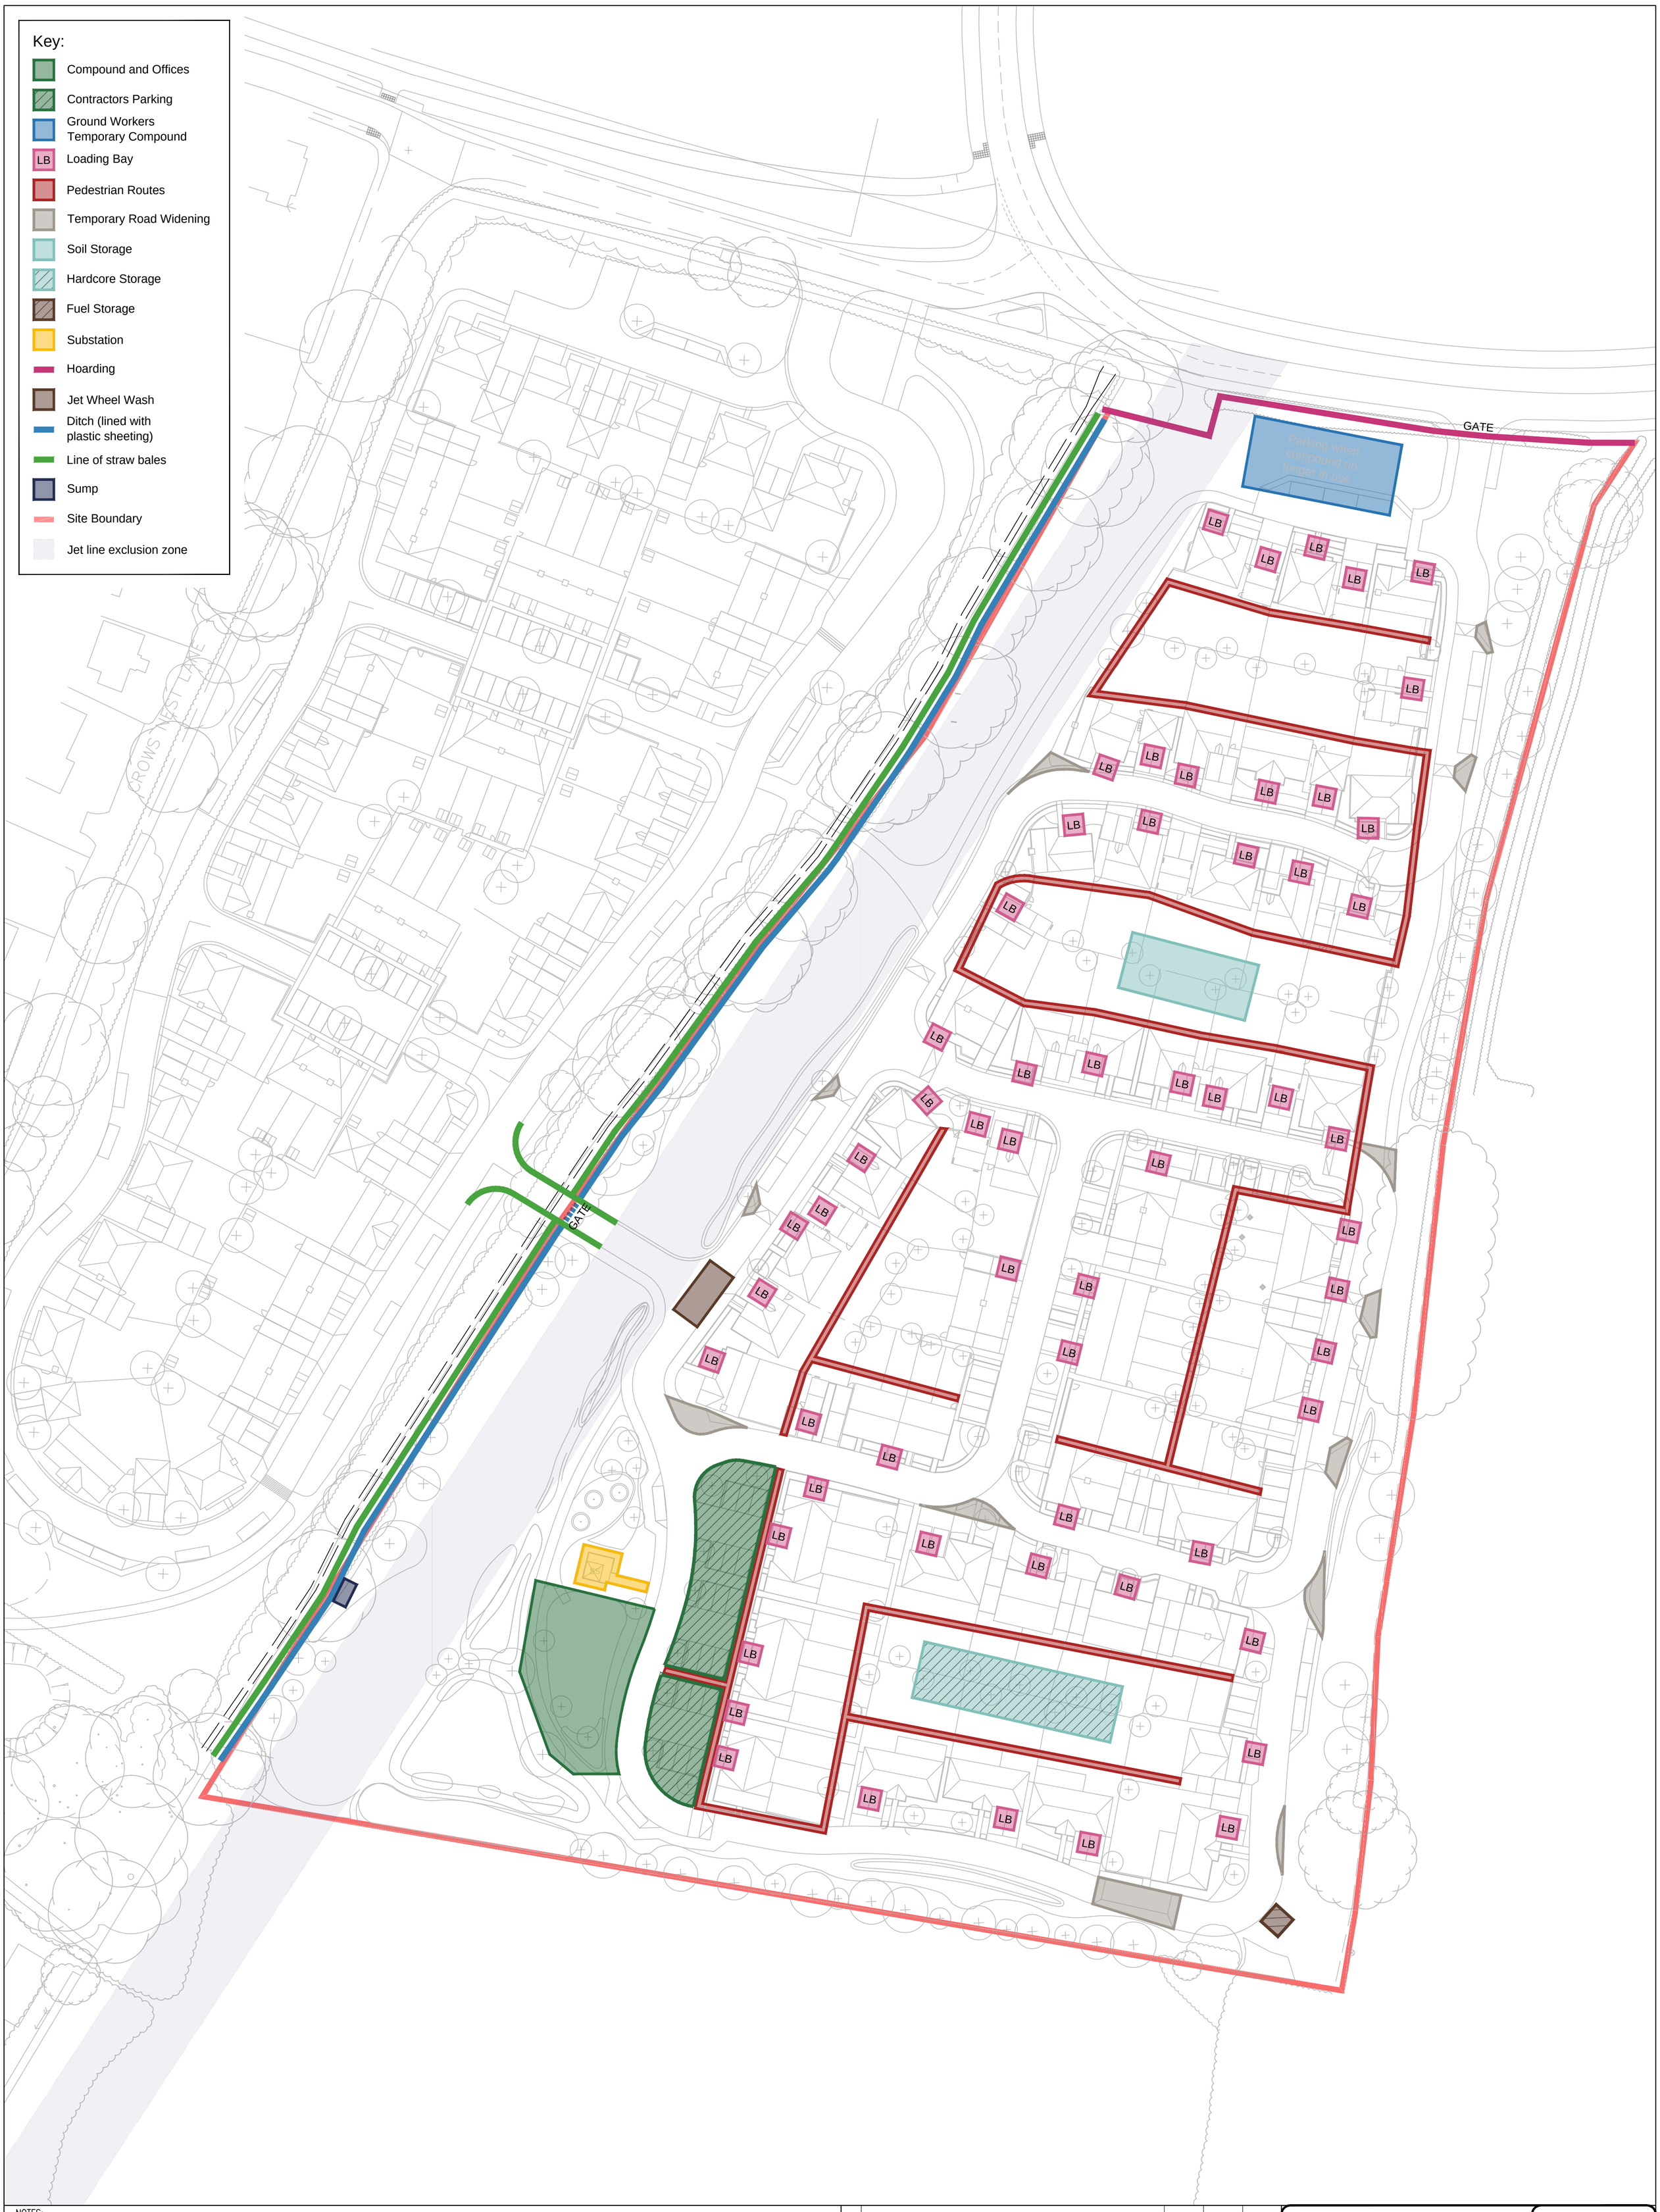

NOTES:

i. THIS DRAWING IS COPYRIGHT AND SHOULD NOT BE REPRODUCED WITHOUT APPROVAL.
ii. THIS DRAWING TO BE READ IN CONJUNCTION WITH OTHER CONSULTANTS DRAWINGS. ANY DISCREPANCIES ARE TO BE BROUGHT TO THE ATTENTION OF FOREMAN HOMES.
iii. DIMENSIONS ARE IN MILLIMETERS AND ELEVATIONS ARE IN METERS UNLESS NOTED OTHERWISE.
iv. DO NOT SCALE DRAWING.

PRELIMINARY

Rev	Amendment	Revised by	Checked by	Date
C	Contractor parking indicated	AT	JC	12.01.23
B	Position of compound updated. Pedestrian route updated to suit. Line of straw bales updated. Hardore/Soil/Fuel storage locations added	AT	JC	25.11.22
A	Position of wheel wash updated	AT	JC	21.06.22

FOREMAN HOMES LIMITED
UNIT 1, STATION INDUSTRIAL PARK
DUNCAN ROAD, PARK GATE
HAMPSHIRE, SO31 1BX

Project: Maddoxford Phase 2
Drawing Title: Site Setup Plan
Drawn: AT | Checked: CJ | Date: 12.07.21 | Scale: 1:500 @A1
Drawing Status: PRELIMINARY | Drawing Number: MP2-SSP-001 | Revision: C

FOREMAN HOMES