


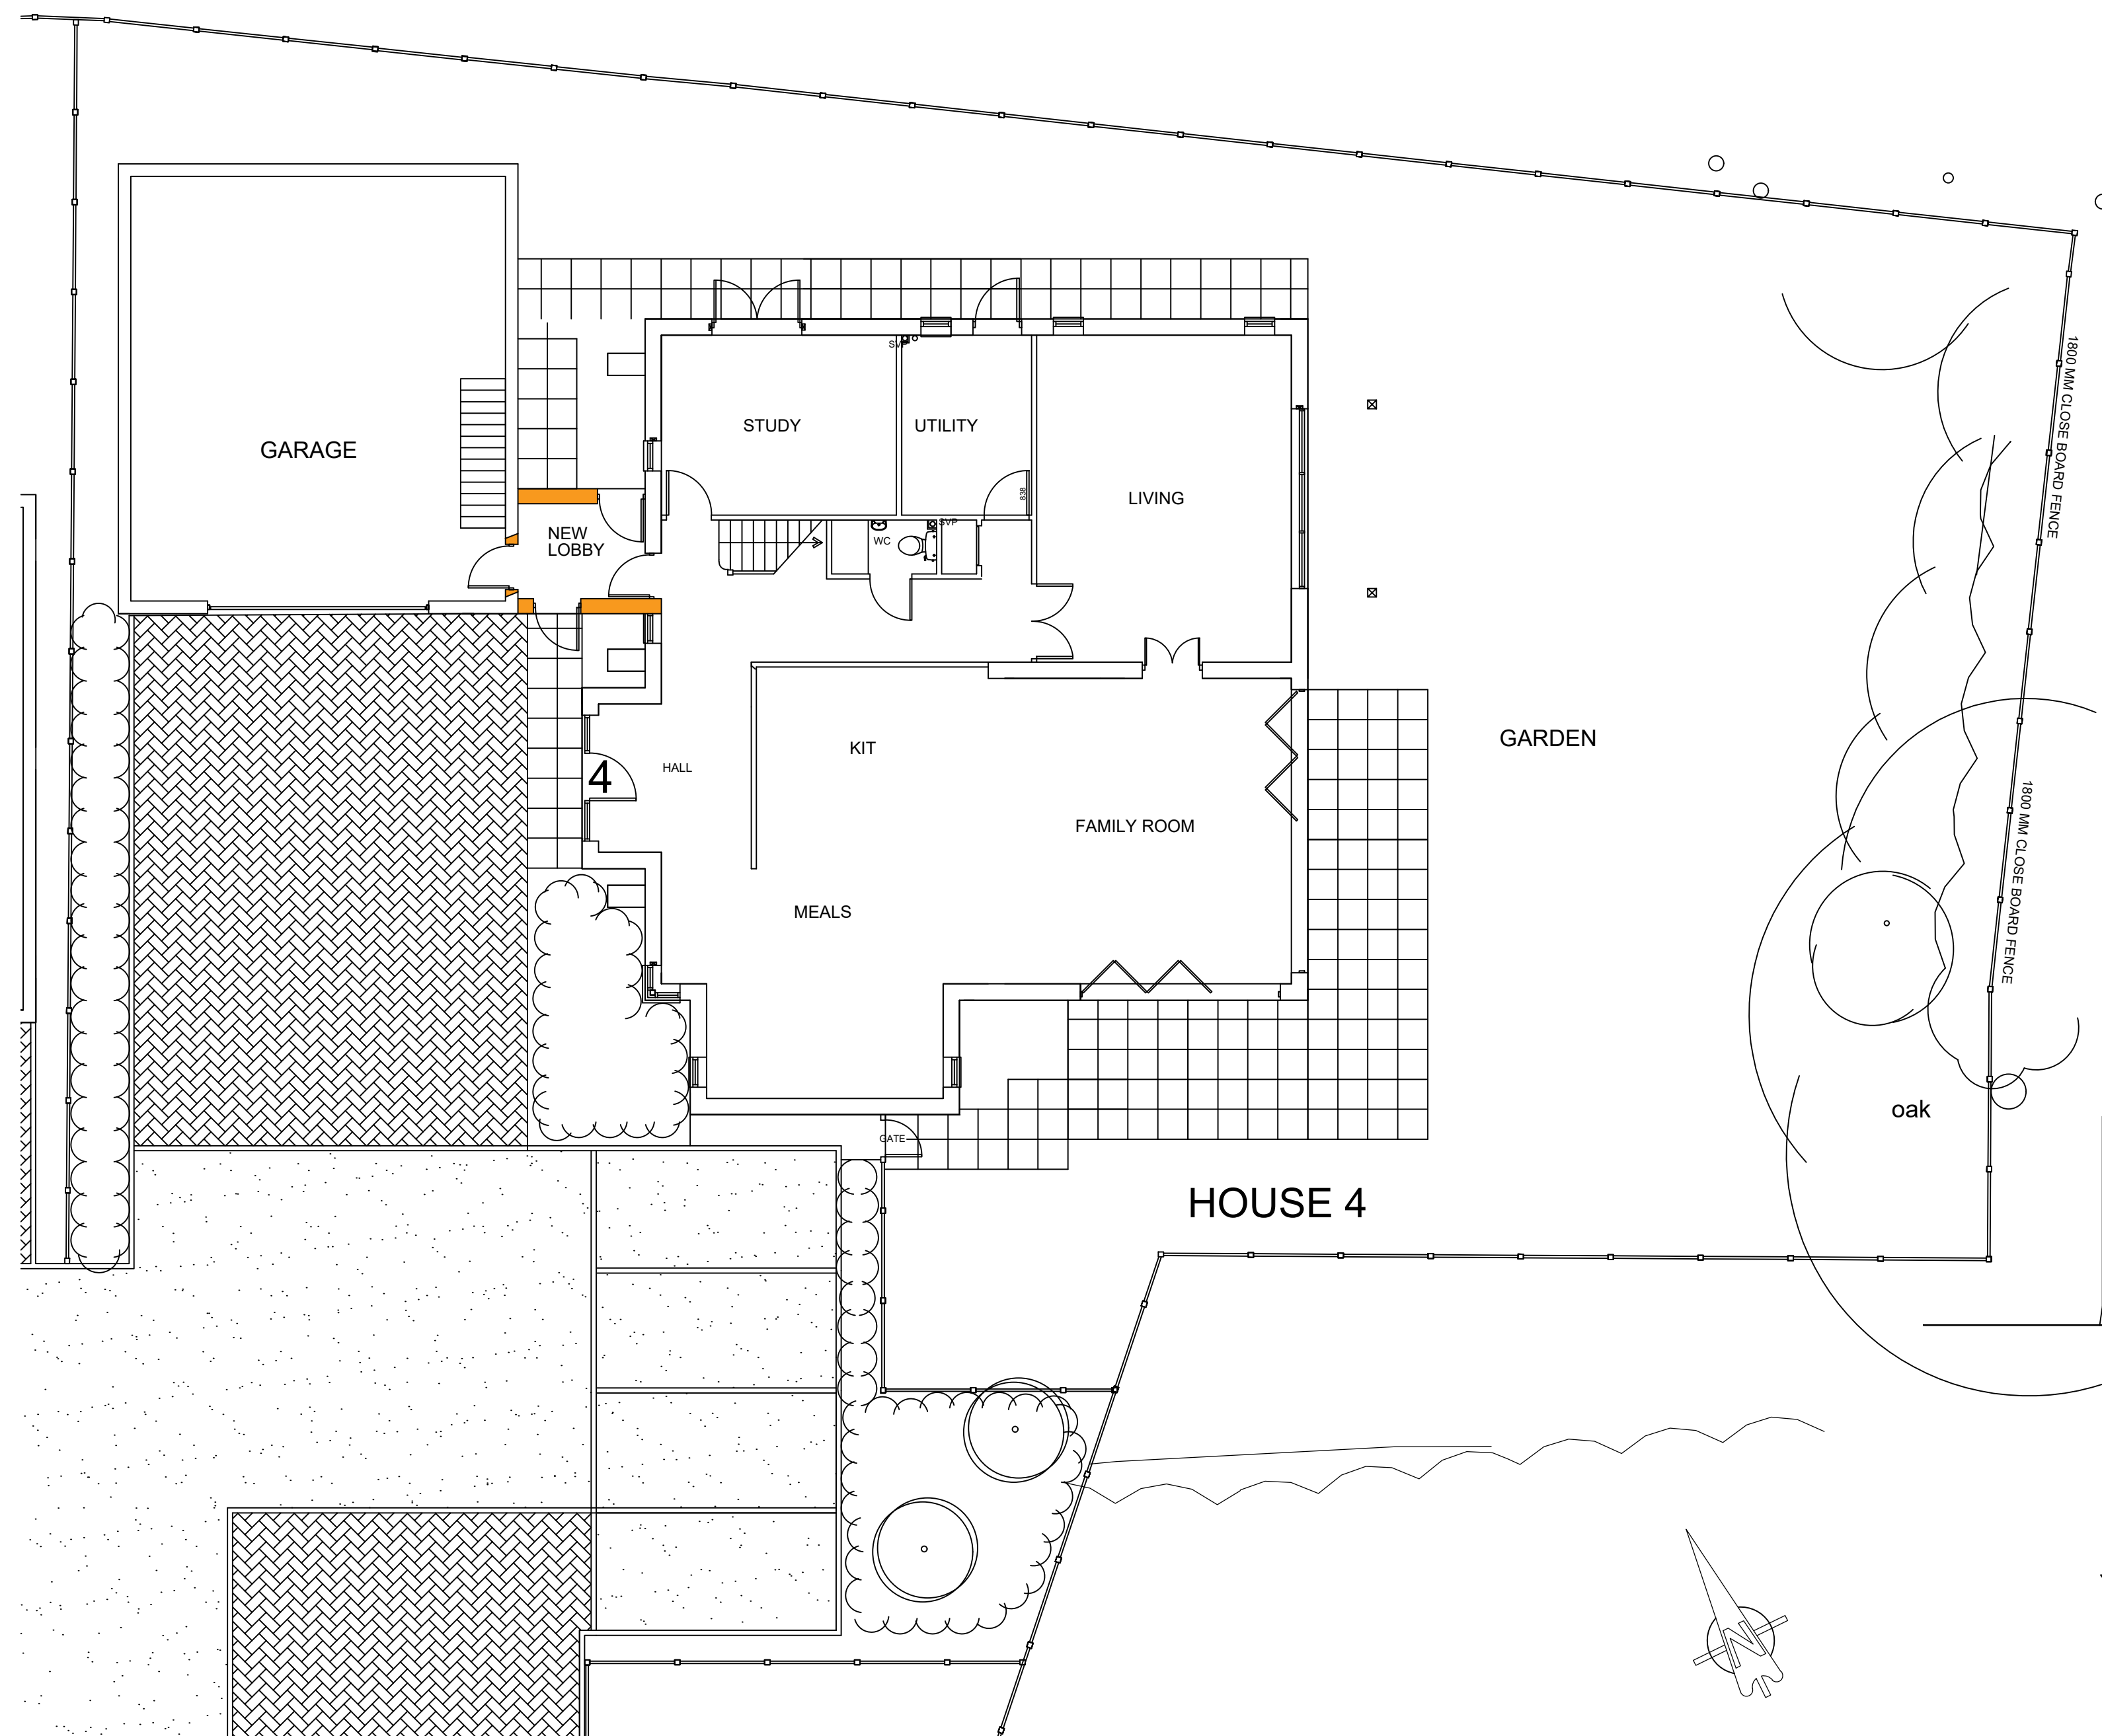

PLAN



|   |   |                                                                                     |   |                         |
|---|---|-------------------------------------------------------------------------------------|---|-------------------------|
| Date :- MAR 2023<br>Scale :- 1:100<br>Drg No. :- 23/09/SK1<br><br>Do not scale from drawing for other than planning purposes, All sizes to be confirmed on site before construction<br><br>The copyright of this drawing is retained by BOSINNEY ARCHITECTS LTD | Project:<br>NEW LOBBY<br>4 STEEPLE COURT BARNES<br>BOTLEY<br><br>Drawing title:<br>PLAN & ELEVATIONS | Revisions :<br>R1:-<br>R2:-<br>R3:-<br>R4:-<br>R5:-<br>R6:-<br>R7:-<br>R8:-<br>R9:- | BOSINNEY ARCHITECTS   |                         |
|   |   |                                                                                     | Denehurst<br>Newbridge Road<br>Cadnam<br>Southampton<br>SO40 2NX<br>Tel. No. 02380 812 116<br>Email info@bosinney.co.uk | Drawing No.<br><br>SK/1 |