


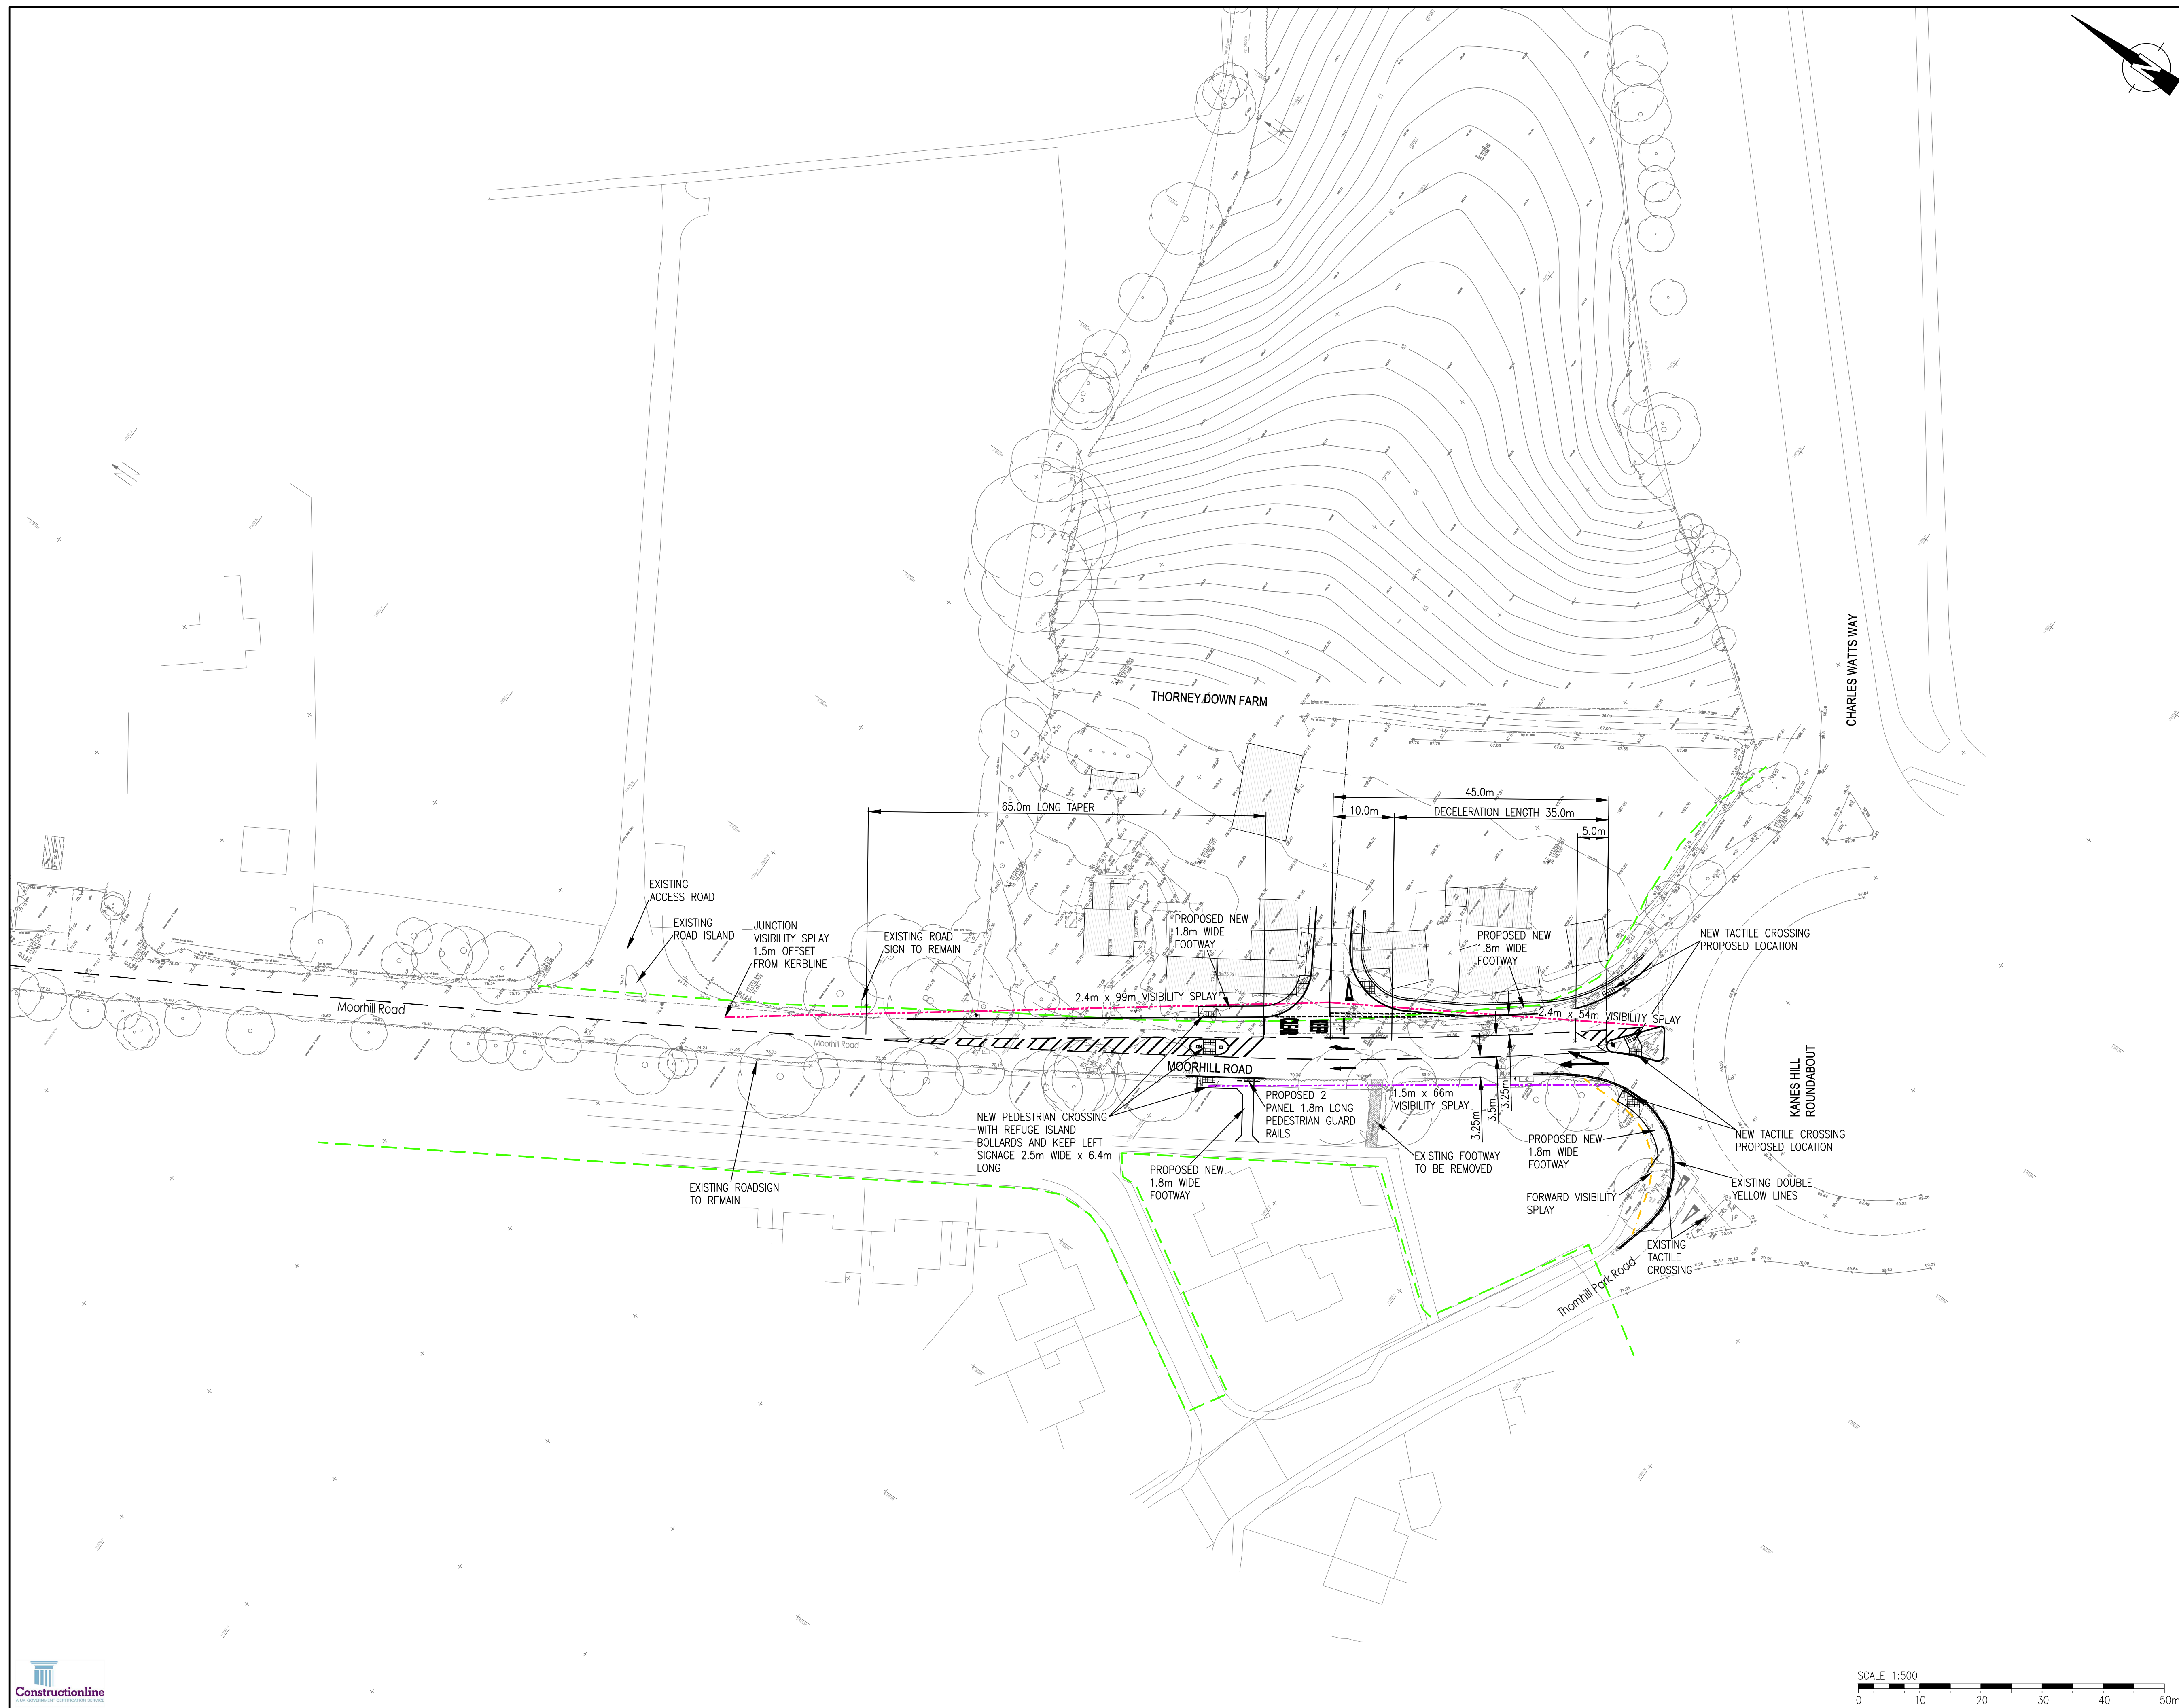

- GENERAL NOTES:**
- G1. DO NOT SCALE FROM THIS DRAWING.
 - G2. ALL DIMENSIONS ARE IN METRES, UNLESS STATED OTHERWISE.
 - G3. LEVELS ARE IN METRES AND ARE RELATED TO GPS DATUM
 - G4. THIS DRAWING IS BASED ON A TOPOGRAPHICAL SURVEY UNDERTAKEN BY:- REDLINE SURVEYS
1365 CHRISTCHURCH ROAD, BOURNEMOUTH, BH7 6PS
 - G5. THIS DRAWING SHALL BE READ IN CONJUNCTION WITH ALL RELEVANT SCHEME DRAWINGS AND SPECIFICATIONS.
 - G6. ALL WORKS TO BE CARRIED OUT IN STRICT ACCORDANCE WITH "THE SPECIFICATION FOR HIGHWAY WORKS - MODIFIED AND EXTENDED", INCLUDING HAMPSHIRE COUNTY COUNCIL'S SUPPLEMENTARY CLAUSES.
 - G7. ALL WORKS WITHIN THE PUBLIC HIGHWAY SHALL BE CARRIED OUT AND COMPLY WITH THE REQUIREMENTS OF THE DTP "TRAFFIC SIGNS MANUAL CHAPTER 8 - TRAFFIC SAFETY MEASURES AND SIGNS FOR ROAD WORKS AND TEMPORARY SITUATION".
 - G8. ALL EXISTING LEVELS TO BE CONFIRMED ON SITE PRIOR TO COMMENCEMENT OF ANY WORKS.
 - G9. ALL ROAD MARKINGS AND TRAFFIC SIGNS SHALL COMPLY WITH "THE TRAFFIC SIGNS REGULATIONS AND GENERAL DIRECTIONS 2016".

- KEY:**
- HIGHWAY BOUNDARY
 - JUNCTION VISIBILITY
 - PEDESTRIAN CROSSING VISIBILITY
 - FORWARD VISIBILITY

PRELIMINARY ISSUE

P04	WESTWARD VISIBILITY SPLAY UPDATED	MSR	14.03.23
P03	DRAWING TITLE REVISED	JS	MSR 28.07.22
P02	ACCESS RELOCATED AND LAYOUT ADJUSTED	JS	MSR 26.07.22
P01	INITIAL ISSUE	FP	MSR 21.06.22
ST	Rev	Description	Dwn Chk Date
REVISIONS			
Preliminary Issue		✓	Submitted for S104
Planning Issue			Issued for Tender
Submitted for S38			Issued for Construction
Submitted for S278			As Built
DRAWING STATUS			

STUART MICHAEL ASSOCIATES
CONSULTING ENGINEERS

Stuart Michael Associates Ltd
Coombe House, Coombe Square, Thatcham, Berkshire RG19 4JF

T: 01635 867 711 e: mail@stuartmichael.co.uk
F: 01635 861 715 w: www.stuartmichael.co.uk

JM LEISURE

JM TITLE

THORNEYDOWN FARM
MOORHILL ROAD

DRAWING TITLE

RIGHT TURN JUNCTION
GENERAL ARRANGEMENT
LAYOUT

DATE: JUNE, 2022 DRAWN: JS CHECKED: MSR SCALE: 1:500 @A1

6879-SMA-00-XX-DR-C-000-001 P04 SO

This drawing is the copyright of Stuart Michael Associates Limited. It may not be reproduced or amended without the written approval of Stuart Michael Associates