


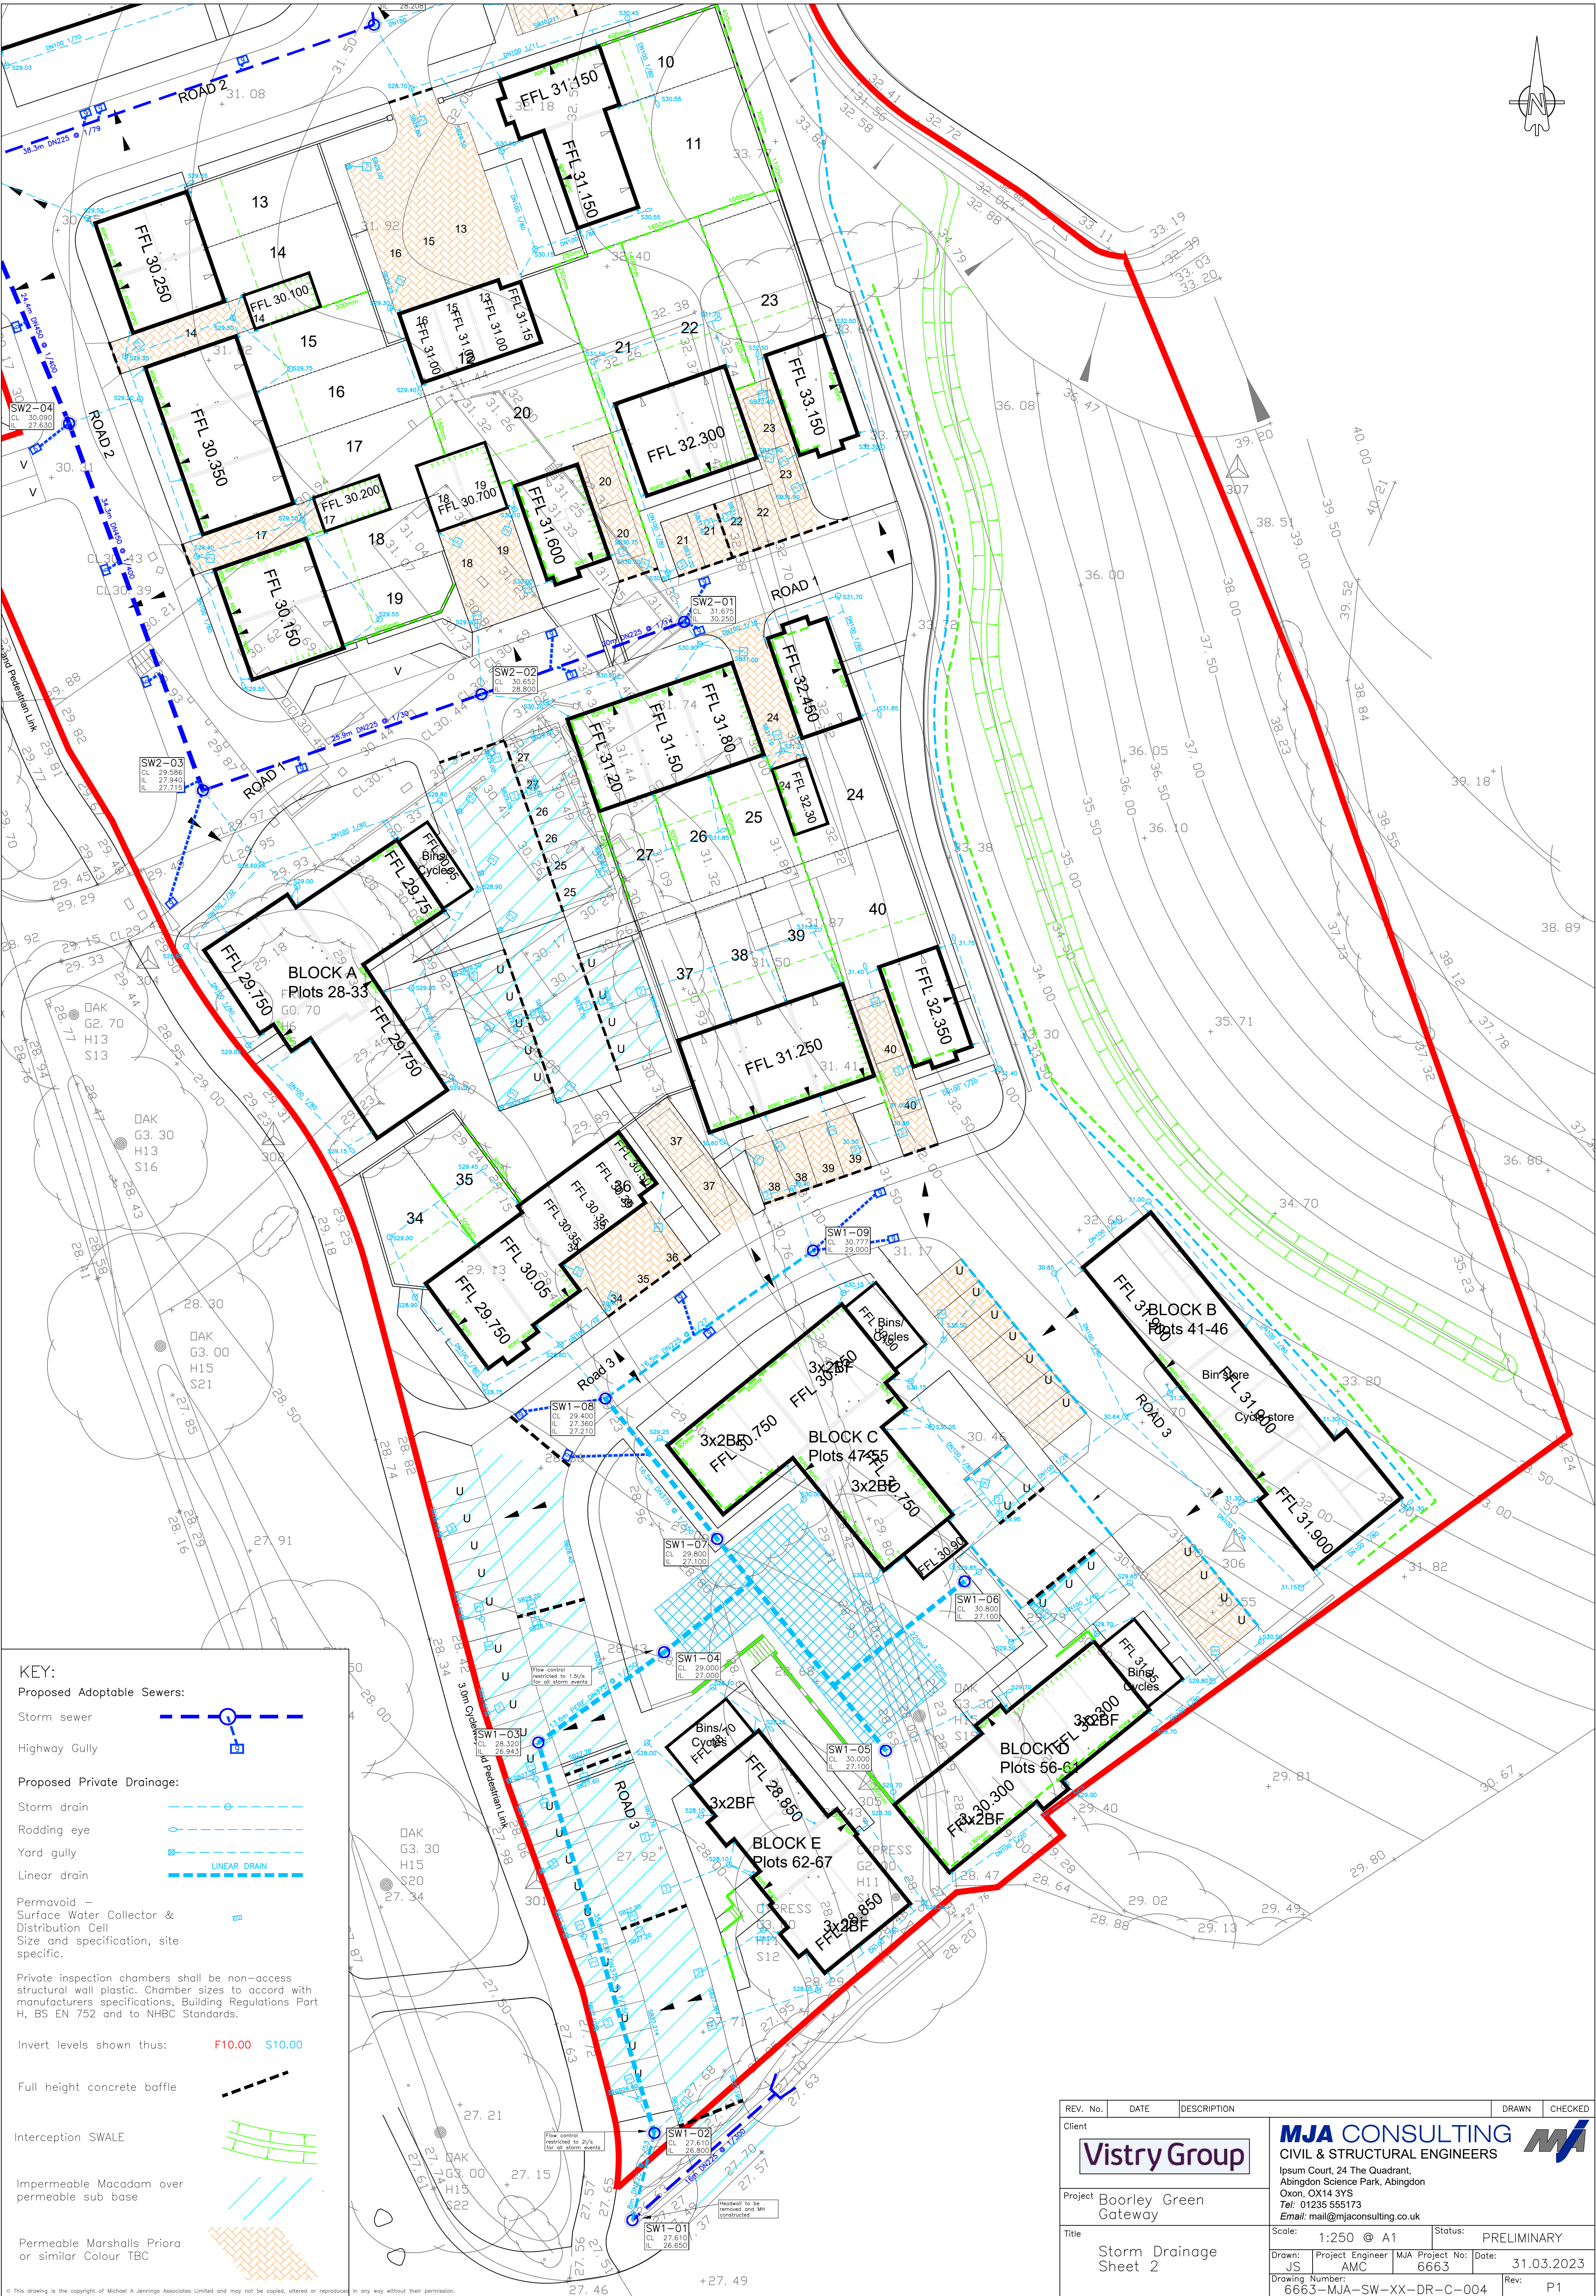

KEY:

Proposed Adoptable Sewers:

Storm sewer

Highway Gully

Proposed Private Drainage:

Storm drain

Rodding eye

Yard gully

Linear drain

Permavoid –
Surface Water Collector &
Distribution Cell
Size and specification, site
specific.

Private inspection chambers shall be non-access
structural wall plastic. Chamber sizes to accord with
manufacturers specifications, Building Regulations Part
H, BS EN 752 and to NHBC Standards.

Invert levels shown thus:

F10.00

S10.00

Full height concrete baffle

Interception SWALE

Impermeable Macadam over
permeable sub base

Permeable Marshalls Priora
or similar Colour TBC

REV. No.	DATE	DESCRIPTION	DRAWN	CHECKED
Client				
Vistry Group			MJA CONSULTING CIVIL & STRUCTURAL ENGINEERS	
Project			Ipsium Court, 24 The Quadrant, Abingdon Science Park, Abingdon Oxon, OX14 3YS Tel: 01235 555173 Email: mail@mjaconsulting.co.uk	
Title			Scale: 1:250 @ A1 Status: PRELIMINARY	
Storm Drainage Sheet 2			Drawn: JS Project Engineer: AMC MJA Project No: 6663 Date: 31.03.2023	
			Drawing Number: 6663-MJA-SW-XX-DR-C-004 Rev: P1	

© This drawing is the copyright of Michael A Jennings Associates Limited and may not be copied, altered or reproduced in any way without their permission.