

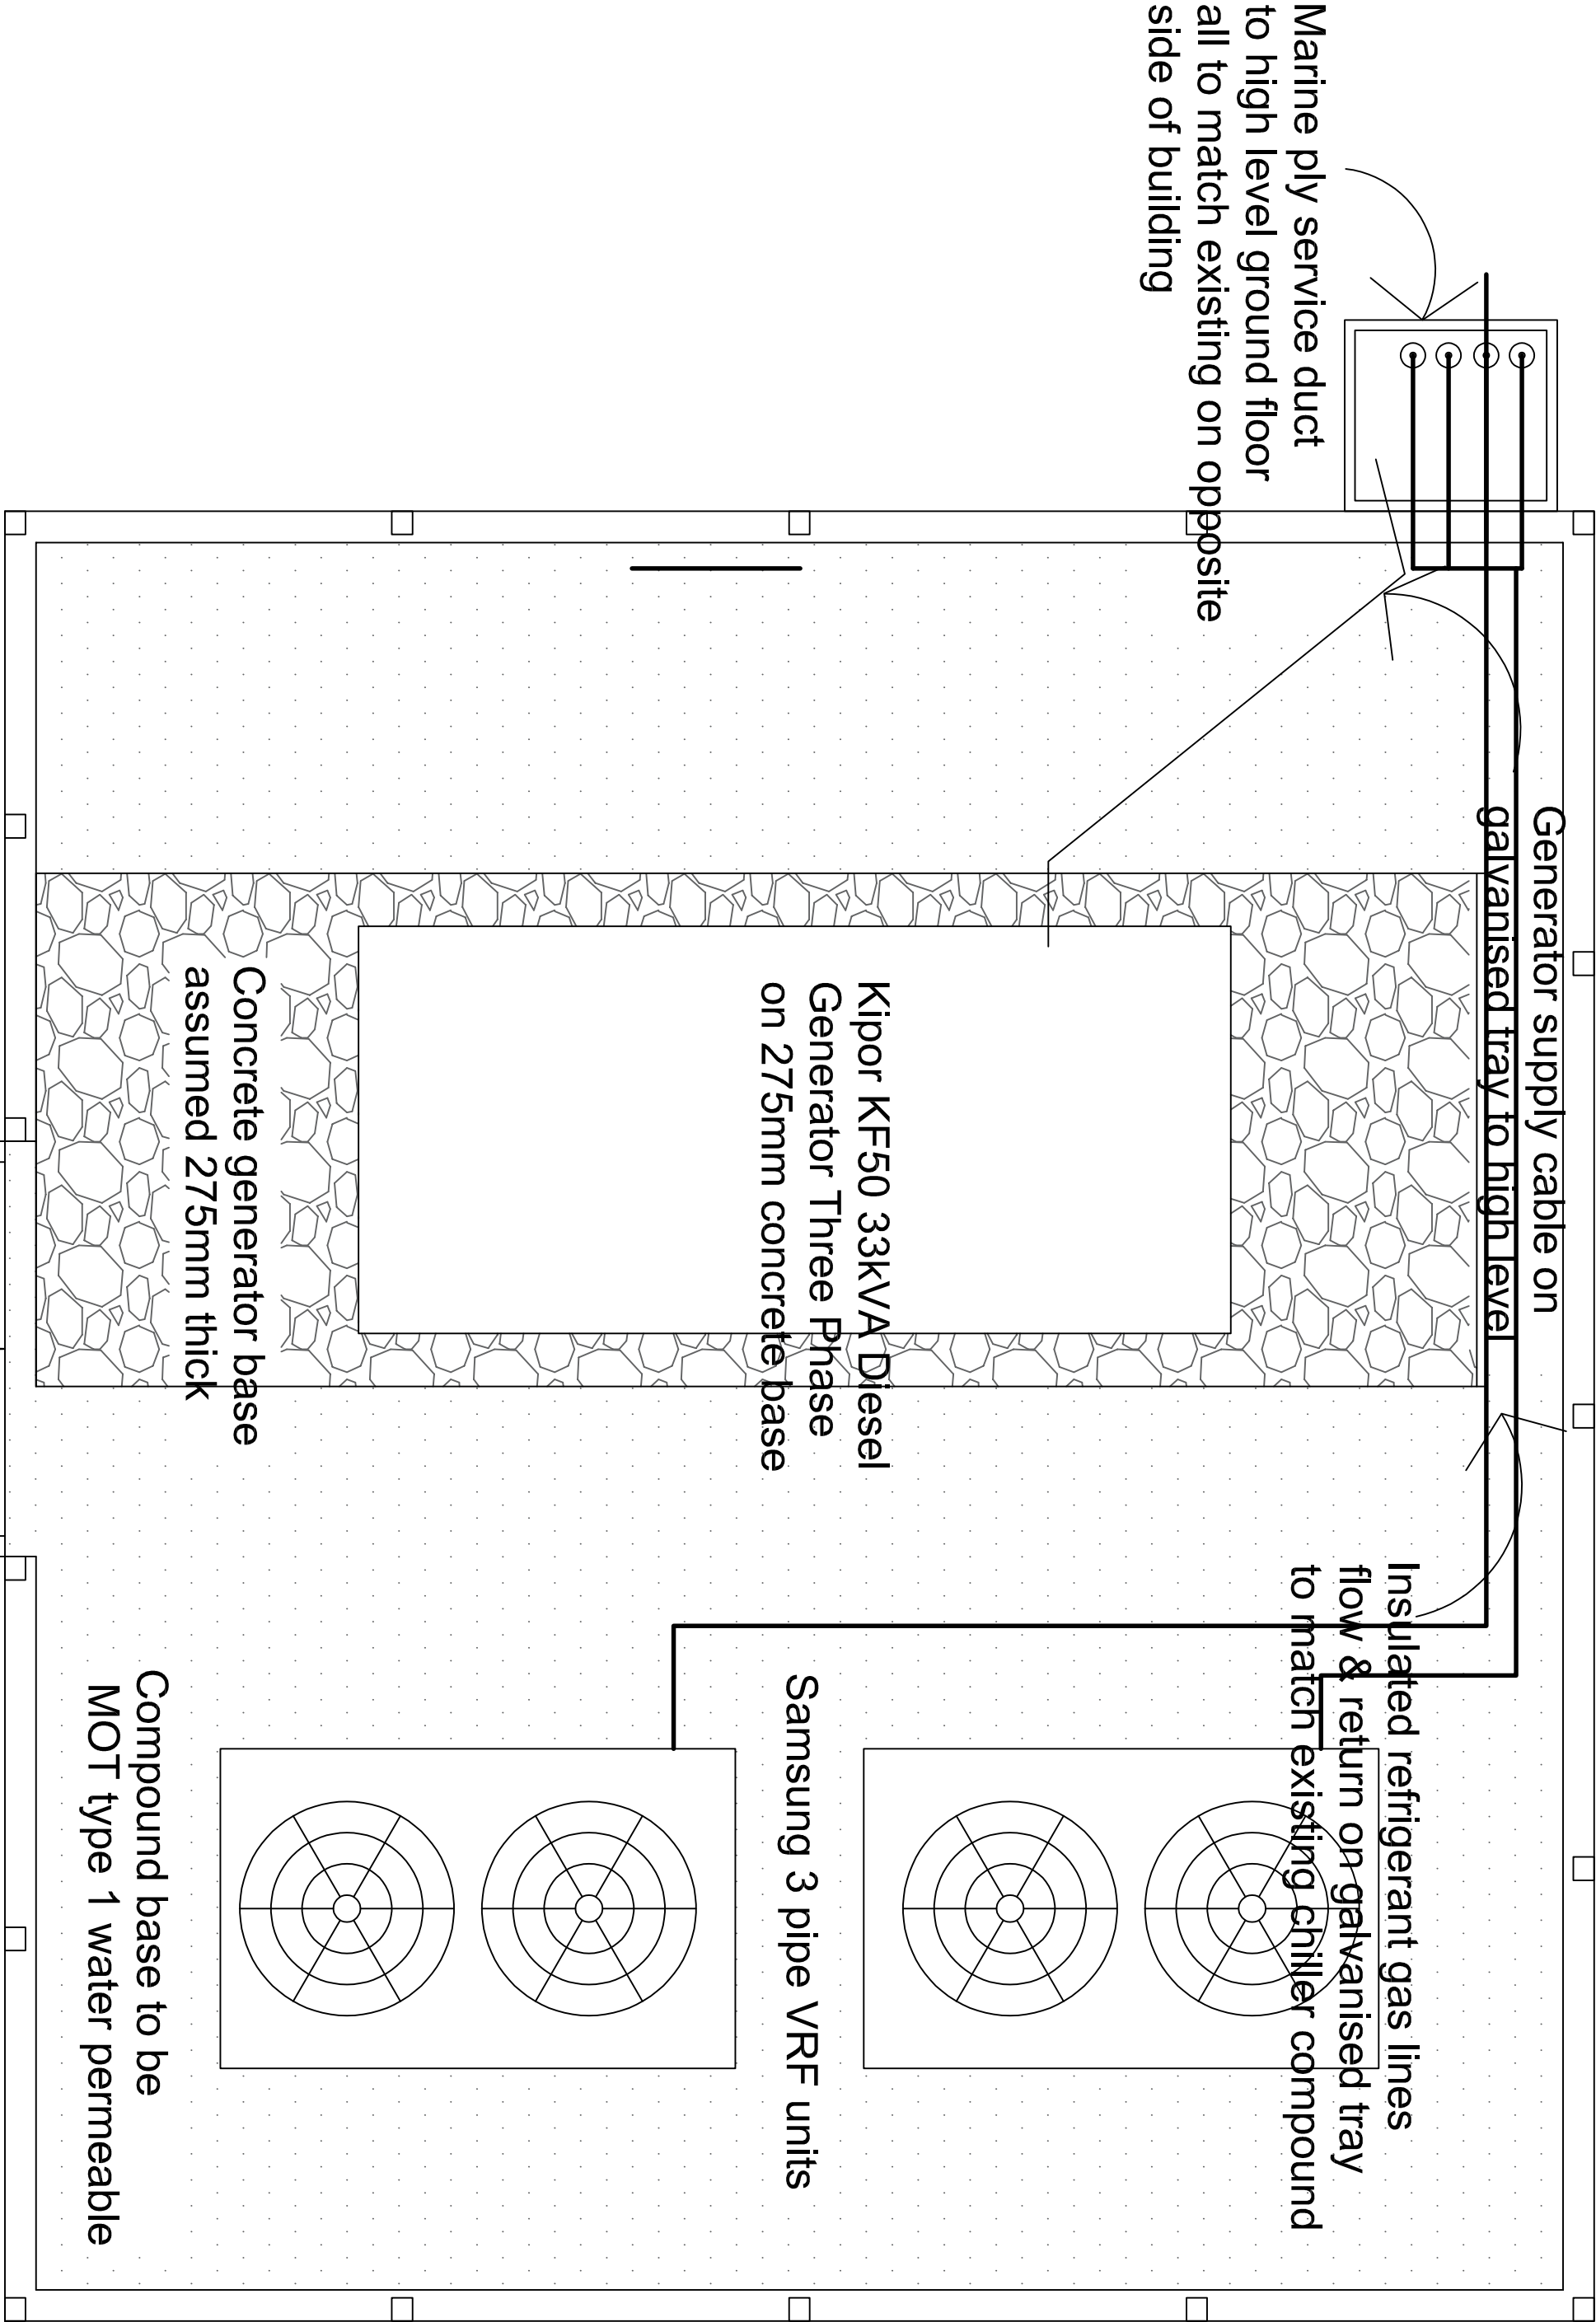
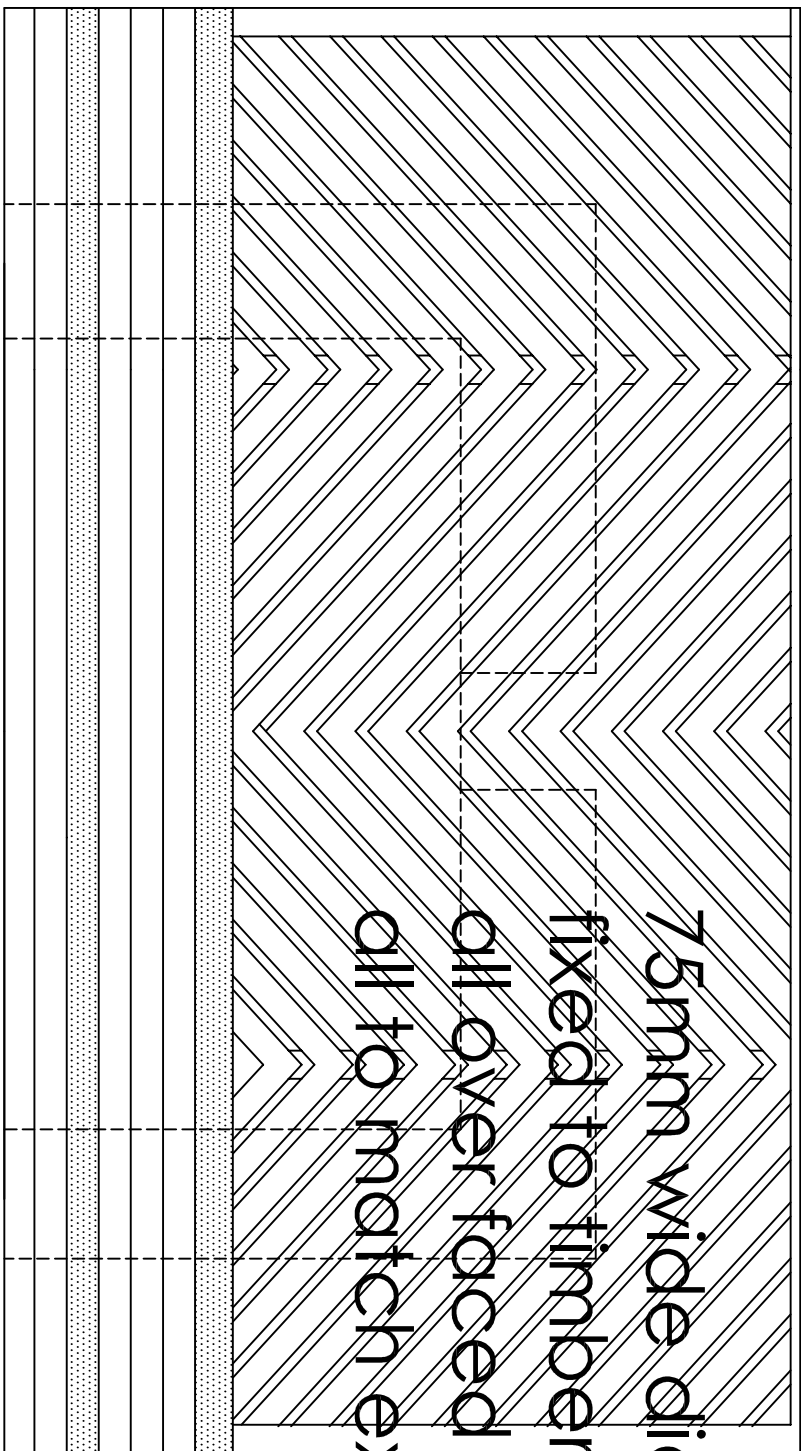
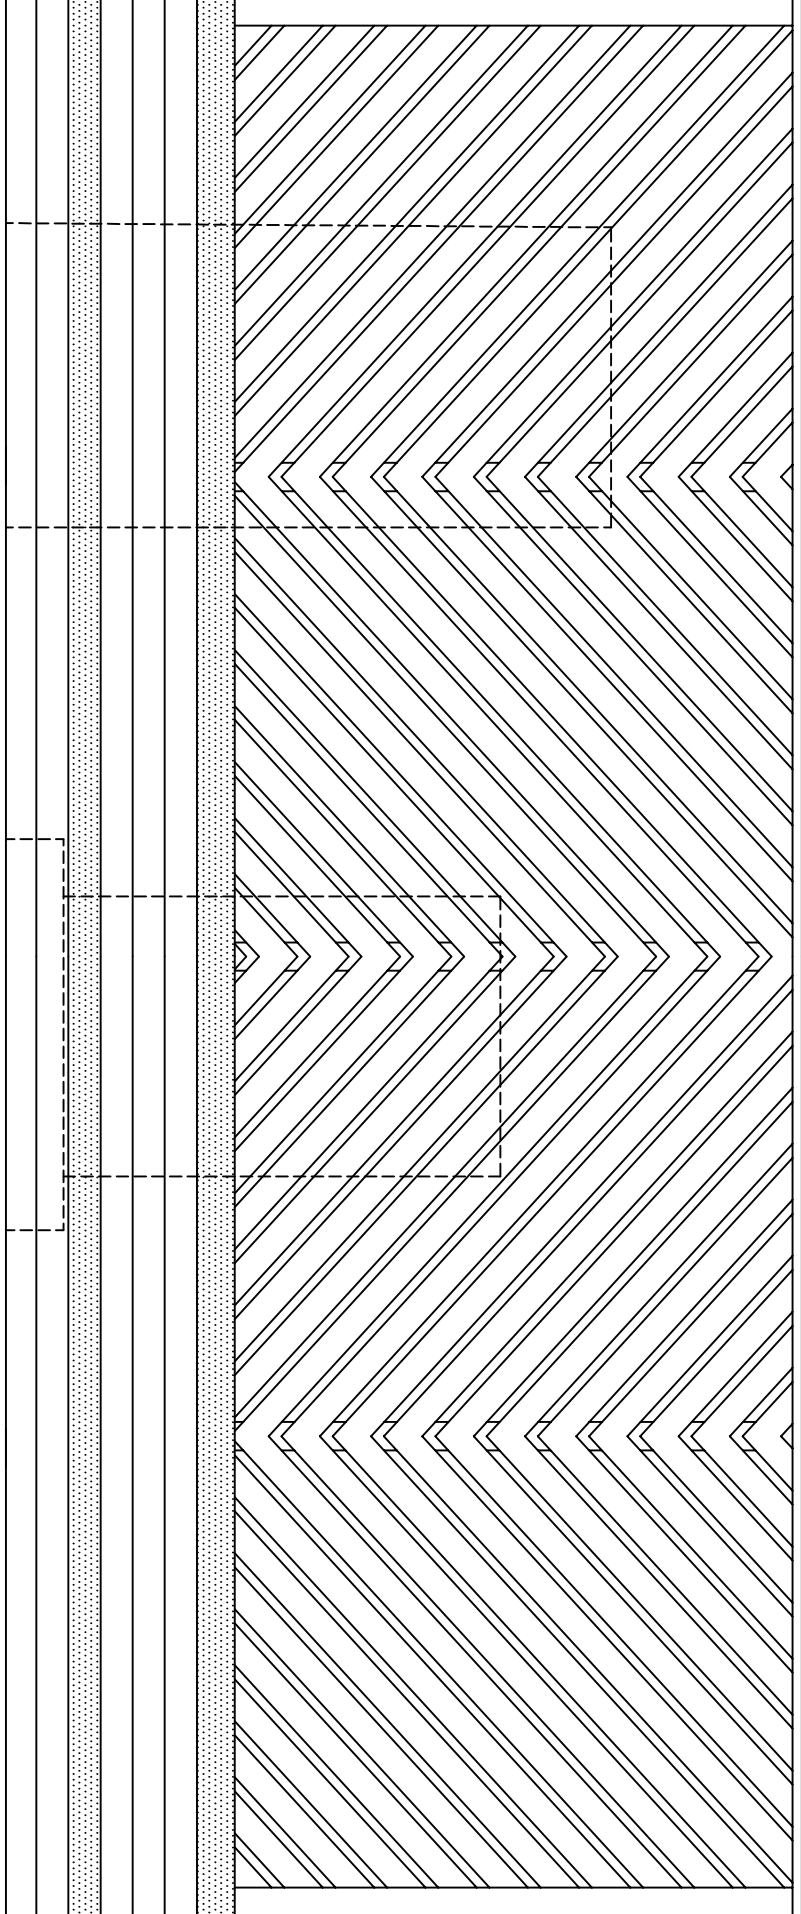
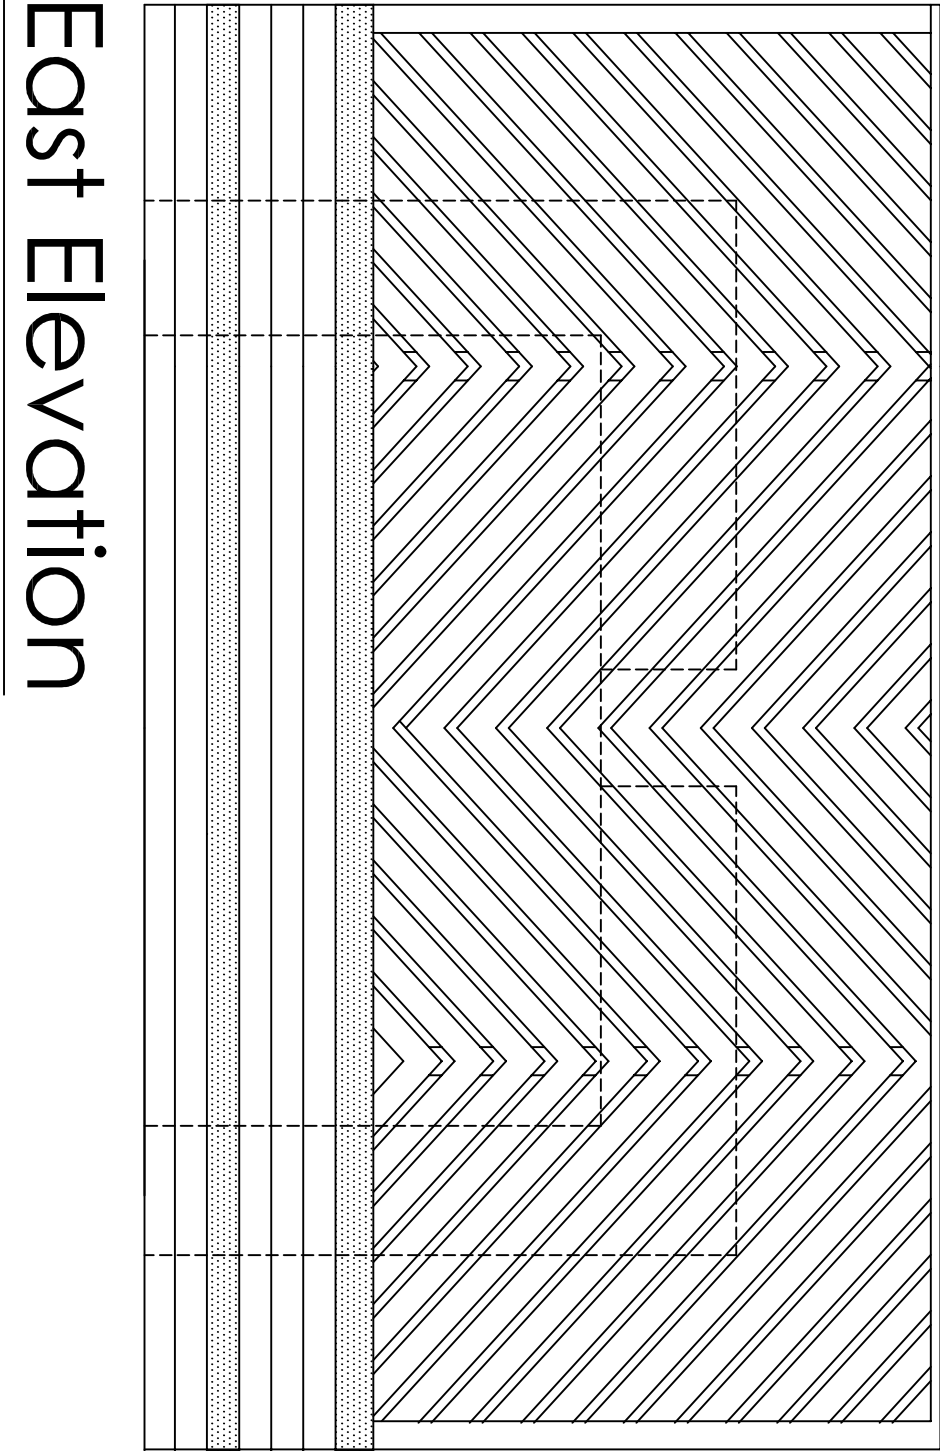


Revisions	
A.	Generator size changed at Client request

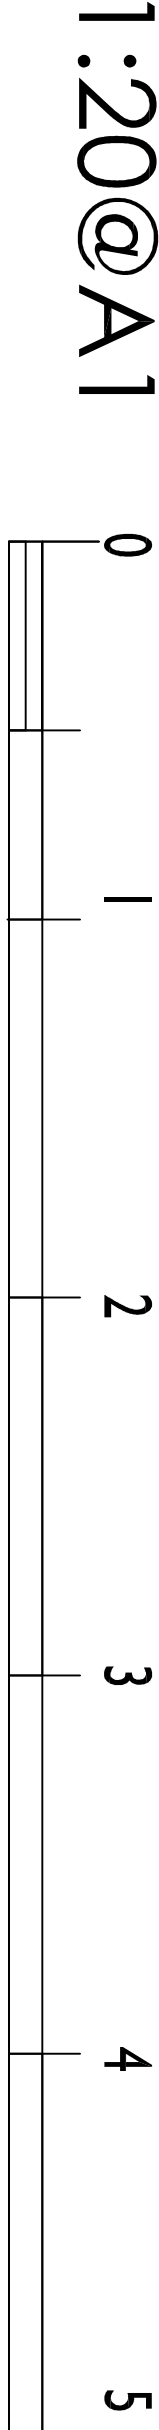

Kipor KF50 33kVA Three Phase Diesel Generator

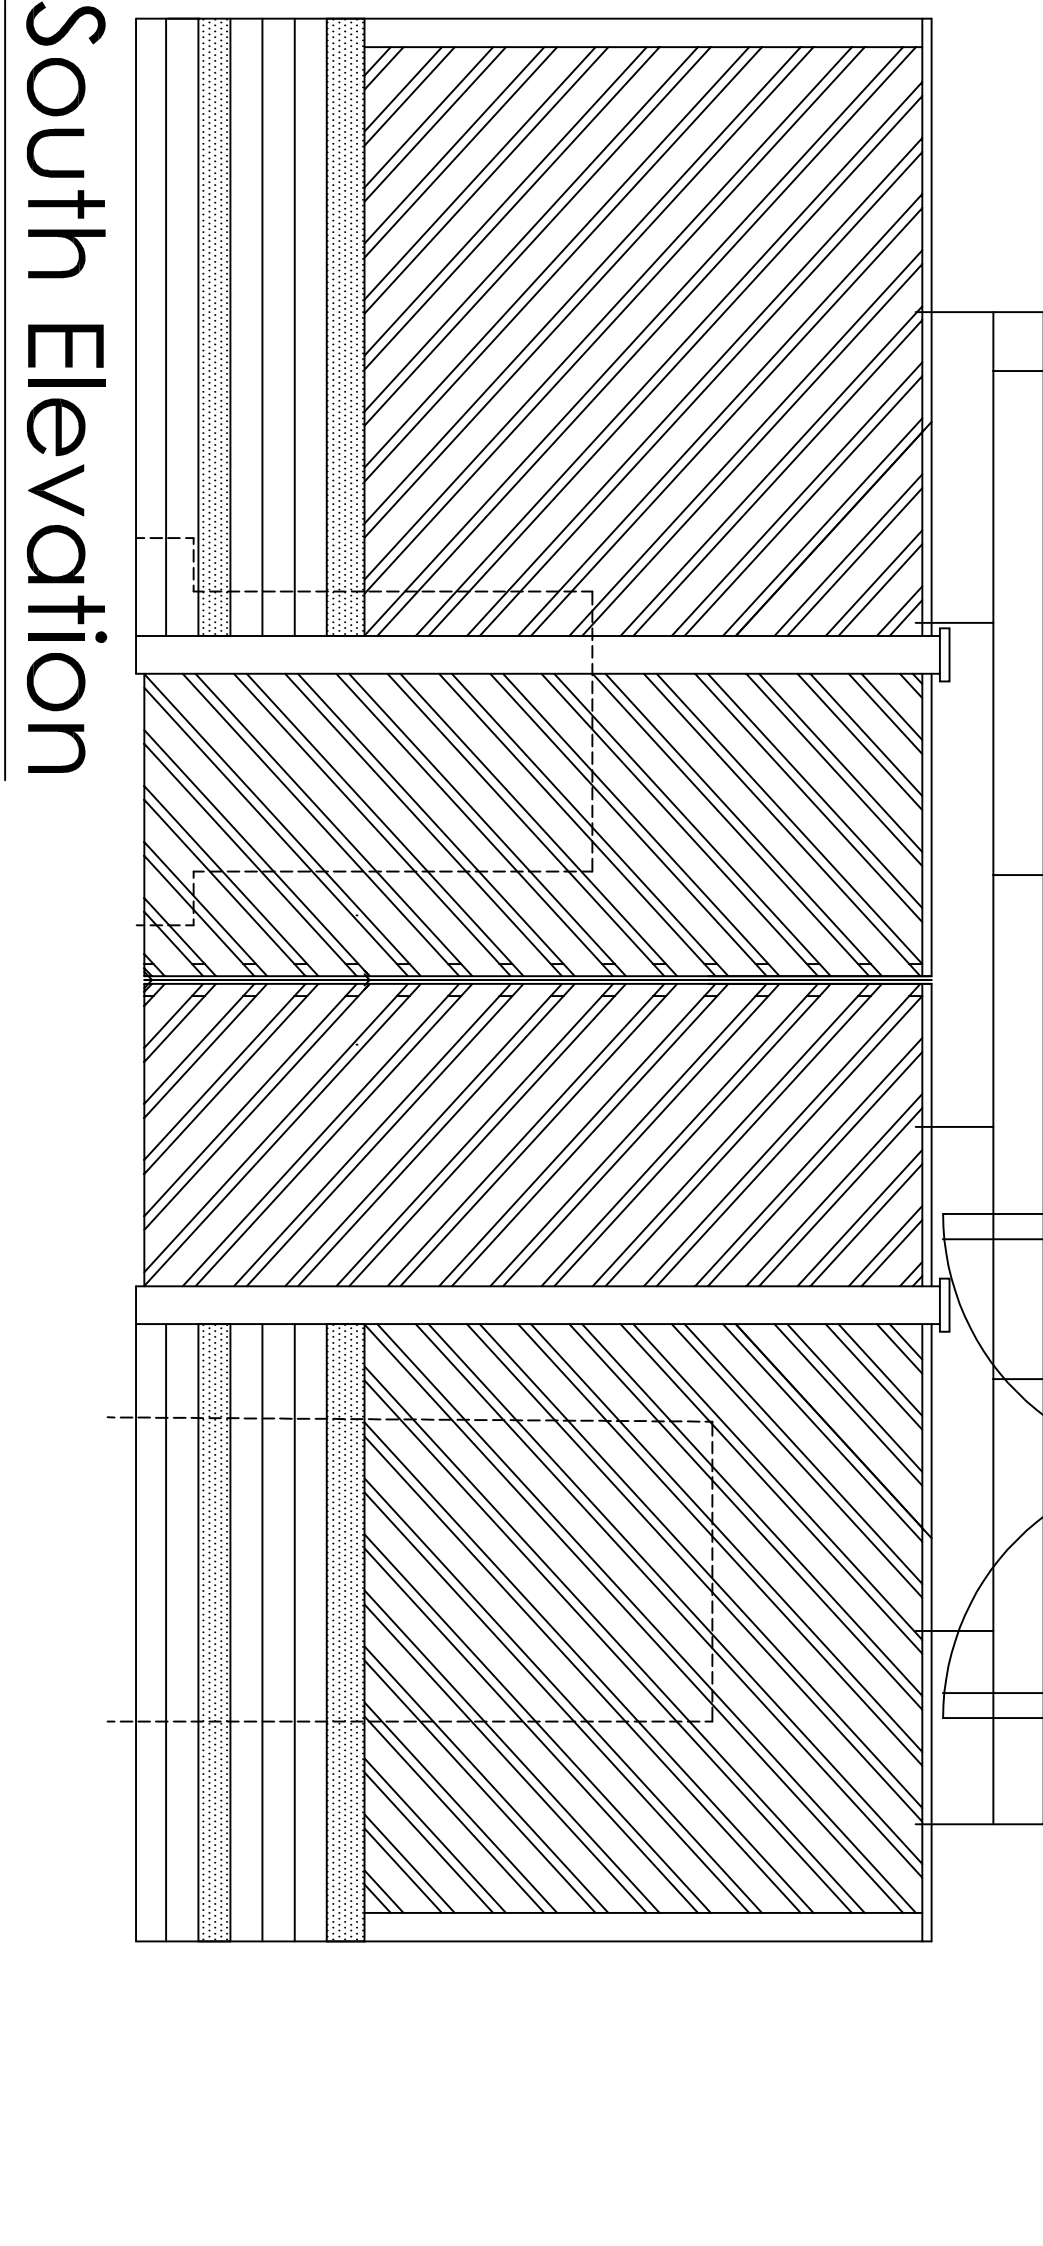

75mm wide diagonal; boarding fixed to timber posts etc
all over faced banded brickwork all to match existing