


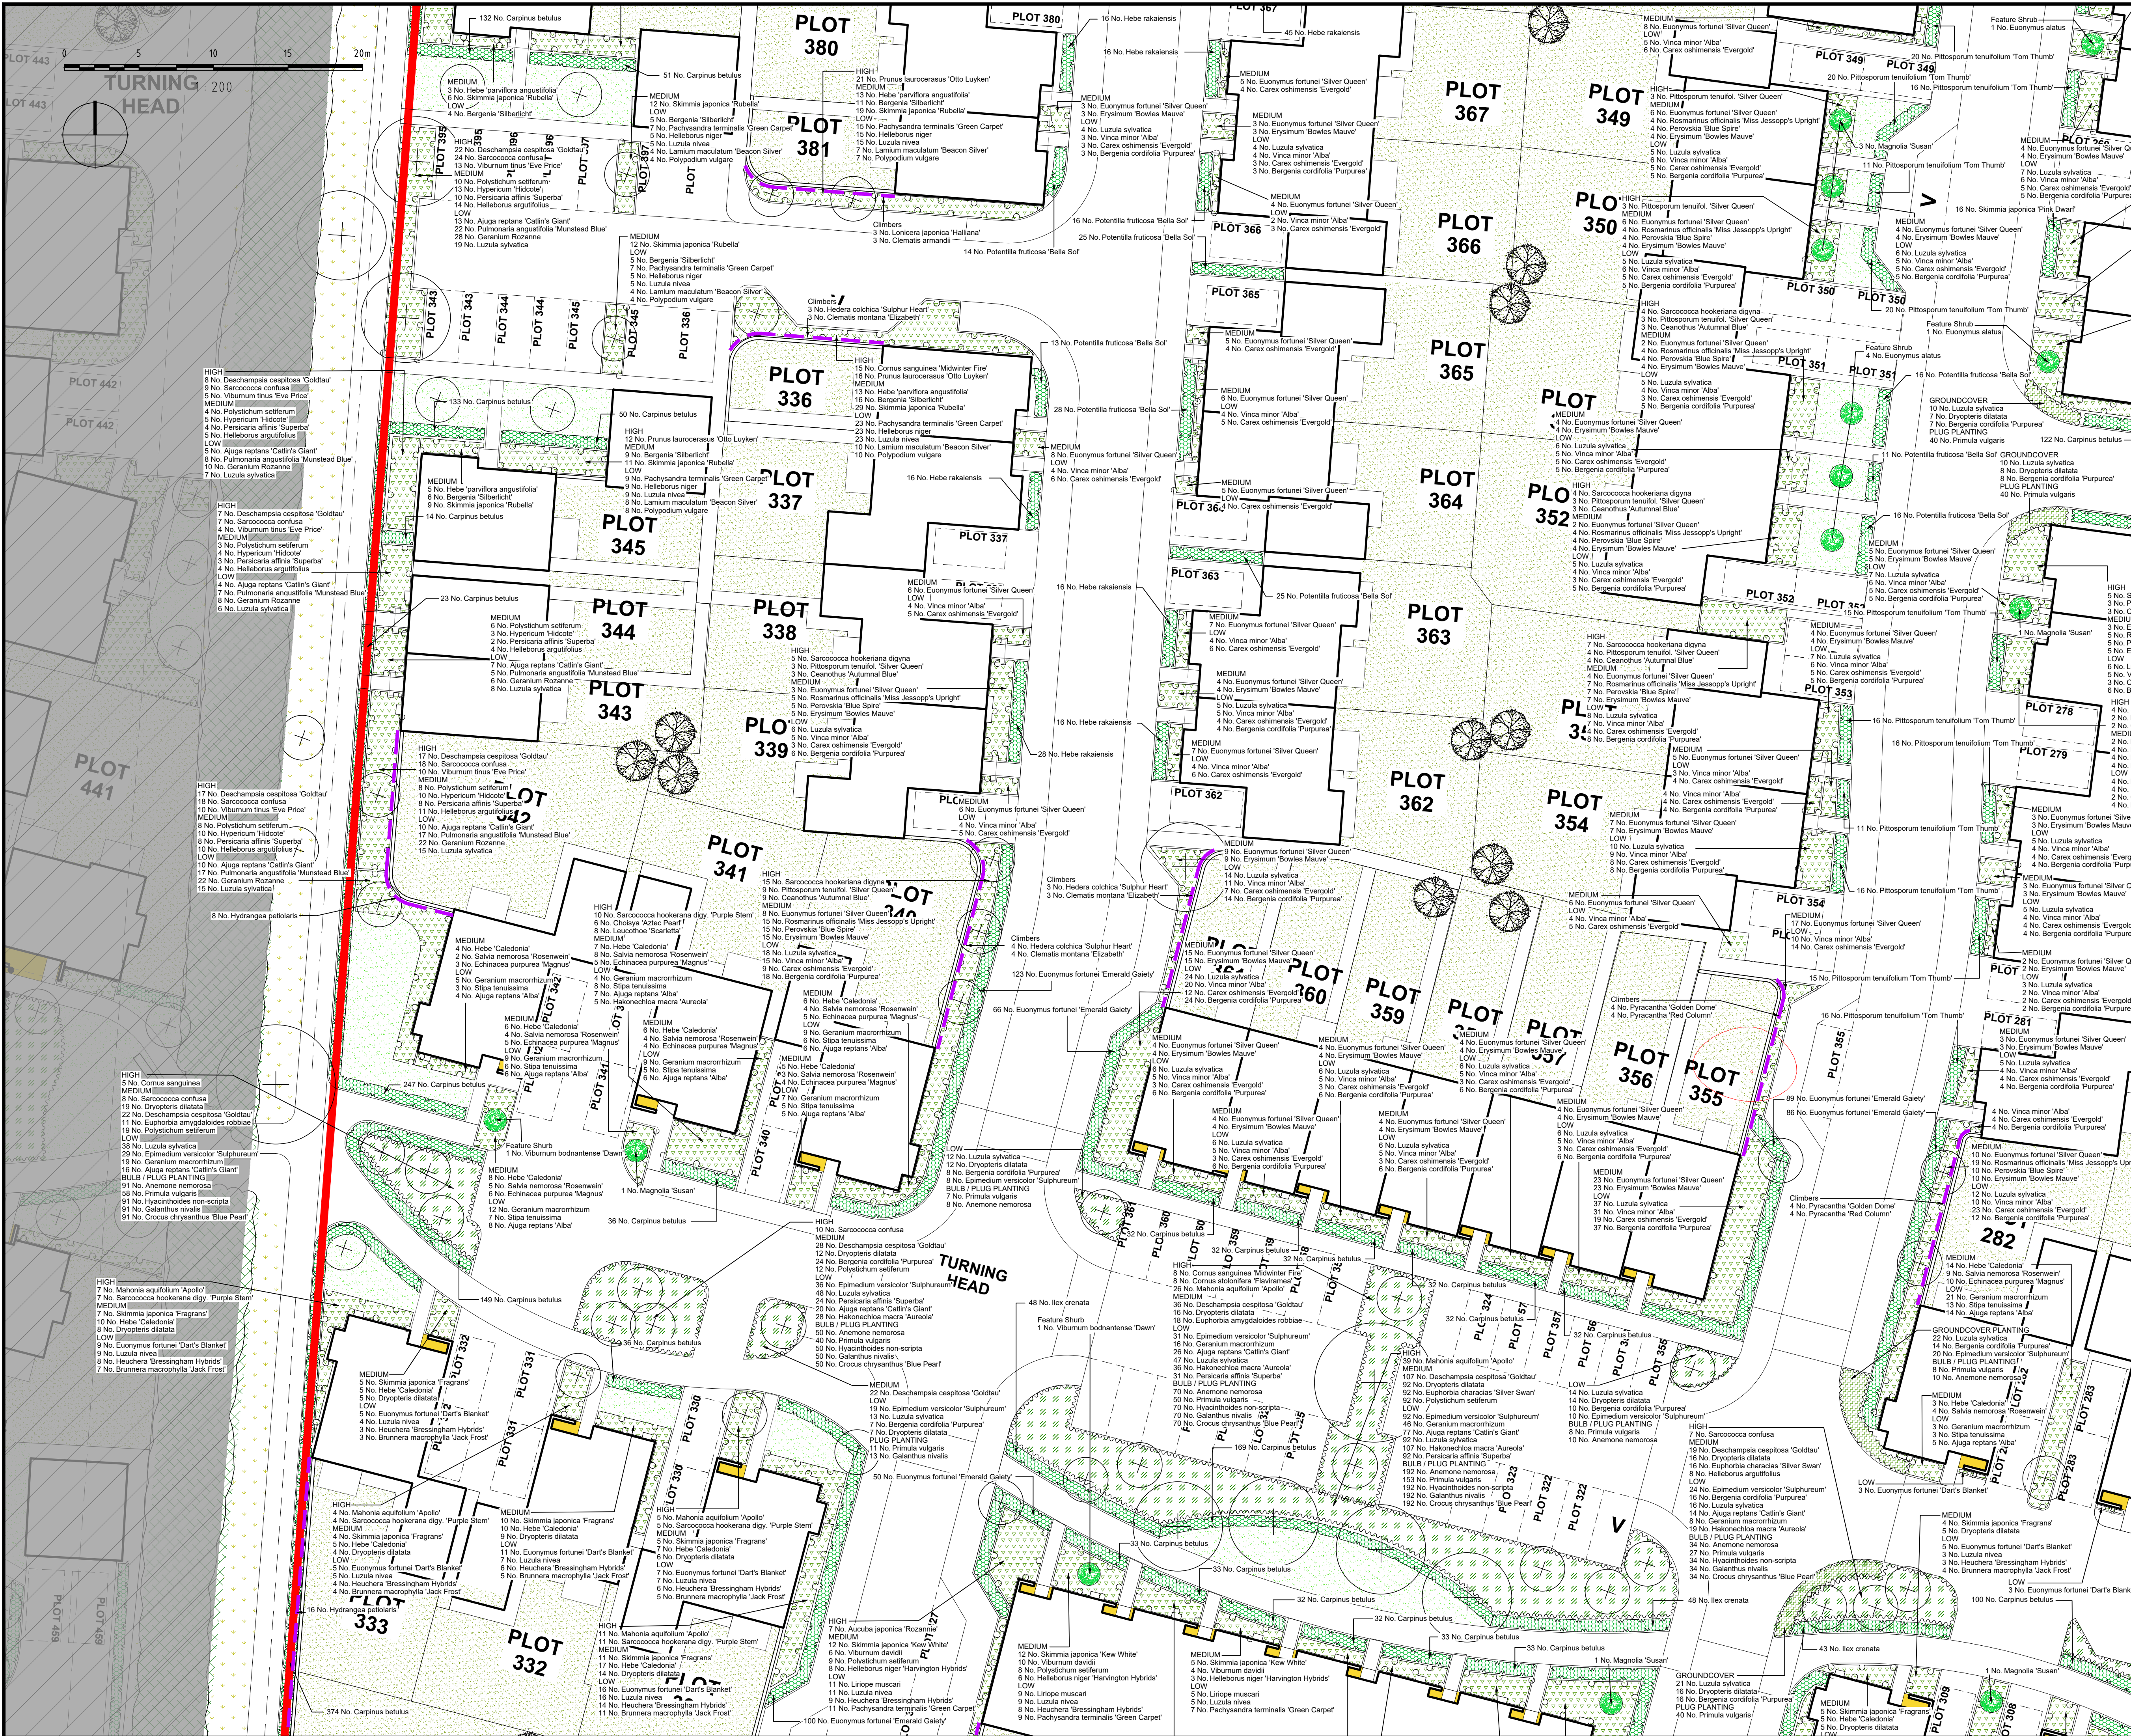

NOTES:

- This drawing is to be read in conjunction with all relevant contract drawings and specifications with any conflicting information to be brought to the attention of Deacon Design before works commence on site.
- Do not scale from this drawing, (except for planning application purposes only) always work to noted dimensions.
- All given dimensions in mm.

KEY

- Application Site boundary
- Adjacent Development Stage
- Existing trees to be retained. Redline denotes Root Protection Area (RPA) to be read in accordance with JFA Tree Report
- Existing boundary vegetation to be retained and enhanced with infill planting to reinforce habitat corridors
- Existing vegetation to be removed - To be read in accordance with JFA Tree Removal Drawing
- Proposed Tree / Fruit Tree Planting in accordance with EBC Quality Places SPD
NOTE: Refer to drawing ref: D0546L01-L02 for Tree Specification
- Feature Shrub Provision
NOTE: Where planted in Lawn areas allow for 1m circular planting bed with 75mm mulch layer.
- Existing Landscape Buffer to be retained. Disturbed areas should be sown with a tussock seed mixture (Emorsgate EM10 - Tussock Mixture or similar approved) in accordance with the seed supplier recommendations.
- Flowering lawn mixture to highway verges / front gardens / flat amenity areas / POS areas - Emorsgate EFT or similar and approved
- Private lawns to rear gardens. Patios areas to be agreed as part of technical design
- Proposed groundcover planting to adaptable verges and maintained at 0.6m to maintain highway visibility
- Proposed 'Homewood Approach Planting' to enhance landscape buffers and wildlife corridor connectivity
- Formal hedgerow to main roads and to define private front gardens facing public realm 1.2m high reduced to 0.6m to maintain highway visibility. Hidden Post and Wire Support Fencing required at centre line of hedge where no other railing or boundary treatment exists
- Proposed native / ornamental planting - Species mix appropriate to landscape setting / ecological enhancement opportunities
- Proposed clippers to boundary walls
- Existing watercourses - Future management to include appropriate marginal planting in accordance with ecologist's recommendations
- Proposed shingle
General Note: 200mm shingle strip installed against building facade

Note:
Planting within easement zones to be managed in accordance with Southern Water guidelines. Refer to Drainage Engineers drawing for further details.
Boundary treatments, gates and patios are shown indicatively - Refer to external works drawing for correct locations and types.
Refer to D0546L02 for Detailed Planting Schedule
Refer to D0546L02 for Tree Planting Specification Details

Location Plan