


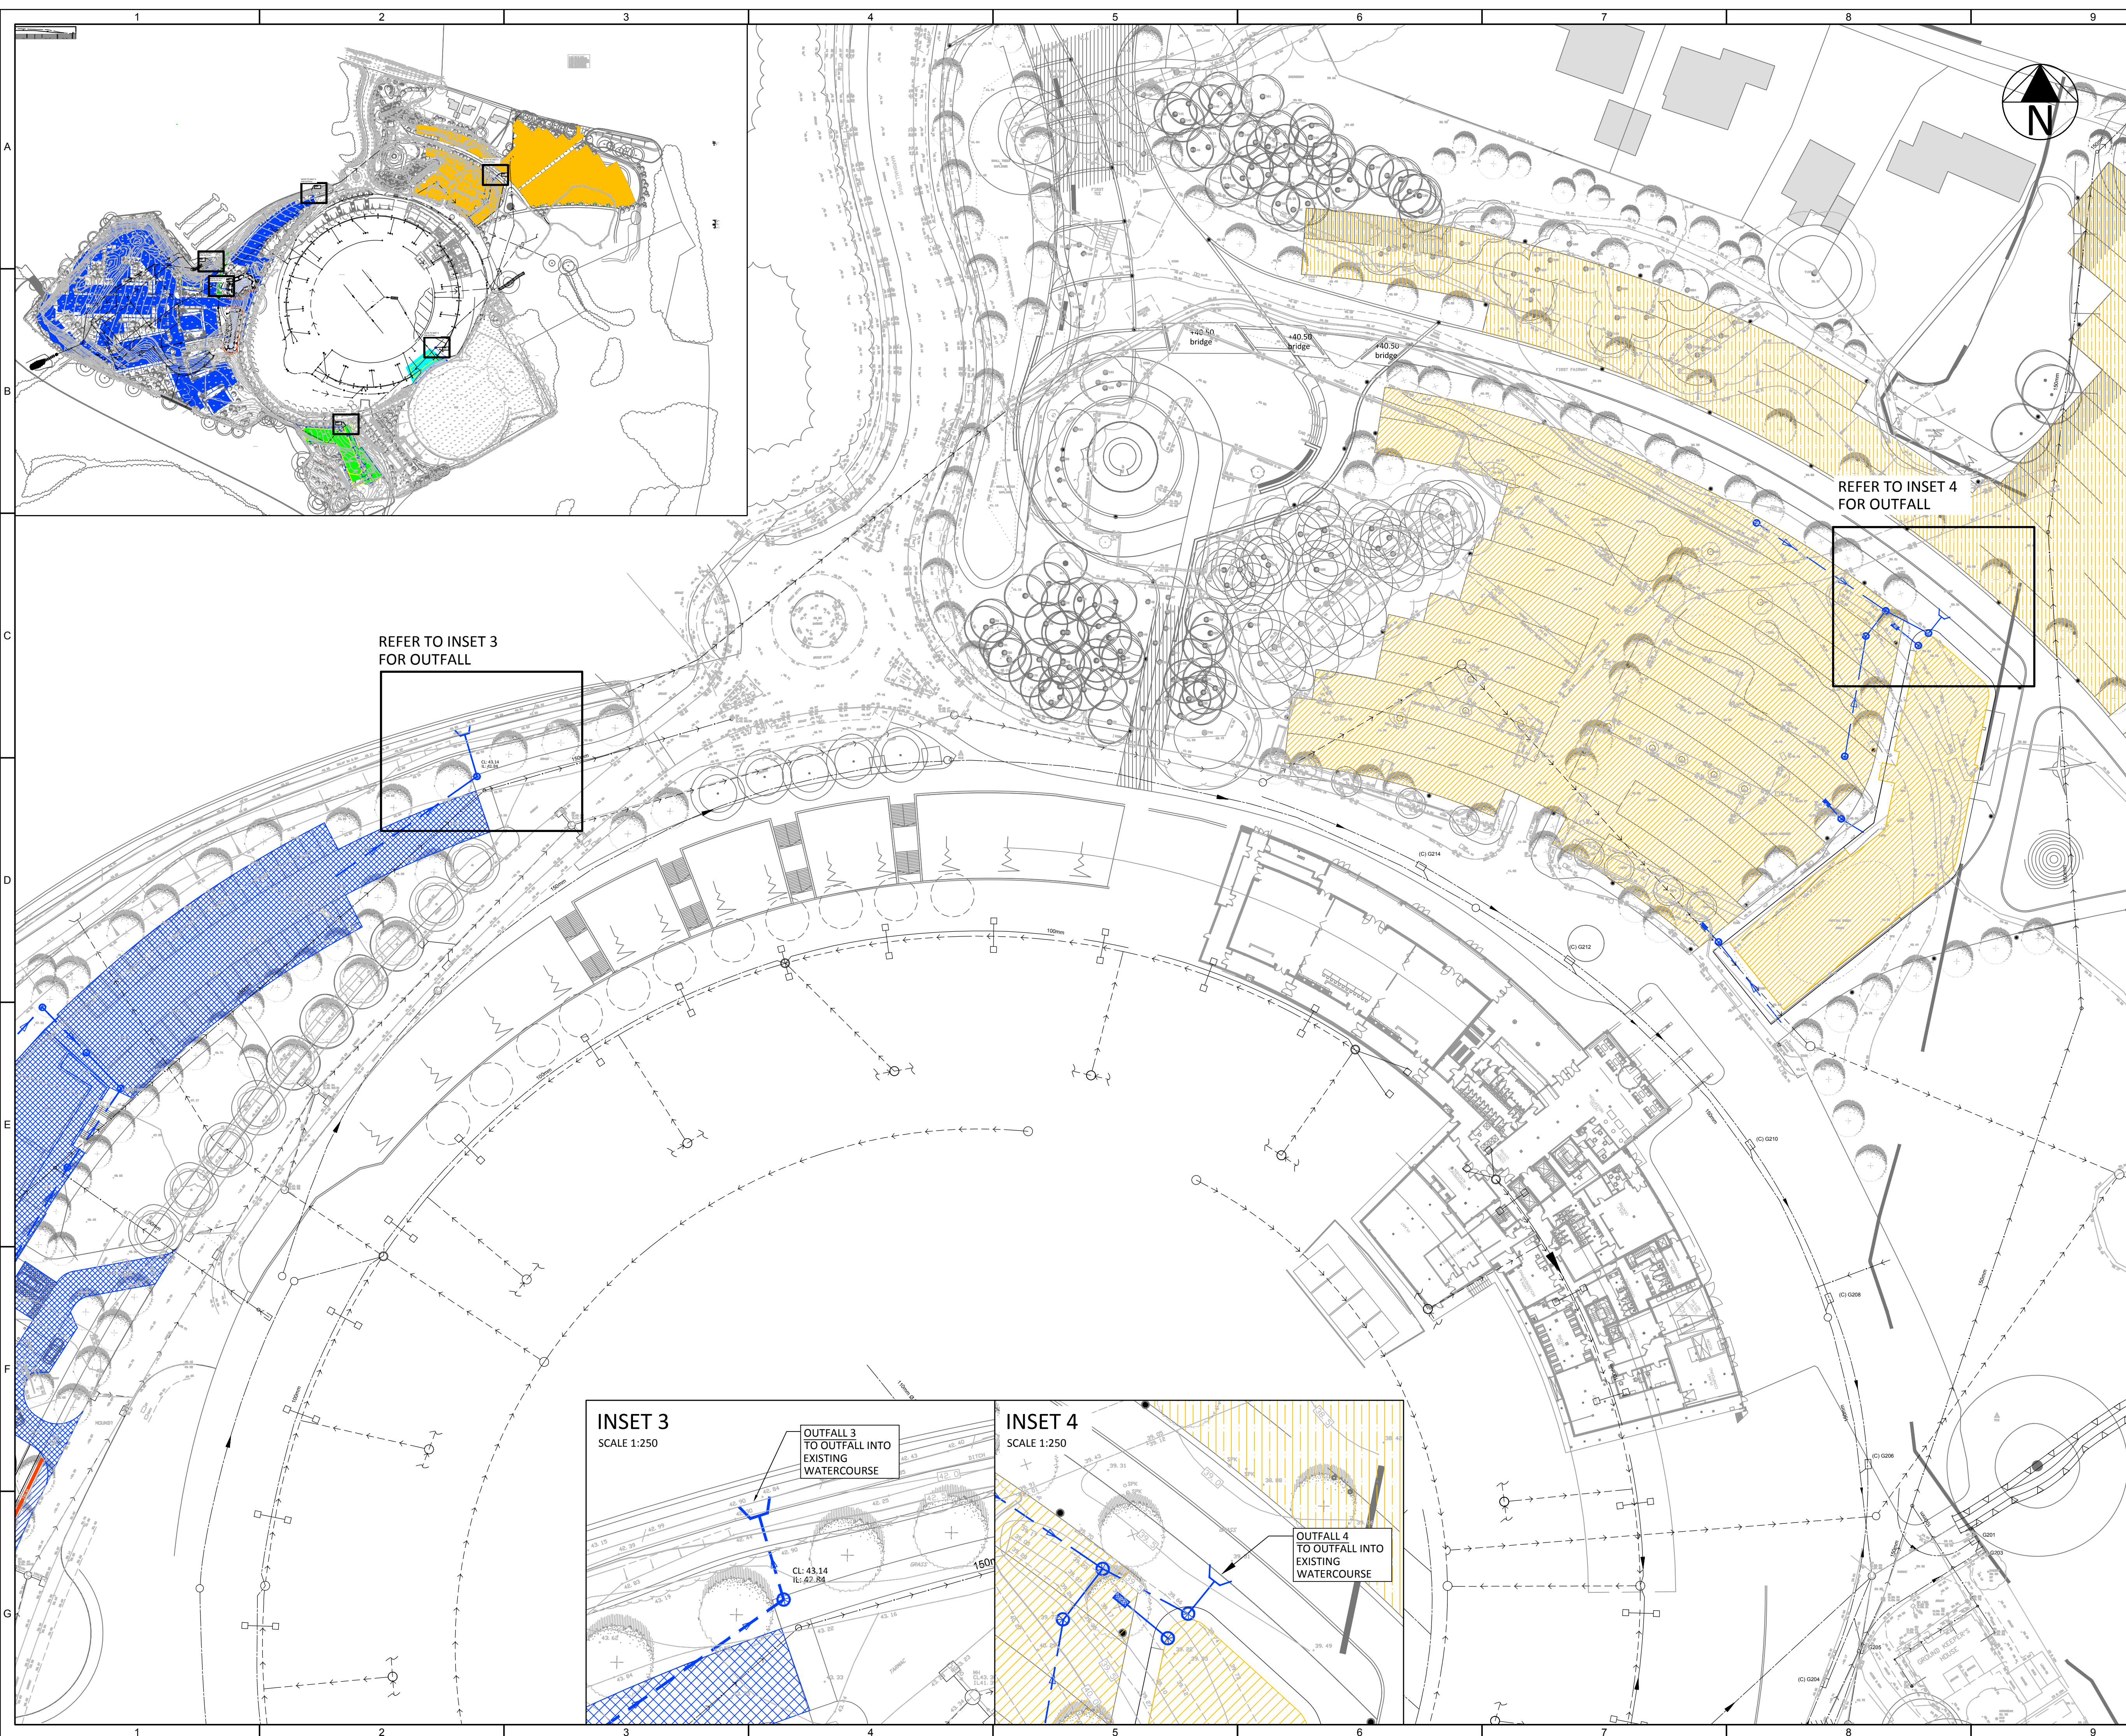

- KEY
- CHARACTER AREA 1
DISCHARGING TO OUTFALL 4
 - CHARACTER AREA 1
OVERFLOW PARKING /
DISCHARGE BY INFILTRATION
 - CHARACTER AREA 2 & 3
DISCHARGING TO OUTFALL 6
 - CHARACTER AREA 4
DISCHARGING TO OUTFALL 5
 - CHARACTER AREA 5
DISCHARGING TO OUTFALL 1
 - CHARACTER AREA 5
DISCHARGING TO OUTFALL 2
 - CHARACTER AREA 5
DISCHARGING TO OUTFALL 3
 - EXISTING SURFACE WATER DRAIN
 - EXISTING FOUL WATER DRAIN
 - SURFACE WATER DRAIN
 - FOUL WATER DRAIN
 - DIVERTED CULVERTED
WATERCOURSE
 - RETAINING WALL

B	KEY ADDED	04.01.23	ND	PS
A	FIRST ISSUE	02.12.22	ND	PS

REV.	DESCRIPTION	Date	BY	CHK
------	-------------	------	----	-----

DESIGN BY:



CLIENT:

LDA/HCCC

andy clay consulting
flood risk and drainage

DRAWING STATUS:

PLANNING APPLICATION

SCALE @ A1:

0 1:500 25 metres

PROJECT:

AGEAS GOLF CLUB

TITLE:

DRAINAGE CATCHMENT AREAS
2 OF 4

PROJECT No:	DRAWING No:	REV:
19320	D26	B