

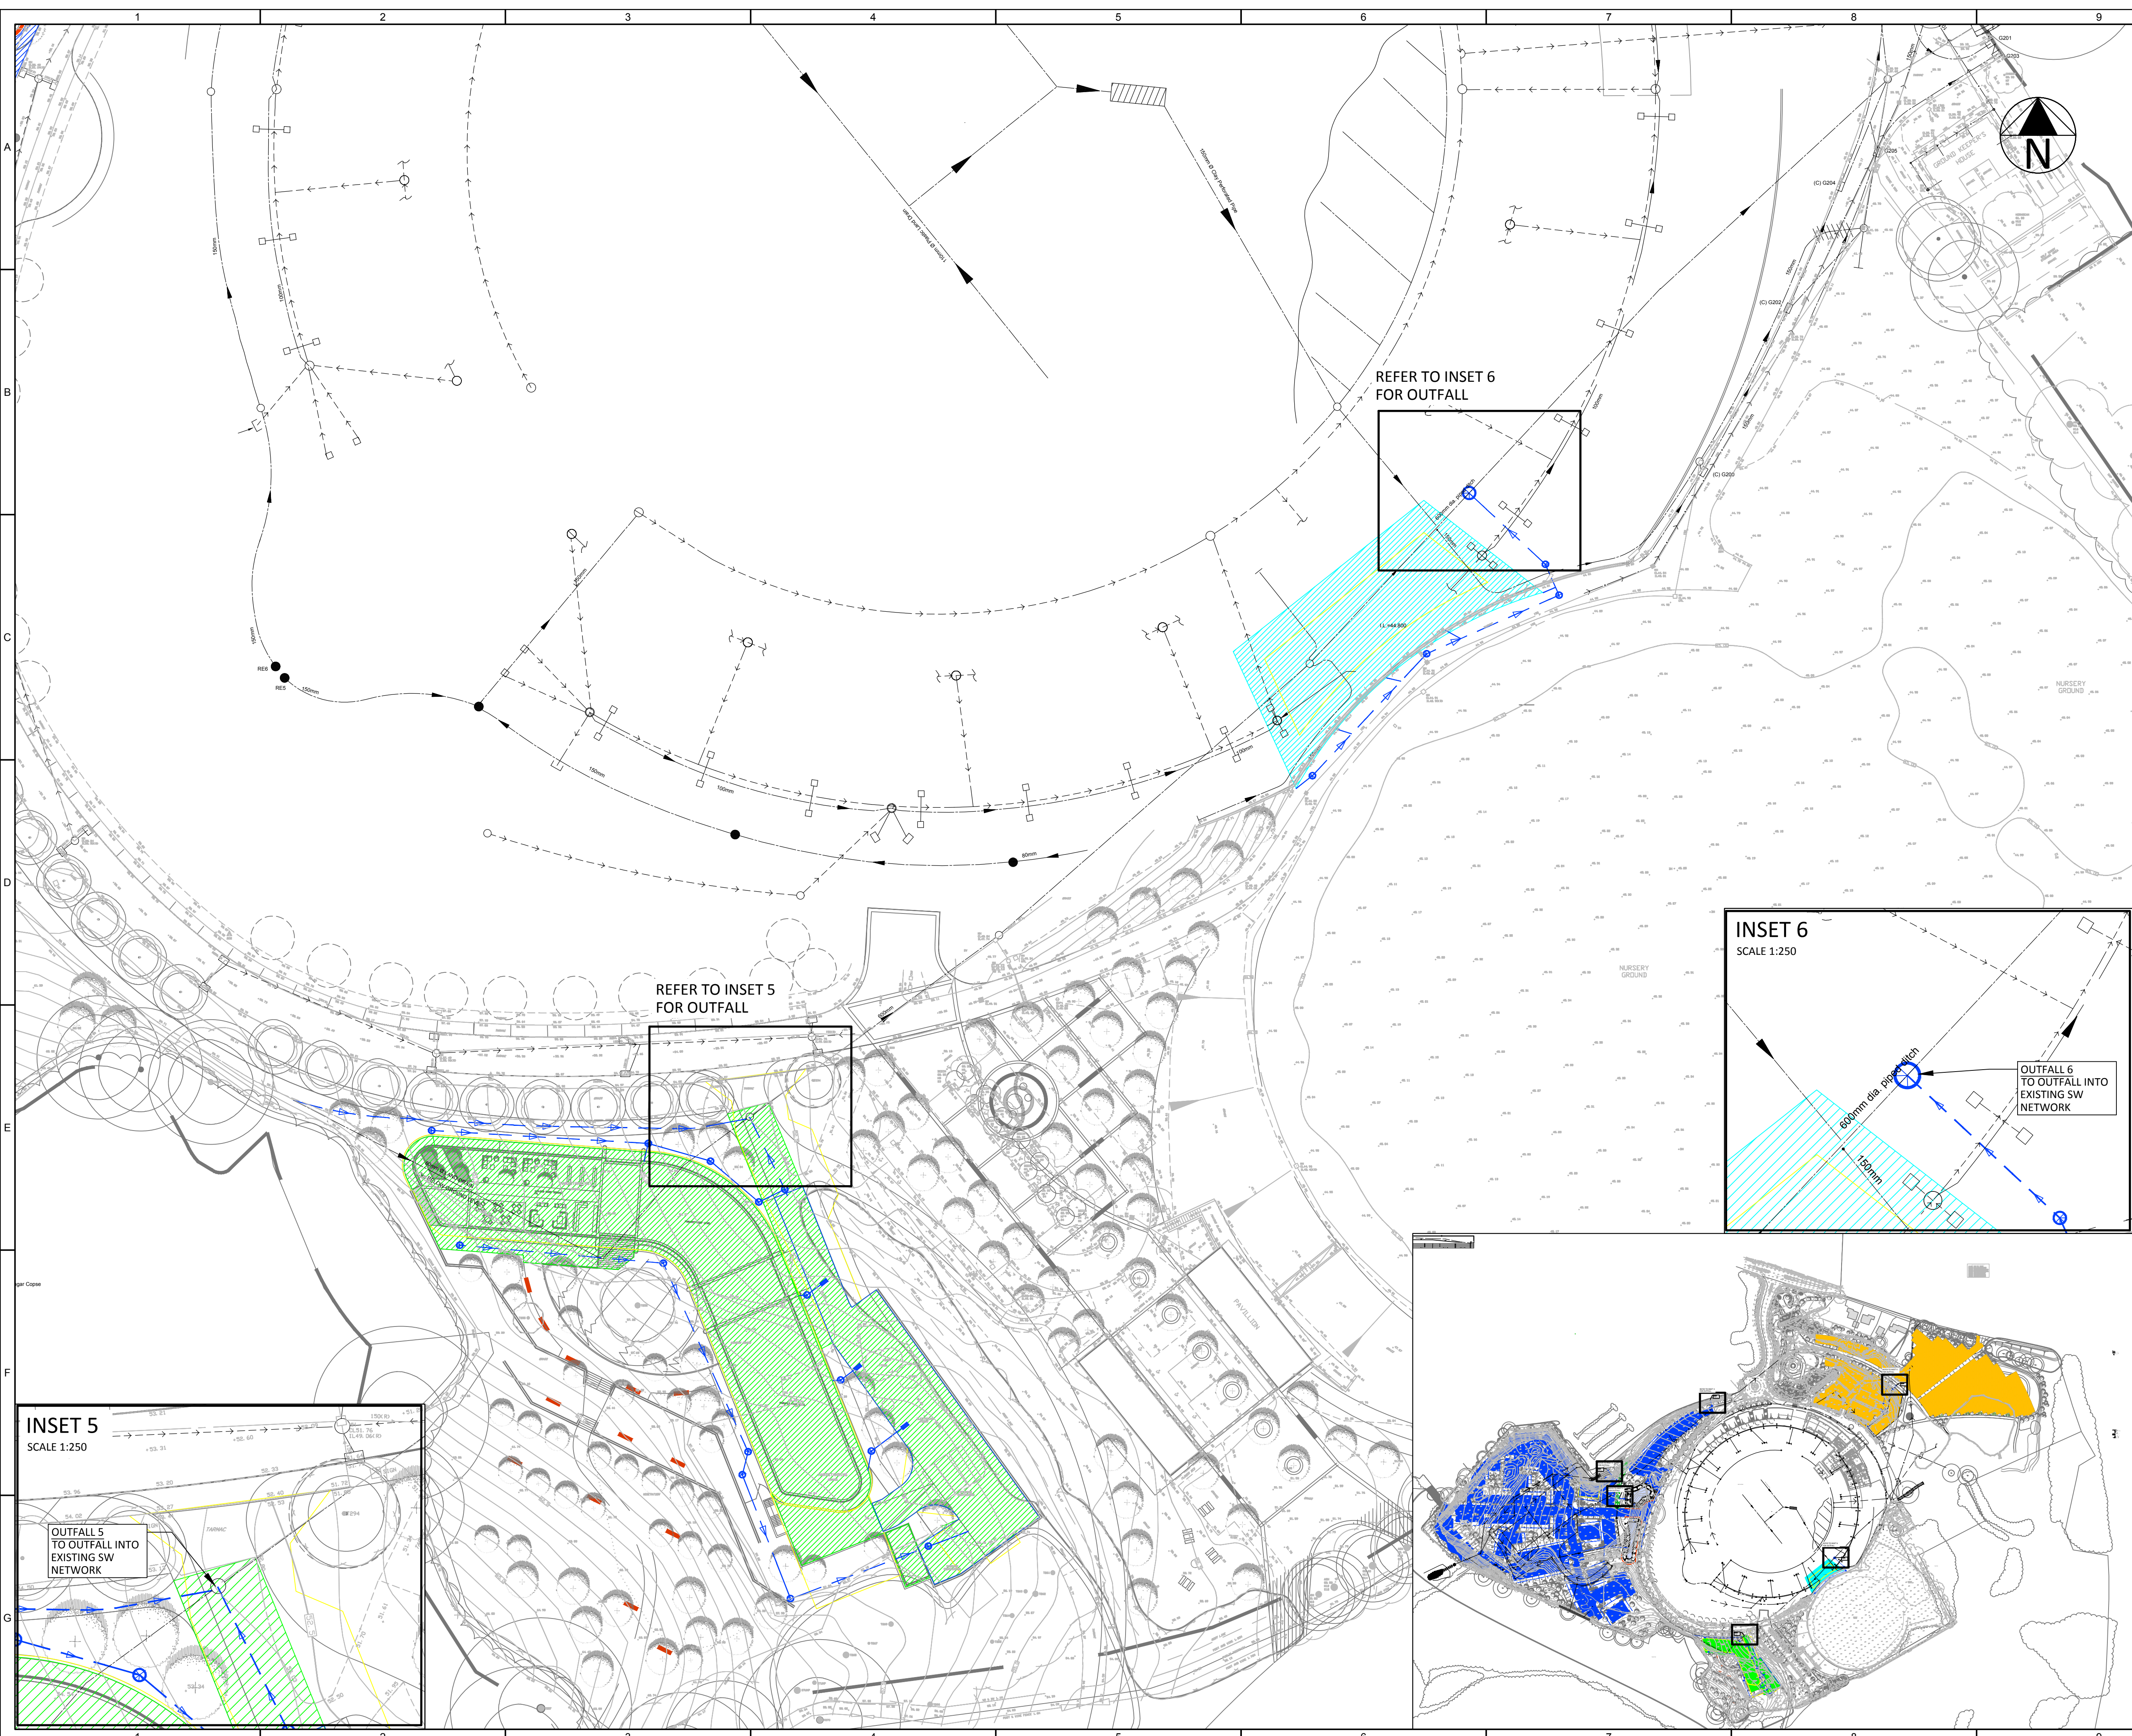


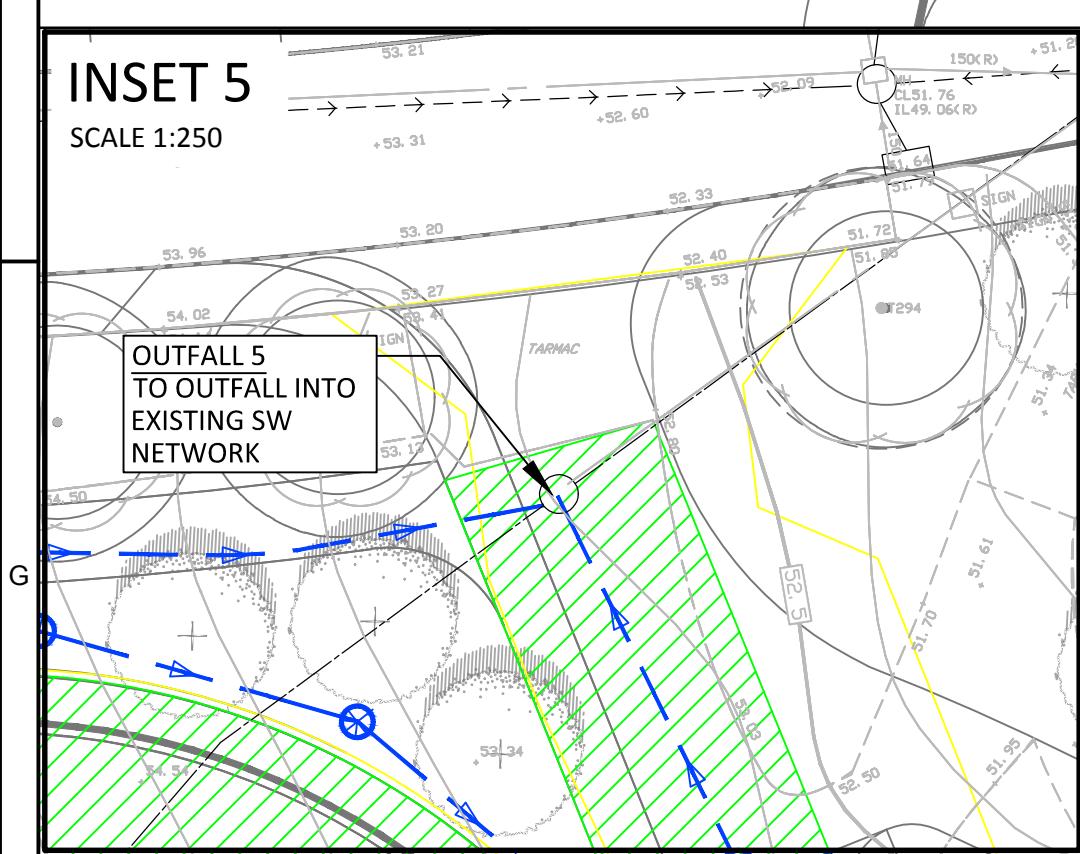

- KEY
- CHARACTER AREA 1
DISCHARGING TO OUTFALL 4
 - CHARACTER AREA 1
OVERFLOW PARKING /
DISCHARGE BY INFILTRATION
 - CHARACTER AREA 2 & 3
DISCHARGING TO OUTFALL 6
 - CHARACTER AREA 4
DISCHARGING TO OUTFALL 5
 - CHARACTER AREA 5
DISCHARGING TO OUTFALL 1
 - CHARACTER AREA 5
DISCHARGING TO OUTFALL 2
 - CHARACTER AREA 5
DISCHARGING TO OUTFALL 3
 - EXISTING SURFACE WATER DRAIN
 - EXISTING FOUL WATER DRAIN
 - SURFACE WATER DRAIN
 - FOUL WATER DRAIN
 - DIVERTED CULVERTED
WATERCOURSE
 - RETAINING WALL

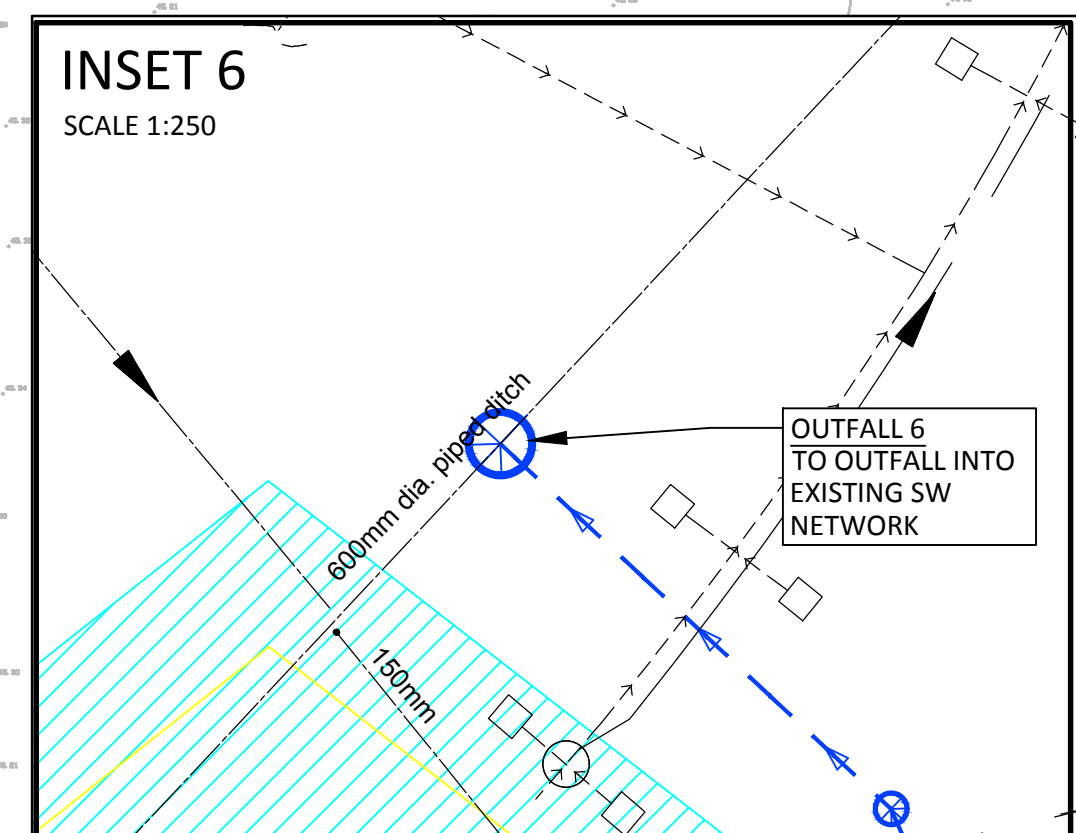

B	KEY ADDED	04.01.23	ND	PS
A	FIRST ISSUE	02.12.22	ND	PS
REV.	DESCRIPTION	Date	BY	CHK
DESIGN BY:				
CLIENT:				
LDA/HCCC				
 flood risk and drainage				
DRAWING STATUS:				
PLANNING APPLICATION				
SCALE @ A1:				
0 1:500 25 metres				
PROJECT:				
AGEAS GOLF CLUB				
TITLE:				
DRAINAGE CATCHMENT AREAS 3 OF 4				
PROJECT No:	DRAWING No:	REV:		
19320	D27	B		