


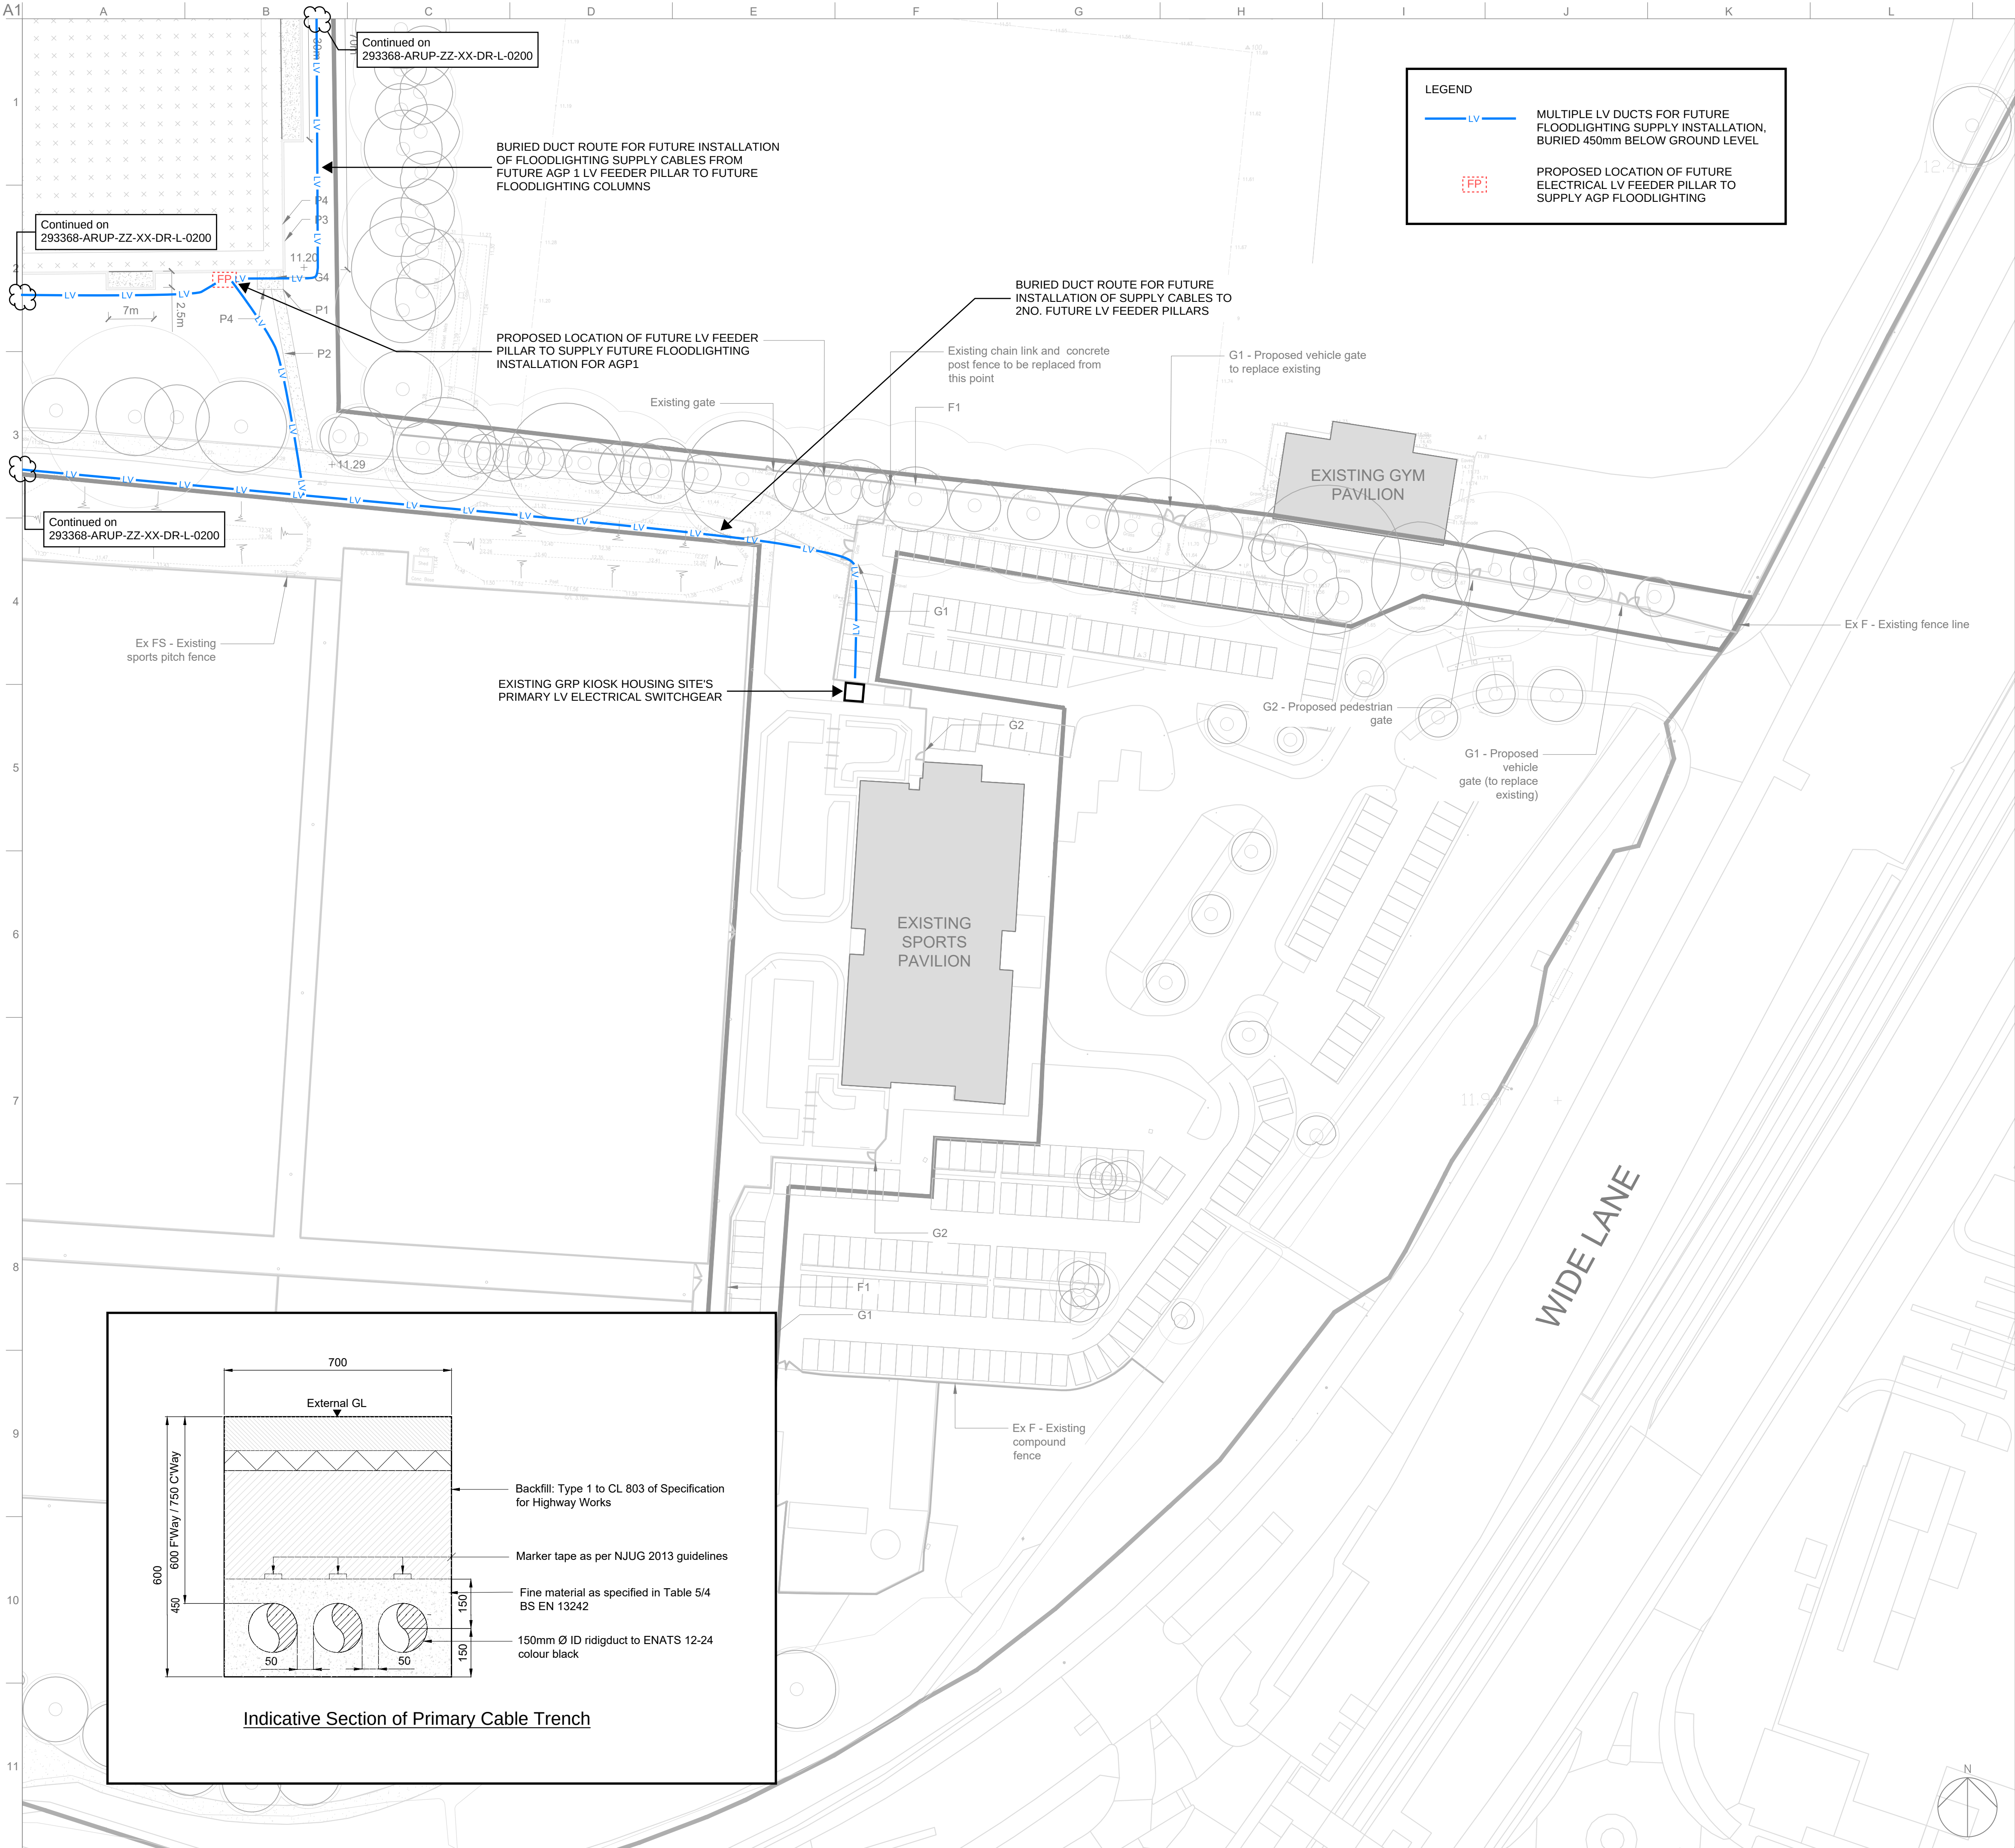

New Security Fence

Outline specification notes:

1. 'Duo 8 SR1' perimeter security fencing (2.03m high) by Zaun or equivalent and approved.
2. To be read in conjunction with Typical fencing detail: 293368-ARUP-ZZ-XX-DR-L-0600 and 293368-ARUP-ZZ-XX-DR-L-0601
3. Security fence and gates to be RAL 9005 - Jet black (tbc detailed design)
4. Single pedestrian gate (min. 1.2m wide) and double vehicle gate (min. 3.1m wide) incorporated to match adjacent fence. Gate access control / requirements tbc detailed design.

Legend

- Site ownership boundary
- Site boundary
- Existing buildings
- External existing levels

Boundaries / Fences

- Ex F - Existing fence
- Ex FS - Existing sports fence to be retained
- F1 - Proposed security fence
- G1 - Proposed security gate (vehicular)
- G2 - Proposed security gate (pedestrian)
- F2 - Proposed sports pitch fence (5m)
- G3 - Proposed sports pitch gate (vehicular) to match adjacent fence
- G4 - Proposed sports pitch gate (pedestrian) to match adjacent fence

Surfaces and Paving

- AGP 1 - Artificial Grass Pitch area (Football only)
- AGP 2 - Artificial Grass Pitch area (Football and Rugby combined)
- P1 - Porous asphalt
- P2 - Proposed aggregate path (to match existing)
- P3 - PC paving (min. 300mm) mowing strip to perimeter of AGP
- P4 - PC Edging (50mm)
- Ex P - Existing aggregate paths

Soft Landscape

- Existing trees
- Tree root protection areas

Notes:

1. To be read in conjunction with Tree Condition Survey & Report, document ref: EAS-026-WL-01
2. To be read in conjunction with New Sports Pitches and Security Fence DAS.
3. To be read in conjunction with Typical fencing detail drawing: 293368-ARUP-ZZ-XX-DR-L-0600 and 293368-ARUP-ZZ-XX-DR-L-0601

|       |          |    |      |      |
|-------|----------|----|------|------|
| P02   | 30/03/23 | AD | SB   | JW   |
| Issue | Date     | By | Chkd | Appd |

ARUP

13 Fitzroy Street  
London W1T 4BQ  
Tel +44 (0)20 7536 1531 Fax +44 (0)20 7580 3924  
www.arup.com

Client  
University of Southampton

Job Title  
Wide Lane Sports Centre

Drawing Title  
Electrical Containment Provisions for  
Future Floodlighting Installation  
Sheet 2 of 2

Scale at A1

1:500

Discipline  
Electrical Services

Job No  
293368

Drawing Status  
S1

Drawing No  
293368-ARUP-ZZ-XX-DR-E-0201

Issue  
P02