


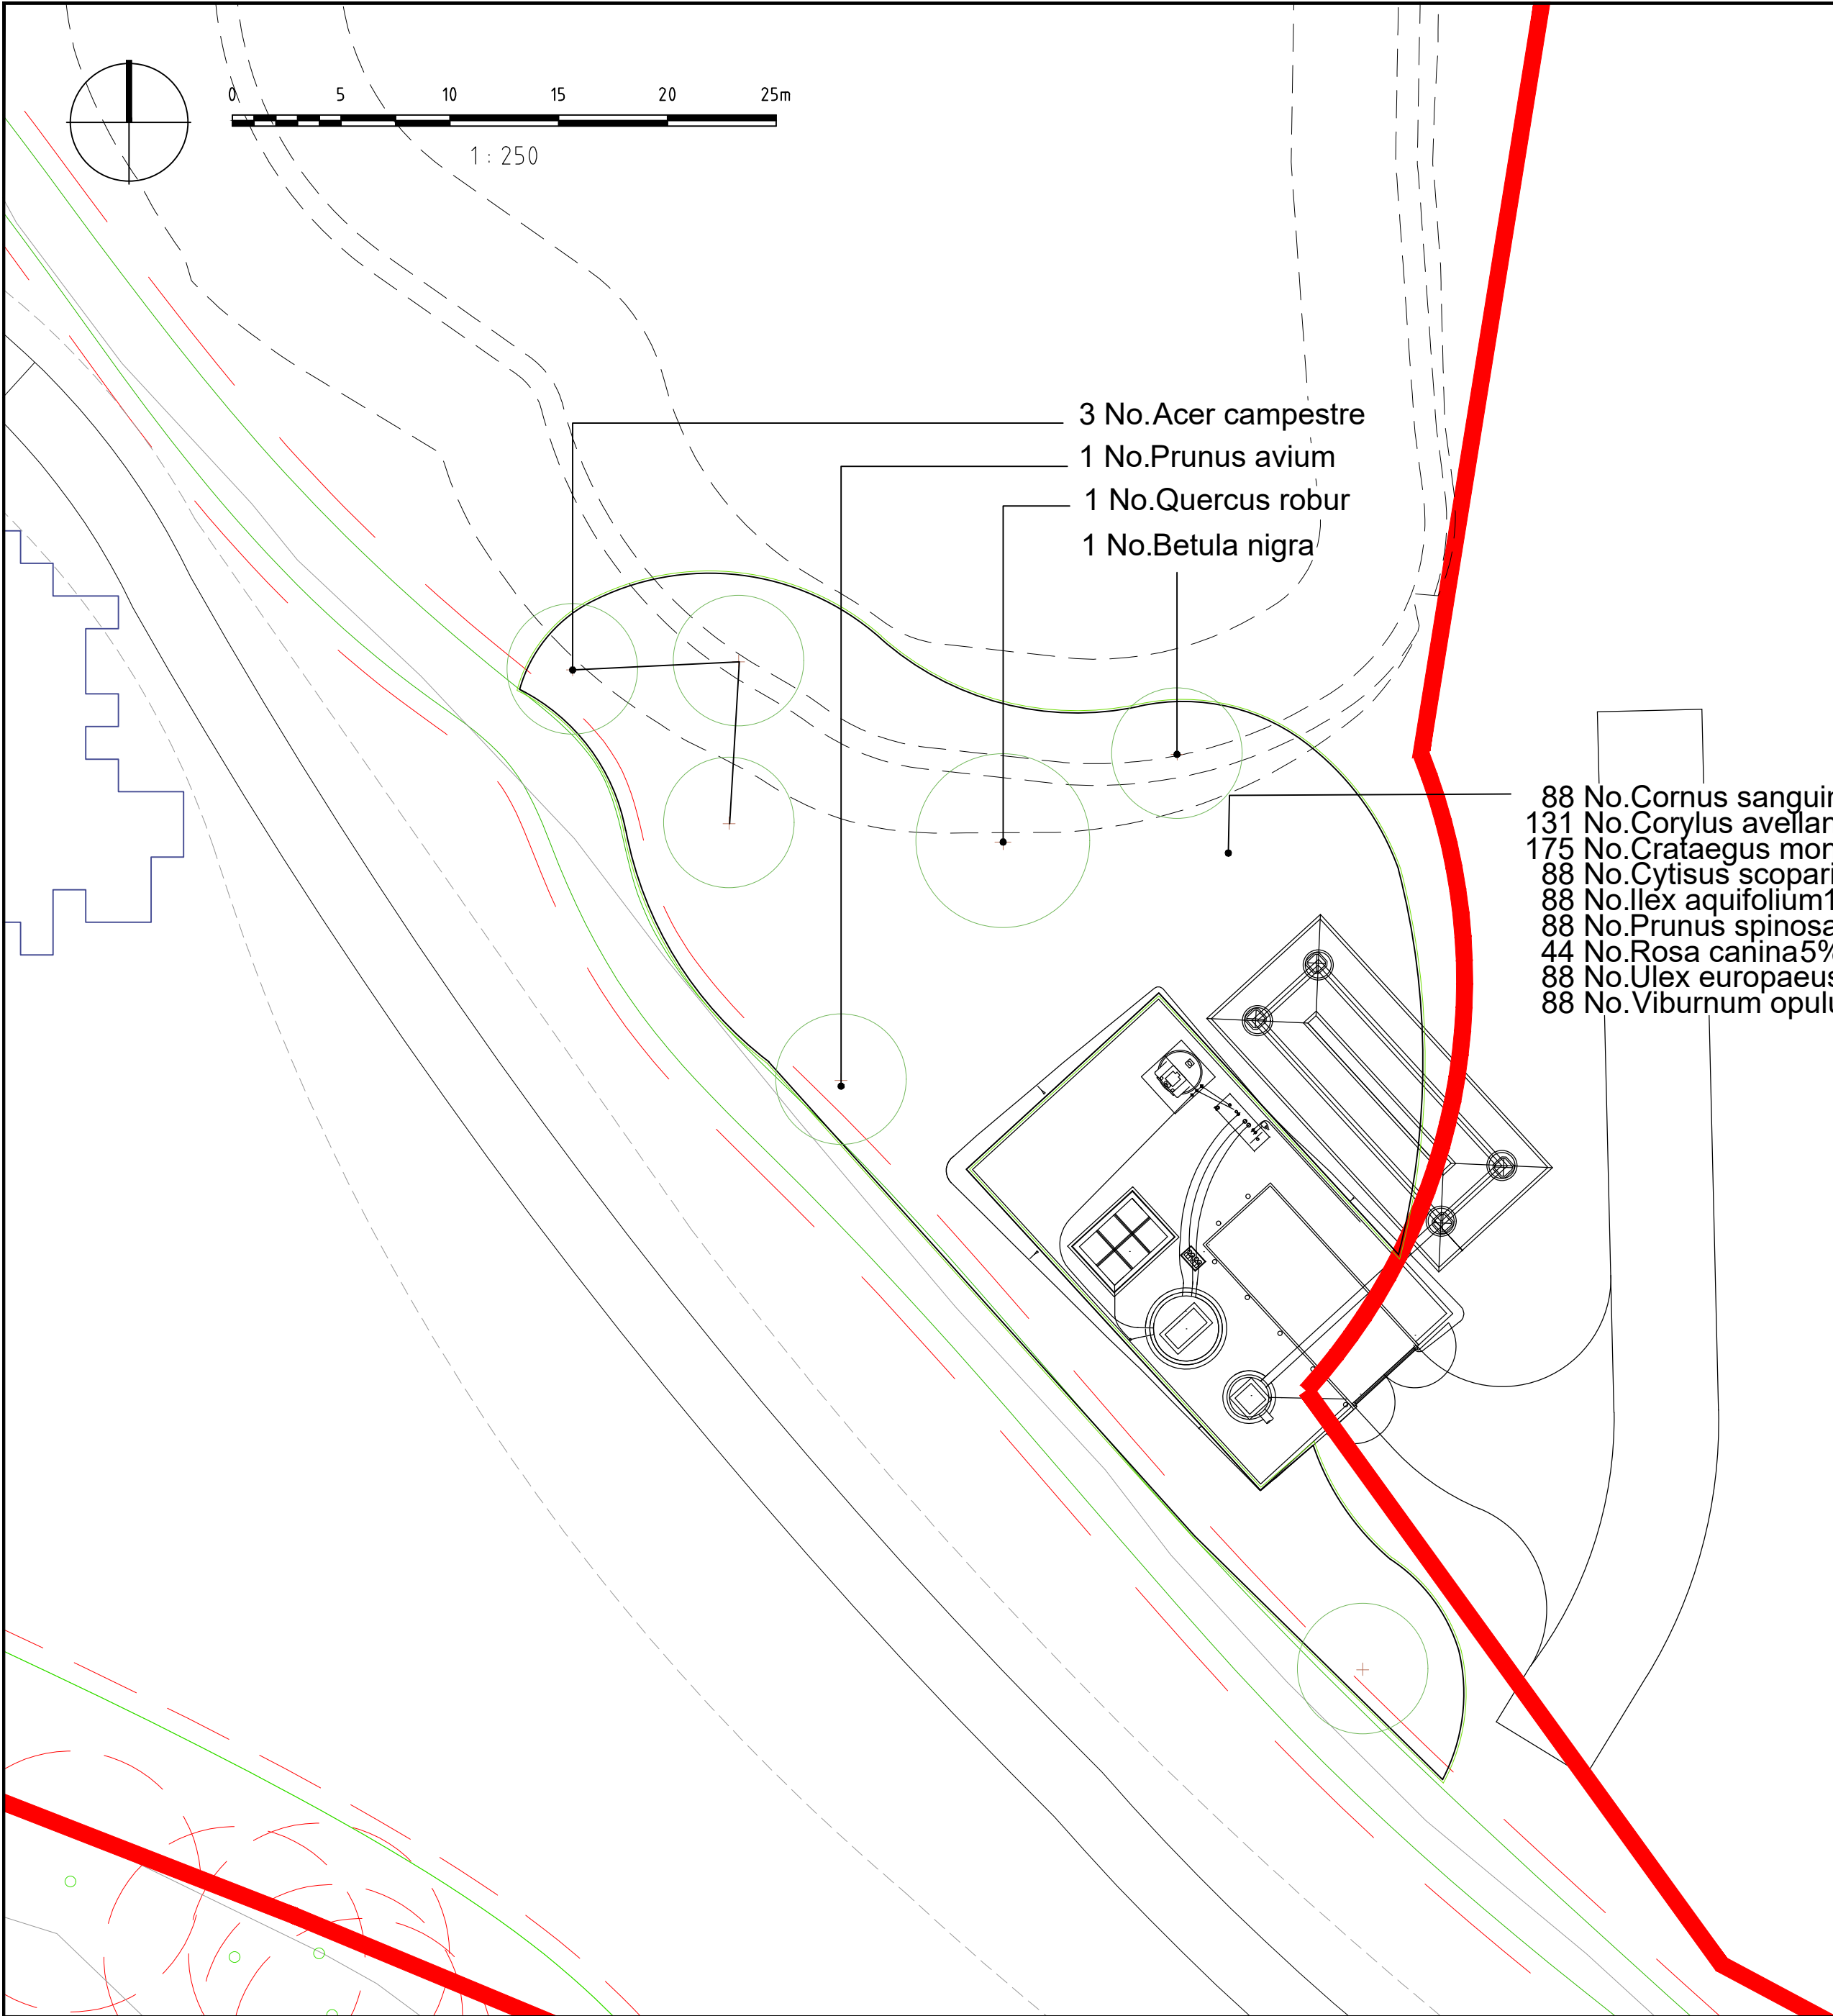

3 No.Acer campestre
1 No.Prunus avium
1 No.Quercus robur
1 No.Betula nigra

88 No.Cornus sanguinea10%
131 No.Corylus avellana15%
175 No.Crataegus monogyna20%
88 No.Cytisus scoparius10%
88 No.Ilex aquifolium10%
88 No.Prunus spinosa10%
44 No.Rosa canina5%
88 No.Ulex europaeus10%
88 No.Viburnum opulus10%

NOTES:

This plan comprises an inset of proposals that will form part of the Green Infrastructure Proposals for the Sitewide Infrastructure Delivery for One Horton Heath Landscape Design.

The proposed planting shown around the Southern Pumping Station will be implemented to accord with the detailed planting plans, pit details, plant schedules, nbs specification and landscape management plan as approved by Eastleigh Borough Council Local Planning Authority for the Sitewide Infrastructure Delivery for One Horton Heath Landscape Design.

FINAL

-	-	-	-	-
DATE	DRAWN	DESCRIPTION OF REVISION	REVISION LETTER	CHECKED BY

DRAWING STATUS

FOR PLANNING



DEACON DESIGN

Landscape Architecture | Masterplanning | Urban Design
12a The Square, Wickham, Hampshire PO17 5JQ
Tel: 01329 557 820 Email: info@deacondesign.co.uk
Copyright Deacon Design

PROJECT TITLE :
DD508 One Horton Heath Road Phase 3
-

PROJECT NUMBER :
DD508
PLOT DATE :
24/03/2023

DRAWING SCALE :
1:500
APPROVED BY :
MG

PAPER SIZE :
A1
DRAWN BY :
MG

DRAWING TITLE :
Southern Pumping Station Planting Plan

DRAWING NUMBER :
L37
REVISION LETTER :
R1

DRAWING FILE LOCATION :
Z:\Dropbox (Deacon Design Ltd)\03 PROJECTS 500+DD508 - One Horton Heath_Road Phase 3\04-Drawings\Autocad\L-Landscape Dwgs\DD508L31-L35_Shrub Planting Plan.dwg