



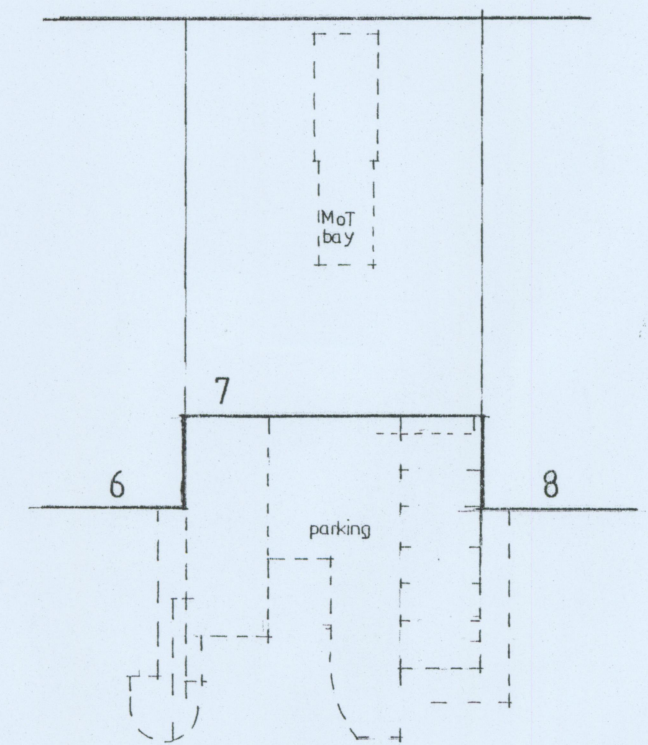

STANSTEAD ROAD

BLOCK PLAN
1:500

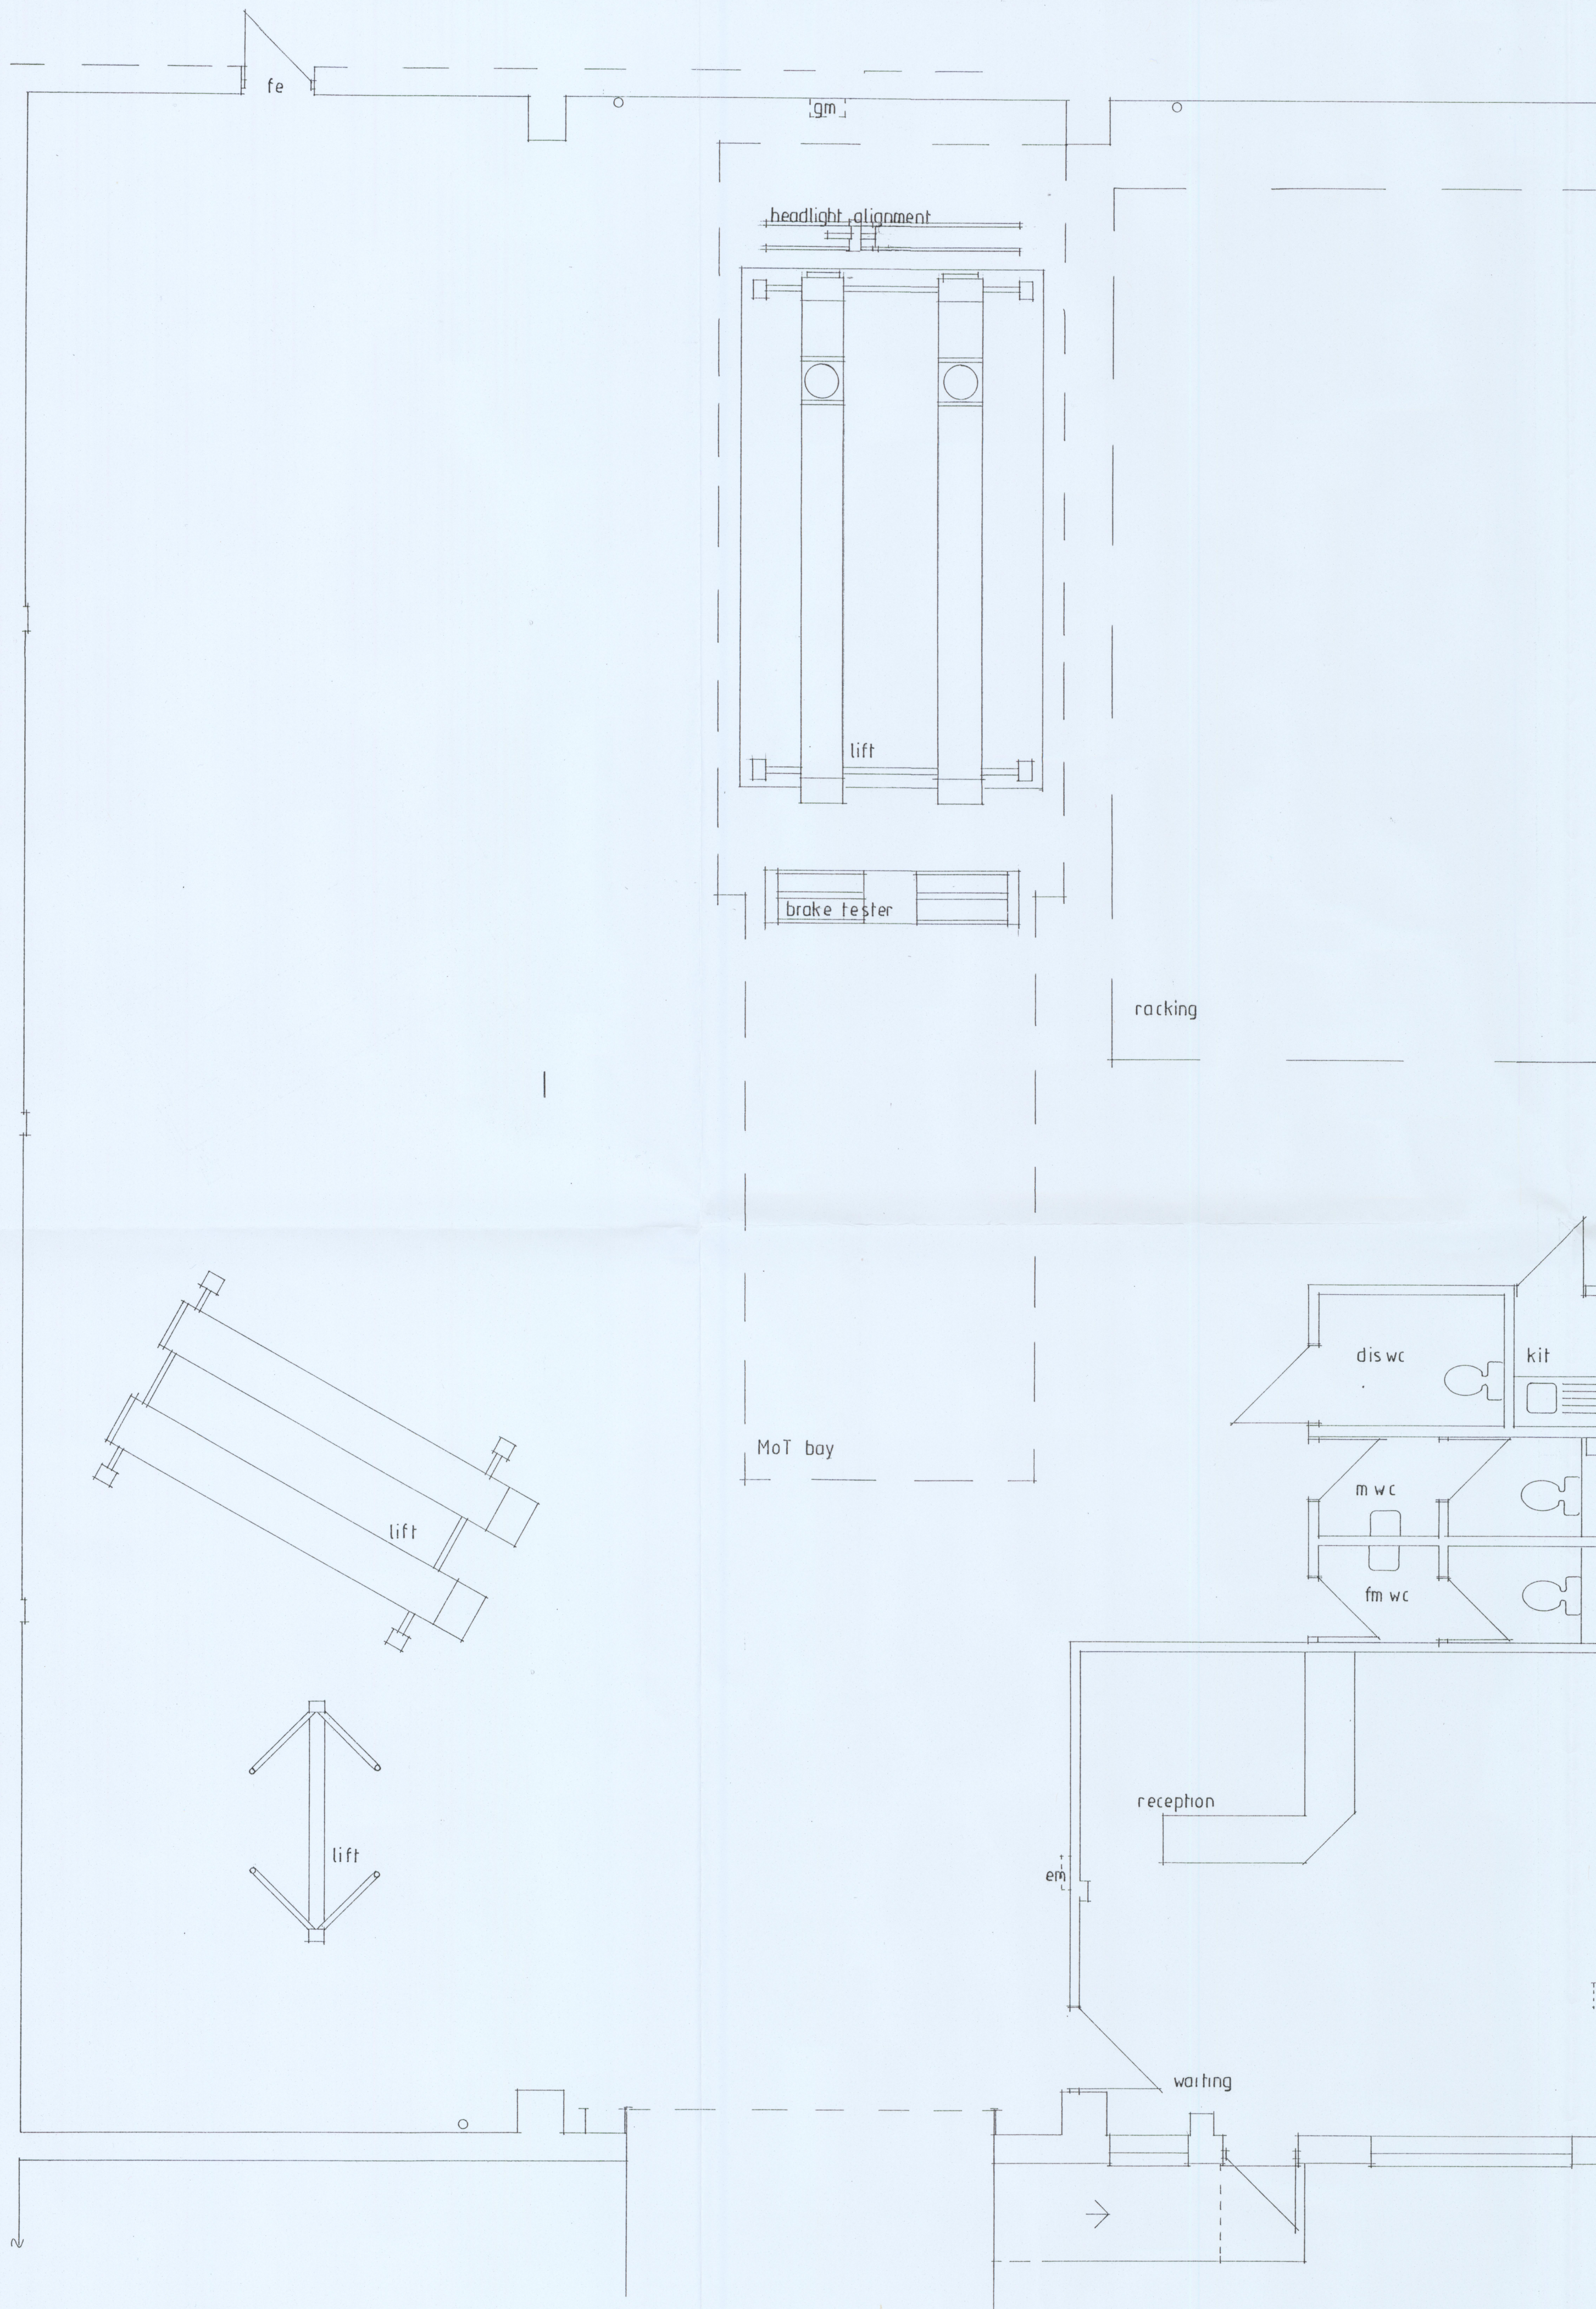

LOCATION PLAN
1:1250

0 1 2 3 4 5 6m @ 1:50 @ A1
0 1 2 3 4 5 6m @ 1:100 @ A1

DATE	REVISION	DATE	REVISION
Ayles & Associates Ltd ARCHITECTURAL DESIGN CONSULTANTS		62 Western Way, Gosport, Hampshire. PO12 2NQ Mob: 07759 870675 Tel: 023 9252 2277 E-mail: trevorayles@nson.com	
CLIENT	Micheldever Tyre Services Ltd	DRAWN	ta
PROJECT	Protyre Eastleigh (Tyreland) Unit 7 Stanstead Rd Boyatt Wood Ind Est, Eastleigh, Hants.	DATE	04.23
DRAWING	PLAN as proposed	SCALE	1:50
		COPY No	01
		DRAWING No	1523/02