




Proposed site plan with garbage truck
1:200

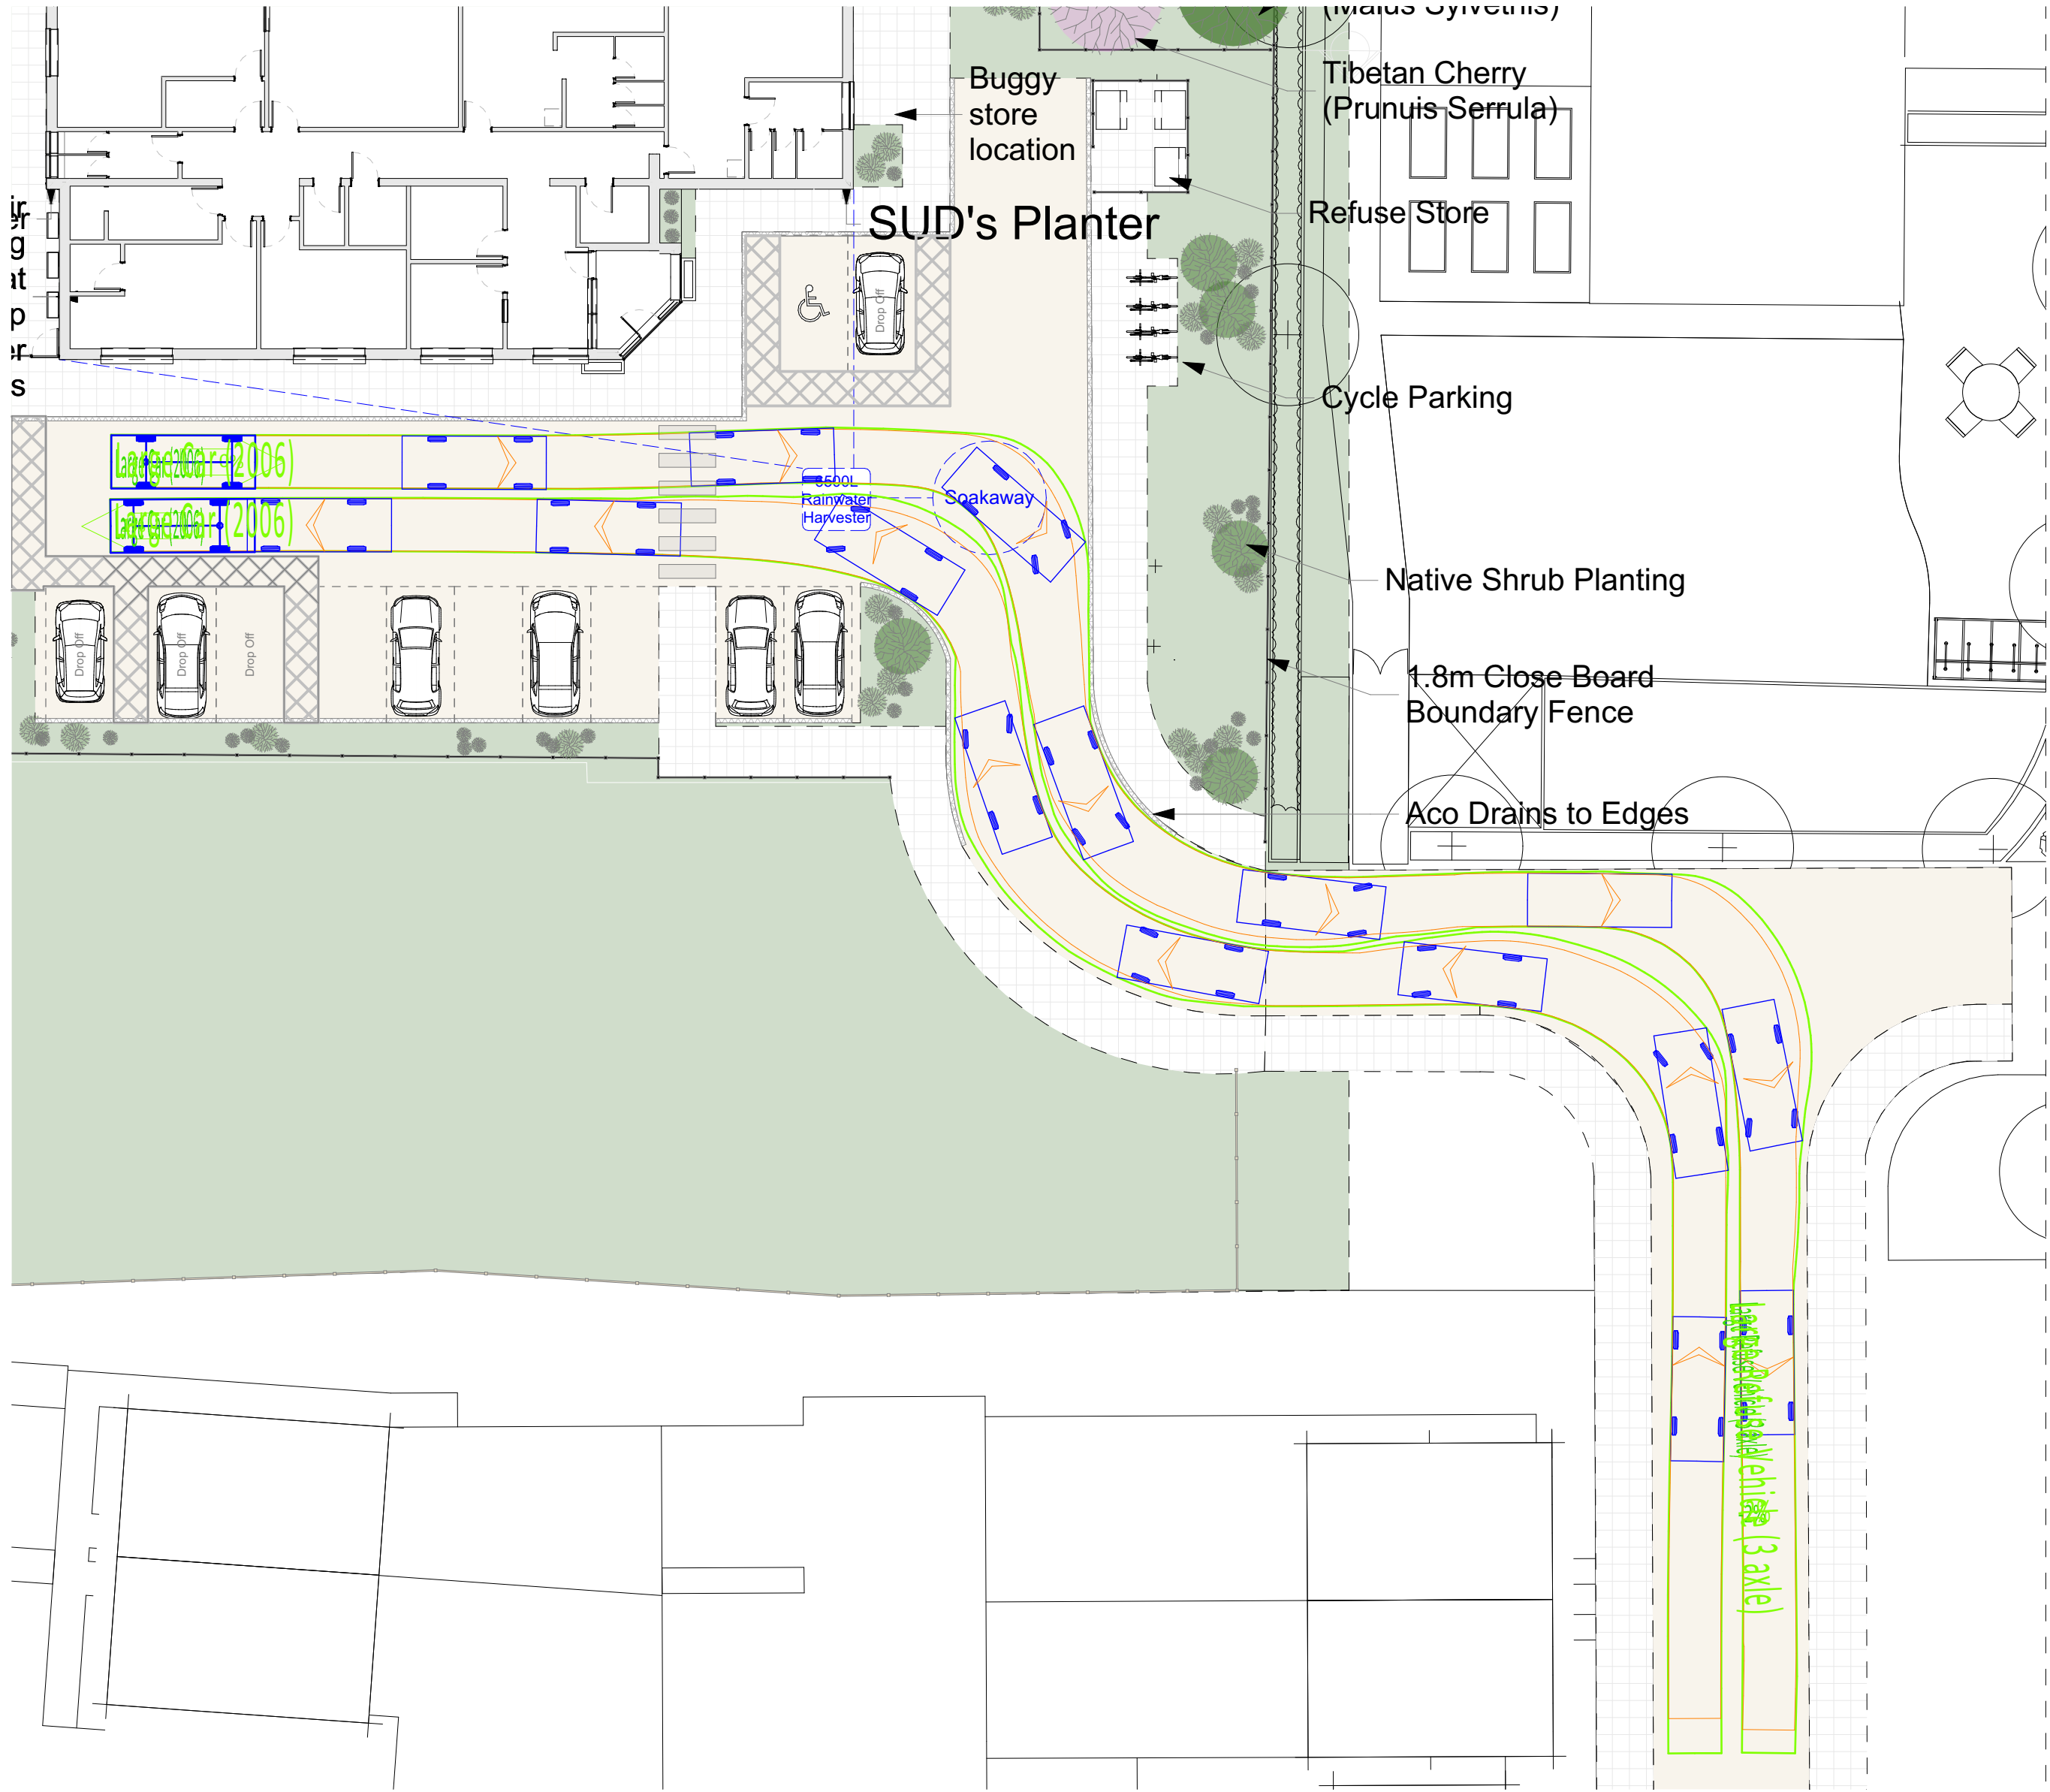

Proposed site plan with passing cars
1:200

B	13/04/2023	Sno. Air conditioner units
A	12/04/2023	Front entrance planting
01	14/03/2023	Fenestration and other alt.
REV	DATE	DESCRIPTION
CLIENT		
Jim Atkins		
PROJECT		
New Day Care		
ADDRESS		
Land North and East of Boorley Green, Botley, SO32 2UA		
DRAWING		
Proposed site plans with vehicle access		
STATUS		
Planning		
DATE		
July 2022		
SCALE @ A1		
1:200		
DRAWING N°		REVISION
1980-00-04		B
Asplan		
DESIGN - PLANNING - APPROVAL		
Architecture, Planning & Building Consultancy		
Chartered Surveyors & Building Engineers		
info@asplan.co.uk		
07968 585858		
CBUILD		
chartered building engineer		
RICS		
chartered building engineer		
ISSUE SCHEDULE		
Preliminary	☒	Building Regs
Planning	☐	Construction
©Asplan Registered Trade Mark No. UK00003210822. Copyright © 2017 Asplan Associates Ltd. This drawing has copyright protection and should not be reproduced without written permission from Asplan Associates Ltd. The Contractor is responsible for checking the dimensions on site and any discrepancy to be verified with Asplan Associates Ltd prior to the commencement of any building works or fabrication. This drawings is not to be scaled and must be read in accordance with all associated architectural, surveying, engineering and service drawings. IF IN DOUBT ASK!		
1m at 1:500		
1m at 1:200		
1m at 1:100		
1m at 1:50		
1m at 1:25		