


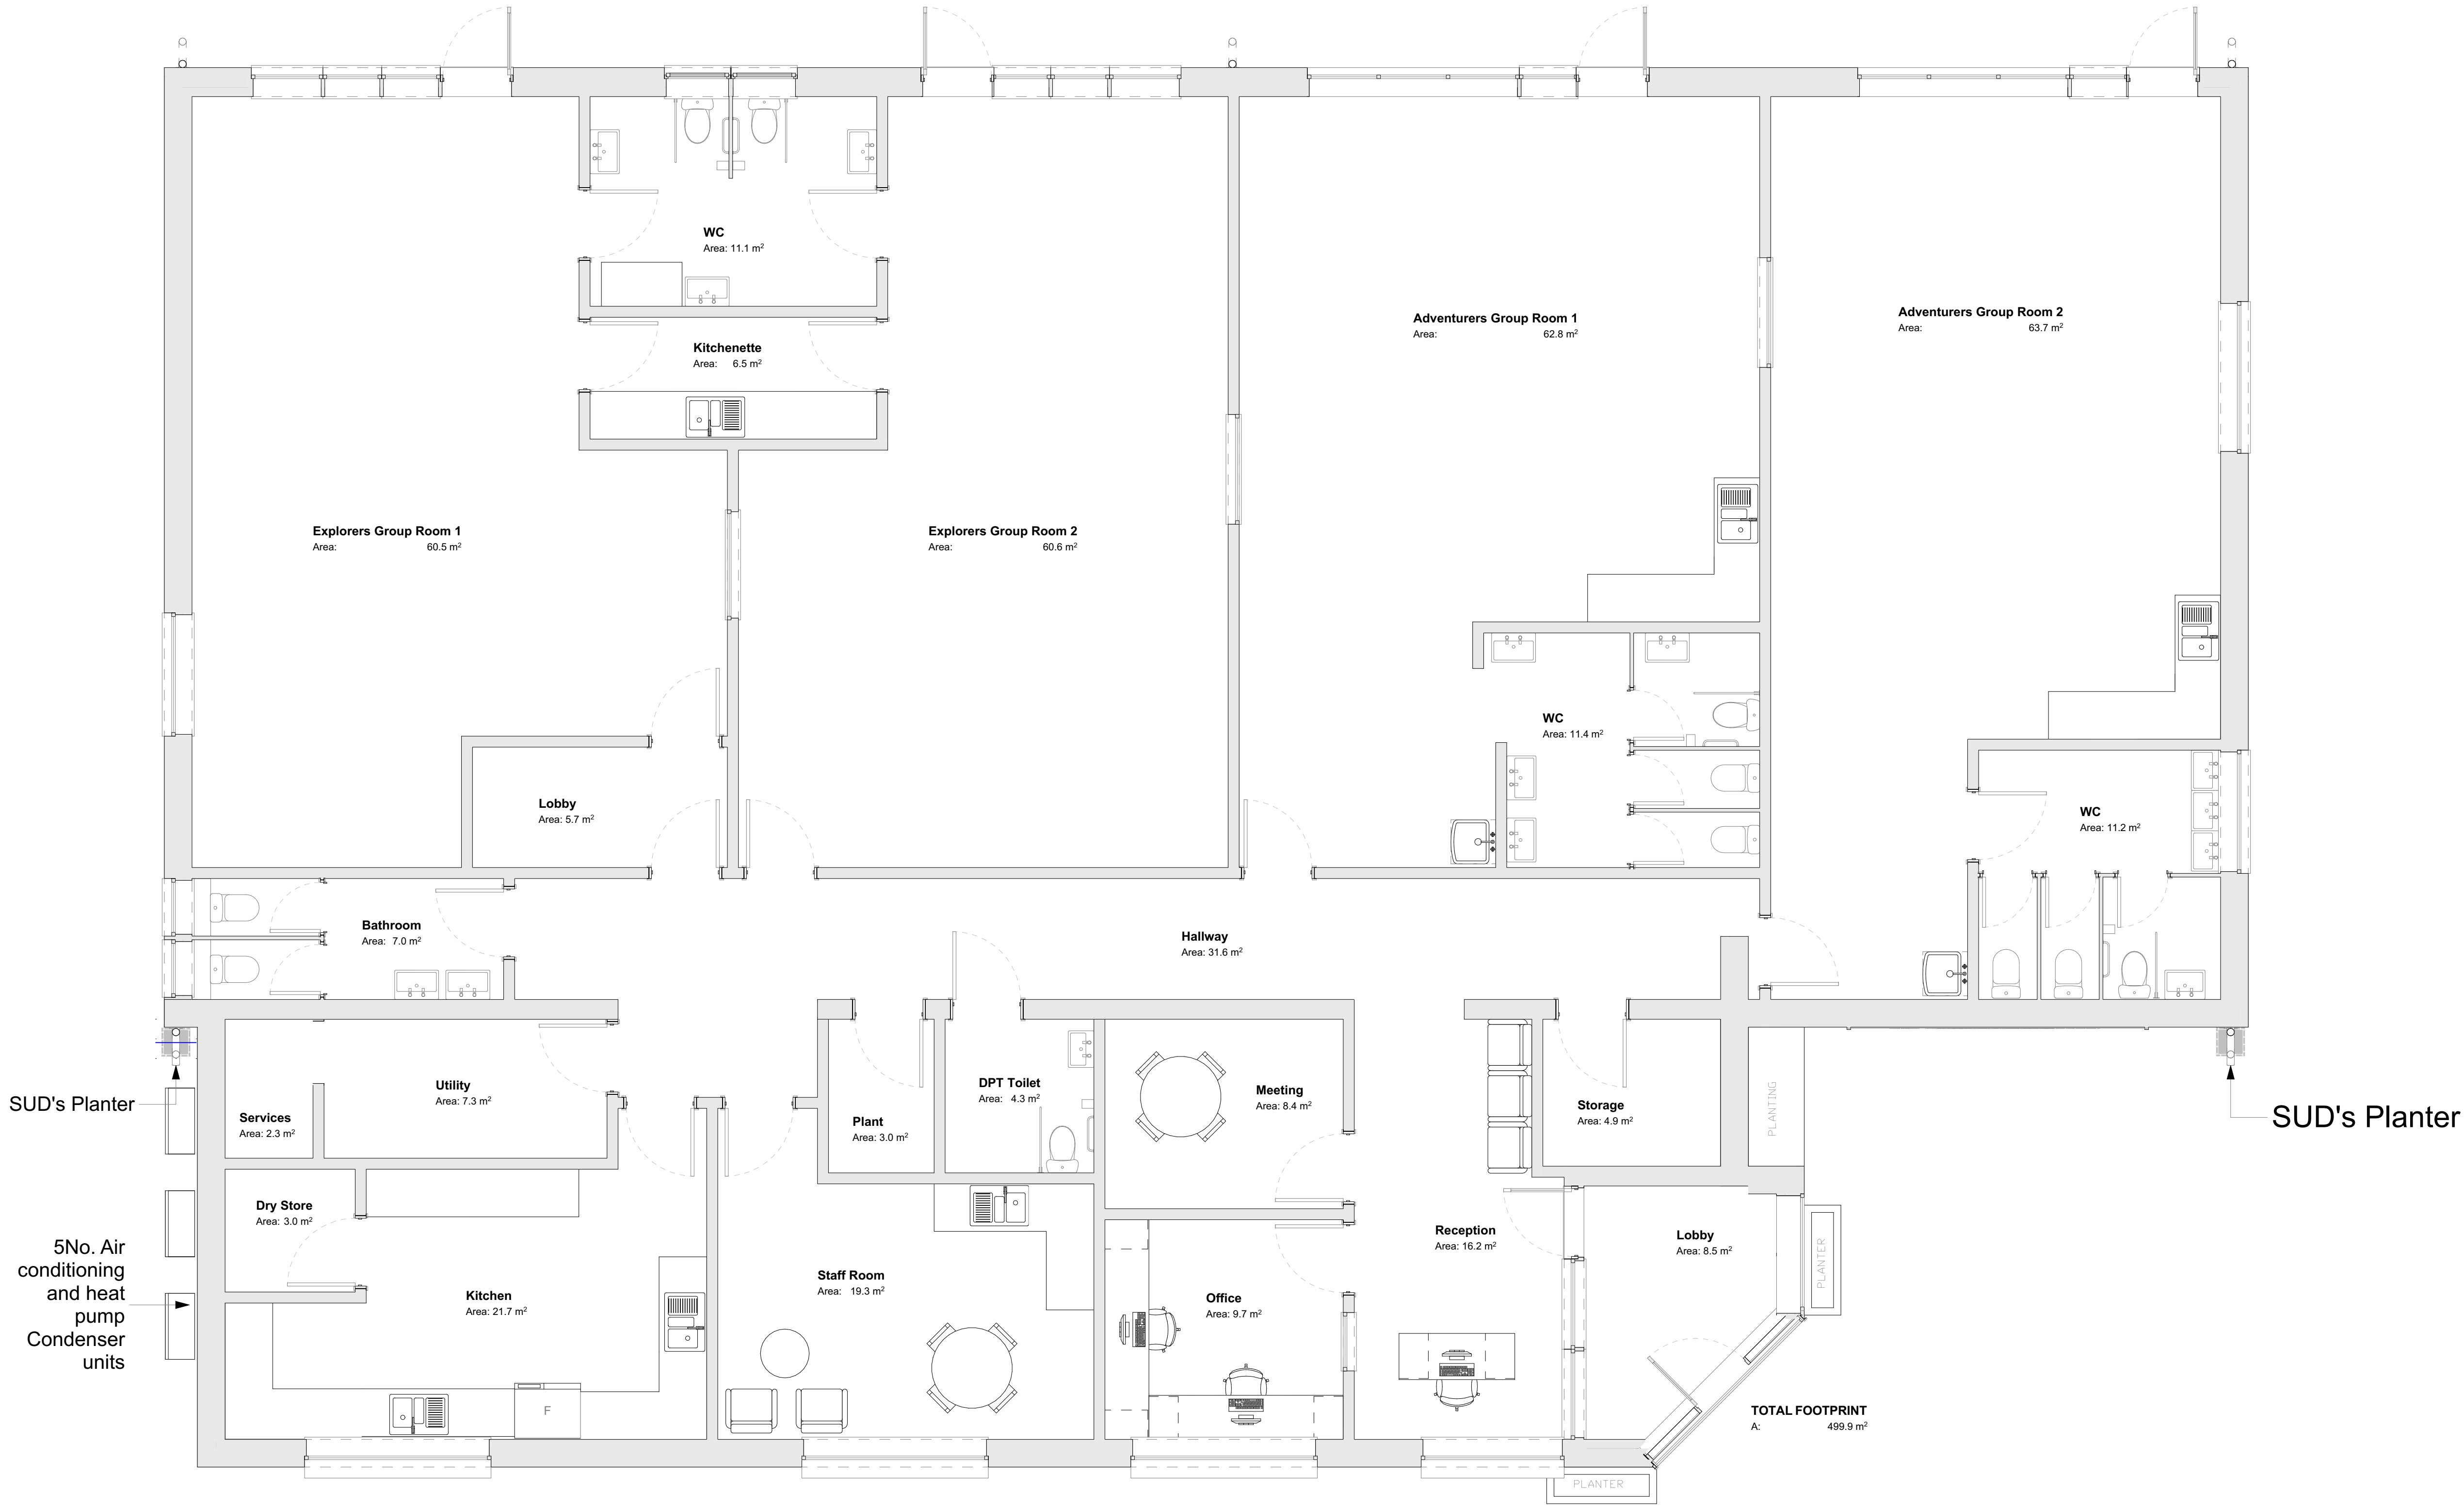

GF-Ground Floor GFL
1:50

13/04/2023

5no. Air conditioner units

12/04/2023

Front entrance planting

14/03/2023

Fenestration and other alt.

18/10/2022

Additional RWP included

29/09/2022

Internal alt. and fenestration adjustment

21/09/2022

Fenestration alt.

25/08/2022

Fenestration and material alt.

REV

DATE

DESCRIPTION

CLIENT

Jim Atkins

PROJECT

New Day Care

ADDRESS

Land North and East of Boorley Green, Botley, SO32 2UA

DRAWING

Proposed Floor Plan

STATUS

Planning

DATE

July 2022

SCALE @ A1

1:50

DRAWING N°

1980-00-05

REVISION

G

Asplan

DESIGN - PLANNING - APPROVAL

Architecture, Planning & Building Consultancy
Chartered Surveyors & Building Engineers
info@asplan.co.uk07968 585858

CBuild
chartered building engineer

RICS
chartered building engineer

Preliminary

Planning

☒

ISSUE SCHEDULE

Building Regs

Construction

☐

Asplan Registered Trade Mark No. UK00003210822. Copyright © 2017 Asplan Associates Ltd. This drawing has copyright protection and should not be reproduced without written permission from Asplan Associates Ltd. The Contractor is responsible for checking the dimensions on site and any discrepancy to be verified with Asplan Associates Ltd prior to the commencement of any building works or fabrication. This drawings is not to be scaled and must be read in accordance with all associated architectural, surveying, engineering and service drawings. IF IN DOUBT ASK!

1:50

1:100

1:200

1:500

1:1000

0 1 2 