


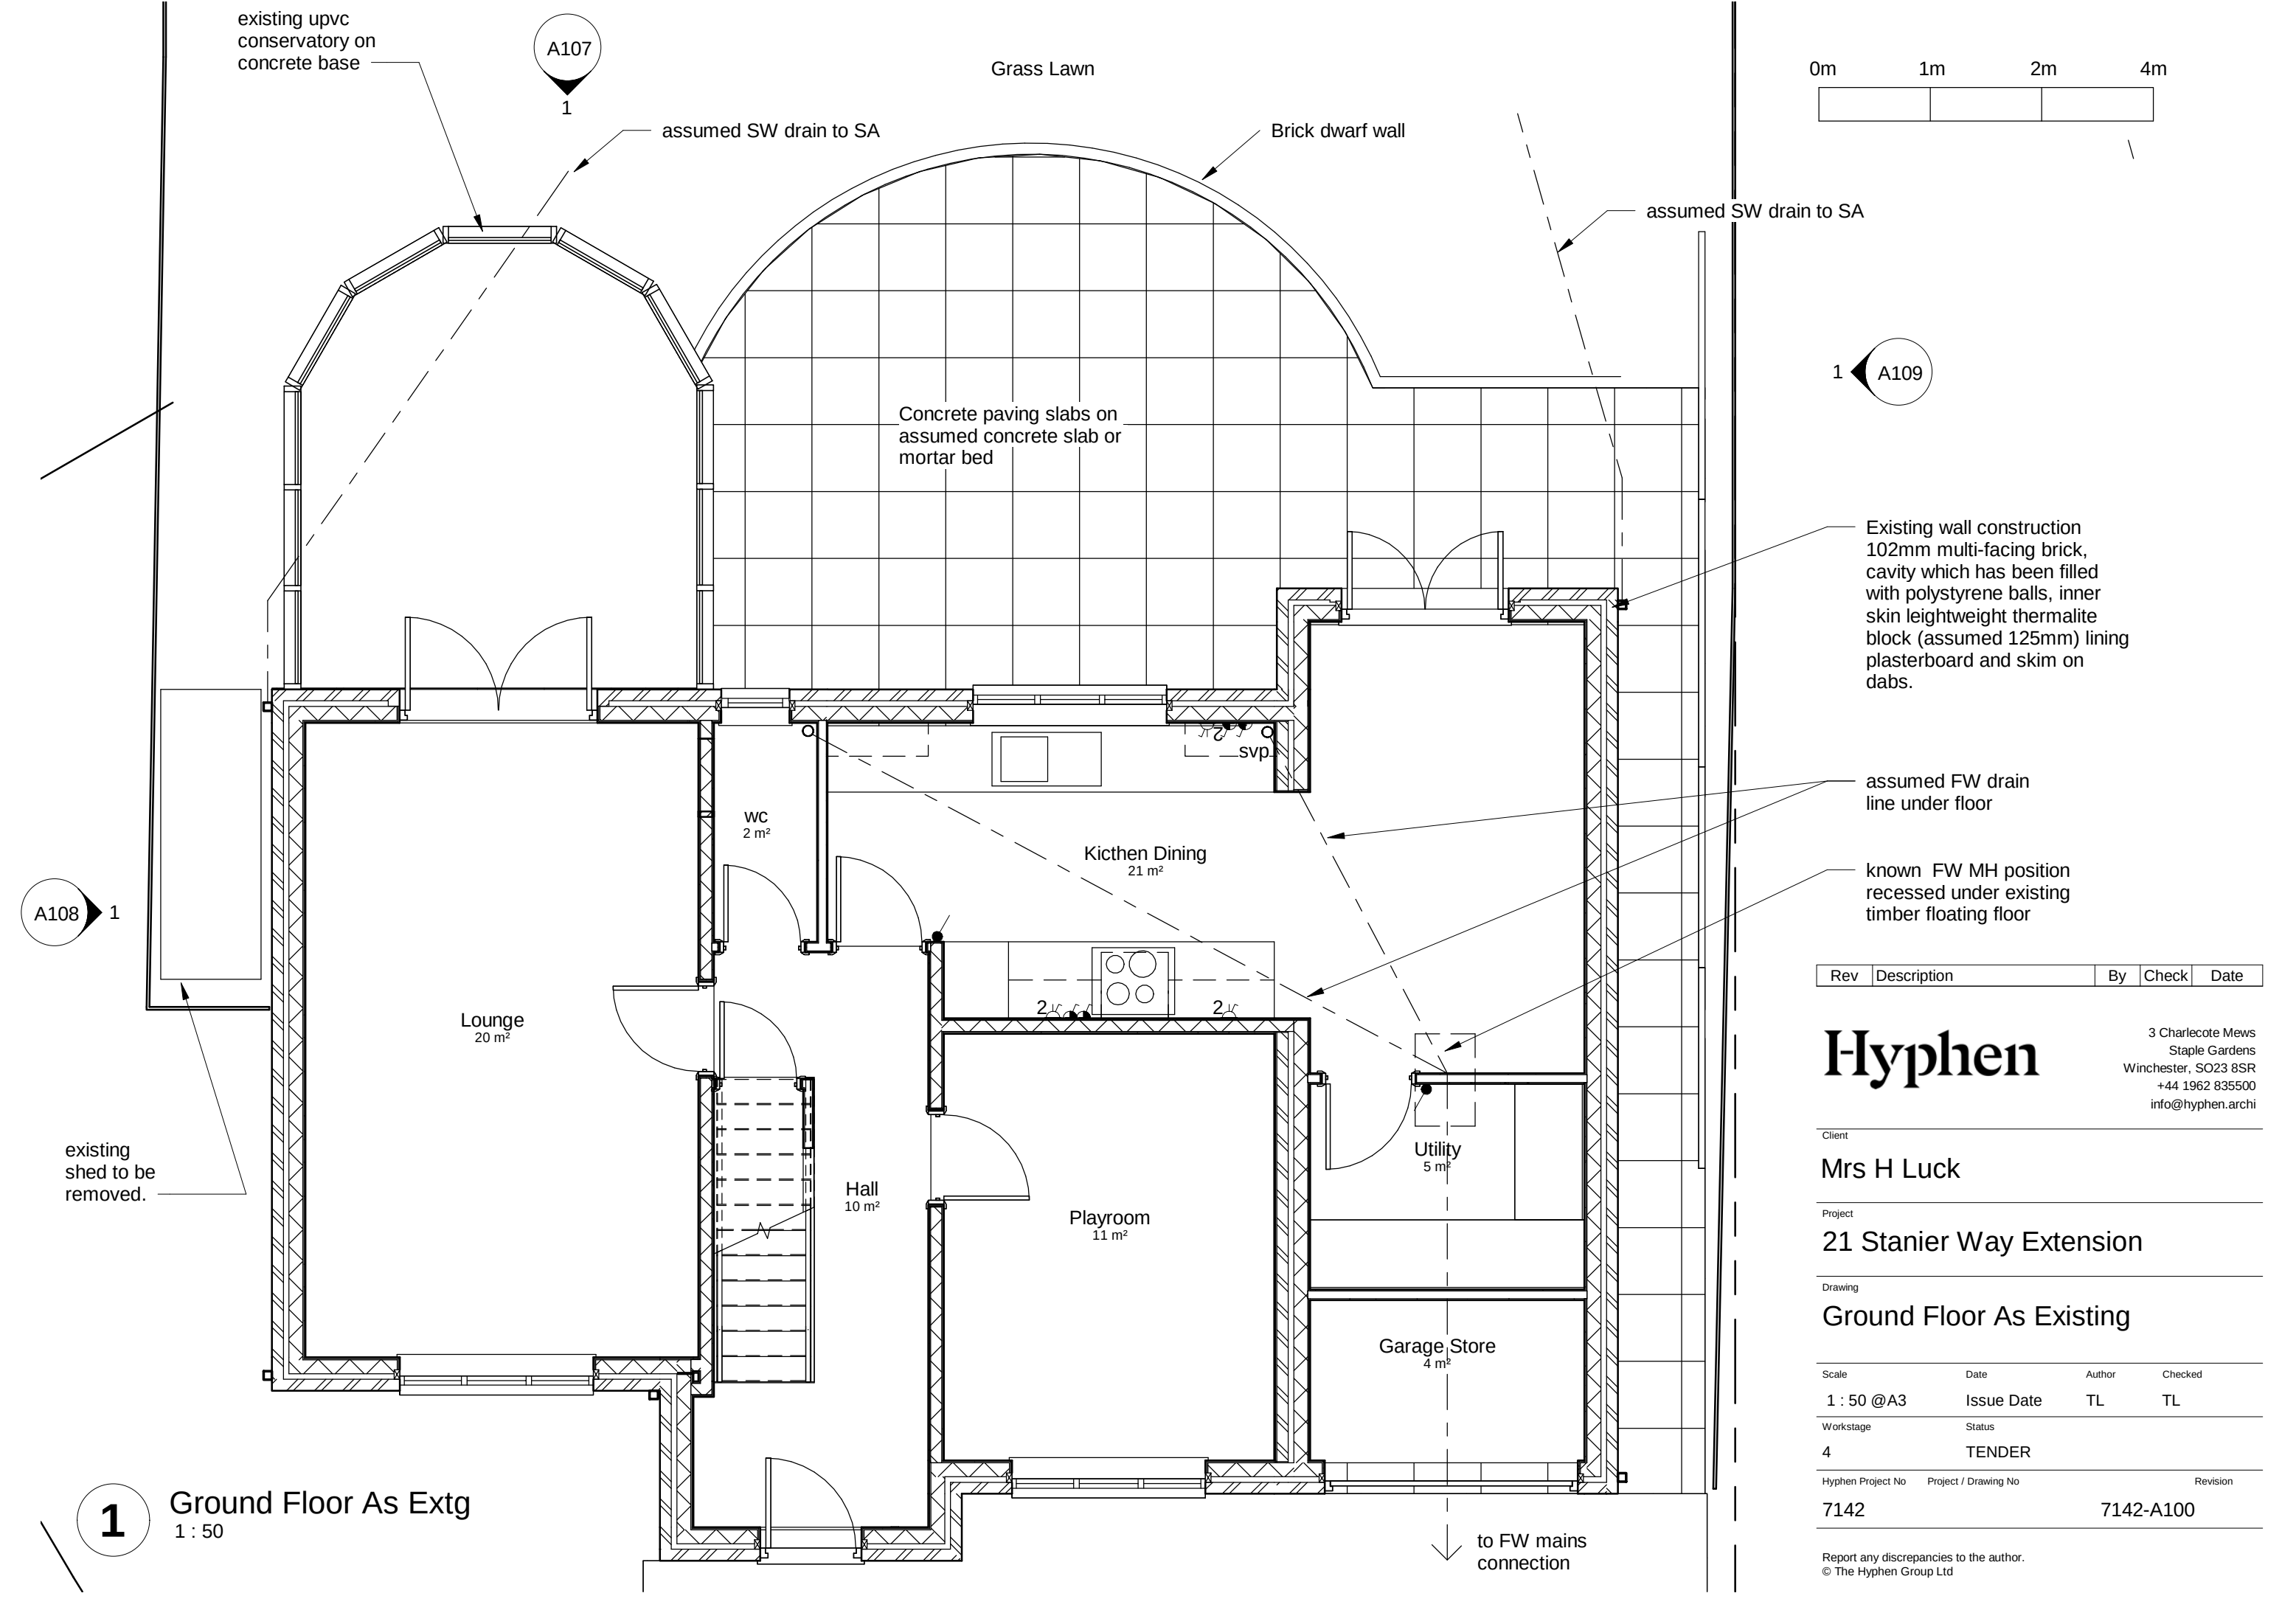

Rev	Description	By	Check	Date
-----	-------------	----	-------	------

Hyphen

3 Charlecote Mews
Staple Gardens
Winchester, SO23 8SR
+44 1962 835500
info@hyphen.archi

Client

Mrs H Luck

Project

21 Stanier Way Extension

Drawing

Ground Floor As Existing

Scale	Date	Author	Checked
1 : 50 @A3	Issue Date	TL	TL
Workstage	Status		
4	TENDER		

Hyphen Project No	Project / Drawing No	Revision
7142		7142-A100

Report any discrepancies to the author.
© The Hyphen Group Ltd